
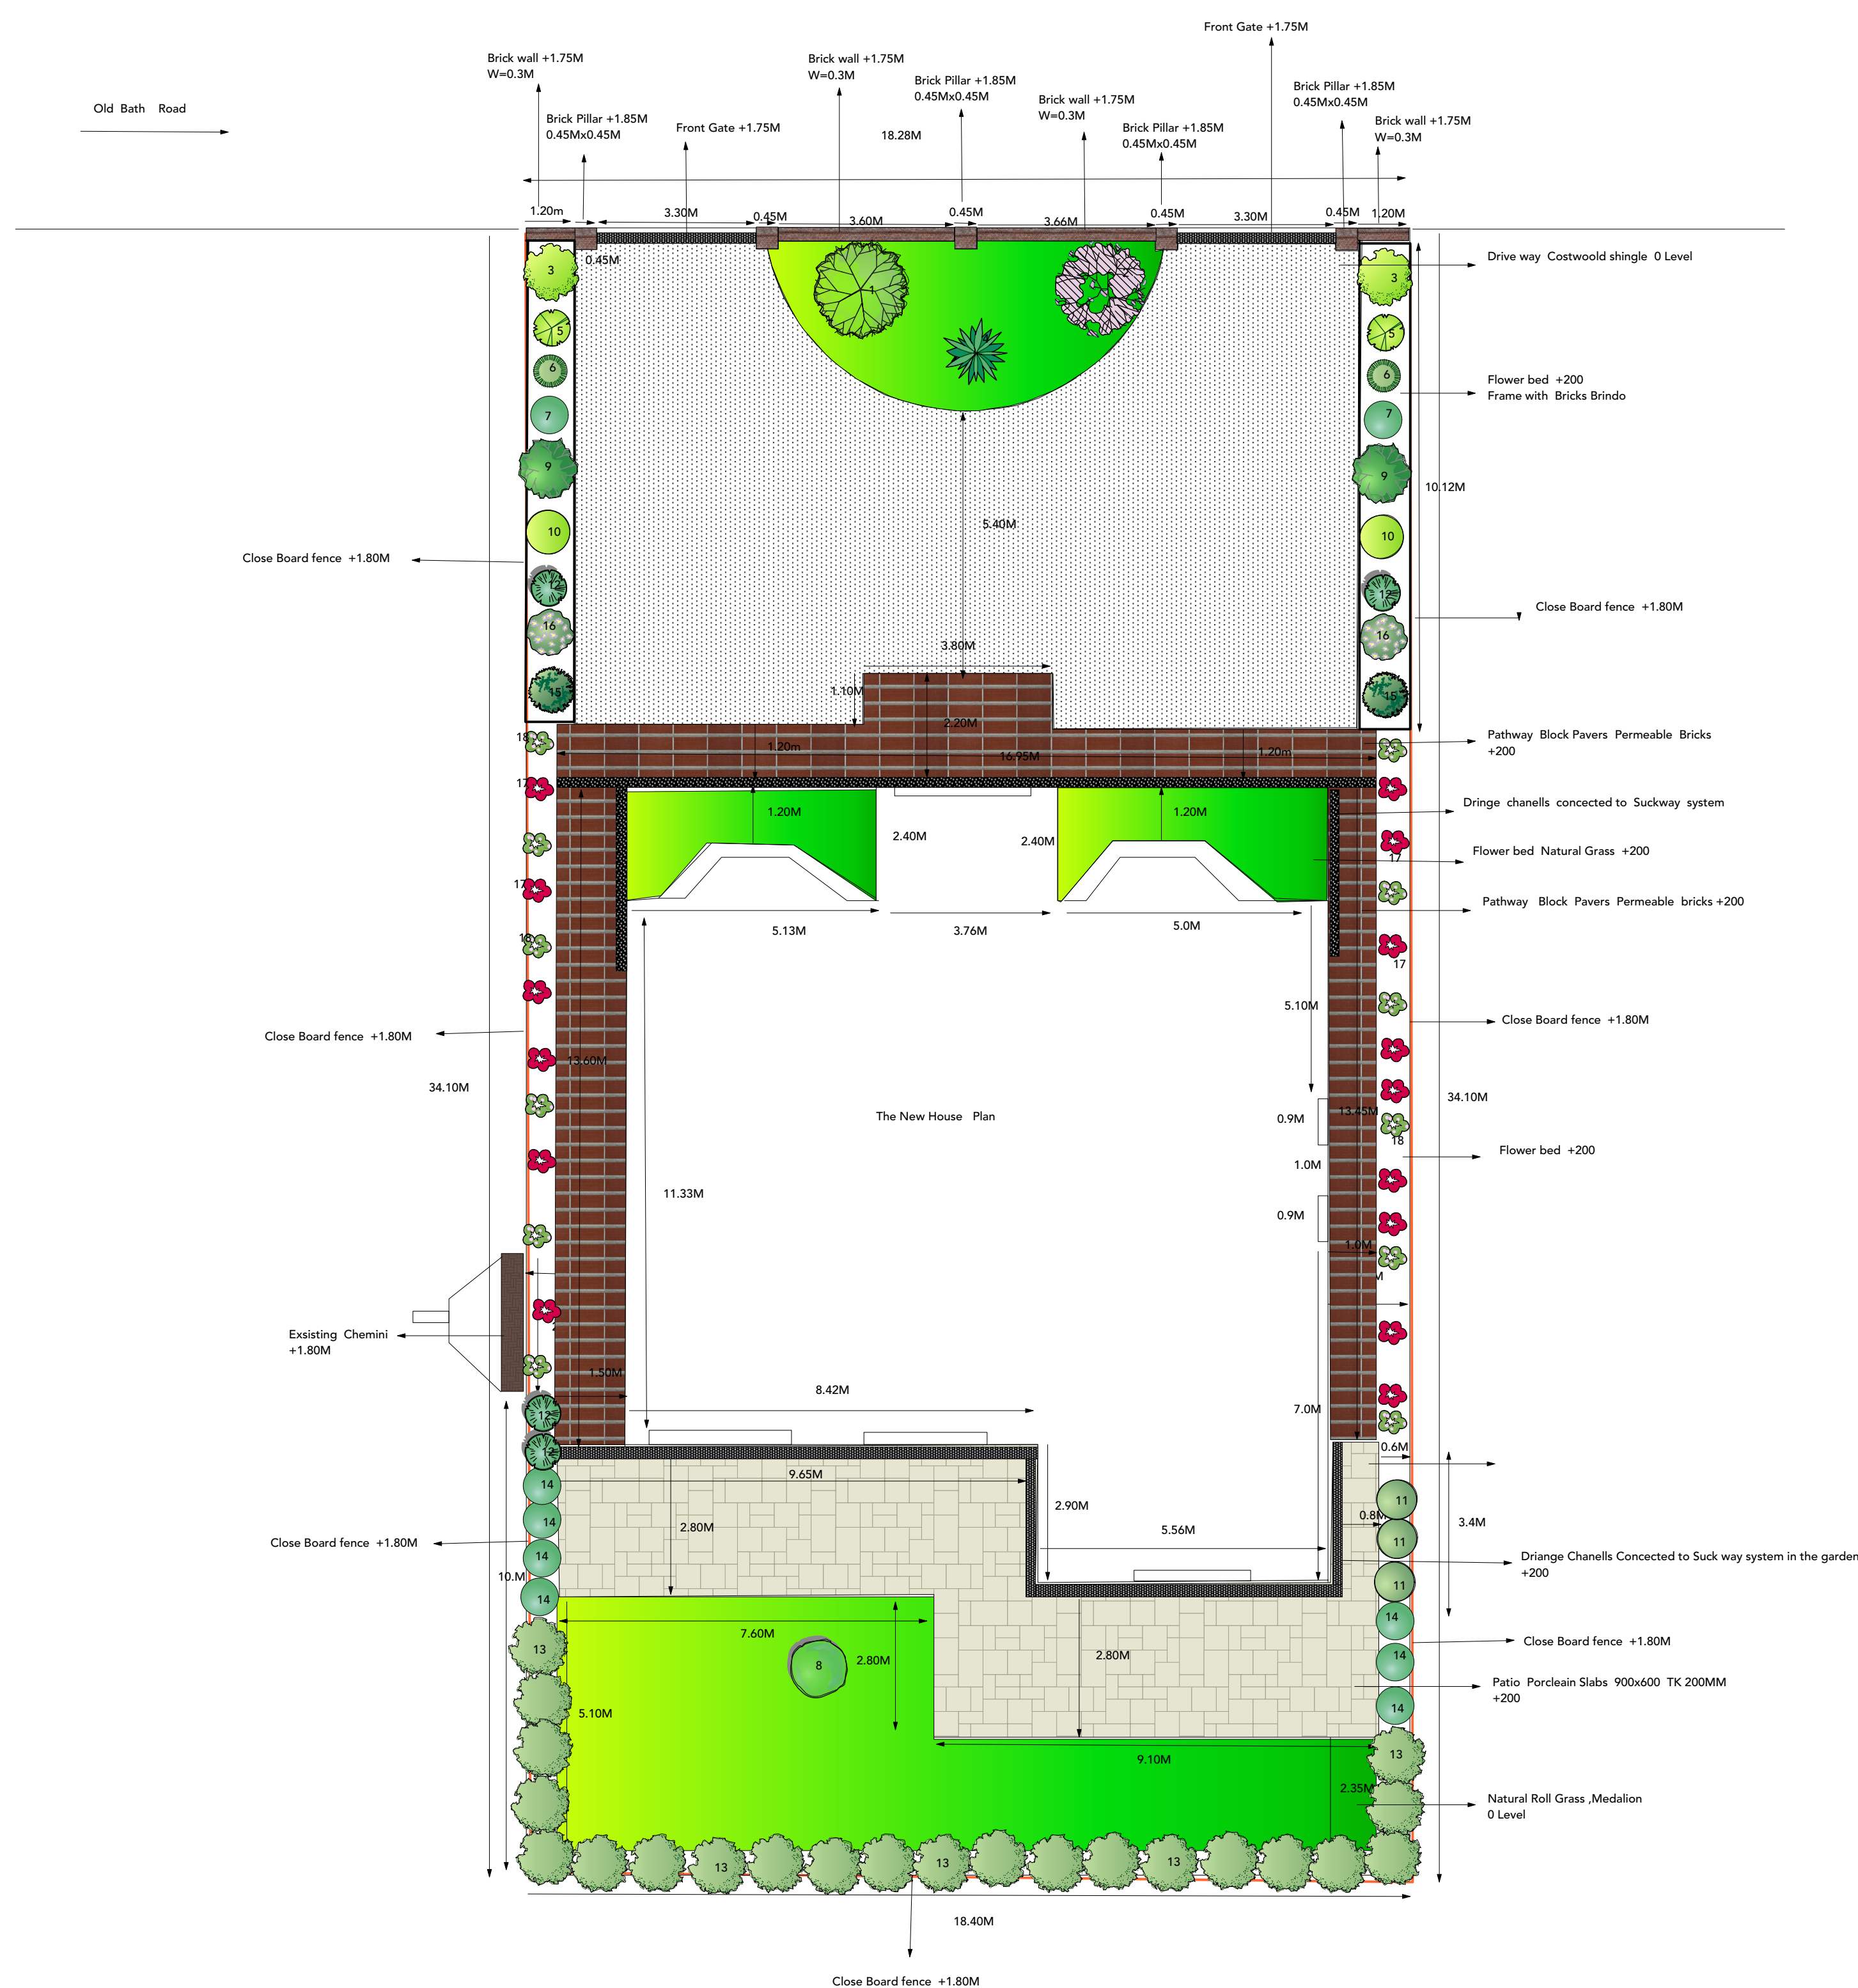
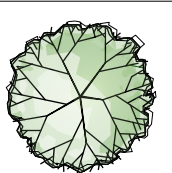
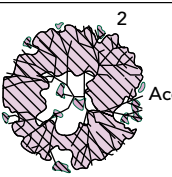
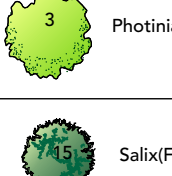
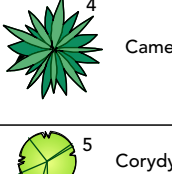
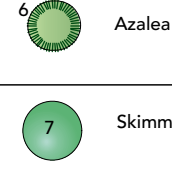
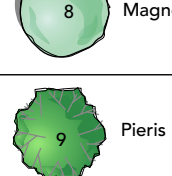
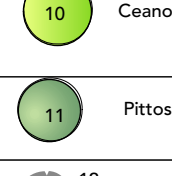
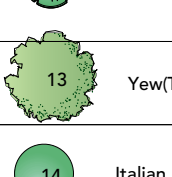
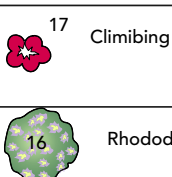
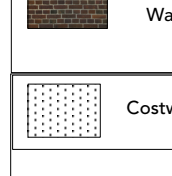
 


LANDSCAPE SCHEME

 

1 [Drawing Title]
Scale: 1:100

Species Name		Pot sizes	Plants Hight	Plants Spread	Quantity	Plants Girth Avarrage	Single-Multi-steam	Plants age (year old)
	Acer Campestre (Deciduous Tree)	4L	2.20M	1.2M	1	8-10 cm	Single	3
	Acer Palmatum (Japanes Acer) Deciduous Tree	5 L	1.50M	0.9M	1	8-10 cm	Single-Multi	4
	Photinia Varieties (Red Robin) Evergreen Shrubs	5 L	2.5M	1.5M	2	8-10 cm	MULTI	4
	Salix(Flaming Willow tree) Deciduous tree	5L	1.40M	0.9M	2	8-10 cm	MULTI	5
	Camellias (Japonica Australis) Evergreen Shrubs	5L	1.20M	0.8M	1	6-10 cm	MULTI	4
	Corydylin, Evergreen Shurbs	5L	0.9M	0.7M	2	4-8 cm	MULTI	3
	Azalea Japonica, deciduous shurbs	5L	0.6 M	0.4M	2	8-10 cm	MULTI	5
	Skimmia Japonica ,Evergreen shurbs	5L	0.7M	0.6 M	2	6-10 cm	MULTI	4
	Magnolia Grandiflora ,Evergreen trees	5L	1.50M	1.20 M	1	8-10cm	MULTI	5
	Pieris Forest Flame ,Evergreen shurbs	3.5L	0.8M	0.4 M	2	8-10 cm	MULTI	4
	Ceanothus Blue Mound,Evergreen shurbs	5L	0.8 M	0.6 M	2	6-8 cm	MULTI	3
	Pittosporum Tenifolium , Evergreen shurbs	3.5L	0.9 M	0.7 M	3	8-10cm	MULTI	4
	Acuba Japonica , Evergreen shurbs	5L	0.6M	0.5 M	4	6-10 cm	MULTI	4
	Yew(Taxus baccata) , Evergreen Conifer	5	.8 M	0.5 M	22	8-10cm	MULTI	5
	Italian Cypress tree , Evergreen	5L	1.2 M	0.9M	7	8-10 cm	MULTI	5
	Climbing Roses	5L	1.80M	1.20M	12	8-10 cm	MuTI	4
	Rhododendron Elvira , Evergreen shurbs	10L	1.80M	0.9 M	2	8-10 cm	MULTI	3
	Evergreen Jasmin	5L	1.80M	0.5M	12	8-1	Multi	4

	Grass area Back Garden 61.32 M2 Front Garden 25.59M2	Using Rolls Grass , Medallion
	Paving area With Porcelain Back Garden 55 M2	Using Porcelain Slabs 900x600 TK20mm
	Path Brick Front Garden 24.52 M2 Pathway side House 33.85 M2	Using the Block Pavers Permeable
	Wall Bricks Front Garden Rised Bricks Wall	Using Wall Bricks the TK of the wall 0.30M Capping with water Proof Brick
	Costwoold Shingle area 129.59 M2	Using the 20-40 MM Costwoold shingle Compacted above 0.20 M depth Sclaping
All the flower beds will cover with landscape memebering and mulched.		

Dream Gardens

Landscape design and construction

36 Beaver Way
Woodley, Reading
Berkshire RG5 4UD

Telephone: 0118 969 2757
Free phone: 0800 011 2098
info@dream-gardens.co.uk
www.dream-gardens.co.uk

Project:Landscape desgin

Client: Mrs Logaseelan Kulasingam
6 Old Bath Road ,Sonning
RG4 6TA. 07809892942

Scale: 1/100
Paper size:A1
Designer:Dr H.Donyavi
Date: 18 September 2025

Do not scale from this drawing