


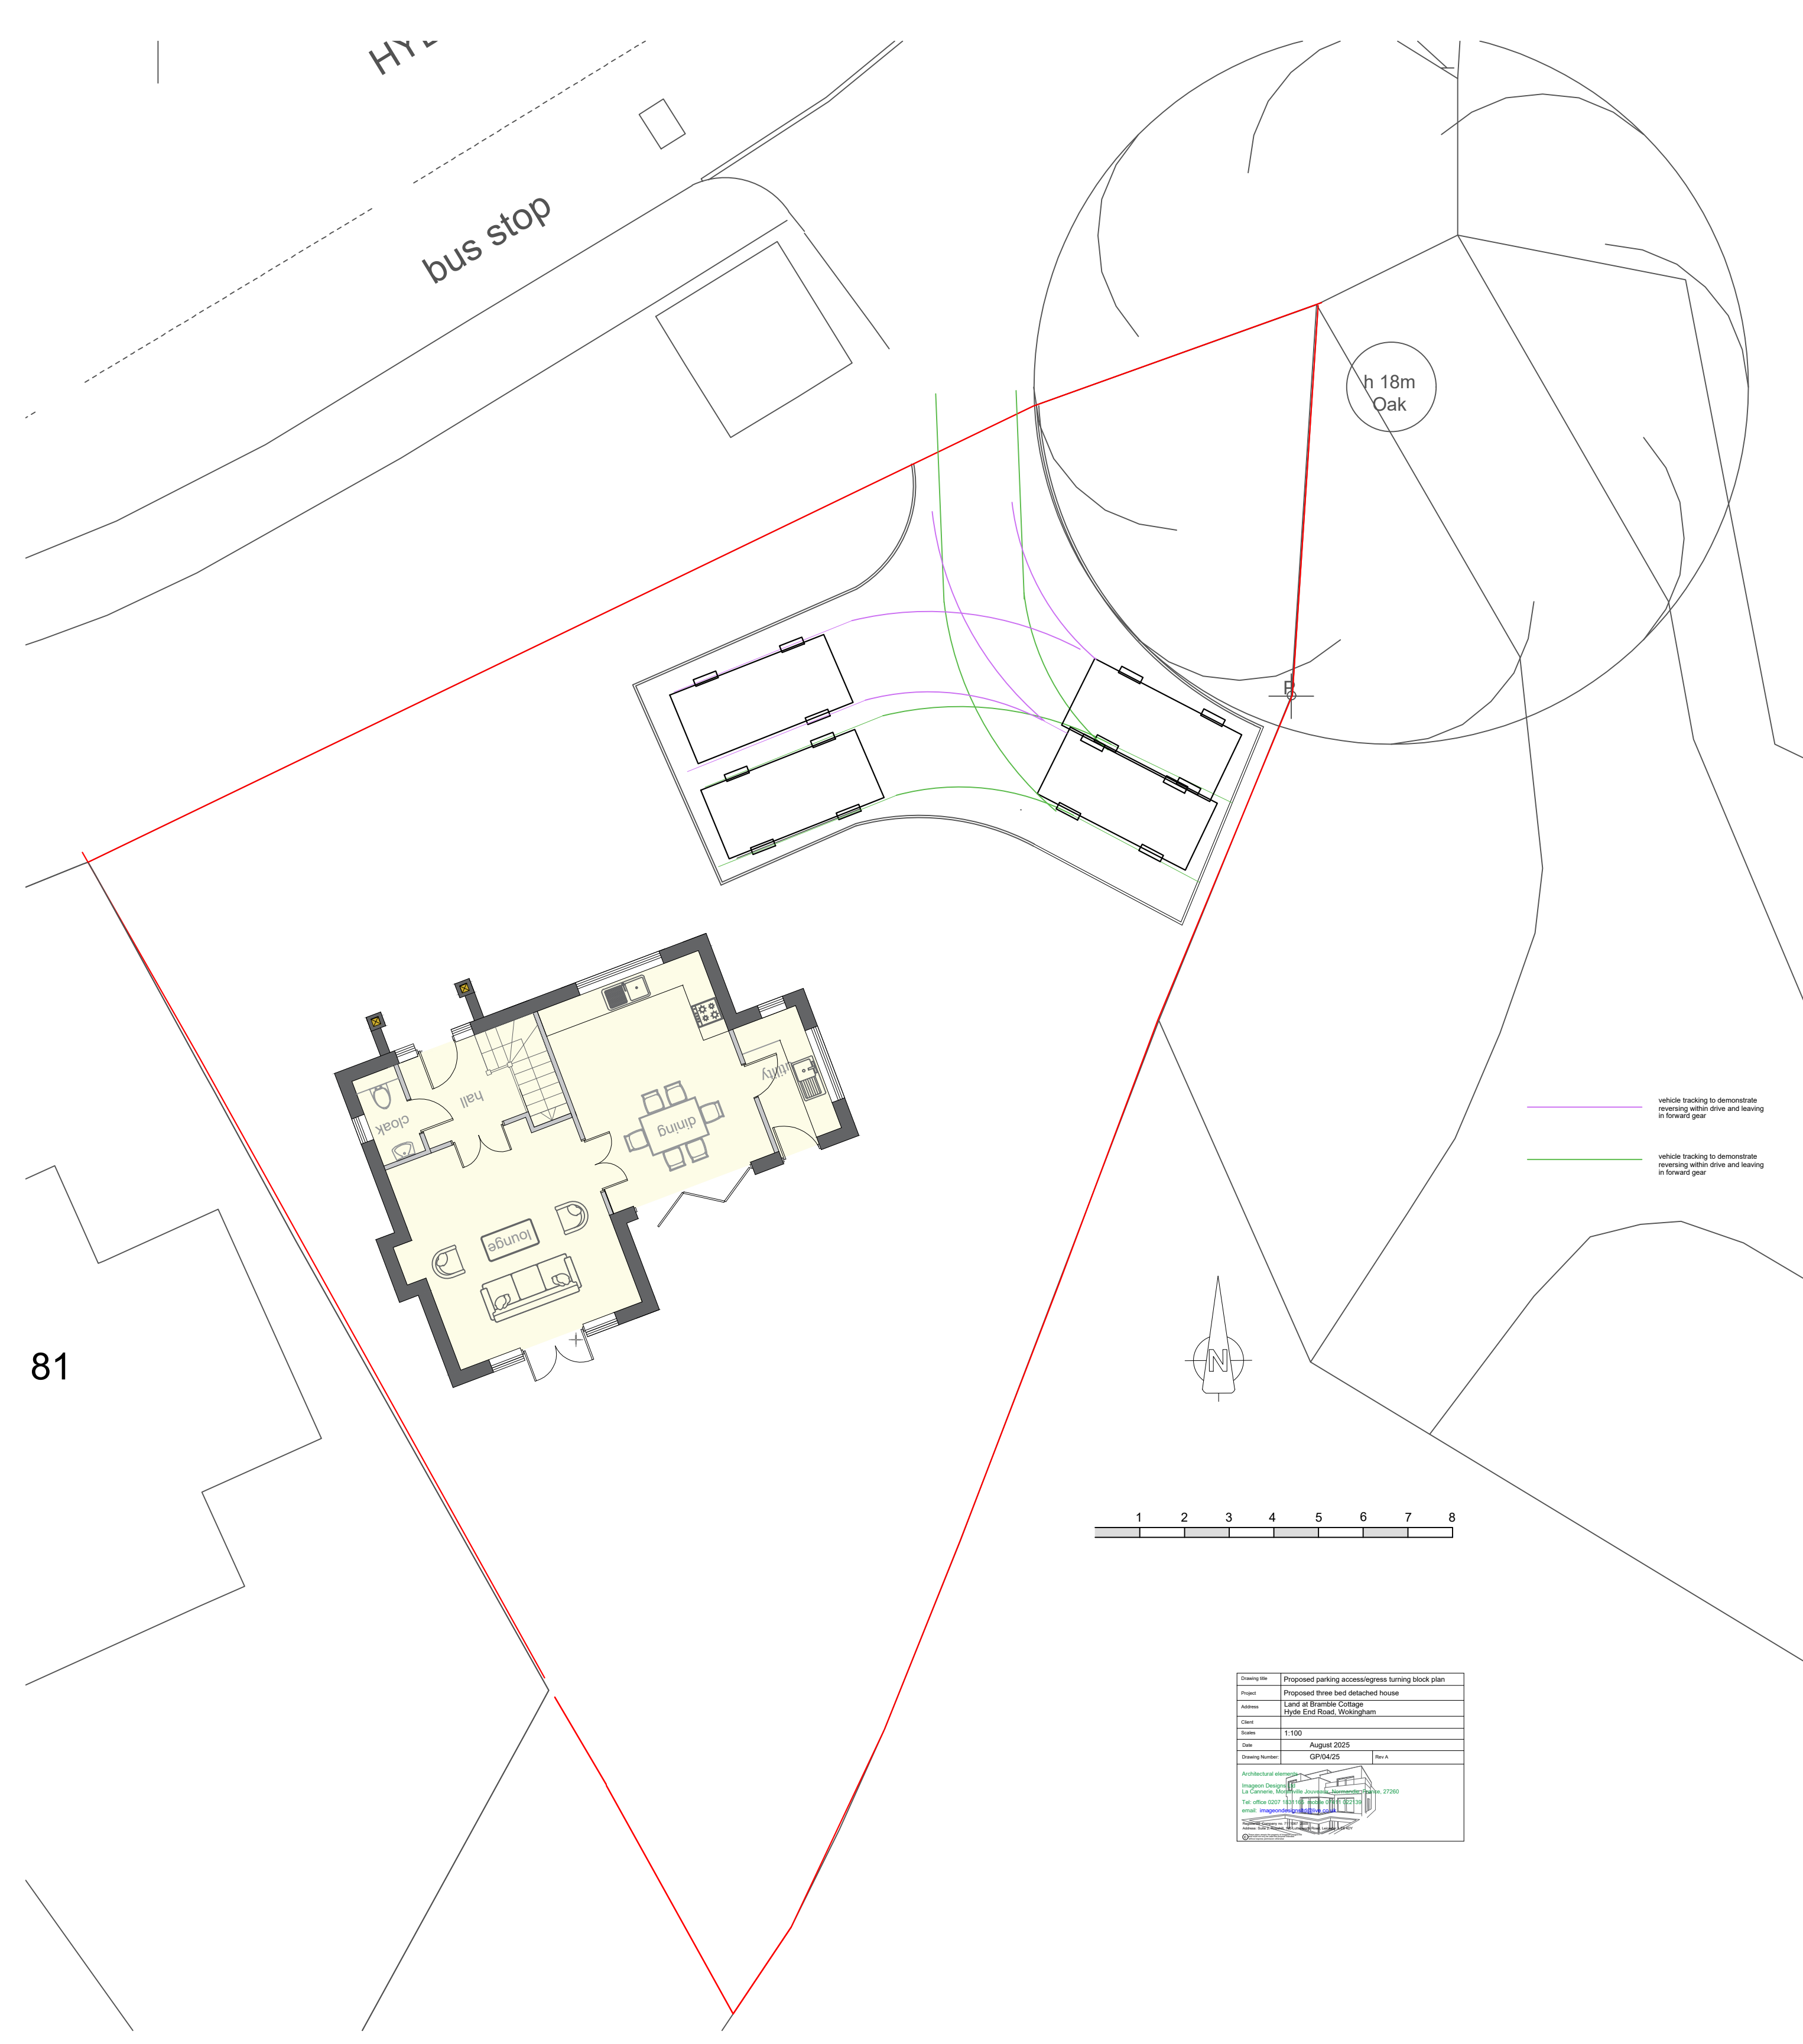

Client/Ref	Proposed parking access/egress turning block plan
Project	Proposed three bed detached house
Client	
Scale	1:100
Date	August 2025
Architectural Drawing	
