


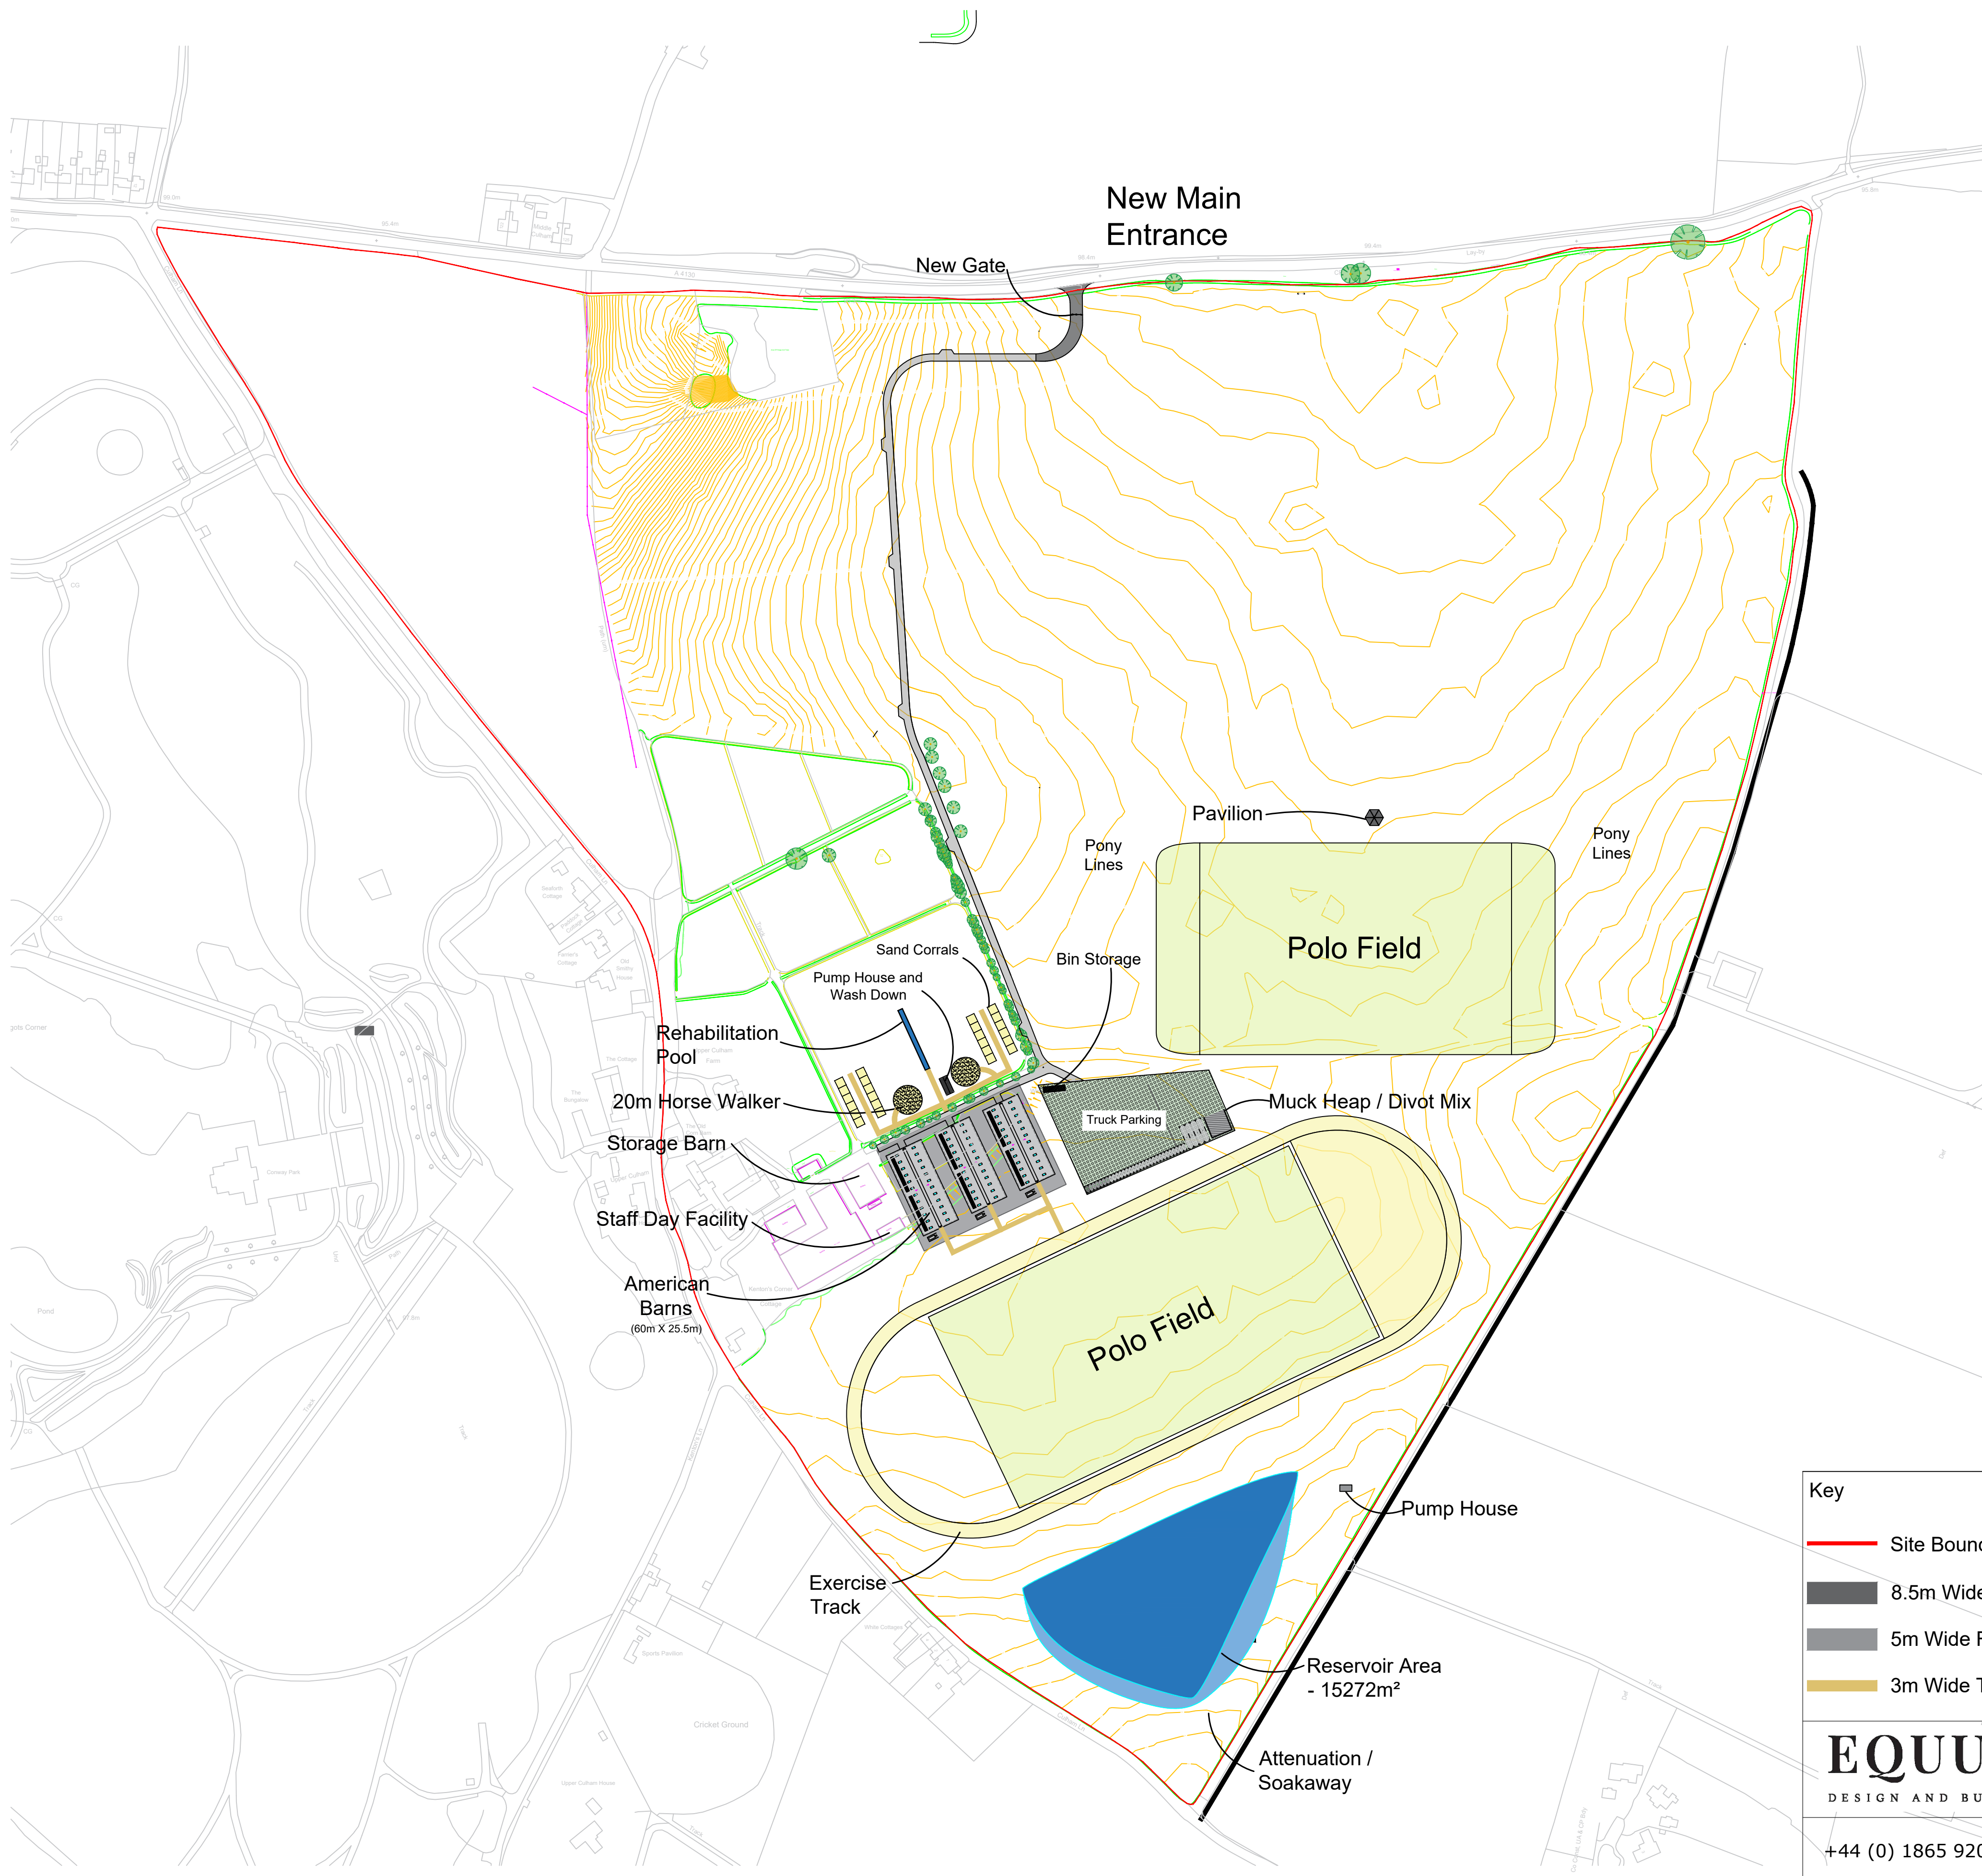

Proposed Layout

Proposed Site Layout
Scale 1:2500 (when printed at A1)



Key

- Site Boundary
- 8.5m Wide Road
- 5m Wide Road
- 3m Wide Track

EQUUS
DESIGN AND BUILD

+44 (0) 1865 920200

enquiries@equusdesignandbuild.com

Proposed Development

Upper Culham Farm

Client	
Site	Upper Culham Farm Henley, RG10 8NR
Phone	

- All dimensions in millimeters. All dimensions and levels to be checked by contractor prior to commencing work.

- Assume drawings not to scale, use figured dimensions. Do not scale from drawings.

- Work done shall confirm to the issued drawings and specifications. No changes to be made unless by prior consultation with Deveson Design & Equus Works.

- Copyright and Intellectual Property rights are owned by Deveson Design, reproduction or use of design by any party for any purpose is expressly forbidden without the written consent of Deveson Design & Equus Works.

Client approved, no further changes

(sign)

(date)

Project No	
Drawing Title	Proposed Site Layout
Drawing No	

Pages		
Drawn	AD	January 2026
Review		
Leader		
Stage		
Scale	1:2500 (A1)	
Paper	A1	

N
O
R
T
H