


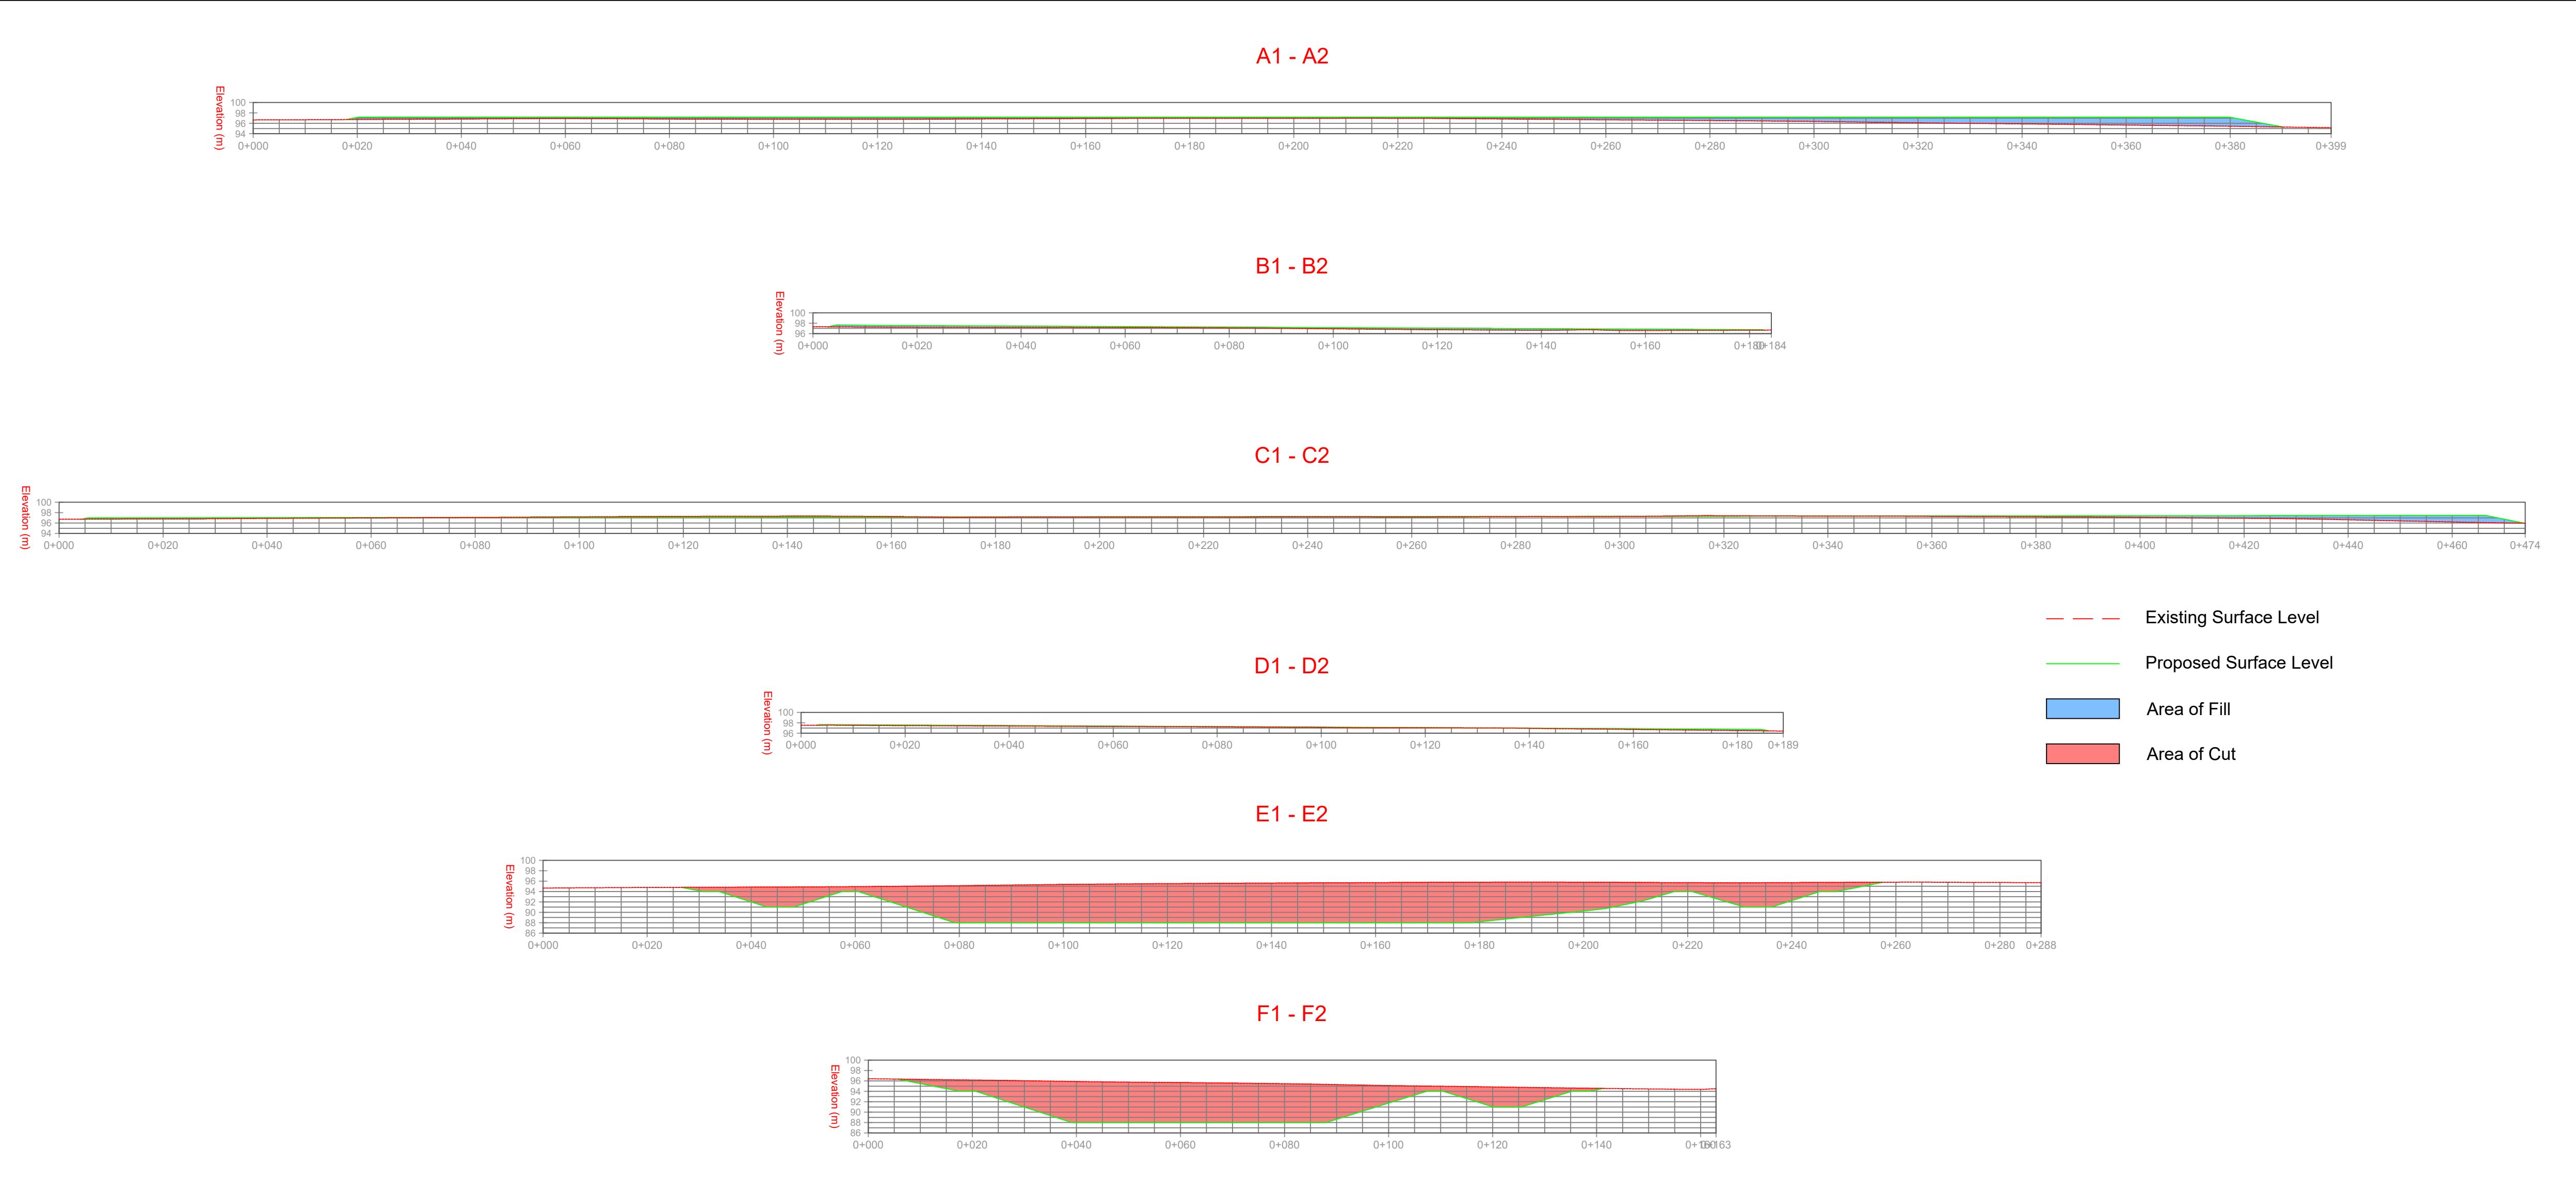

NOTES:

- REFER TO WRITTEN SPECIFICATION AND DRAWINGS LISTED THEREIN.
- DO NOT SCALE FROM THIS DRAWING. ALL DIMENSIONS TO BE CHECKED ON SITE. DO NOT MAKE ASSUMPTIONS.

LEGEND

- EXISTING LEVELS
 - MAJOR CONTOURS - 1M INTERVALS
 - MINOR CONTOURS - 25CM INTERVALS
- PROPOSED LEVELS
 - MAJOR CONTOURS - 1M INTERVALS
 - MINOR CONTOURS - 25CM INTERVALS
- FILL SLOPE
- CUT SLOPE
- POLO FIELD
- EXERCISE TRACK
- GAS PIPE LINE (INDICATIVE LOCATION)
- ROAD - 5M WIDE
- ATTENUATION POND

Scale Bar: 0m, 25m, 50m. Scale bar @ 1:1,000.

North Arrow: NORTH

P02 12/02/26	LEVELS REVISED, CROSS SECTIONS ADDED.
P01 01/05/25	RELEASED FOR COMMENT
CROWN COPYRIGHT RESERVED LICENCE NO. 100017554. THIS DRAWING IS THE PROPERTY OF WHC LTD AND MAY NOT BE SCALED FROM OR REPRODUCED WITHOUT WRITTEN PERMISSION OF WHC LTD	
TITLE EXISTING & PROPOSED LEVELS	
CLIENT D S EQUINE	
SITE UPPER CULHAM FARM, HENLEY, RG10 8NR.	
WHITE HORSE CONTRACTORS CONSTRUCTED WITH INTEGRITY THE SLATTER GROUP	
Tel: 01865 736272 www.whitehorsecontractors.co.uk	
DR. No.	(ORIGINAL RETAINED BY WHC LTD)
E25-004-002	REV P02
SCALE	DRAWN
I:1000_A0	OM
CHECKED	JW