
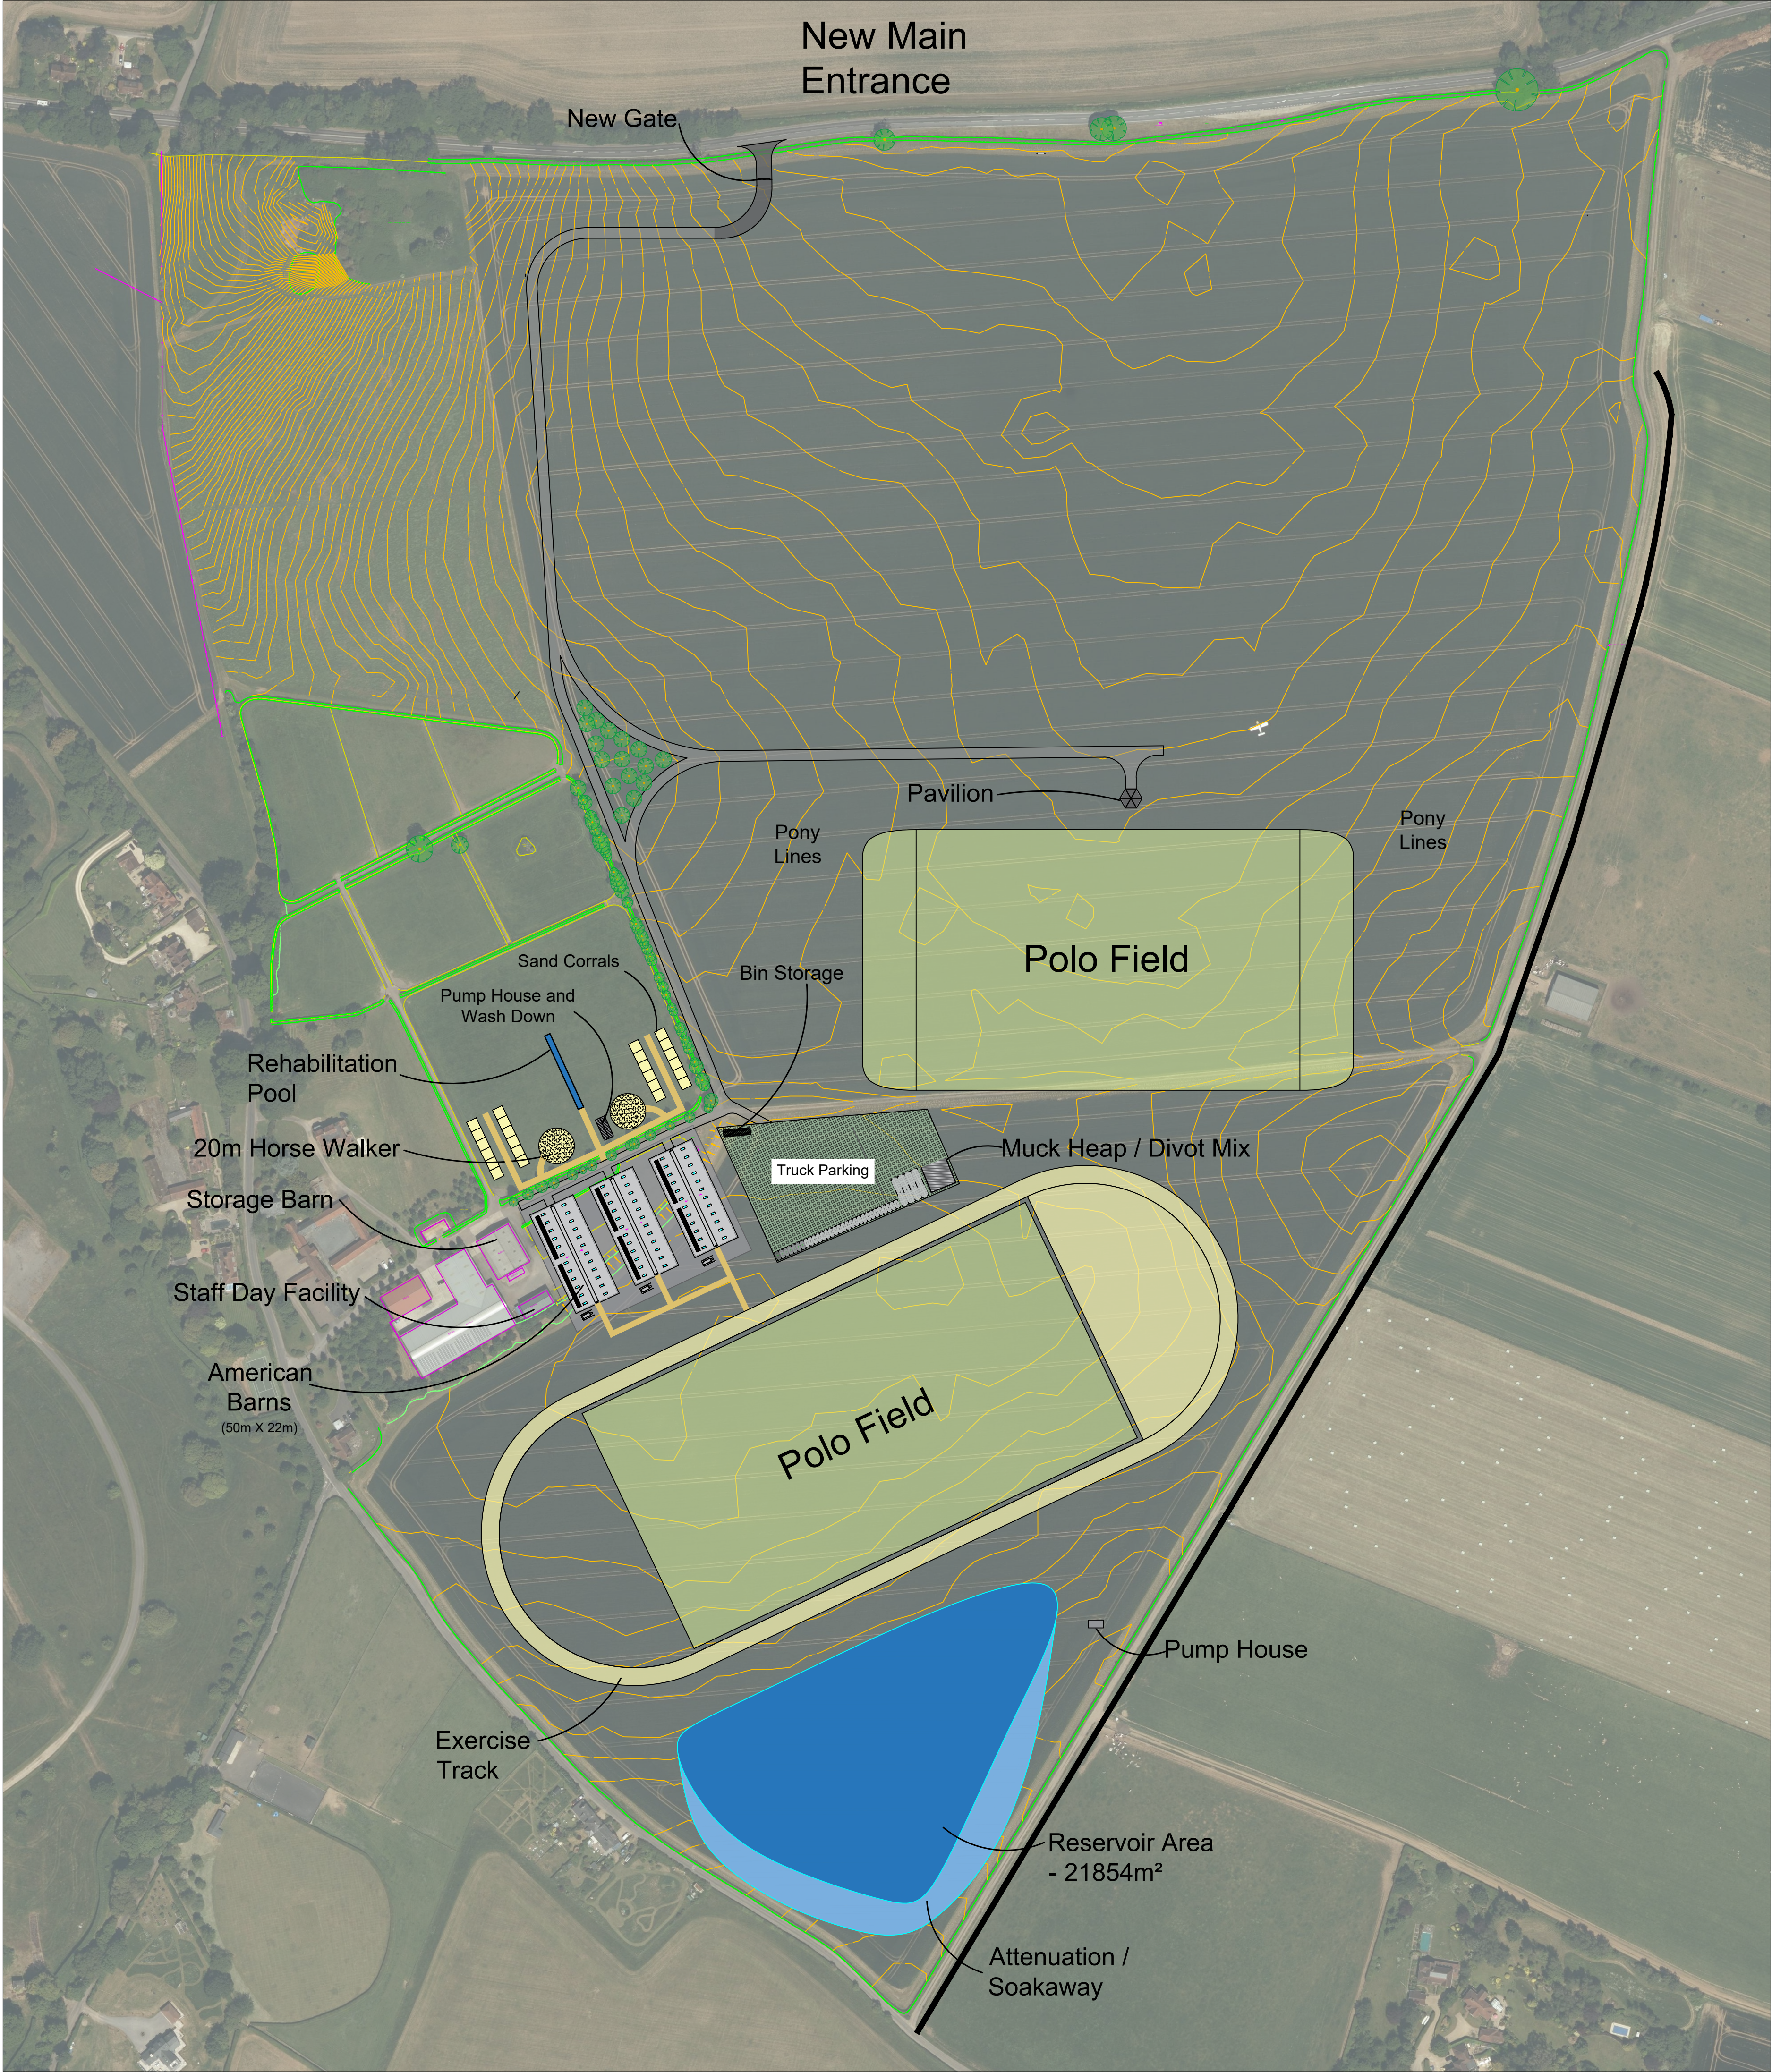


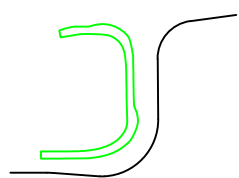

Key	
	Site Boundary
	8.5m Wide Road
	6m Wide Road
	3m Wide Track

EQUUS
DESIGN AND BUILD

+44 (0) 1865 920200
enquiries@equusdesignandbuild.com

Proposed Development
Upper Culham Farm

Client	
Site	Upper Culham Farm Henley, RG10 8NR
Phone	

- All dimensions in millimeters. All dimensions and levels to be checked by contractor prior to commencing work.
- Assume drawings not to scale, use figured dimensions. Do not scale from drawings.

- Work done shall confirm to the issued drawings and specifications. No changes to be made unless by prior consultation with Deveson Design & Equus Works.
- Copyright and Intellectual Property rights are owned by Deveson Design, reproduction or use of design by any party for any purpose is expressly forbidden without the written consent of Deveson Design & Equus Works.

Client approved, no further changes
(sign)
(date)

Project No		
Drawing Title		Proposed Site Layout (Ariel)
Drawing No		
Pages		
Drawn	AD	October 2025
Review		
Leader		
Stage		N O R T H 
Scale	1:2000 (A1)	
Paper	A1	

Proposed Site Layout (Ariel)
Scale 1:2000 (when printed at A1)

