




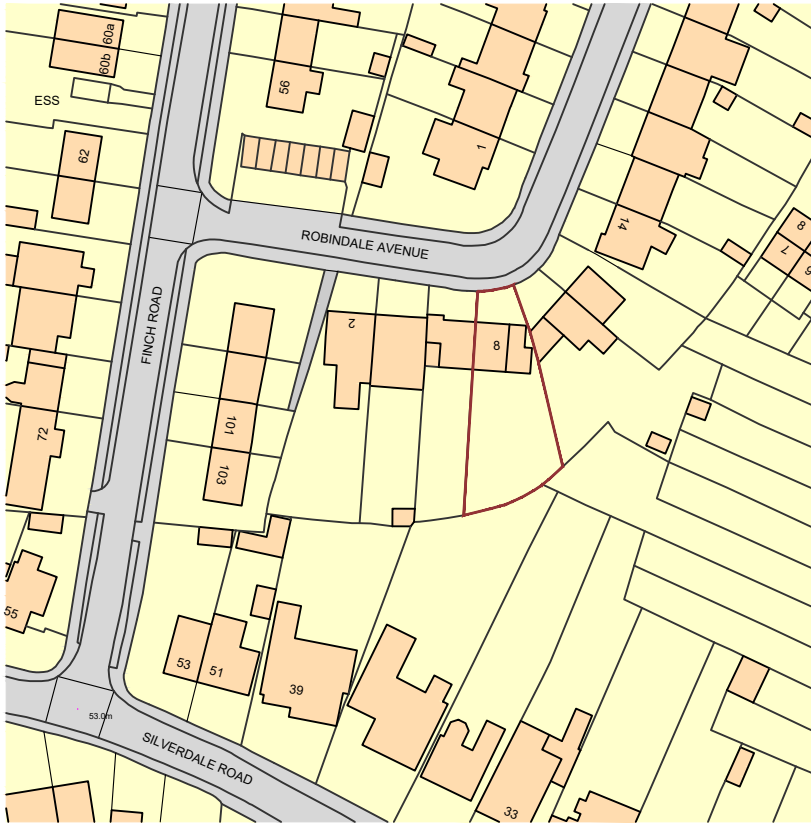


LOCATION PLAN @ 1:1250

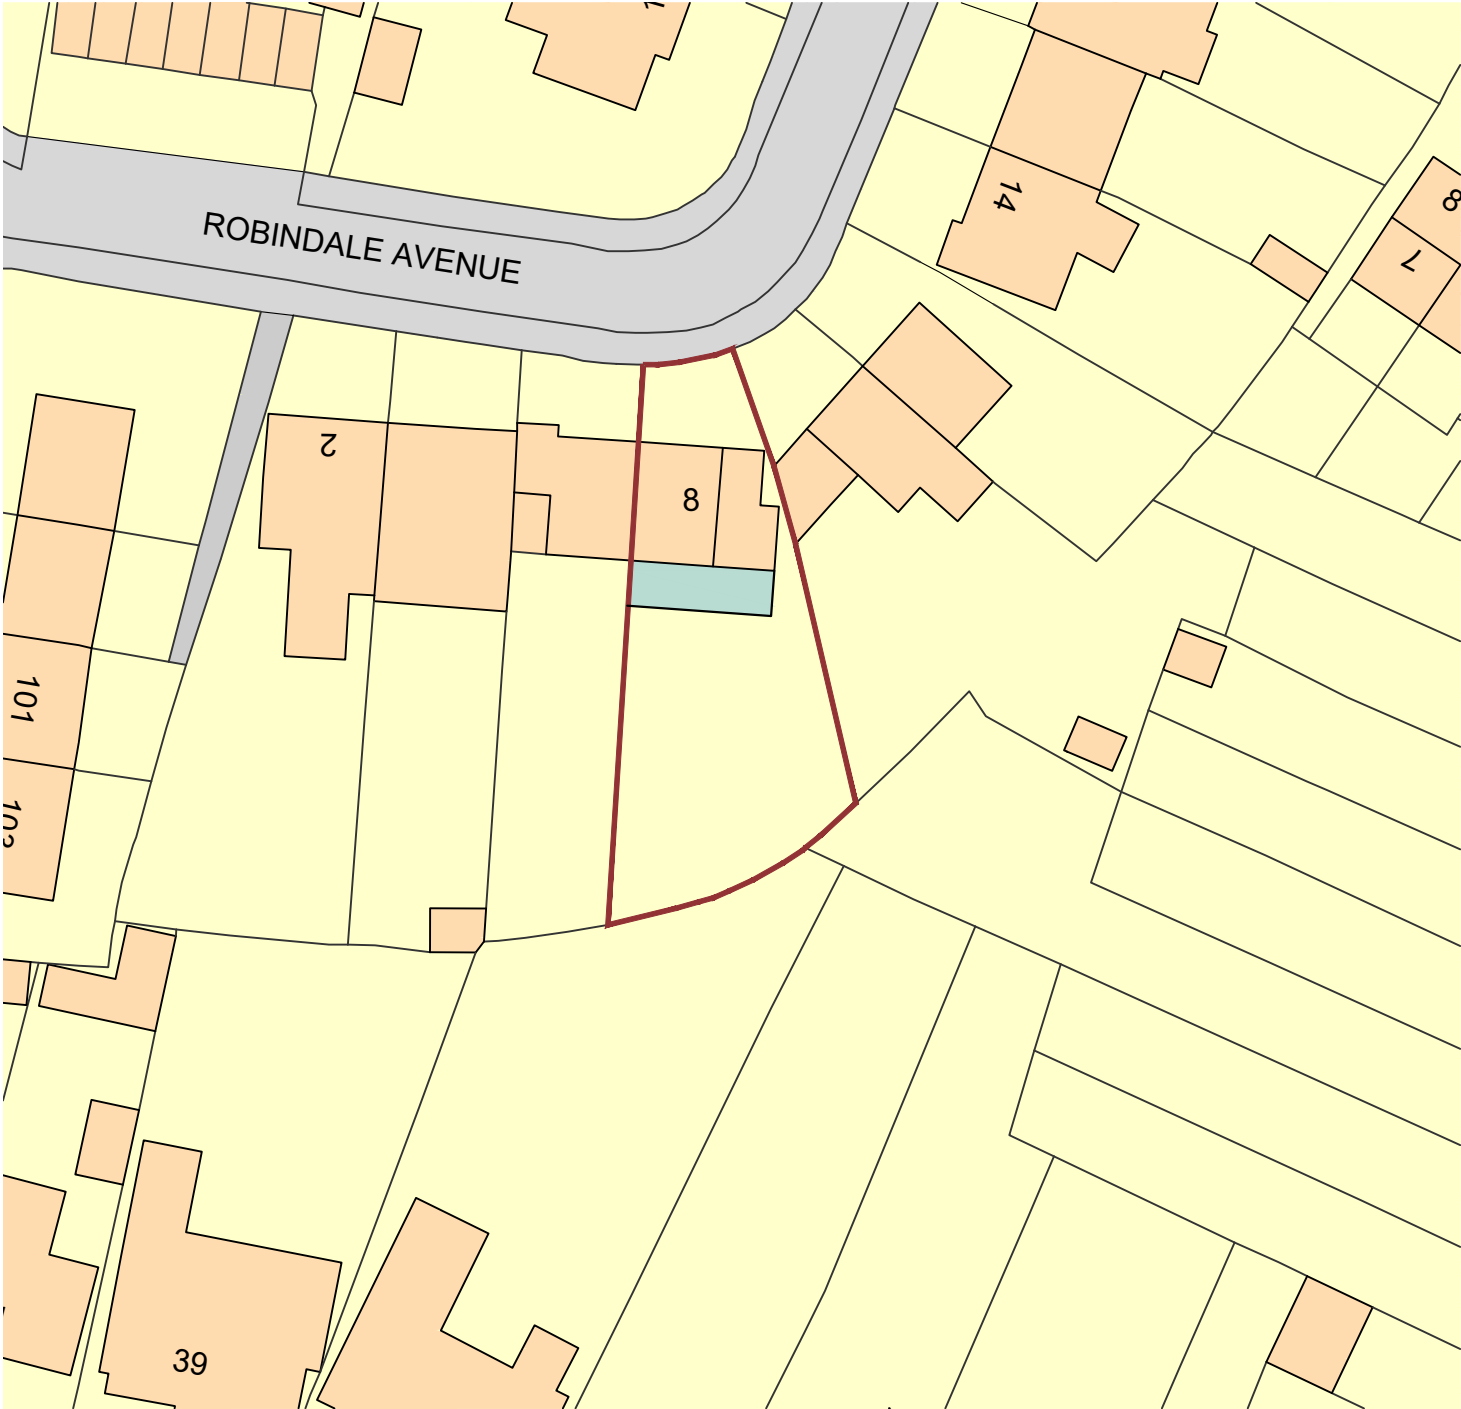


BLOCK PLAN @ 1:500


| Rev. | Date | Description | Author | NOTES   | NOV 2024     | 24-8RA-PL-00.1                 |
|------|------|-------------|--------|---|--------------|--------------------------------|
| -    | -    | -           | -      | 1. This drawing is copyright of: Bastion. Reproduction is only to take place with our written authority.<br>2. These Plans are subject to 'Planning and Building Regulation Approval' or any other statute in law before building commences.<br>3. Any structural work where mentioned on the drawing is subject to a qualified structural and civil engineer calculations before building work commences.<br>4. All drawings marked preliminary or planning are not to be built or manufactured from.<br>5. If any discrepancies are found in the drawings these are to be brought to the attention of Bastion for rectification.<br>6. Boundary line indicative only. Exact location must be determined on site before building work commences.<br>7. Bastion is a trading name of CAD UP LTD. | VARIES (@A3) | PROPOSED SITE & LOCATION PLANS |

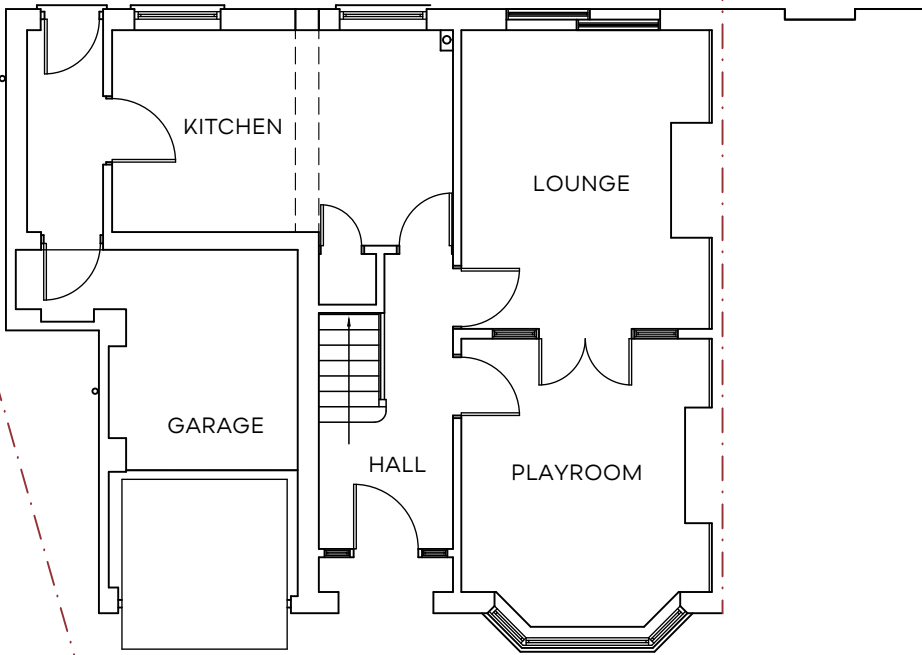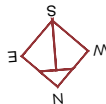

◇ GROUND FLOOR PLAN @ 1:100

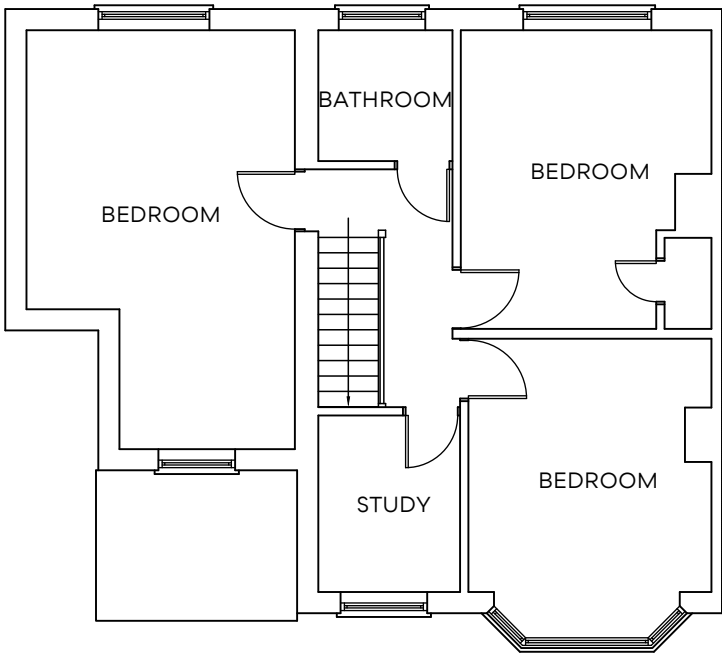

◇ FIRST FLOOR PLAN @ 1:100

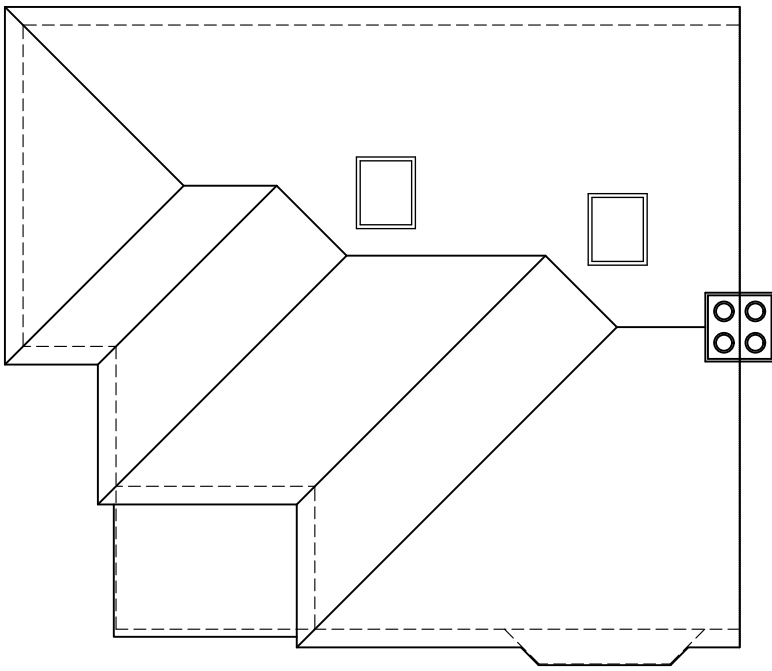


◇ ROOF PLAN @ 1:100

| Rev. | Date | Description | Author | NOTES   |        |       |                                          |
|------|------|-------------|--------|---|--------|-------|------------------------------------------|
| -    | -    | -           | -      | 1. This drawing is copyright of: Bastion. Reproduction is only to take place with our written authority.<br>2. These Plans are subject to 'Planning and Building Regulation Approval' or any other statute in law before building commences.<br>3. Any structural work where mentioned on the drawing is subject to a qualified structural and civil engineer calculations before building work commences.<br>4. All drawings marked preliminary or planning are not to be built or manufactured from.<br>5. If any discrepancies are found in the drawings these are to be brought to the attention of Bastion for rectification.<br>6. Boundary line indicative only. Exact location must be determined on site before building work commences.<br>7. Bastion is a trading name of CAD UP LTD. | NOV    | 2024  | 24-8RA-PL-01.1                           |
|      |      |             |        |   | VARIES | (@A3) | EXISTING GENERAL ARRANGEMENT FLOOR PLANS |




FRONT ELEVATION  
(NORTH FACING)

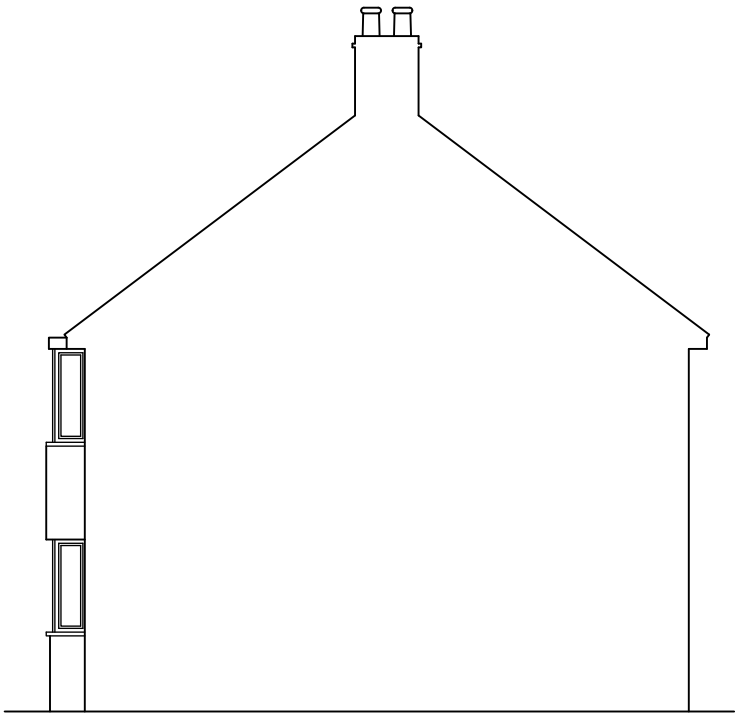

SIDE ELEVATION  
(WEST FACING)





REAR ELEVATION  
(SOUTH FACING)

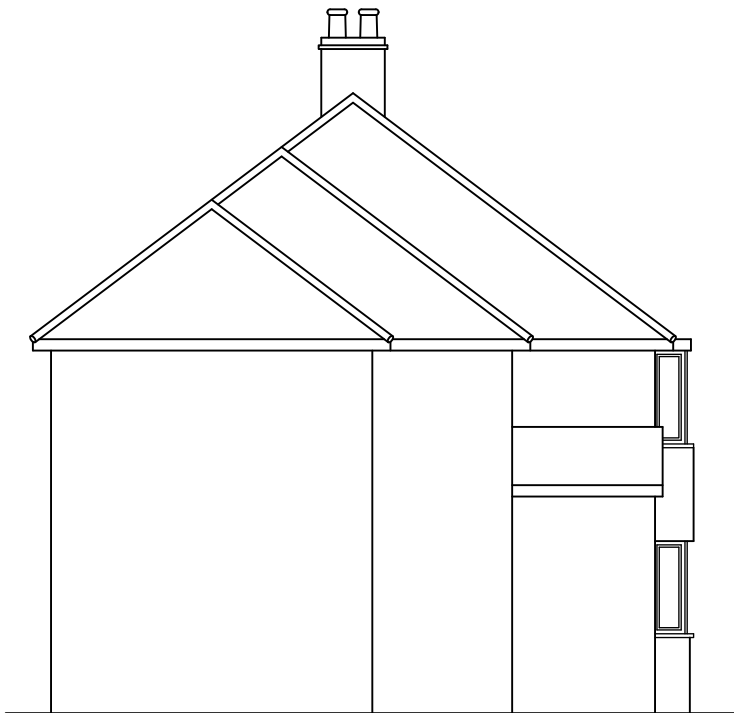


SIDE ELEVATION  
(EAST FACING)


| Rev. | Date | Description | Author | NOTES   |       |                              |
|------|------|-------------|--------|---|-------|------------------------------|
| -    | -    | -           | -      | 1. This drawing is copyright of: Bastion. Reproduction is only to take place with our written authority.<br>2. These Plans are subject to 'Planning and Building Regulation Approval' or any other statute in law before building commences.<br>3. Any structural work where mentioned on the drawing is subject to a qualified structural and civil engineer calculations before building work commences.<br>4. All drawings marked preliminary or planning are not to be built or manufactured from.<br>5. If any discrepancies are found in the drawings these are to be brought to the attention of Bastion for rectification.<br>6. Boundary line indicative only. Exact location must be determined on site before building work commences.<br>7. Bastion is a trading name of CAD UP LTD. | NOV   | 2024                         |
|      |      |             |        |   | 1:100 | (@A3)                        |
|      |      |             |        |   |       | 24-8RA-PL-02.1               |
|      |      |             |        |   |       | EXISTING EXTERNAL ELEVATIONS |

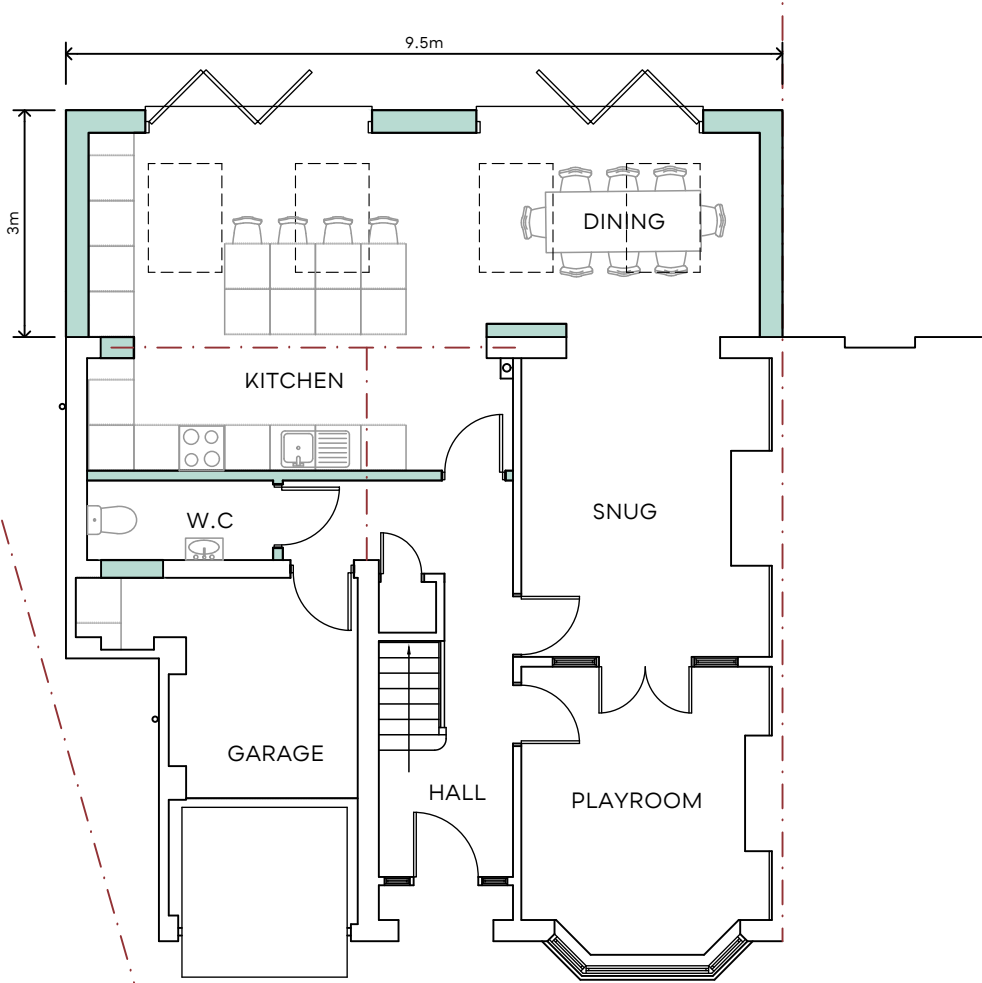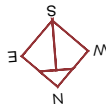

◇ GROUND FLOOR PLAN @ 1:100

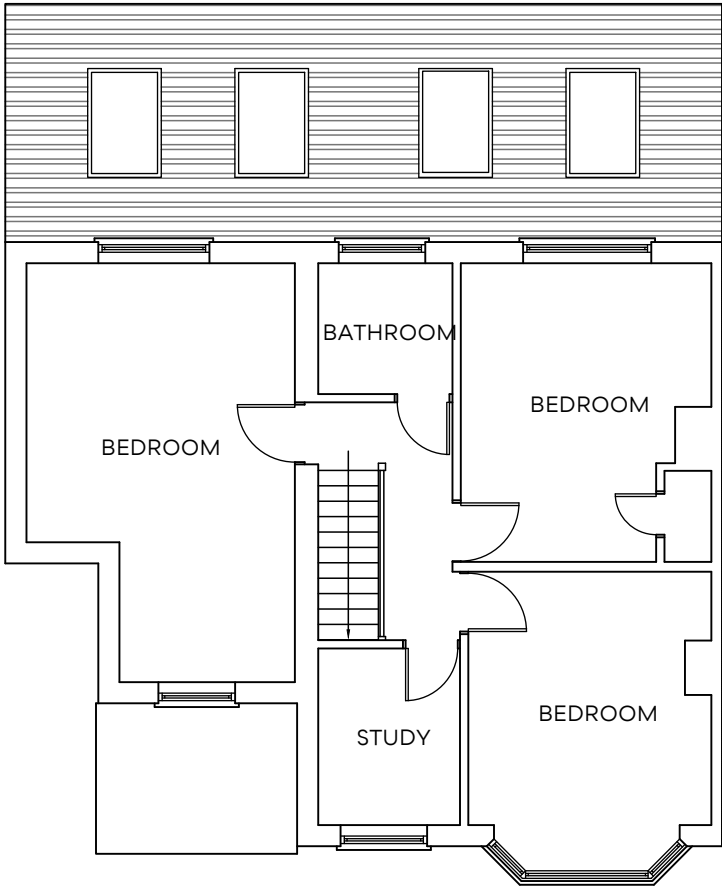

◇ FIRST FLOOR PLAN @ 1:100

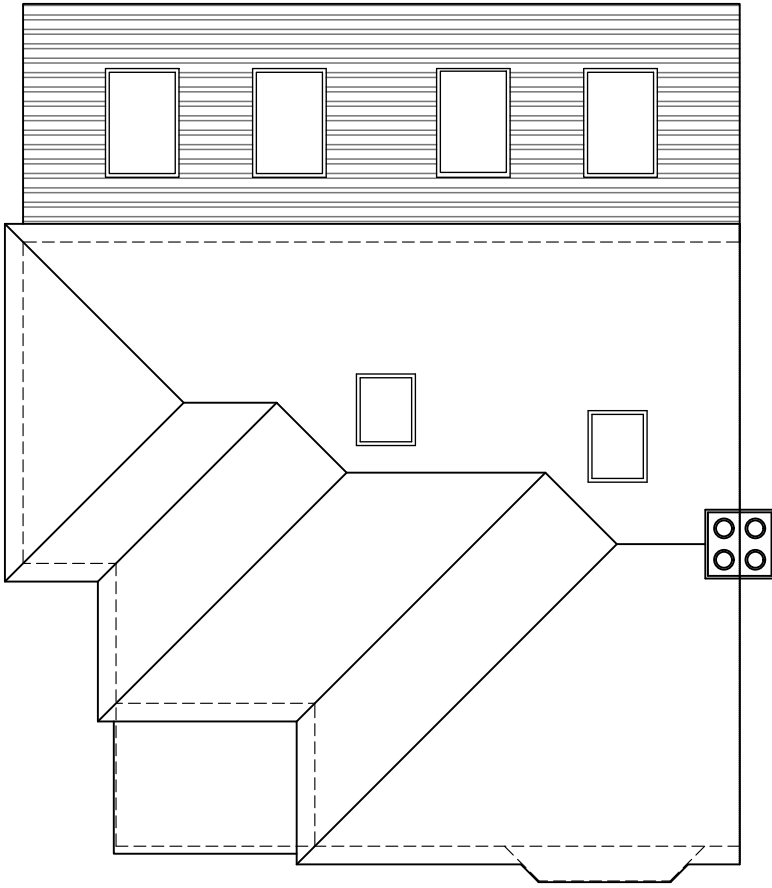


◇ ROOF PLAN @ 1:100

| Rev. | Date | Description | Author | NOTES   |       |       |                                          |
|------|------|-------------|--------|---|-------|-------|------------------------------------------|
| -    | -    | -           | -      | 1. This drawing is copyright of: Bastion. Reproduction is only to take place with our written authority.<br>2. These Plans are subject to 'Planning and Building Regulation Approval' or any other statute in law before building commences.<br>3. Any structural work where mentioned on the drawing is subject to a qualified structural and civil engineer calculations before building work commences.<br>4. All drawings marked preliminary or planning are not to be built or manufactured from.<br>5. If any discrepancies are found in the drawings these are to be brought to the attention of Bastion for rectification.<br>6. Boundary line indicative only. Exact location must be determined on site before building work commences.<br>7. Bastion is a trading name of CAD UP LTD. | NOV   | 2024  | 24-8RA-PL-01.2                           |
|      |      |             |        |   | 1:100 | (@A3) | PROPOSED GENERAL ARRANGEMENT FLOOR PLANS |




FRONT ELEVATION  
(NORTH FACING)

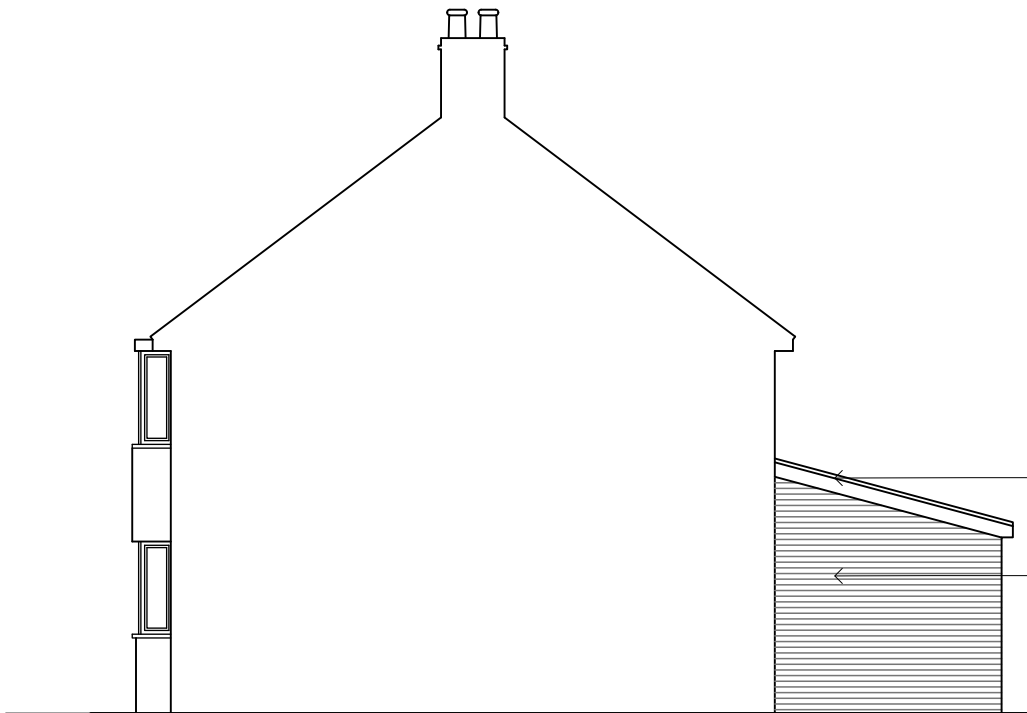

SIDE ELEVATION  
(WEST FACING)


Grey eaves/soffits

Brick to match existing

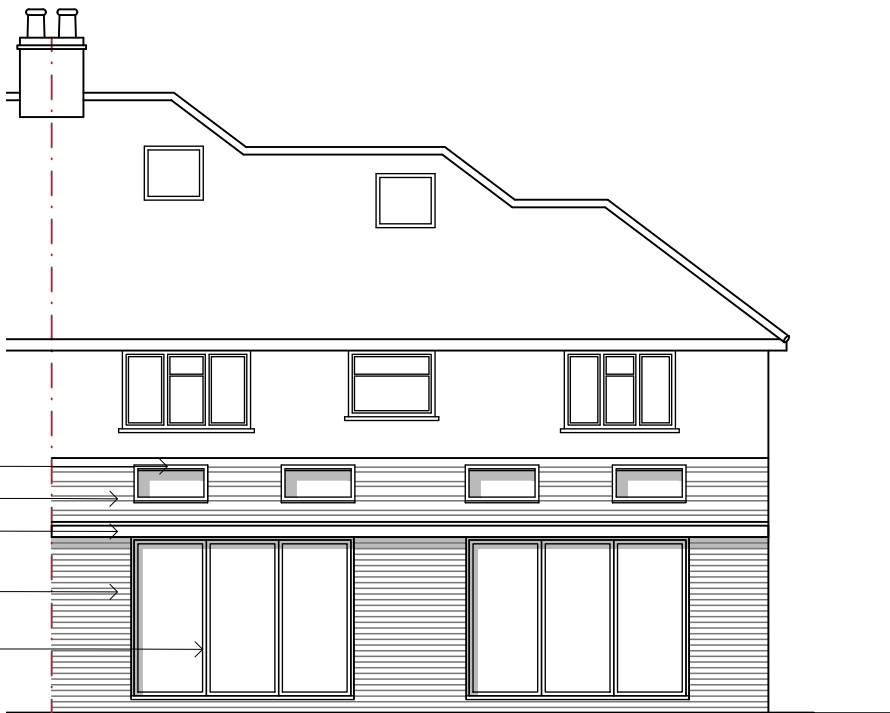

REAR ELEVATION  
(SOUTH FACING)

Velux roof lights  
Roof tiles to match existing  
Grey eaves/soffits  
Brick to match existing  
Grey frame glazed bi-fold doors

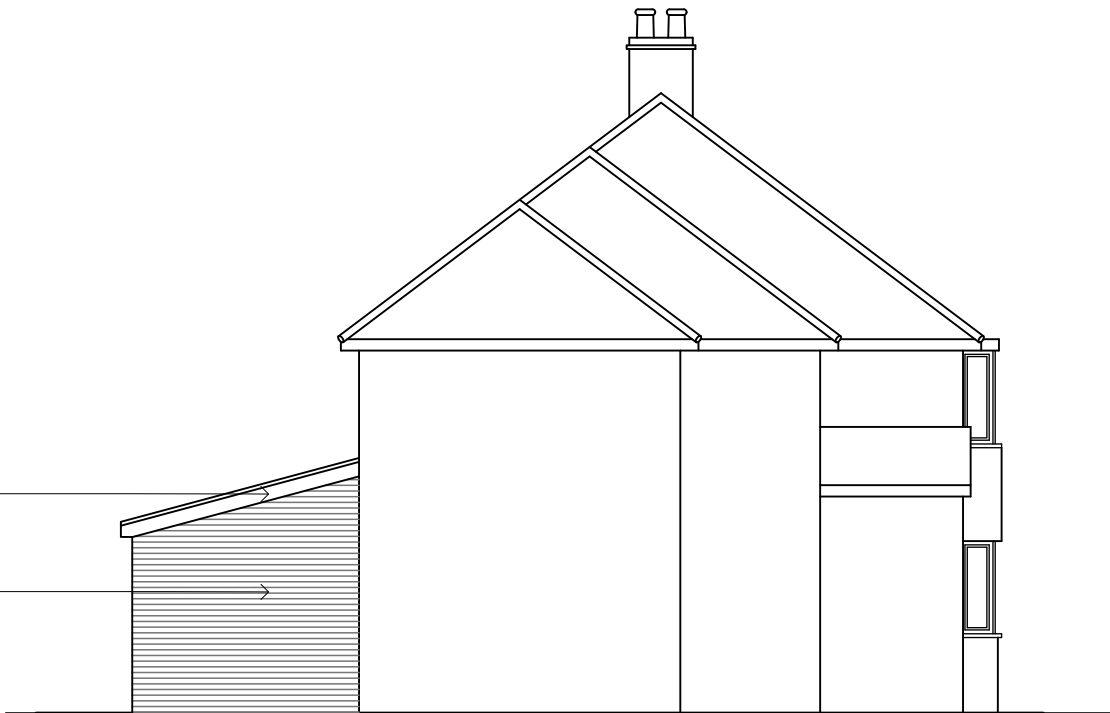

SIDE ELEVATION  
(EAST FACING)

Grey eaves/soffits

Brick to match existing

| Rev. | Date | Description | Author | NOTES   |       |       |                              |
|------|------|-------------|--------|---|-------|-------|------------------------------|
| -    | -    | -           | -      | 1. This drawing is copyright of: Bastion. Reproduction is only to take place with our written authority.<br>2. These Plans are subject to 'Planning and Building Regulation Approval' or any other statute in law before building commences.<br>3. Any structural work where mentioned on the drawing is subject to a qualified structural and civil engineer calculations before building work commences.<br>4. All drawings marked preliminary or planning are not to be built or manufactured from.<br>5. If any discrepancies are found in the drawings these are to be brought to the attention of Bastion for rectification.<br>6. Boundary line indicative only. Exact location must be determined on site before building work commences.<br>7. Bastion is a trading name of CAD UP LTD. | NOV   | 2024  | 24-8RA-PL-02.2               |
|      |      |             |        |   | 1:100 | (@A3) | PROPOSED EXTERNAL ELEVATIONS |