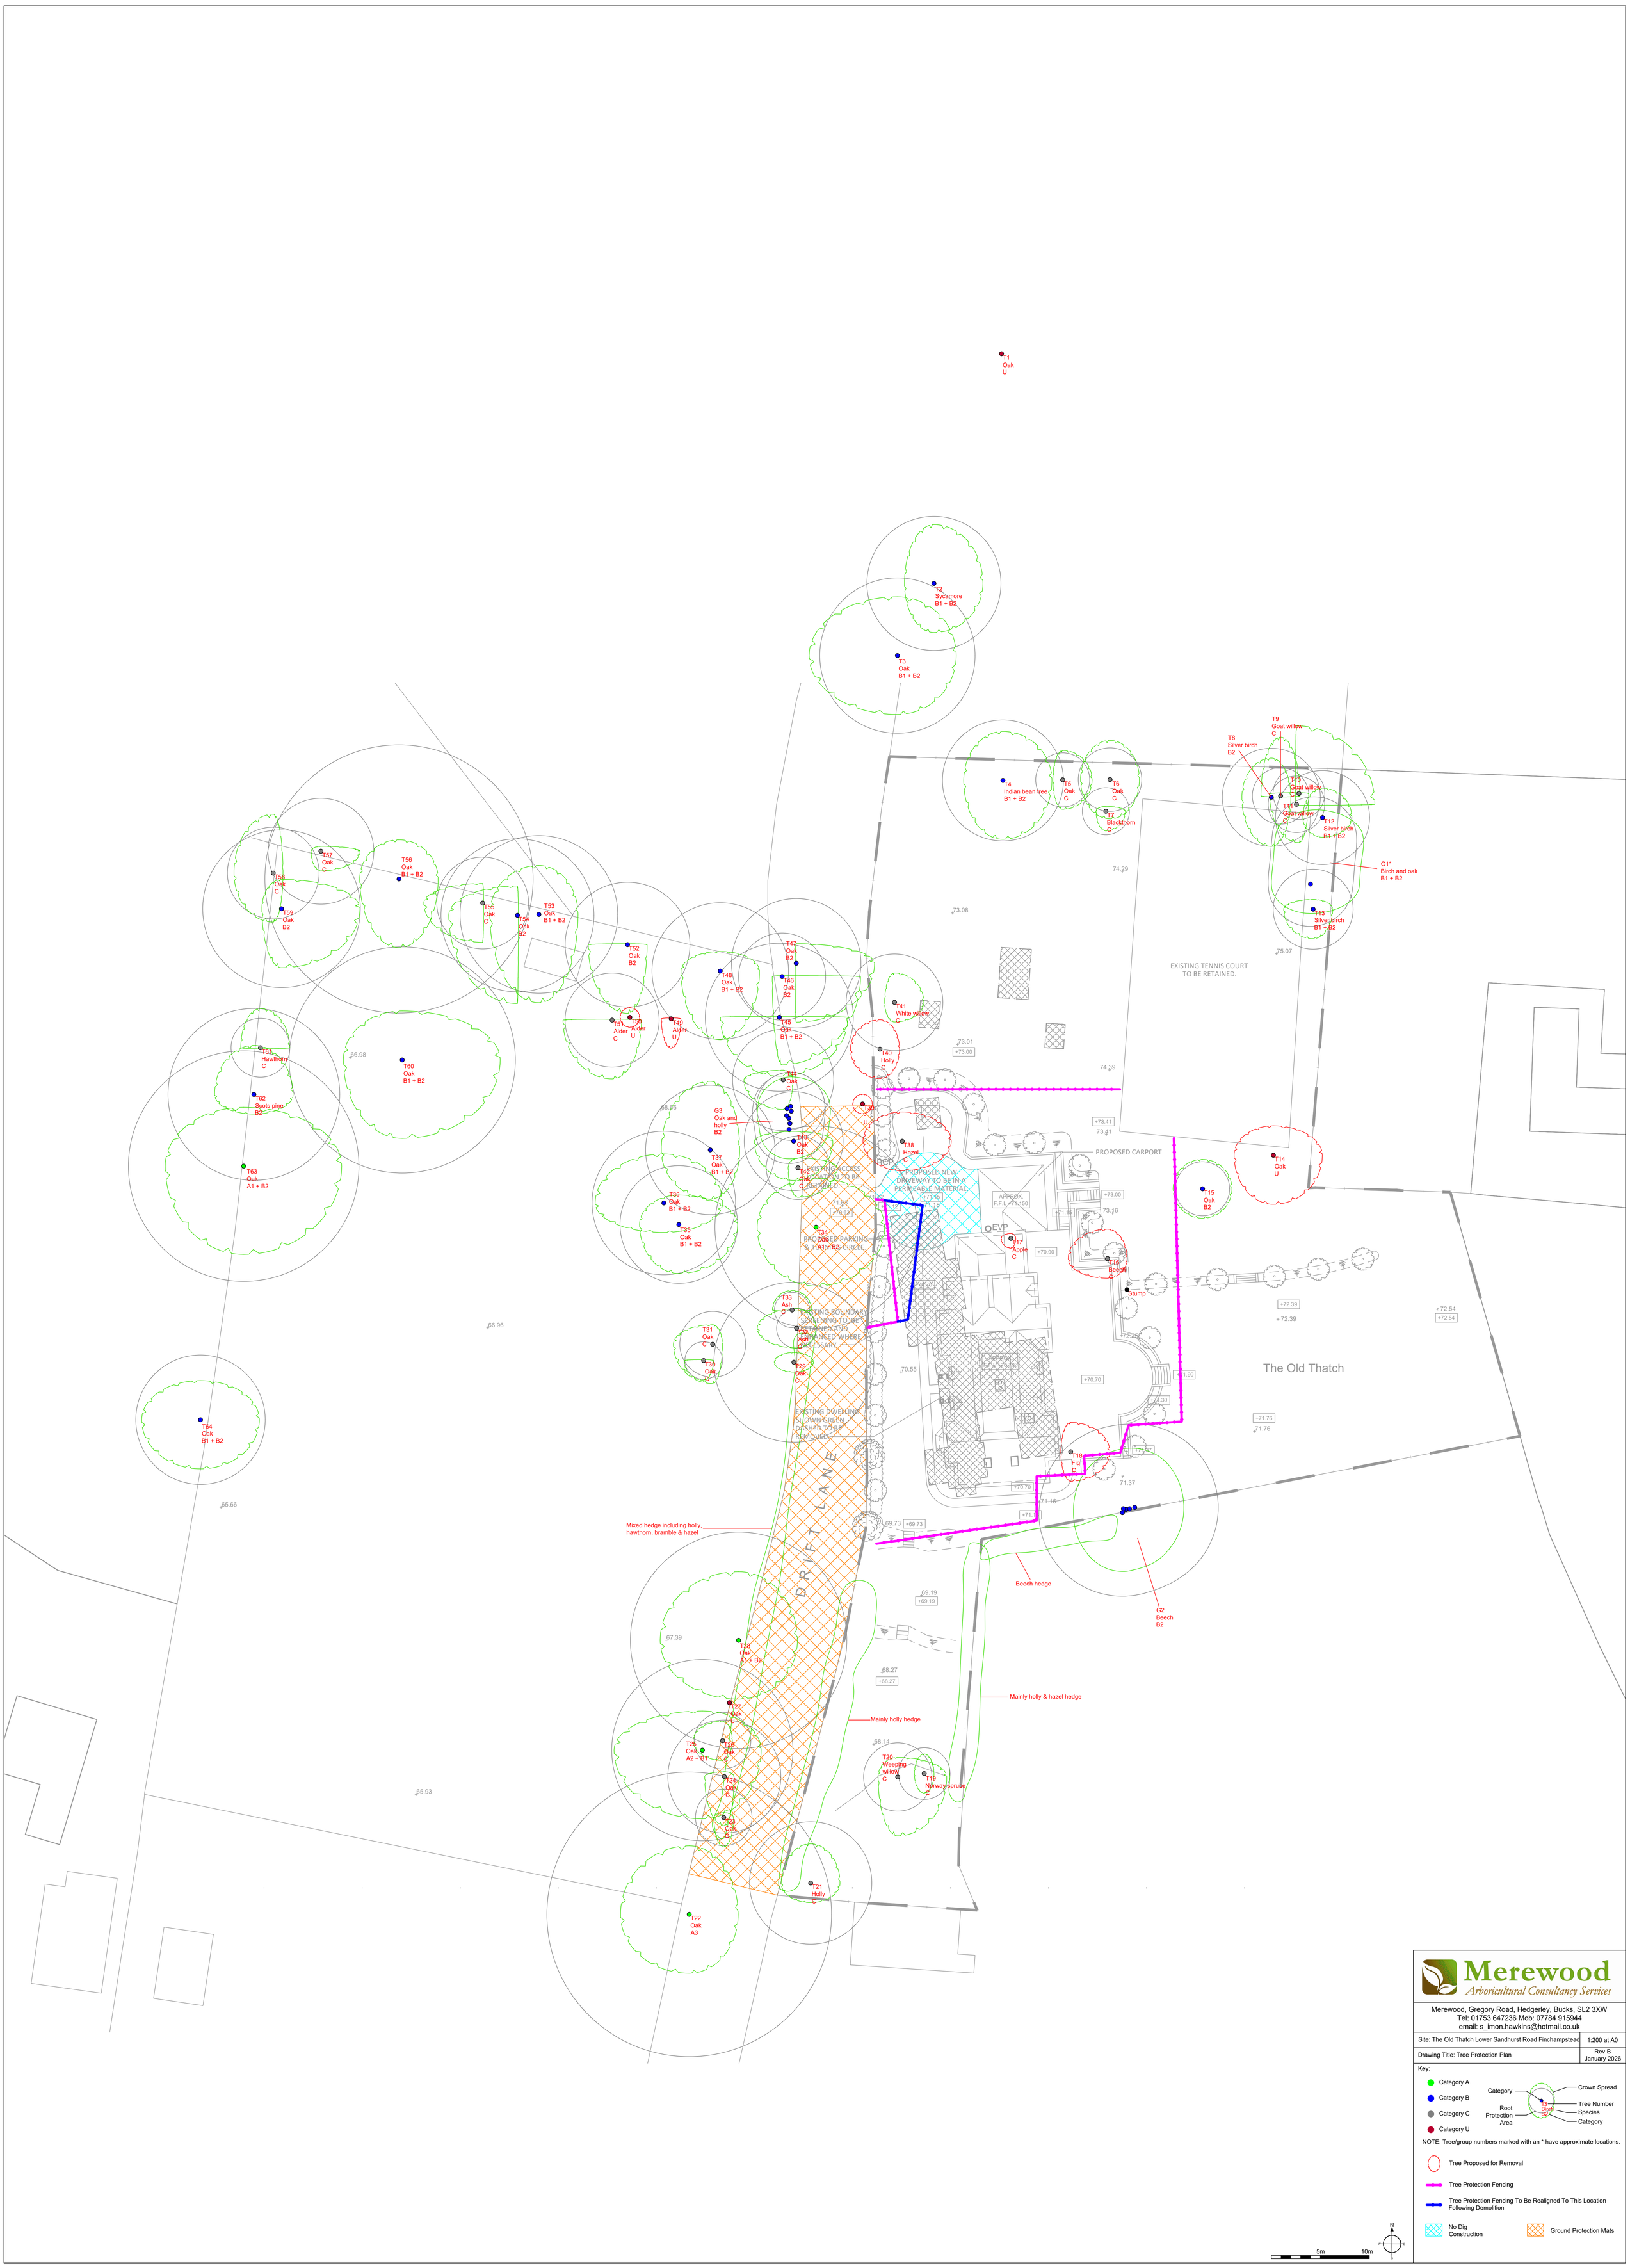

Merewood
Arboricultural Consultancy Services

Merewood, Gregory Road, Hedgerley, Bucks, SL2 3XW
Tel: 01753 647236 Mob: 07784 915944
email: s_imon.hawkins@hotmail.co.uk

Site: The Old Thatch Lower Sandhurst Road Finchampstead	1:200 at A0
Drawing Title: Tree Protection Plan	Rev B January 2026

Key:

- Category A
- Category B
- Category C
- Category U

Category — Crown Spread — Tree Number — Species — Category — Root Protection Area

NOTE: Tree/group numbers marked with an * have approximate locations.

- Tree Proposed for Removal
- Tree Protection Fencing
- Tree Protection Fencing To Be Realigned To This Location Following Demolition
- No Dig Construction
- Ground Protection Mats