


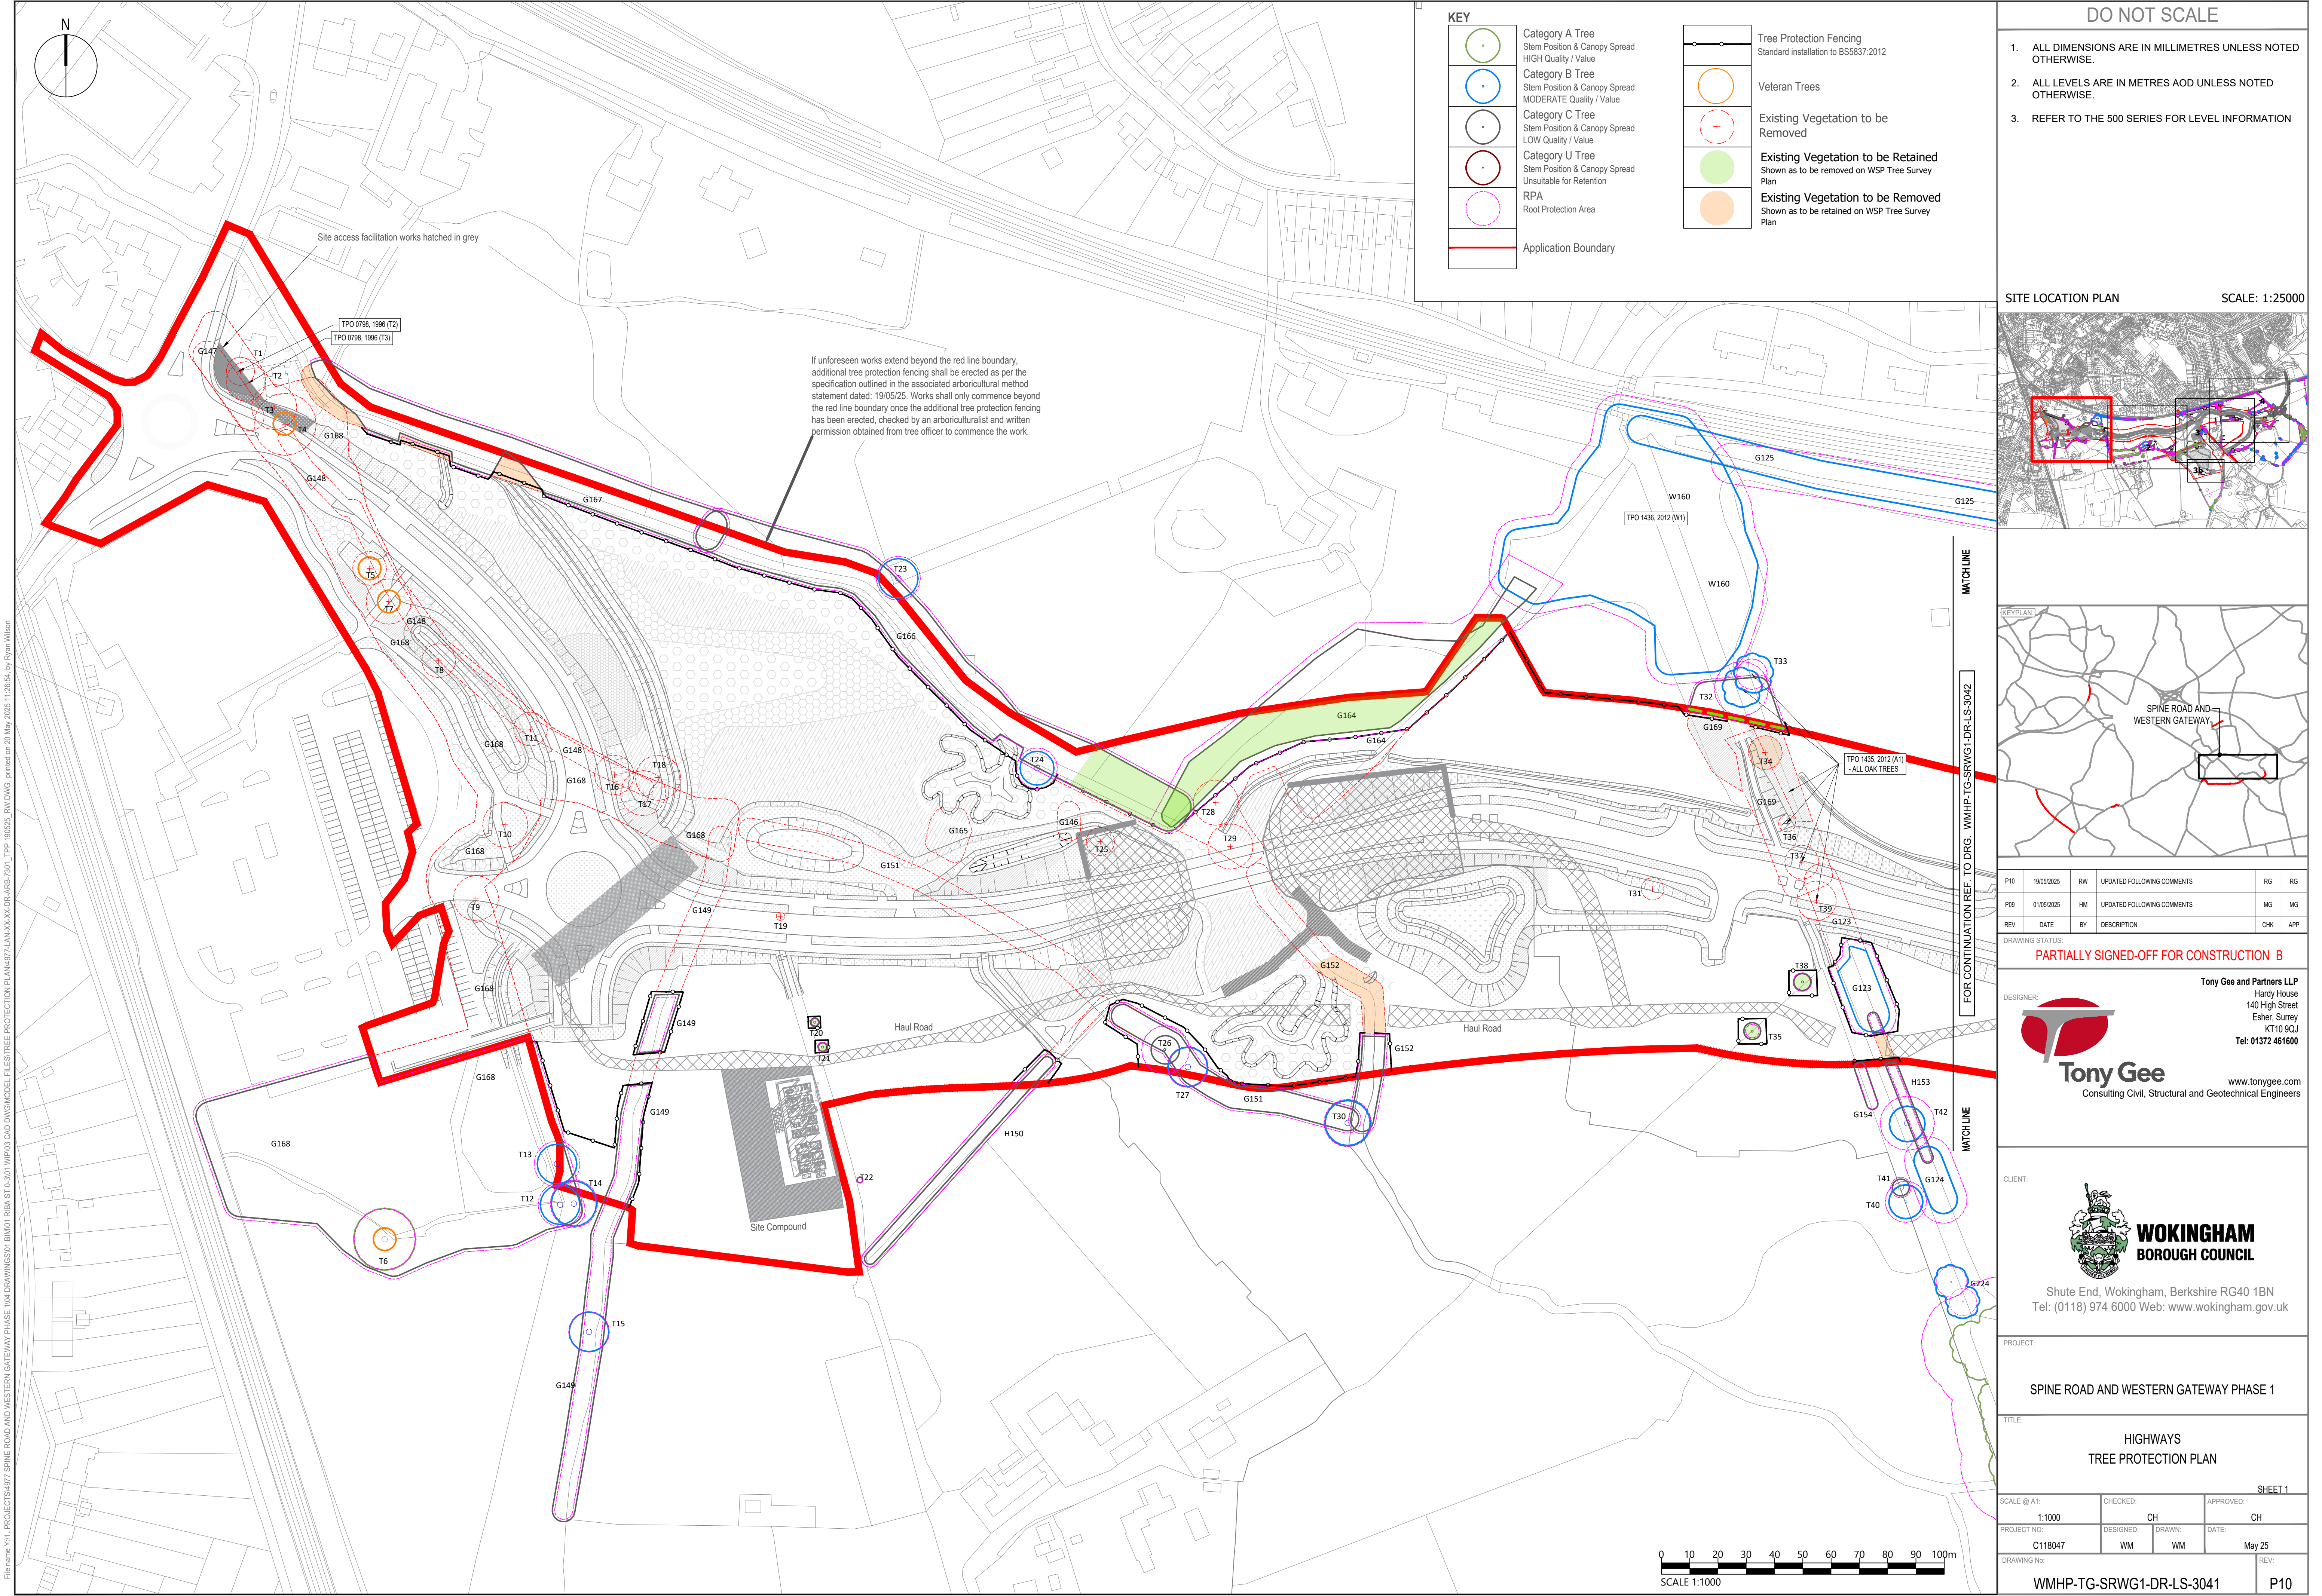

DO NOT SCALE

1. ALL DIMENSIONS ARE IN MILLIMETRES UNLESS NOTED OTHERWISE.

2. ALL LEVELS ARE IN METRES AOD UNLESS NOTED OTHERWISE.

3. REFER TO THE 500 SERIES FOR LEVEL INFORMATION

SITE LOCATION PLAN

SCALE: 1:25000

KEYPLAN

SPINE ROAD AND WESTERN GATEWAY

P10	18/05/2025	RW	UPDATED FOLLOWING COMMENTS	RG	RG
P09	01/05/2025	HM	UPDATED FOLLOWING COMMENTS	MG	MG
REV	DATE	BY	DESCRIPTION	CHK	APP

DRAWING STATUS: PARTIALLY SIGNED-OFF FOR CONSTRUCTION B

DESIGNER:

Tony Gee

Consulting Civil, Structural and Geotechnical Engineers

Tony Gee and Partners LLP

Hardy House

140 High Street

Esher, Surrey

KT10 9QJ

Tel: 01372 461600

www.tonygee.com

CLIENT:

WOKINGHAM

BOROUGH COUNCIL

Shute End, Wokingham, Berkshire RG40 1BN

Tel: (0118) 974 6000 Web: www.wokingham.gov.uk

PROJECT:

SPINE ROAD AND WESTERN GATEWAY PHASE 1

TITLE:

HIGHWAYS

TREE PROTECTION PLAN

SCALE @ A1:

1:1000

CHECKED:

CH

APPROVED:

CH

PROJECT NO:

C118047

DESIGNED:

WM

DRAWN:

WM

DATE:

May 25

DRAWING No:

WMHP-TG-SRWG1-DR-LS-3041

REV:

P10

File name: Y:\1. PROJECTS\877 SPINE ROAD AND WESTERN GATEWAY PHASE 1\04 DRAWINGS\01 BIM\01 RIBA ST 0-301 WIP\03 CAD DWG\MODEL FILE\TREE PROTECTION PLAN\977-LAN-XX-DR-ARB-7301_TTP_180525_RW.DWG, printed on 20 May 2025 11:26:54, by Ryan Wilson