


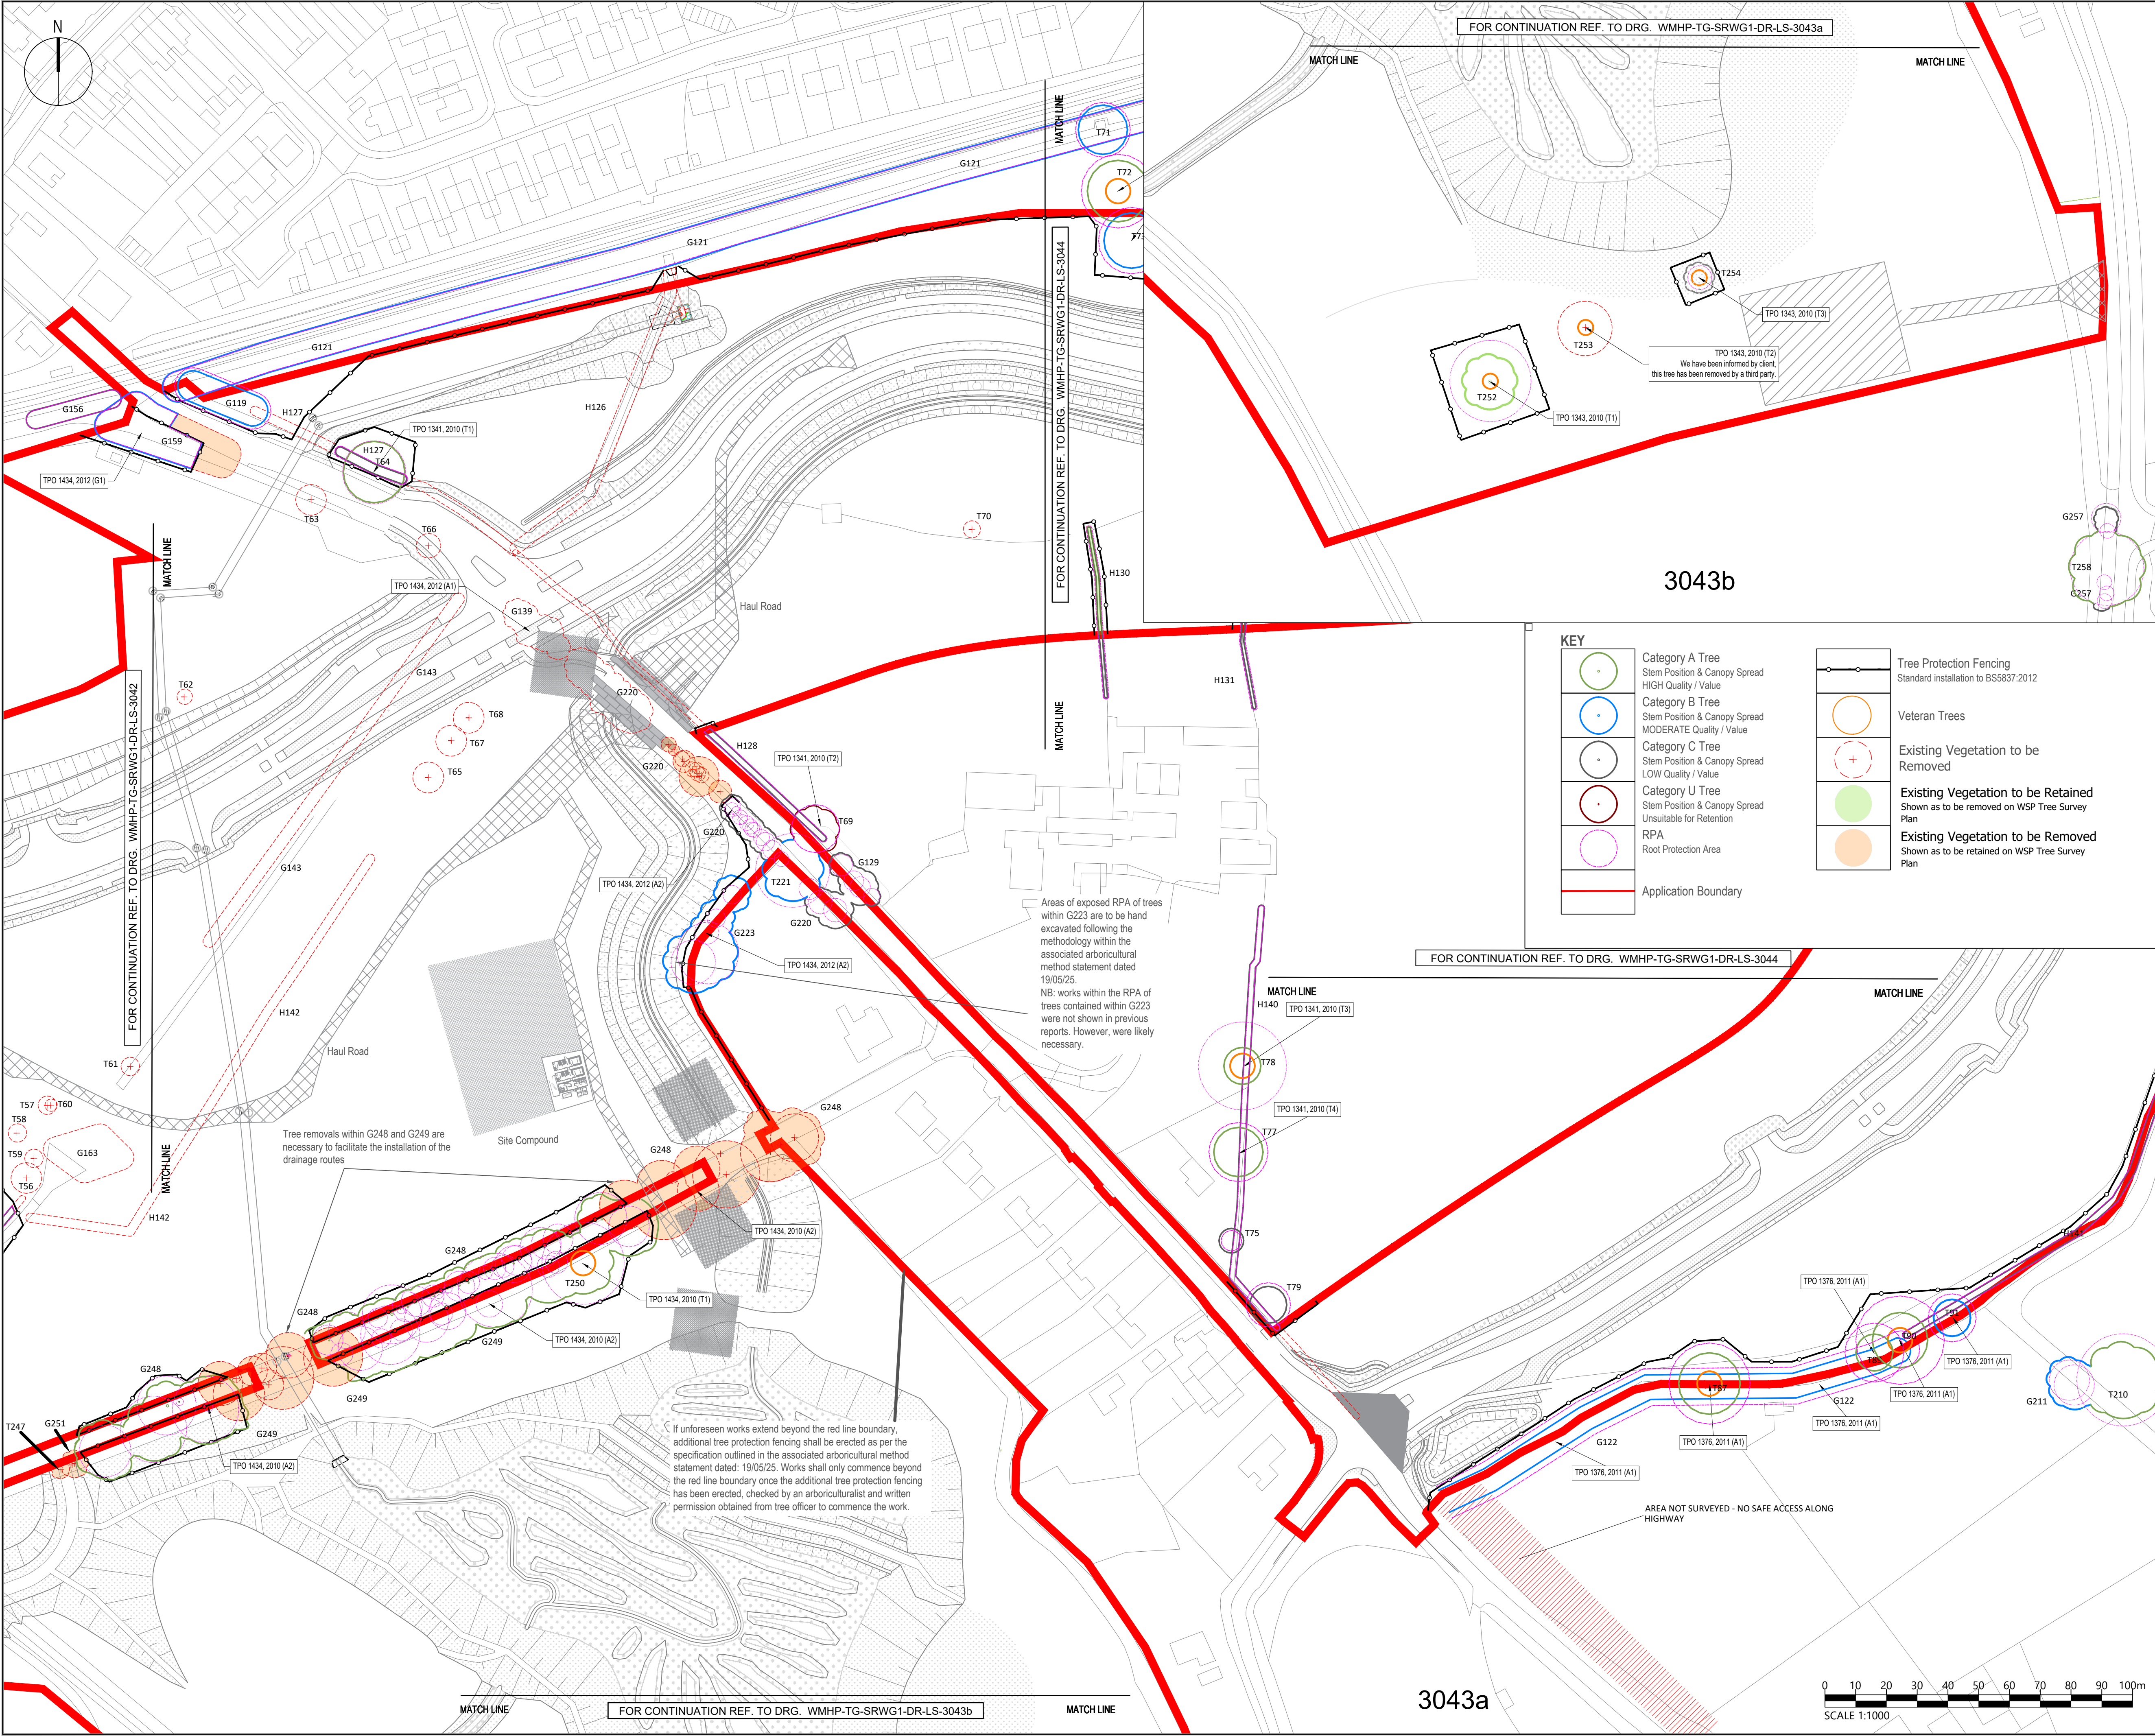

DO NOT SCALE

1. ALL DIMENSIONS ARE IN MILLIMETRES UNLESS NOTED OTHERWISE.

2. ALL LEVELS ARE IN METRES AOD UNLESS NOTED OTHERWISE.

3. REFER TO THE 500 SERIES FOR LEVEL INFORMATION

SITE LOCATION PLAN

SCALE: 1:25000

KEY

Category A Tree
Stem Position & Canopy Spread
HIGH Quality / Value

Category B Tree
Stem Position & Canopy Spread
MODERATE Quality / Value

Category C Tree
Stem Position & Canopy Spread
LOW Quality / Value

Category U Tree
Stem Position & Canopy Spread
Unsuitable for Retention

RPA
Root Protection Area

Application Boundary

Tree Protection Fencing
Standard installation to BS5837:2012

Veteran Trees

Existing Vegetation to be Removed

Existing Vegetation to be Retained
Shown as to be removed on WSP Tree Survey Plan

Existing Vegetation to be Removed
Shown as to be retained on WSP Tree Survey Plan

P10	19/05/2025	RW	UPDATED FOLLOWING COMMENTS	RG	RG
P09	01/05/2025	HM	UPDATED FOLLOWING COMMENTS	MG	MG
REV	DATE	BY	DESCRIPTION	CHK	APP

DRAWING STATUS: PARTIALLY SIGNED-OFF FOR CONSTRUCTION B

DESIGNER:

Tony Gee
Consulting Civil, Structural and Geotechnical Engineers

Tony Gee and Partners LLP
Hardy House
140 High Street
Esher, Surrey
KT10 9QJ
Tel: 01372 461600
www.tonygee.com

CLIENT:

WOKINGHAM BOROUGH COUNCIL
Shute End, Wokingham, Berkshire RG40 1BN
Tel: (0118) 974 6000 Web: www.wokingham.gov.uk

PROJECT:

SPINE ROAD AND WESTERN GATEWAY PHASE 1

TITLE:

HIGHWAYS
TREE PROTECTION PLAN

SCALE @ A1:

1:1000

CHECKED:

CH

APPROVED:

CH

PROJECT NO:

C118047

DESIGNED:

WM

DRAWN:

WM

DATE:

May 25

DRAWING No:

WMHP-TG-SRWG1-DR-LS-3043

REV:

P10

0 10 20 30 40 50 60 70 80 90 100m

SCALE 1:1000

File name: Y:\1. PROJECTS\877 SPINE ROAD AND WESTERN GATEWAY PHASE 1\04 DRAWINGS\01 BIM\01 RBA ST 0-301 WIP\03 CAD DWM\MODEL FILE\TREE PROTECTION PLAN\977-LAN-XX-DR-ARB-7301_TPP_190525_RW.DWG, printed on 20 May 2025 11:03:10, by Ryan Wilson