


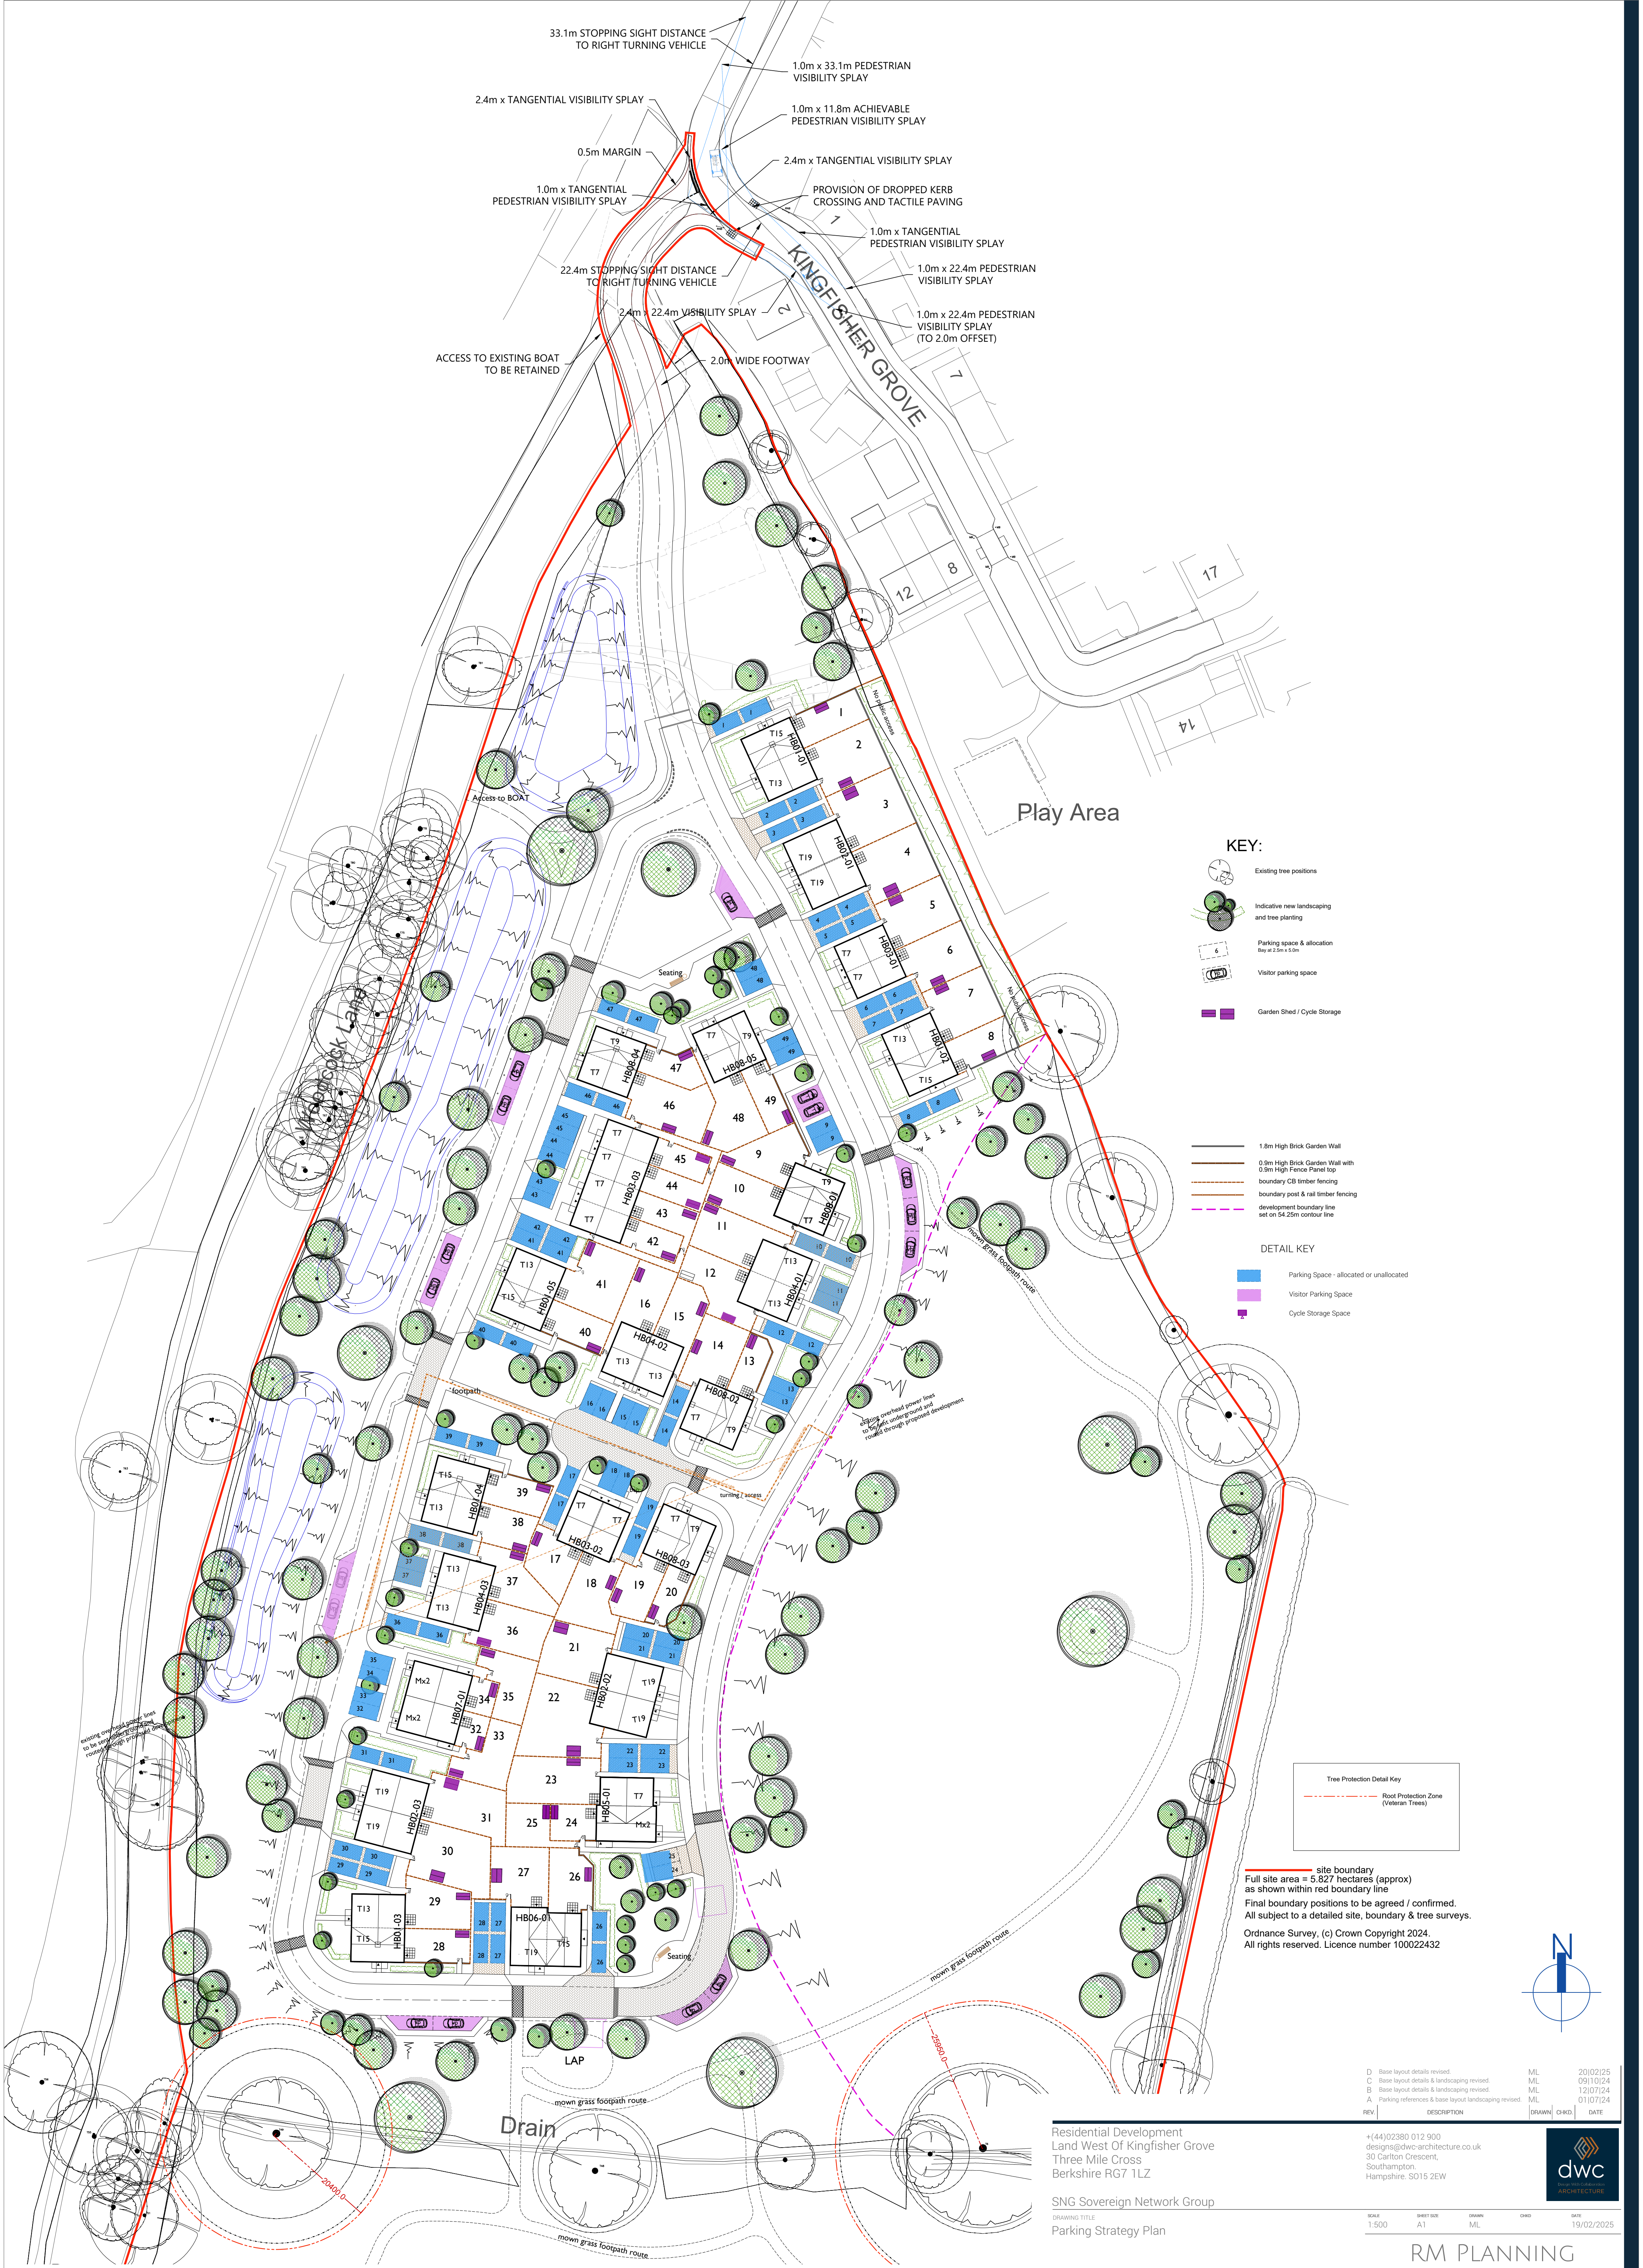

KEY:

- Existing tree positions
- Indicative new landscaping and tree planting
- Parking space & allocation Bay at 2.3m x 5.0m
- Visitor parking space
- Garden Shed / Cycle Storage

- 1.8m High Brick Garden Wall
- 0.9m High Brick Garden Wall with 0.9m High Fence Panel top
- boundary CB timber fencing
- boundary post & rail timber fencing
- development boundary line set on 54.25m contour line


DETAIL KEY

- Parking Space - allocated or unallocated
- Visitor Parking Space
- Cycle Storage Space

Tree Protection Detail Key

- Root Protection Zone (Veteran Trees)

site boundary
Full site area = 5.827 hectares (approx)
as shown within red boundary line
Final boundary positions to be agreed / confirmed.
All subject to a detailed site, boundary & tree surveys.
Ordnance Survey, (c) Crown Copyright 2024.
All rights reserved. Licence number 100022432

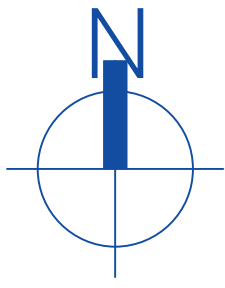

D	Base layout details revised.	ML	20/02/25	
C	Base layout details & landscaping revised.	ML	09/10/24	
B	Base layout details & landscaping revised.	ML	12/07/24	
A	Parking references & base layout landscaping revised.	ML	01/07/24	
REV	DESCRIPTION	DRAWN	CHKD	DATE

Residential Development
Land West Of Kingfisher Grove
Three Mile Cross
Berkshire RG7 1LZ

+ (44) 02380 012 900
designs@dwc-architecture.co.uk
30 Carlton Crescent,
Southampton,
Hampshire, SO15 2EW



SNG Sovereign Network Group
Drawing Title
Parking Strategy Plan

SCALE	SHEET SIZE	DRAWN	CHKD	DATE
1:500	A1	ML		19/02/2025

RM PLANNING

24009-DWC-SP008-01-DR-A-0010-D