


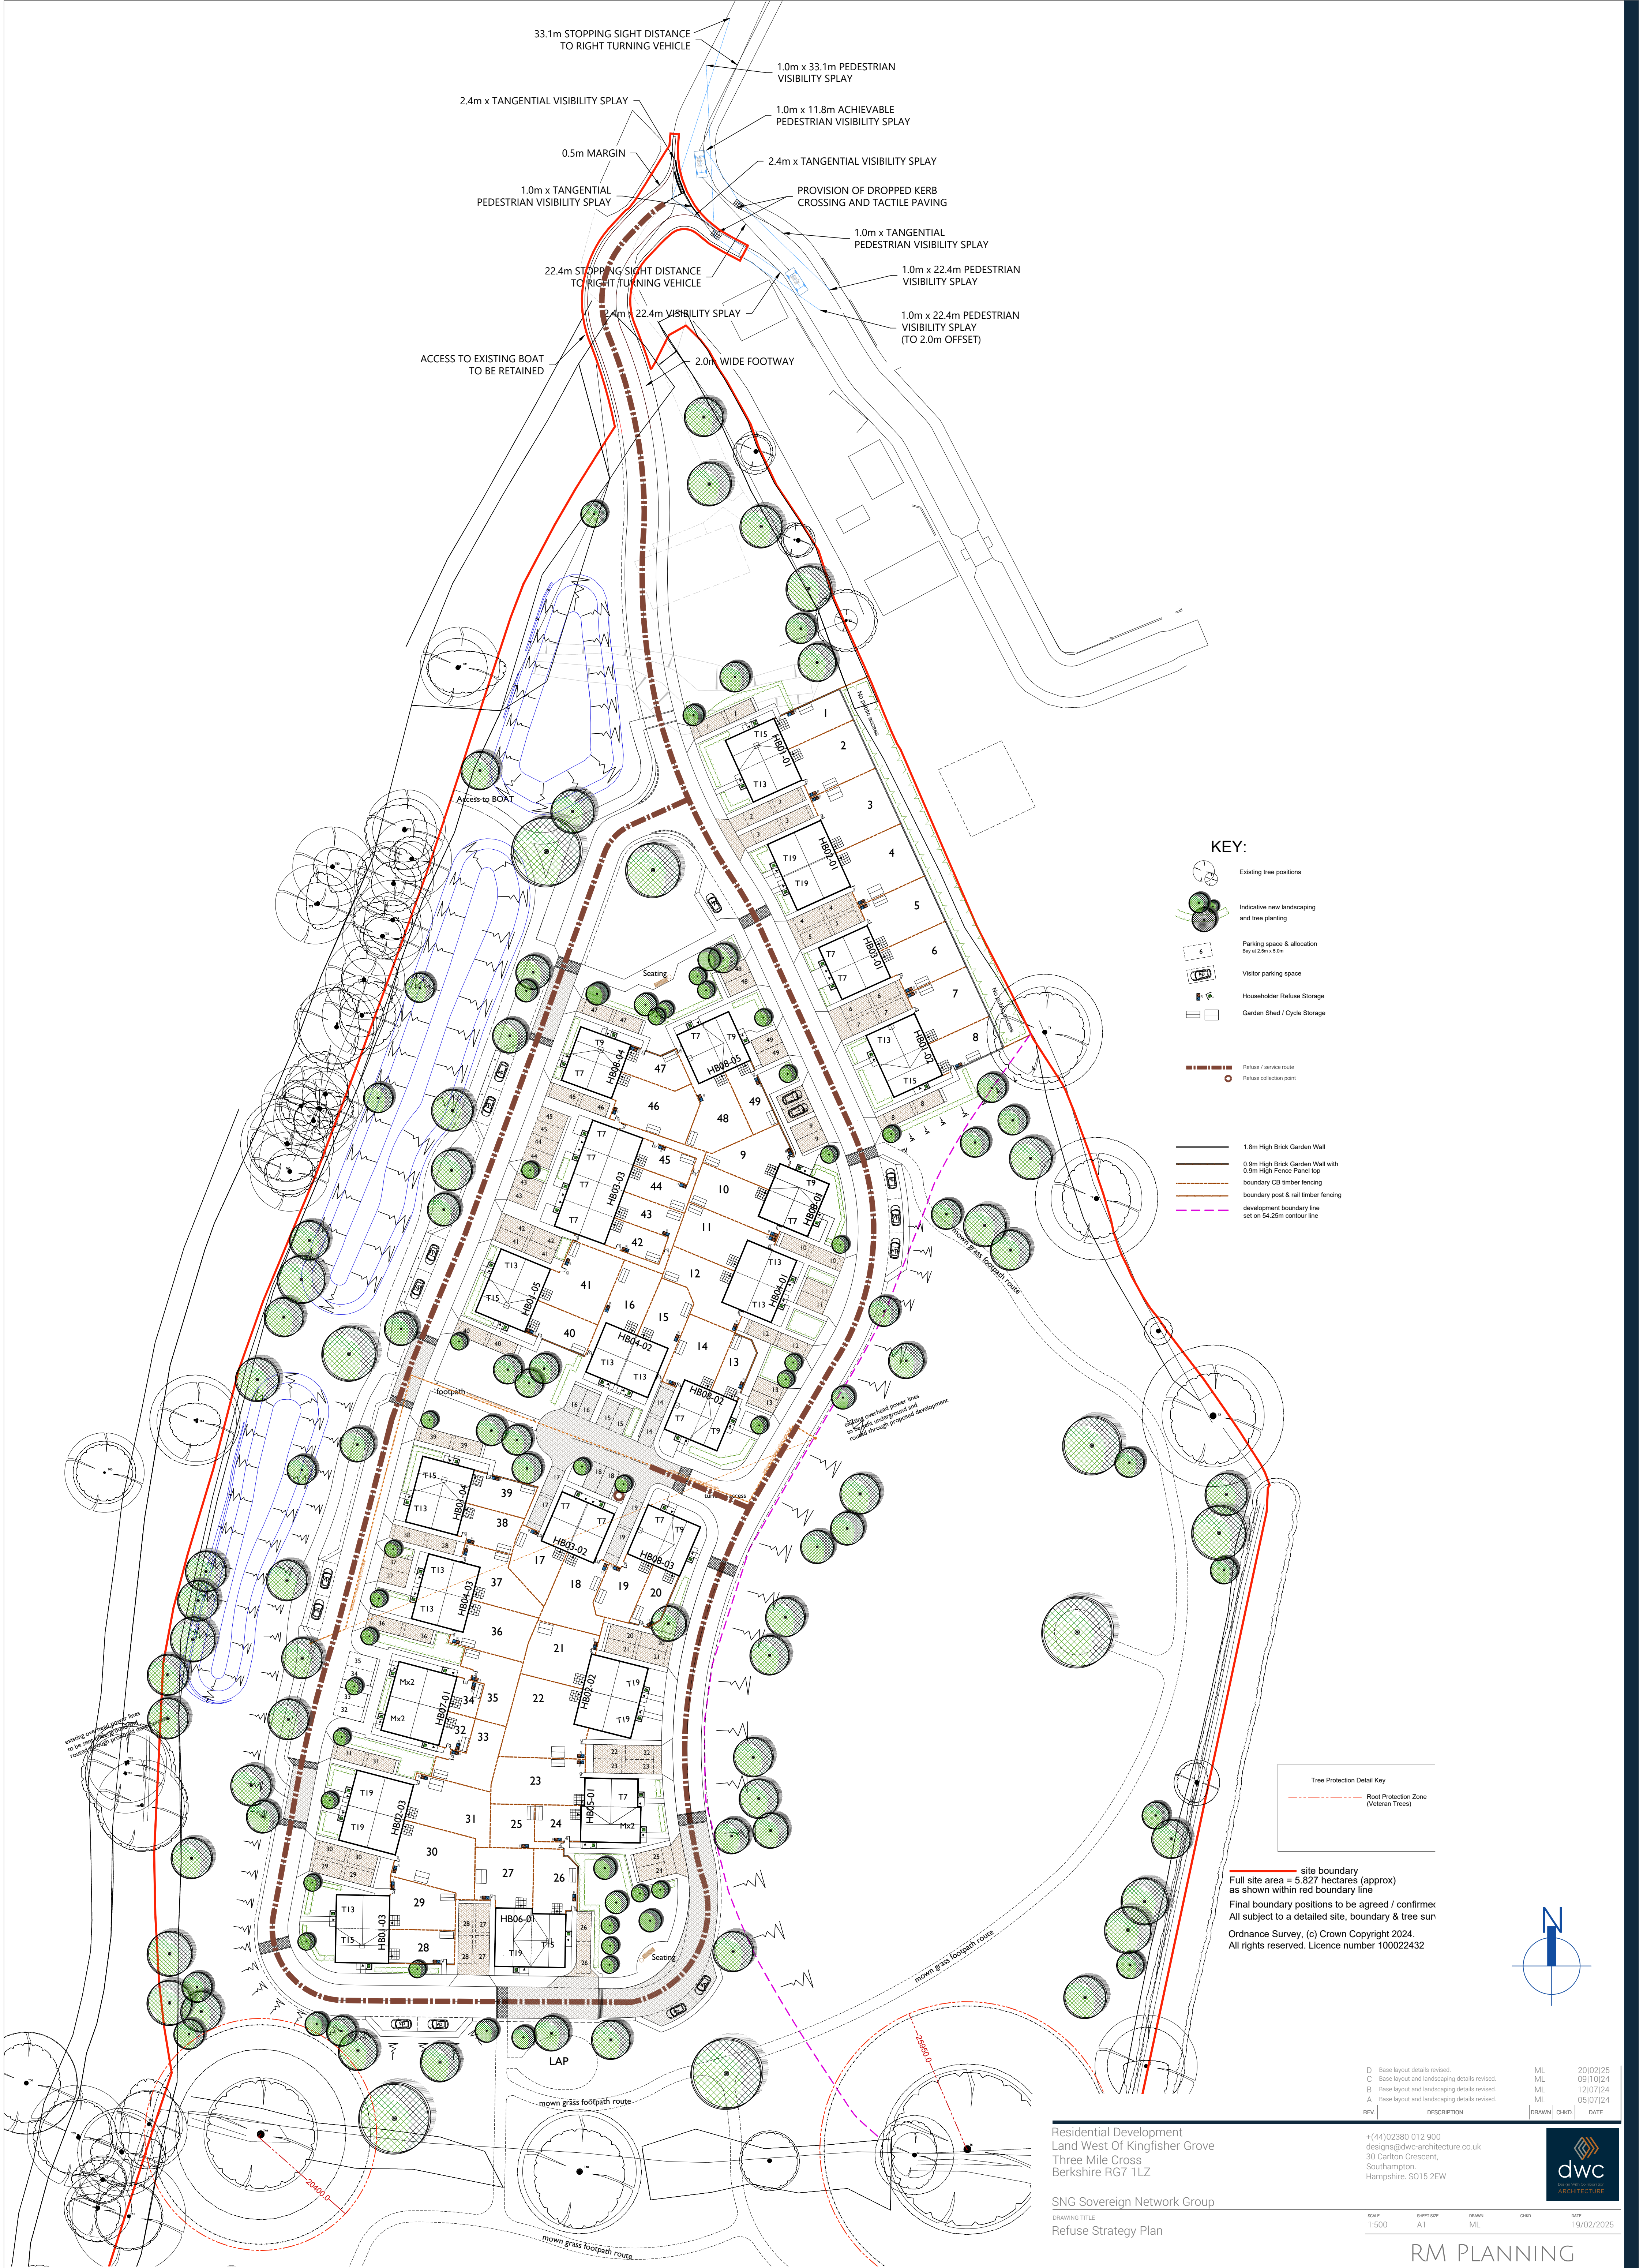

KEY:

- Existing tree positions
- Indicative new landscaping and tree planting
- Parking space & allocation Bay at 2.5m x 5.0m
- Visitor parking space
- Householder Refuse Storage
- Garden Shed / Cycle Storage
- Refuse / service route
- Refuse collection point

- 1.8m High Brick Garden Wall
- 0.9m High Brick Garden Wall with 0.9m High Fence Panel top
- boundary CB timber fencing
- boundary post & rail timber fencing
- development boundary line set on 54.25m contour line

Tree Protection Detail Key

- Root Protection Zone (Veteran Trees)

site boundary
Full site area = 5.827 hectares (approx)
as shown within red boundary line
Final boundary positions to be agreed / confirmed
All subject to a detailed site, boundary & tree survey
Ordnance Survey, (c) Crown Copyright 2024.
All rights reserved. Licence number 100022432

D	Base layout details revised.	ML	20/02/25	
C	Base layout and landscaping details revised.	ML	09/10/24	
B	Base layout and landscaping details revised.	ML	12/07/24	
A	Base layout and landscaping details revised.	ML	05/07/24	
REV	DESCRIPTION	DRAWN	CHKD	DATE

Residential Development
Land West Of Kingfisher Grove
Three Mile Cross
Berkshire RG7 1LZ

+44(0)2380 012 900
designs@dwc-architecture.co.uk
30 Carlton Crescent,
Southampton,
Hampshire, SO15 2EW



SNG Sovereign Network Group
DRAWING TITLE
Refuse Strategy Plan

SCALE	SHEET SIZE	DRAWN	CHKD	DATE
1:500	A1	ML		19/02/2025

RM PLANNING

24009-DWC-SP009-01-DR-A-0010-D

THIS DRAWING IS THE COPYRIGHT OF DWG-ARCHITECTURE LTD. AND MAY NOT BE COPIED, ALTERED OR REPRODUCED IN ANY FORM, OR PASSED TO A THIRD PARTY WITHOUT THE WRITTEN CONSENT. DIMENSIONS SHOULD BE CHECKED AND VERIFIED ON SITE AND ANY DISCREPANCIES SHOULD BE REPORTED TO THE ARCHITECT. DO NOT SCALE FROM THIS DRAWING. EXCEPT FOR PLANNING PURPOSES. USE FIGURED DIMENSIONS ONLY. IF IN DOUBT ASK FOR CONFIRMATION.