



original proposal

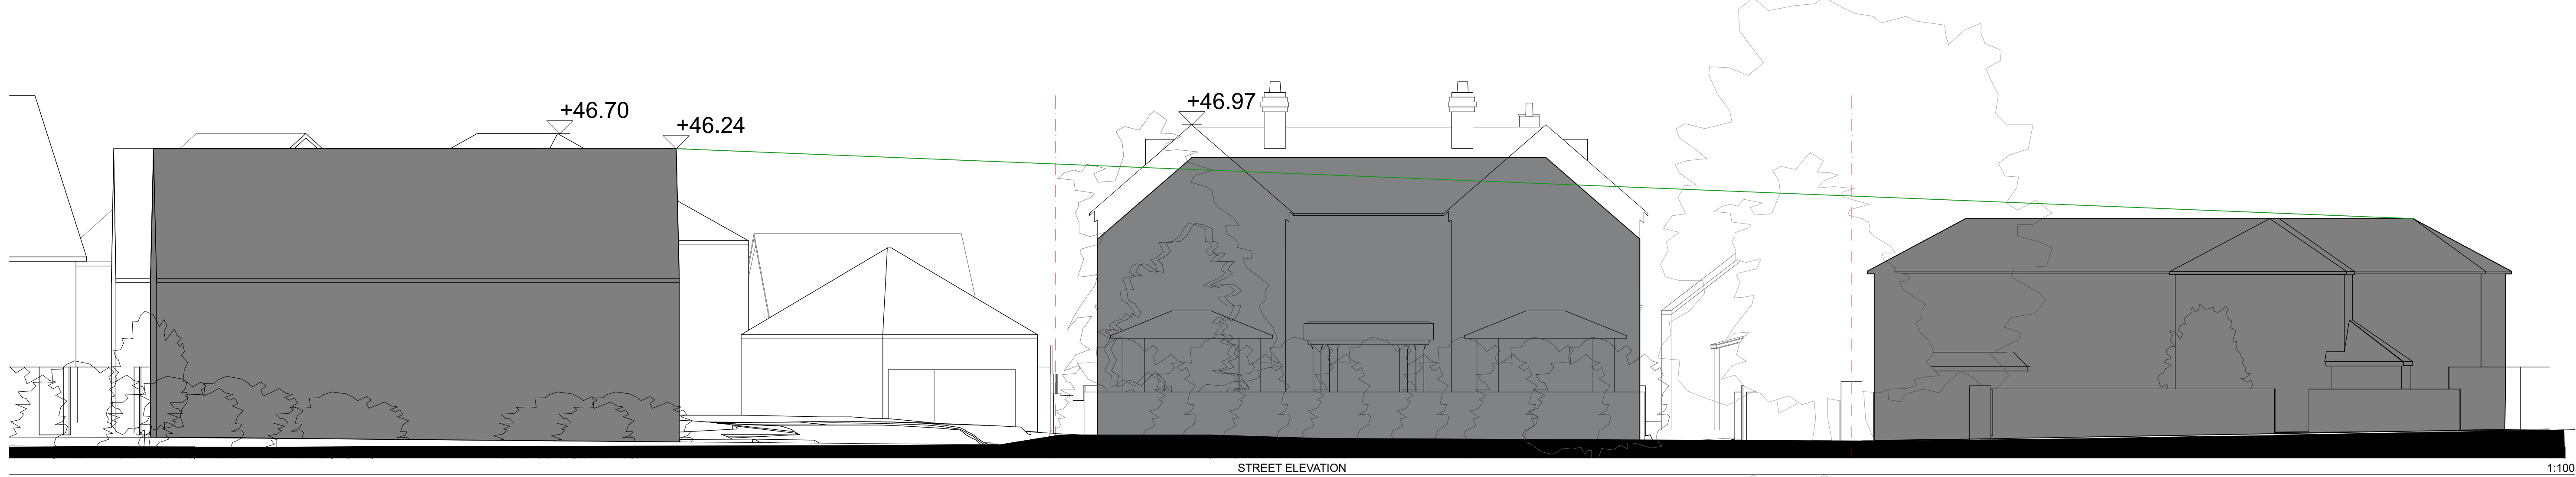


1m lower ridge

original proposal shown for reference

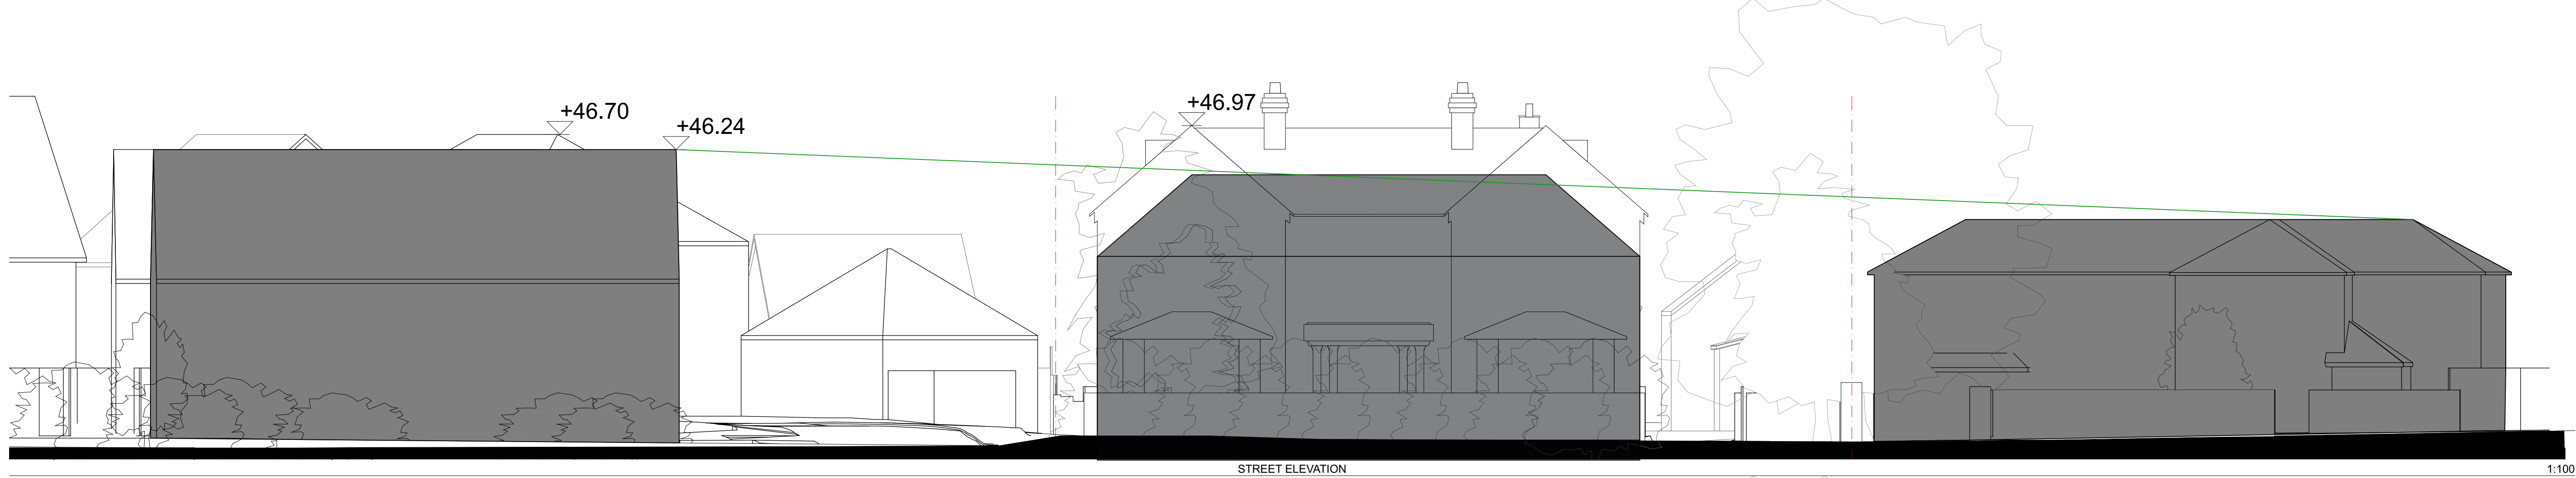


1.5m lower ridge

Simplified roof shape with hipped roof

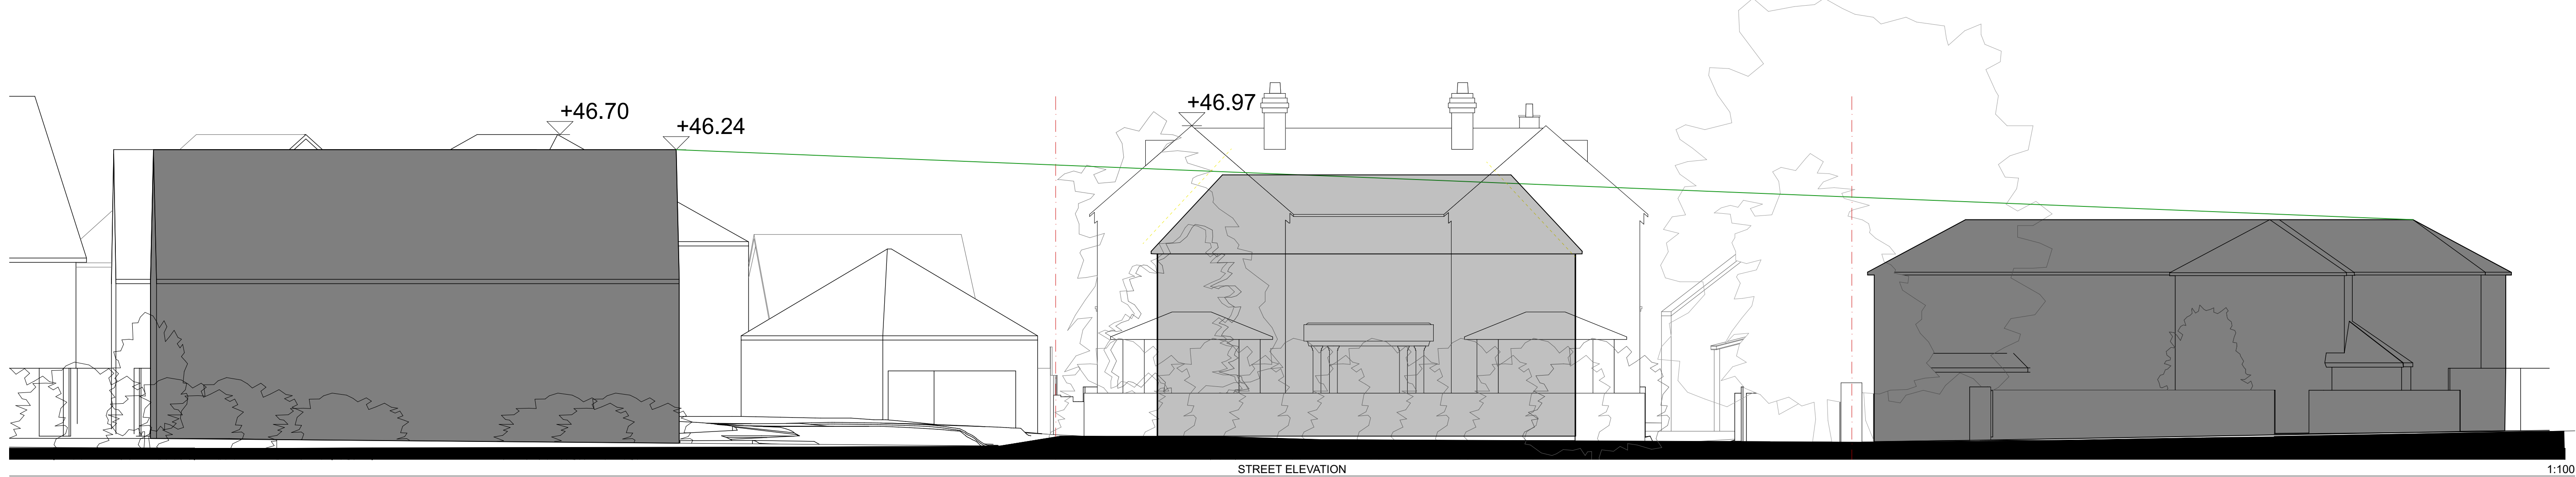

reduce width by 3m
reduce width by further 0.8m

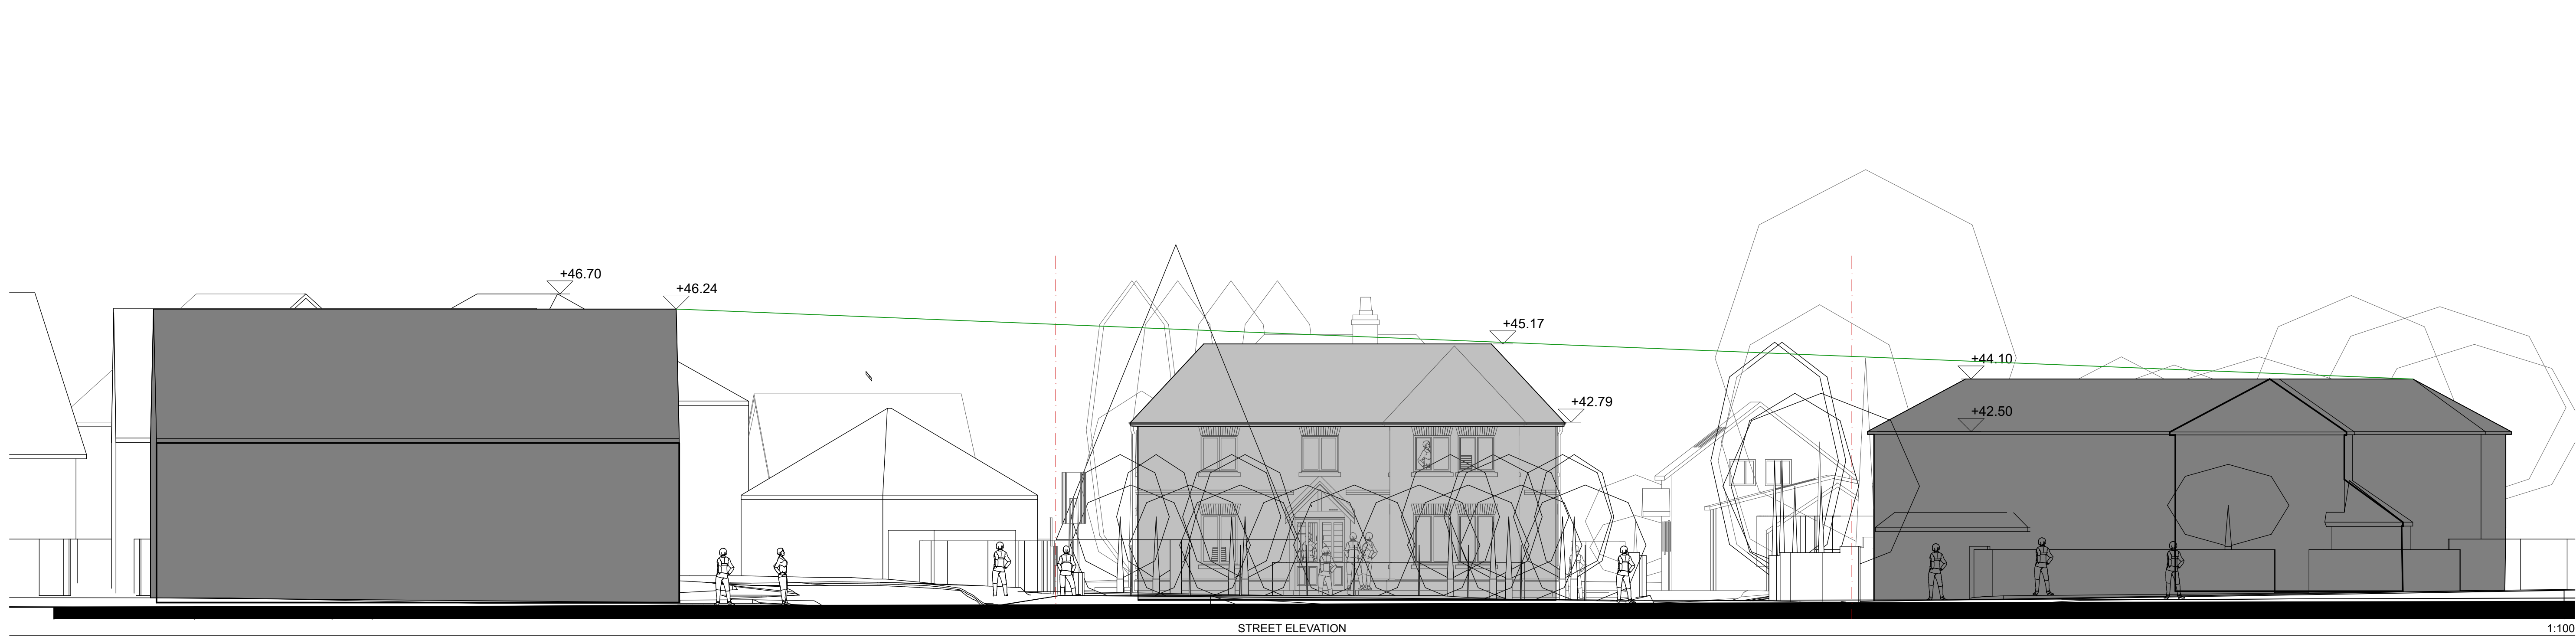

Height and pitch adjusted
Building moved 0.8m east
Simplified roof shape with hipped roofs/ valleys
Added definition of elevation with hipped projection
Set back 45m from road
47' roof pitch to match existing cottage
Trees and Hedges shown