


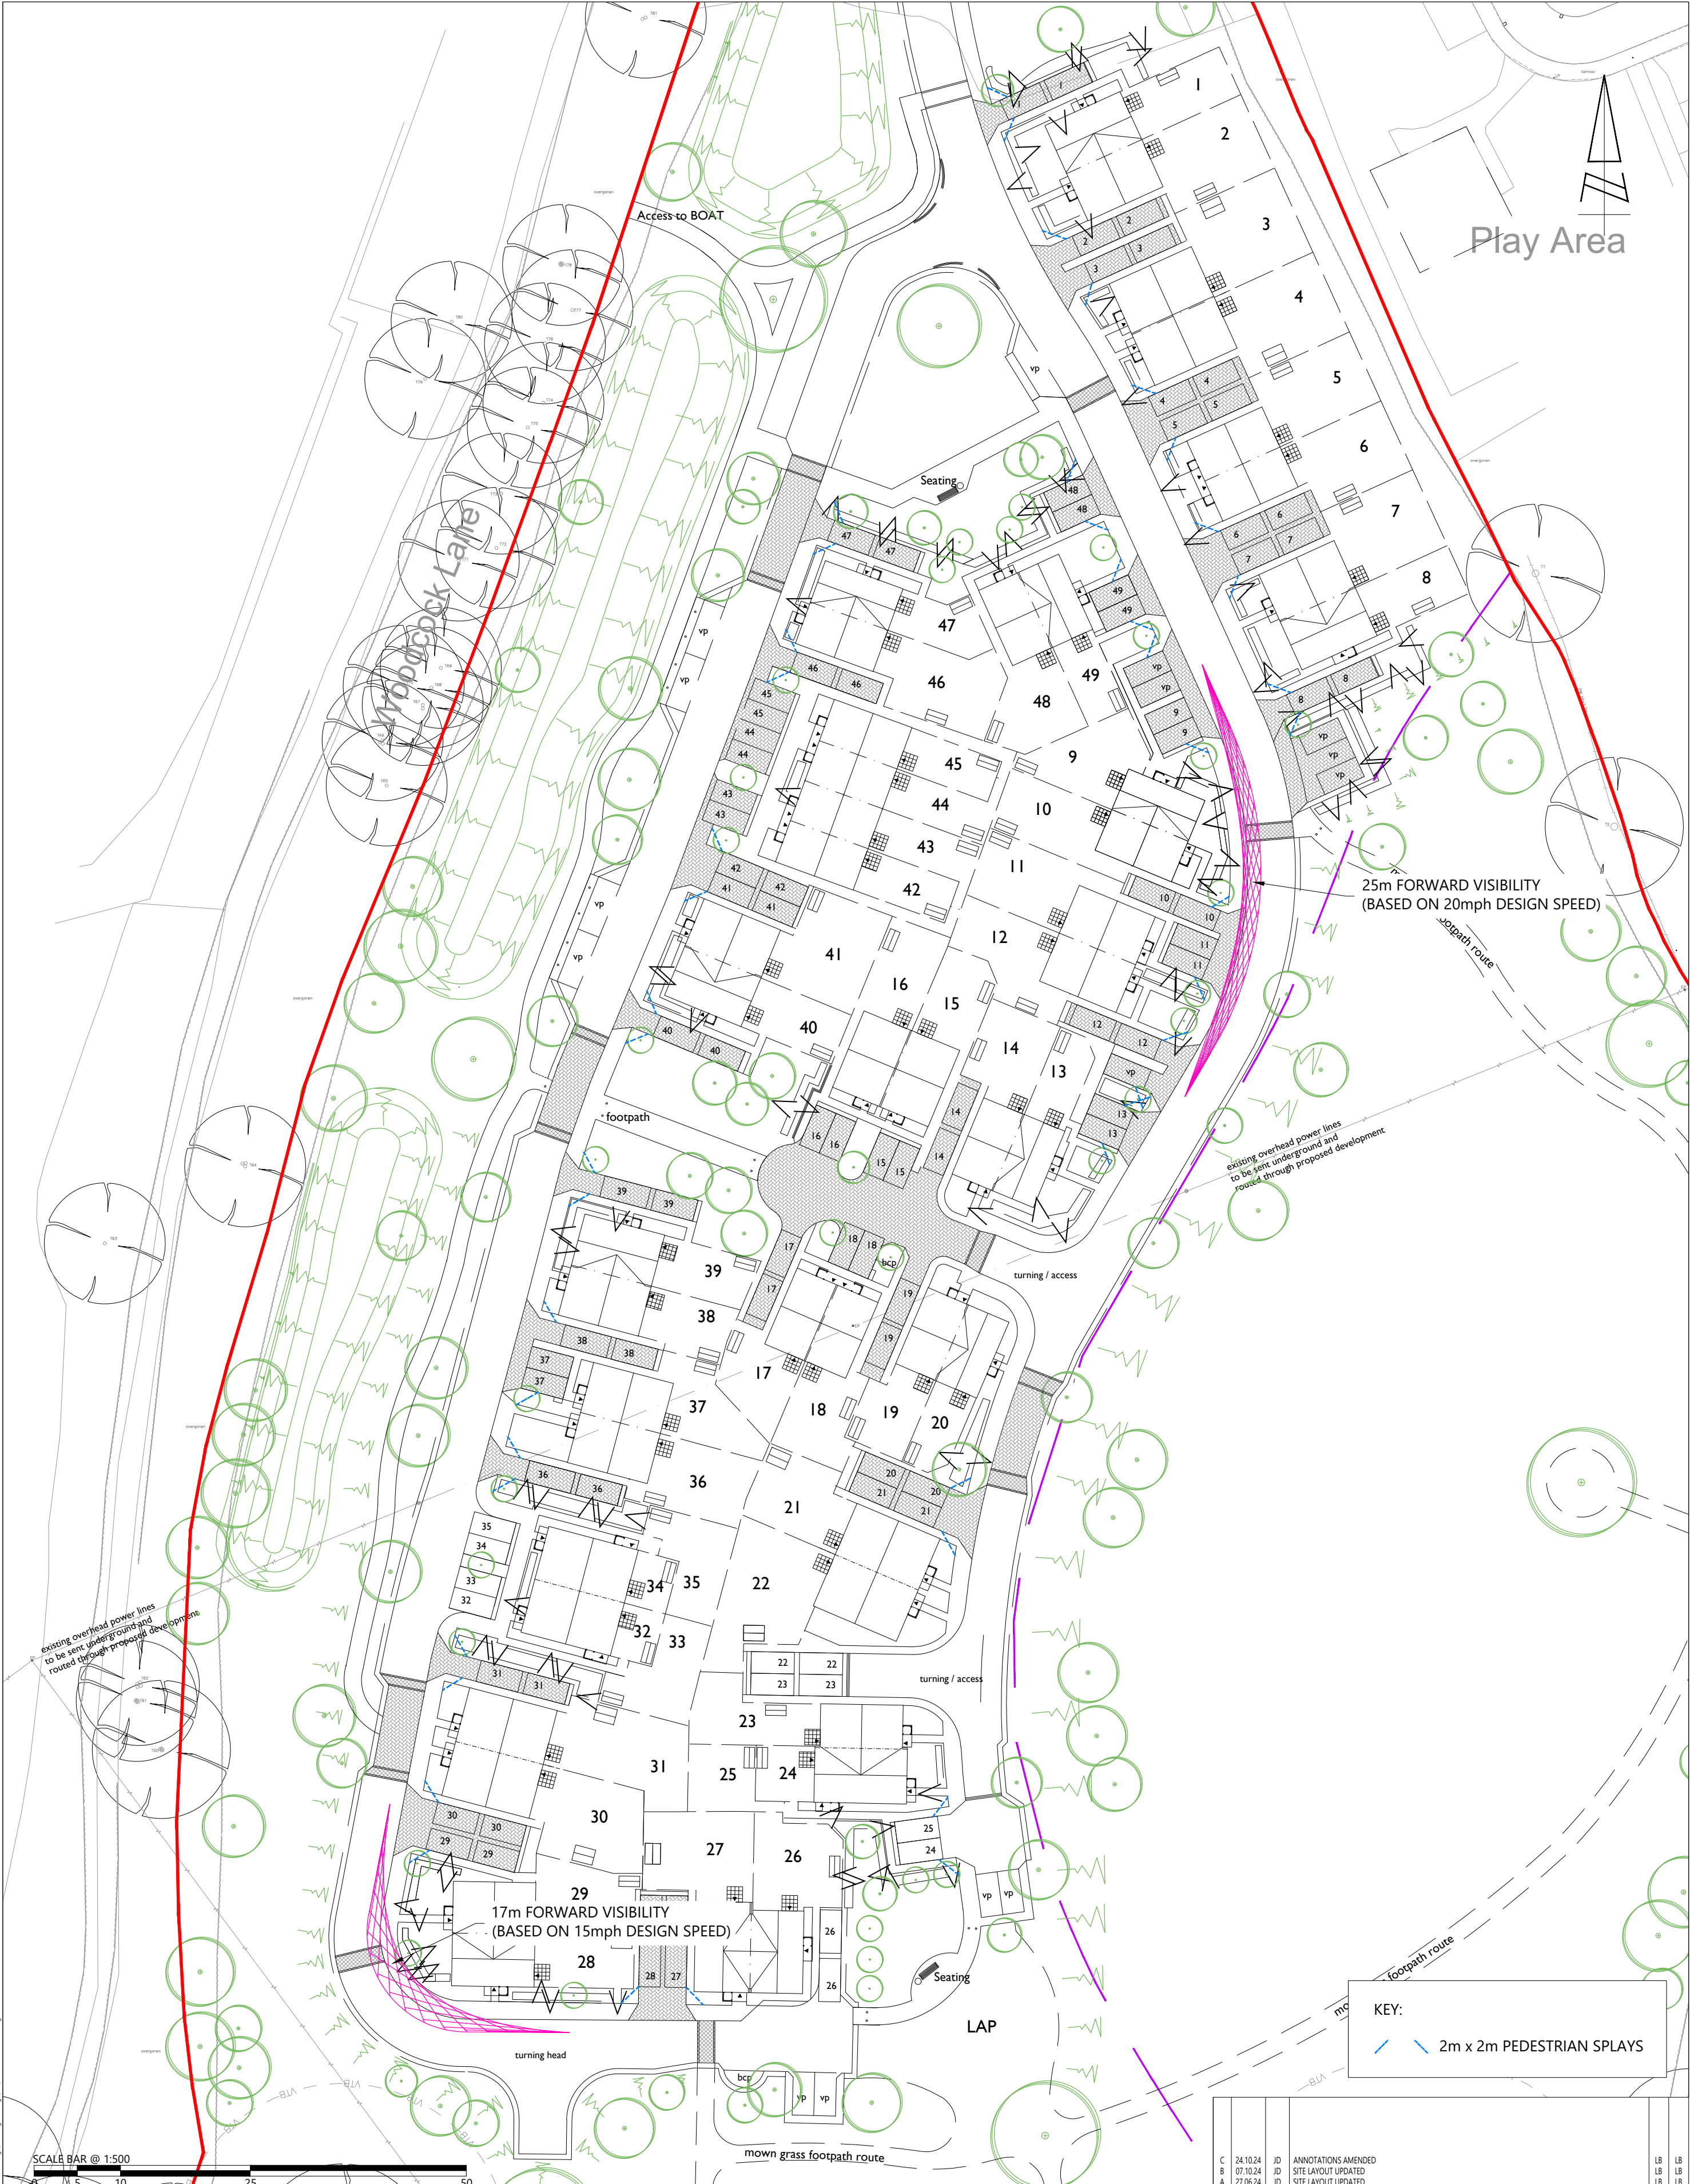



The Square, Basing View,
Basingstoke, Hampshire, RG21 4EB
Tel: 01256 637940
www.i-transport.co.uk

CLIENT: SOVEREIGN NETWORK GROUP

TITLE: SITE LAYOUT - VISIBILITY

PROJECT: KINGFISHER GROVE, THREE MILE CROSS

REV	DATE	BY	DESCRIPTION	CHK	APD
C	24.10.24	JD	ANNOTATIONS AMENDED	LB	LB
B	07.10.24	JD	SITE LAYOUT UPDATED	LB	LB
A	27.06.24	JD	SITE LAYOUT UPDATED	LB	LB

STATUS: FOR INFORMATION		
DRAWN: JD	CHECKED: LB	APPROVED: LB
PROJECT No: ITB19902	SCALE @ A2: 1:500	DATE: 11.03.24
DRAWING No: ITB19902-GA-004		
REV: C		