


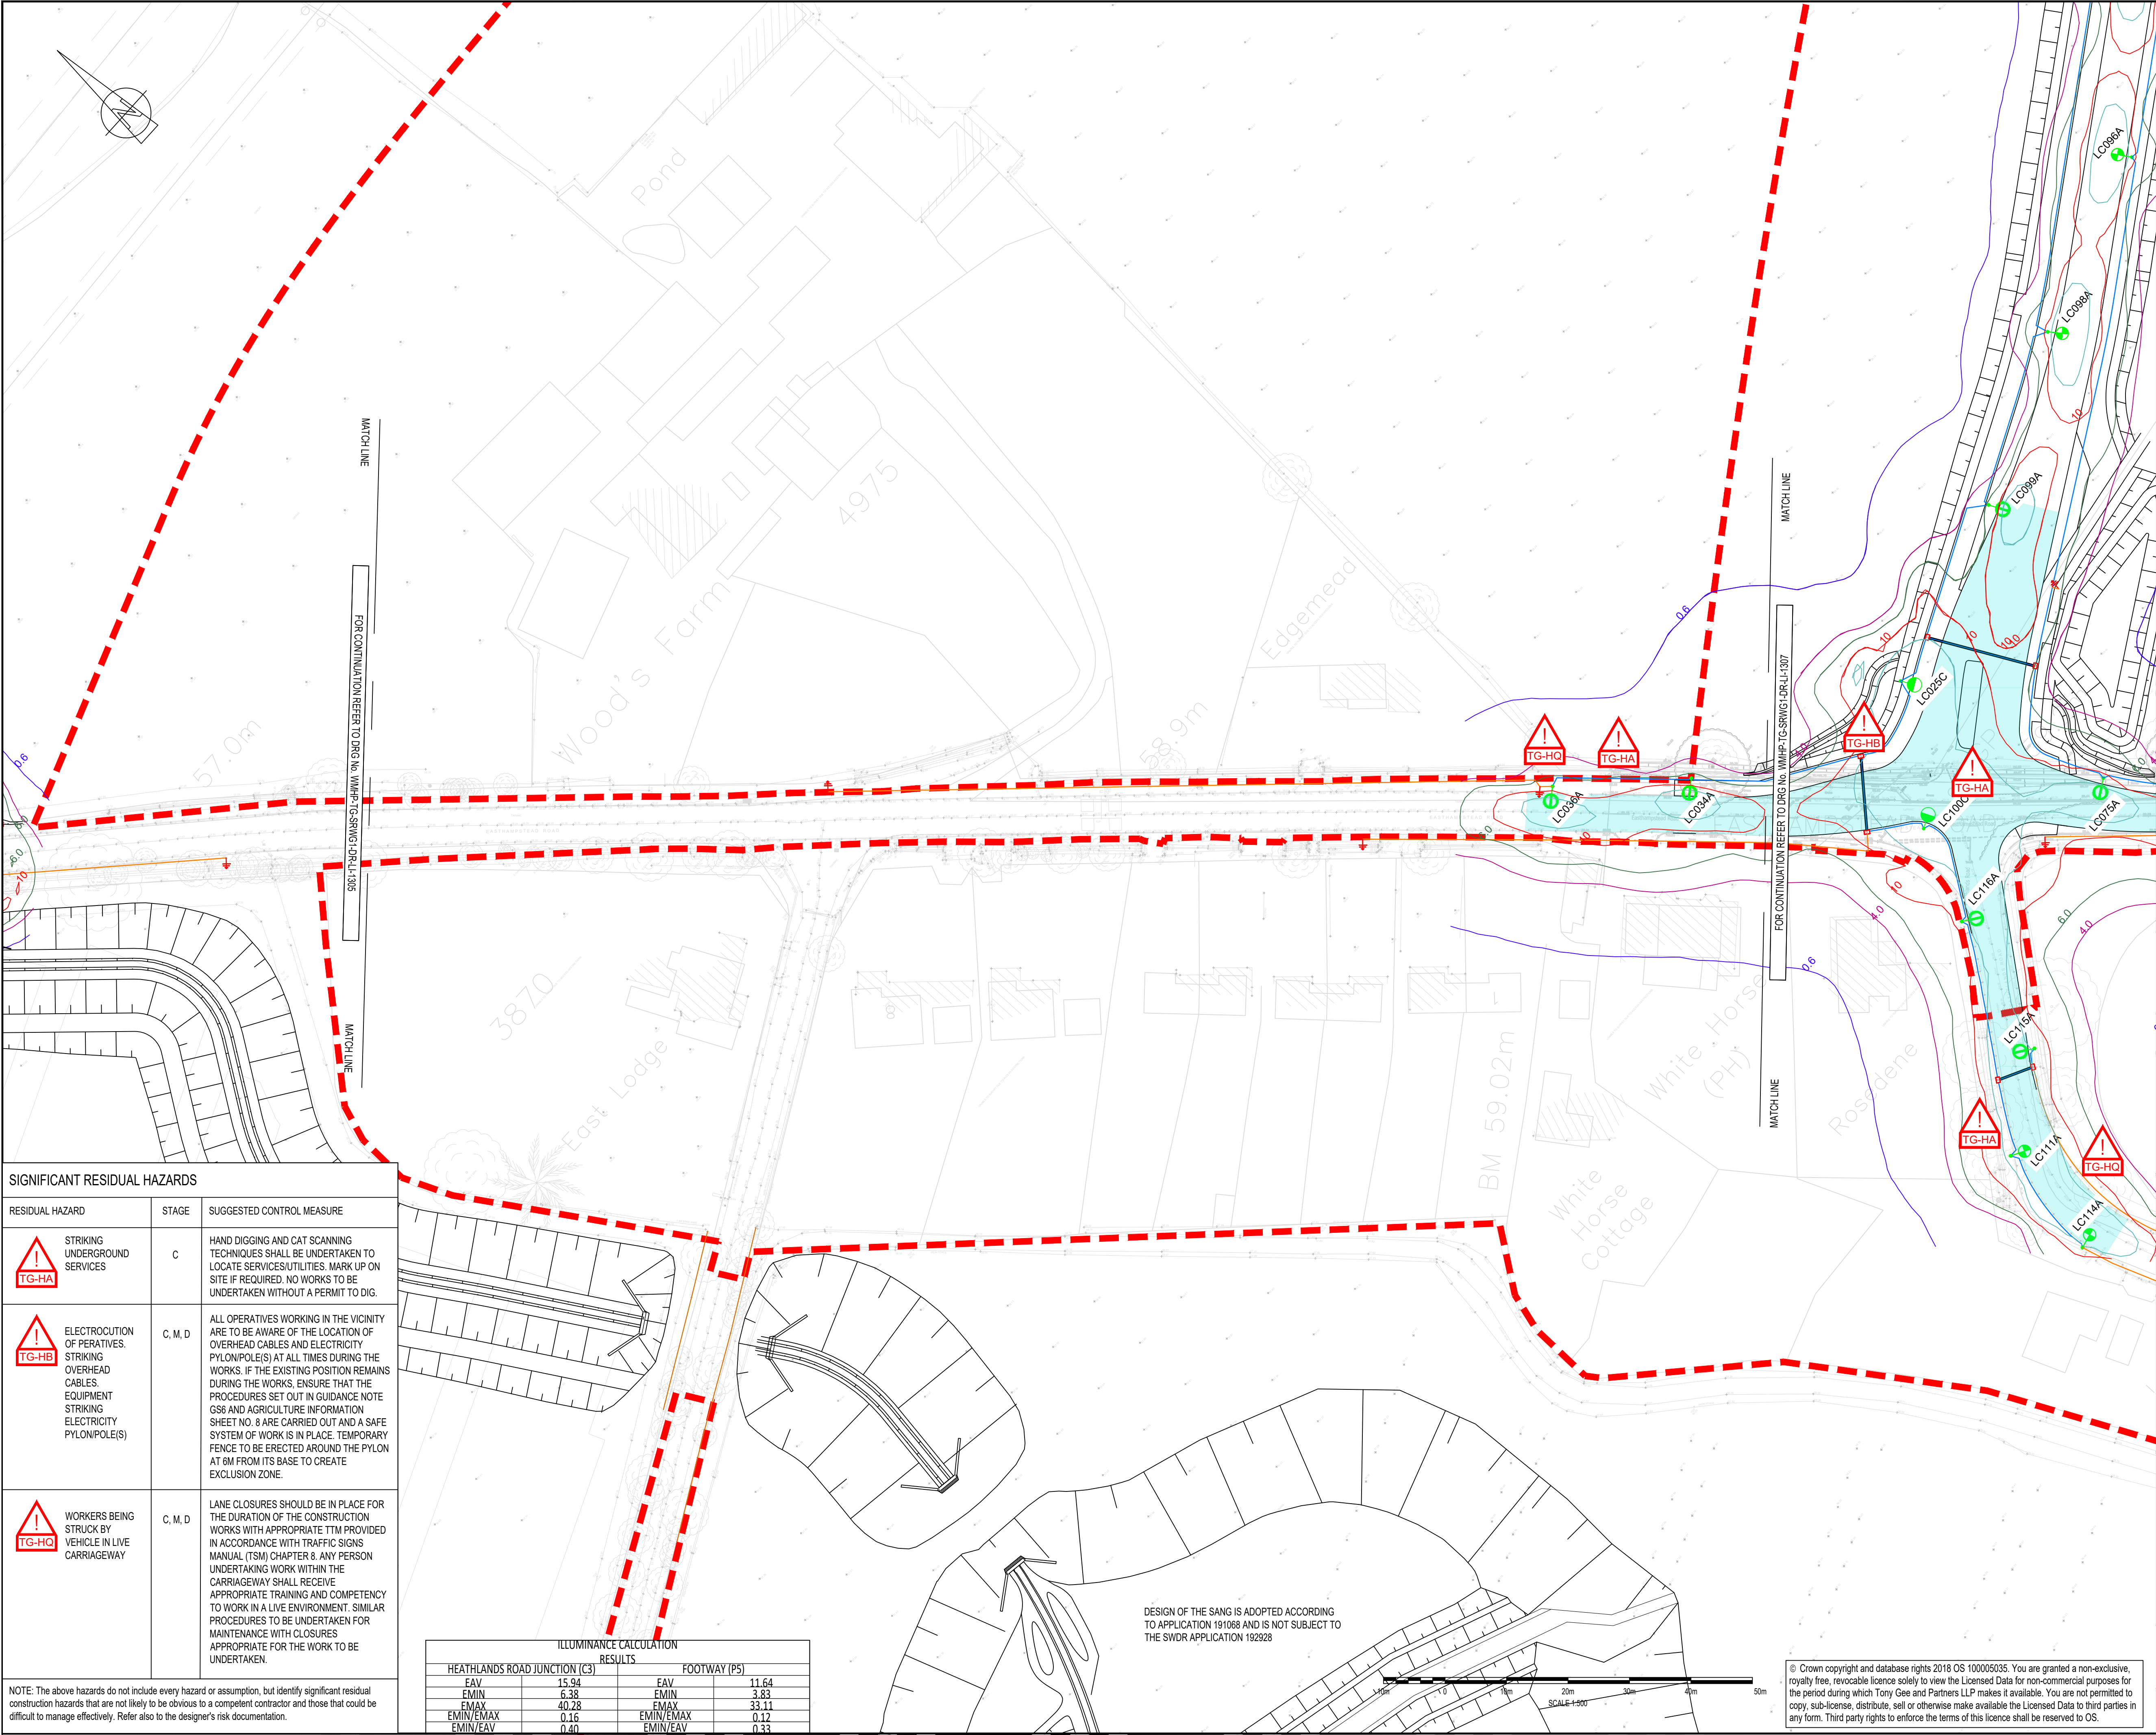

DO NOT SCALE

NOTES:

1. ALL DIMENSIONS ARE IN MILLIMETRES UNLESS NOTED OTHERWISE.

2. THIS DRAWING IS TO BE READ IN CONJUNCTION WITH SPECIFICATION REFERENCE: WMHP-TG-SRWG1-SP-LI-1301 AND DRAWING WMHP-TG-SRWG1-DR-LI-1321.

3. ROAD LIGHTING DESIGNED TO CE4 FOR THE MAINLINE DUE TO HORIZONTAL CURVE <500m AND CE3 FOR TWO JUNCTION CONFLICT ZONES IDENTIFIED.

4. ALL LUMINAIRES SHALL BE WARM WHITE 3000K.

5. FOOTWAY LIGHTING DESIGNED TO P5 AT MINIMUM.

6. THE COLUMNS TO BE FITTED WITH SCREENS/BAFFLES TO MEET ECOLOGICAL REQUIREMENTS HAVE BEEN IDENTIFIED IN THE SCHEDULE

LEGEND

RED LINE BOUNDARY

EXISTING LIGHTING COLUMN TO BE RETAINED. MF = 0.74

8m POST TOP COLUMN, WITH 1x DW WINDSOR KIRIUM PRO2

48 LED 3k A1 CLO 400mA UMSUG LUMINAIRE. MF = 0.85

8m POST TOP COLUMN WITH 1x DW WINDSOR KIRIUM PRO2

64 LED 3k A5 CLO 750mA UMSUG LUMINAIRE. MF = 0.85

10m POST TOP COLUMN, WITH 1x DW WINDSOR KIRIUM PRO2

48 LED 3k A1 CLO 400mA UMSUG LUMINAIRE. MF = 0.85

10m POST TOP COLUMN WITH 1x DW WINDSOR KIRIUM PRO2

64 LED 3k A5 CLO 750mA UMSUG LUMINAIRE. MF = 0.85

8m POST TOP COLUMN WITH 1x DW WINDSOR KIRIUM PRO2

48 LED 3k C3 CLO 200mA UMSUG LUMINAIRE. MF = 0.81

LUMINAIRE SPECIFIED IN EASTERN GATEWAY DESIGN PACKAGE

2No. 50mm Ø ORANGE DUCTS U.N.O. FOR ELECTRICITY SUPPLY TO ILLUMINATED SIGNS.

DUCTED LIGHTING CIRCUIT.

2No. 100mm Ø ORANGE DUCTS U.N.O.

900mm x 800mm DRAWPIT.

LUX CONTOURS.

CONFLICT AREA.

SHEET LOCATION PLAN

N.T.S.

KEYPLAN

SWDR - SPINE ROAD AND WESTERN GATEWAY PHASE 1

P05	01/04/2022	MH	INTERNAL REVIEW UPDATES	ARL	JC
P04	22/10/2021	BC	REVISED FOR SCO COMMENTS	BH	JC
P03	29/09/2021	BH	REVISED FOR PLANNING DISCHARGE	JC	ALM
REV	DATE	BY	DESCRIPTION	CHK	APP

DRAWING STATUS: SUITABLE FOR REVIEW & COMMENT S3

DESIGNER:

Tony Gee
Consulting Civil, Structural and Geotechnical Engineers

TONY GEE AND PARTNERS LLP

Hardy House
140 High Street
Esher, Surrey
KT10 9QJ
Tel: 01372 461600
www.tonygee.com

CLIENT:

WOKINGHAM BOROUGH COUNCIL
Shute End, Wokingham, Berkshire RG40 1BN
Tel: (0118) 974 6000 Web: www.wokingham.gov.uk

PROJECT:

WOKINGHAM MAJOR HIGHWAYS PROGRAMME

SPINE ROAD AND WESTERN GATEWAY PHASE 1

TITLE:

HIGHWAYS LIGHTING

PLAN LAYOUT

SHEET 8

SCALE @ A1:	CHECKED:	APPROVED:
1:500	DJF	JC
PROJECT NO:	DESIGNED:	DRAWN:
C118047	ALM	ALM
DRAWING NO:	DATE:	REV:
WMHP-TG-SRWG1-DR-LI-1308	August 21	P05

SIGNIFICANT RESIDUAL HAZARDS		
RESIDUAL HAZARD	STAGE	SUGGESTED CONTROL MEASURE
STRIKING UNDERGROUND SERVICES	C	HAND DIGGING AND CAT SCANNING TECHNIQUES SHALL BE UNDERTAKEN TO LOCATE SERVICES/UTILITIES. MARK UP ON SITE IF REQUIRED. NO WORKS TO BE UNDERTAKEN WITHOUT A PERMIT TO DIG.
ELECTROCUTION OF PERATIVES. STRIKING OVERHEAD CABLES. EQUIPMENT STRIKING ELECTRICITY PYLON/POLE(S)	C, M, D	ALL OPERATIVES WORKING IN THE VICINITY ARE TO BE AWARE OF THE LOCATION OF OVERHEAD CABLES AND ELECTRICITY PYLON/POLE(S) AT ALL TIMES DURING THE WORKS. IF THE EXISTING POSITION REMAINS DURING THE WORKS, ENSURE THAT THE PROCEDURES SET OUT IN GUIDANCE NOTE GS6 AND AGRICULTURE INFORMATION SHEET NO. 8 ARE CARRIED OUT AND A SAFE SYSTEM OF WORK IS IN PLACE. TEMPORARY FENCE TO BE ERECTED AROUND THE PYLON AT 6M FROM ITS BASE TO CREATE EXCLUSION ZONE.
WORKERS BEING STRUCK BY VEHICLE IN LIVE CARRIAGEWAY	C, M, D	LANE CLOSURES SHOULD BE IN PLACE FOR THE DURATION OF THE CONSTRUCTION WORKS WITH APPROPRIATE TTM PROVIDED IN ACCORDANCE WITH TRAFFIC SIGNS MANUAL (TSM) CHAPTER 8. ANY PERSON UNDERTAKING WORK WITHIN THE CARRIAGEWAY SHALL RECEIVE APPROPRIATE TRAINING AND COMPETENCY TO WORK IN A LIVE ENVIRONMENT. SIMILAR PROCEDURES TO BE UNDERTAKEN FOR MAINTENANCE WITH CLOSURES APPROPRIATE FOR THE WORK TO BE UNDERTAKEN.

NOTE: The above hazards do not include every hazard or assumption, but identify significant residual construction hazards that are not likely to be obvious to a competent contractor and those that could be difficult to manage effectively. Refer also to the designer's risk documentation.

File name: S:\PROJECTS\2018\18047\BIM\01\WIP\DRAWINGS\WMHP-TG-SRWG1-DR-LI-1308.DWG, printed on 04 April 2022 14:29:57, by Matt Hallon