

NOTES


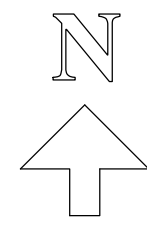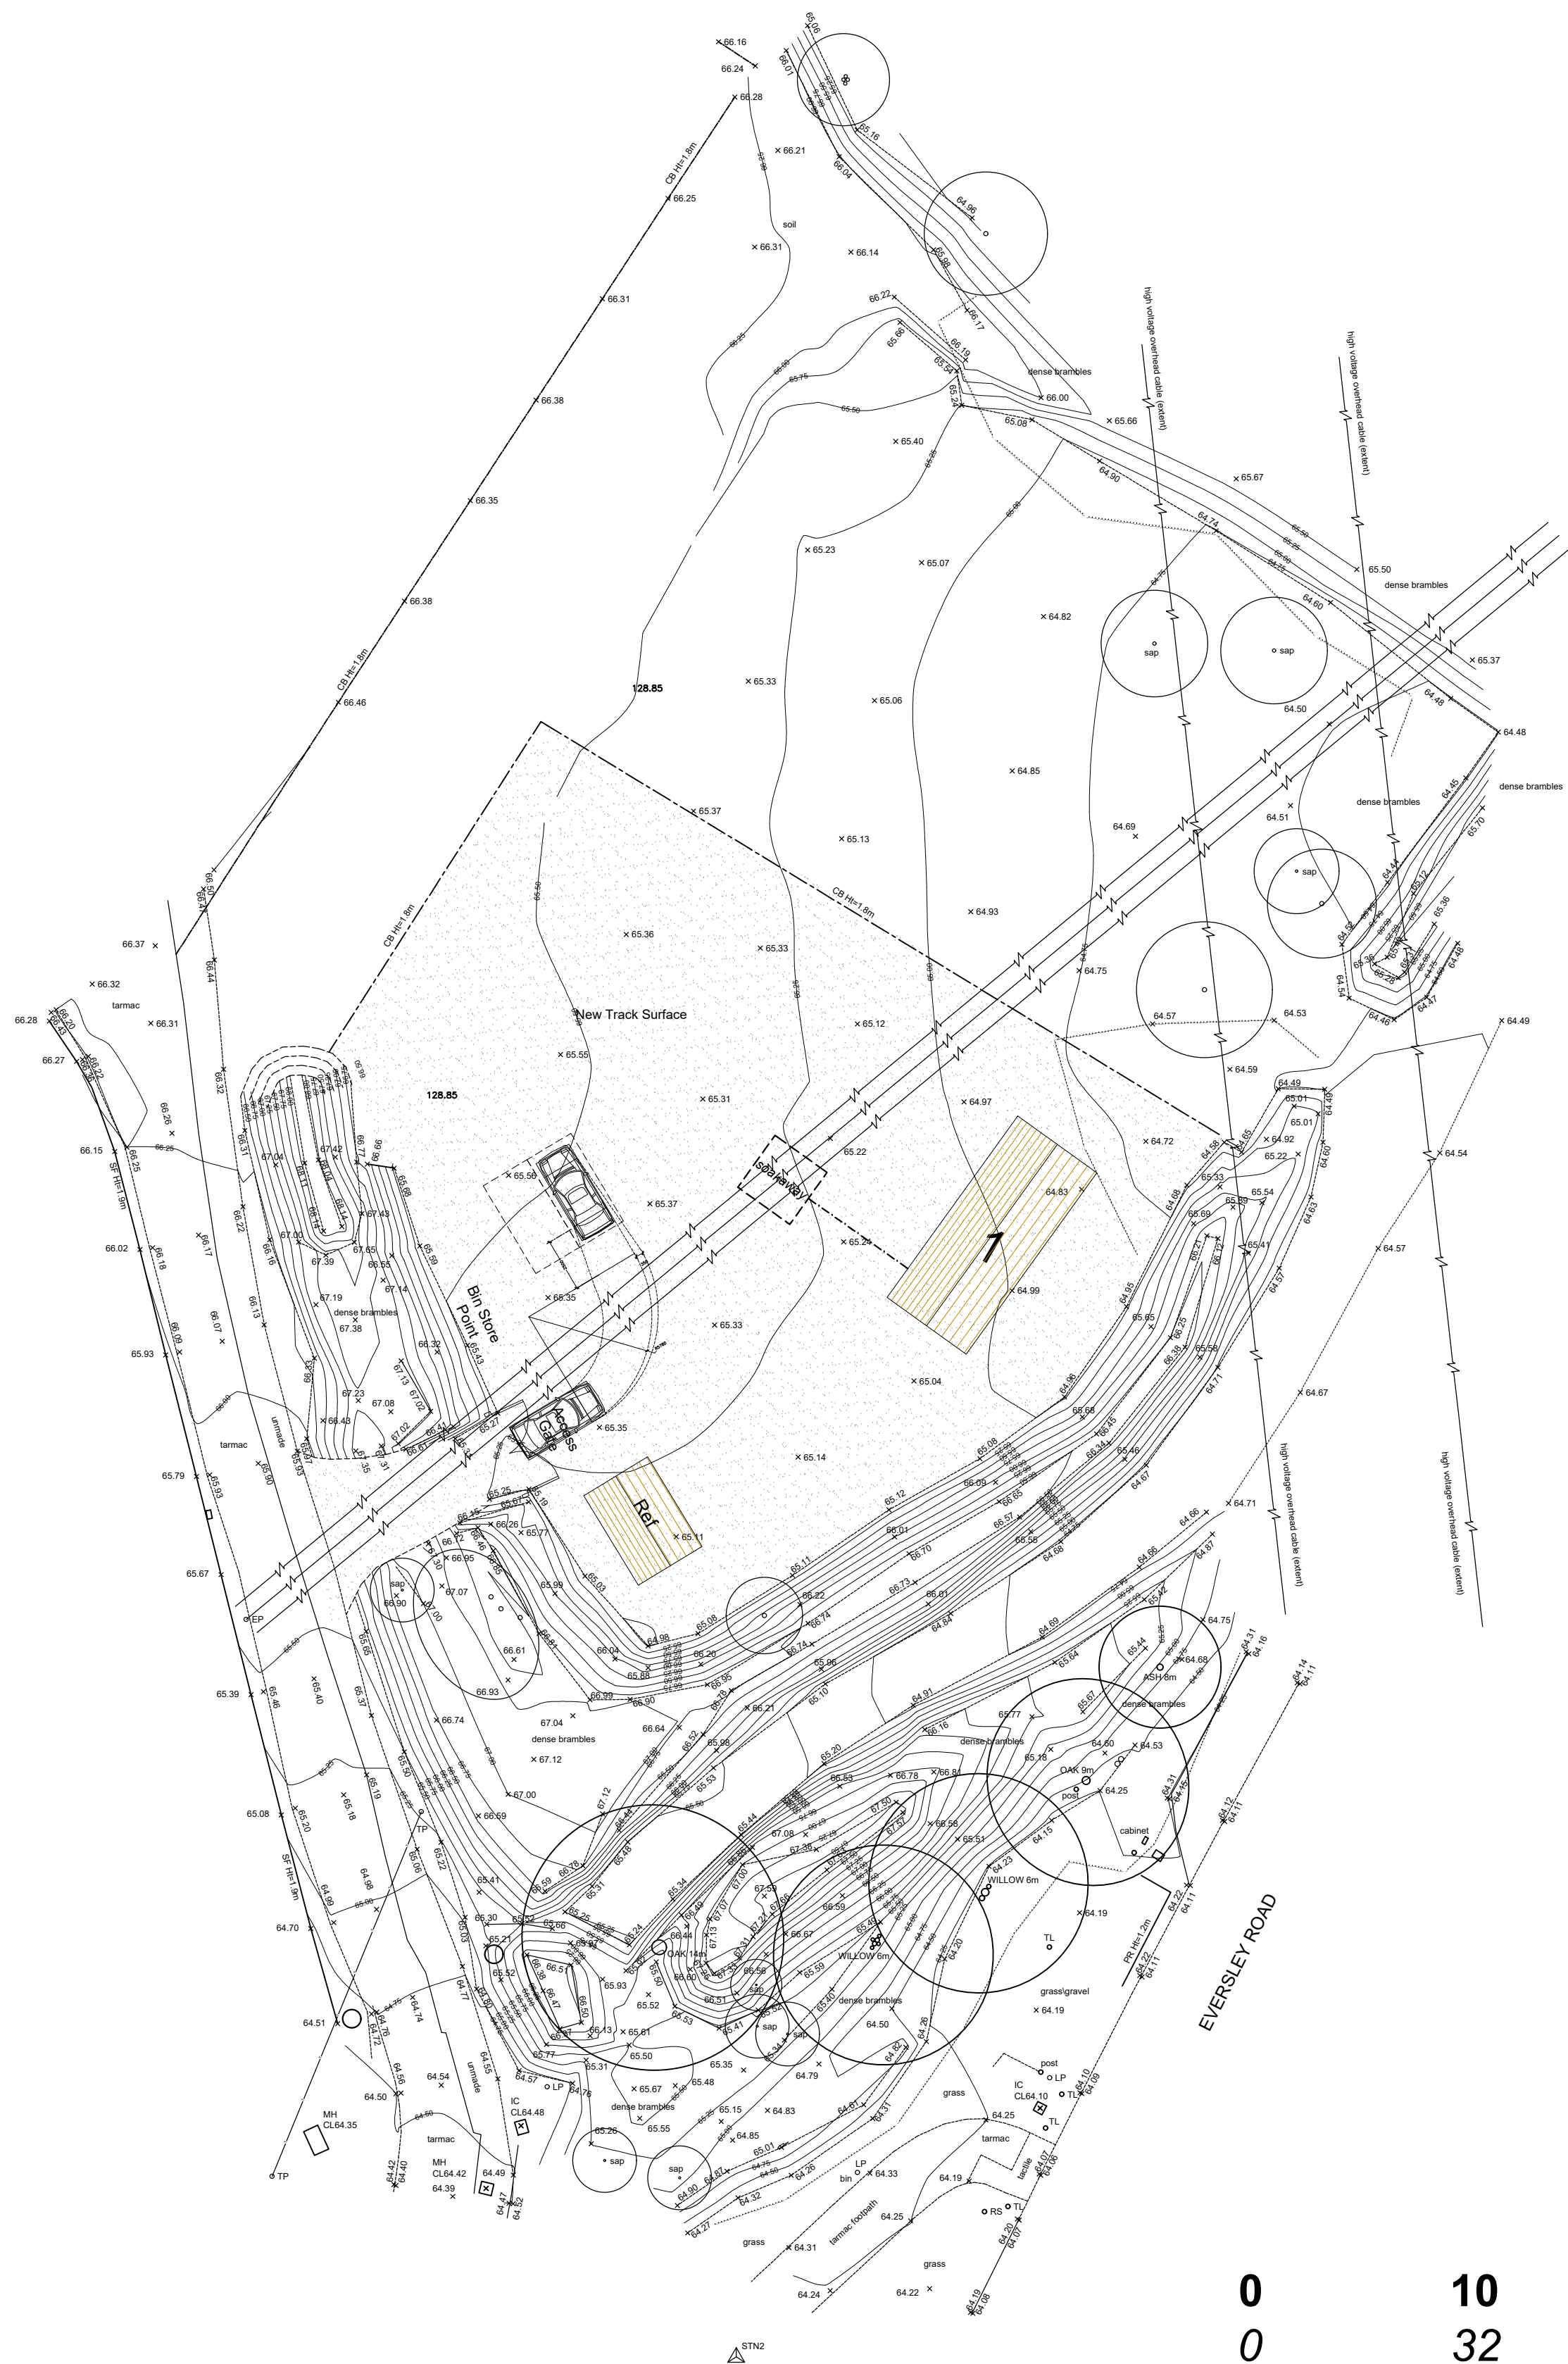

Key

- Proposed New Static Unit with Parking Bay
- New Track Surface
- Refuse Store

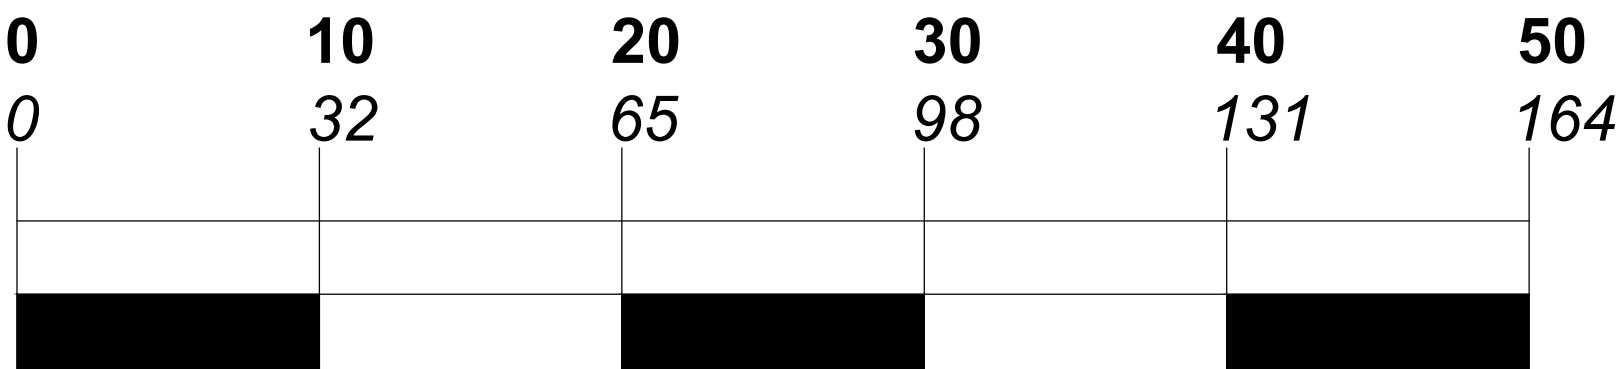

Metres / ft

Site Layout
Scale 1:250

G Minor Amendment F Minor Amendment E Minor Amendment D N/A C Amended To Client Requirements B Amended To Client Requirements A Amended To Client Requirements		11-09-2026 10-09-2026 07-09-2026 01-09-2026 22-04-2026 23-04-2026 10-04-2026	
Contract Proposed Gypsy Pits On Land East of Highfield Park, Eversley Road, Adorfield Cross, Reading, RG2 8PP		mpas Martin Peacock Architectural Services Limited	
Client ET Planning Thames Valley - 200 Dales Rd, Crowthorne, RG45 8DS		Martin Peacock Architectural Services Limited One Reading Road Main Street, Reading, RG2 8PP Tel: 07792 224 801	
Drawn Site 1 Site Layout As Proposed		Drawing No. 501 G	