


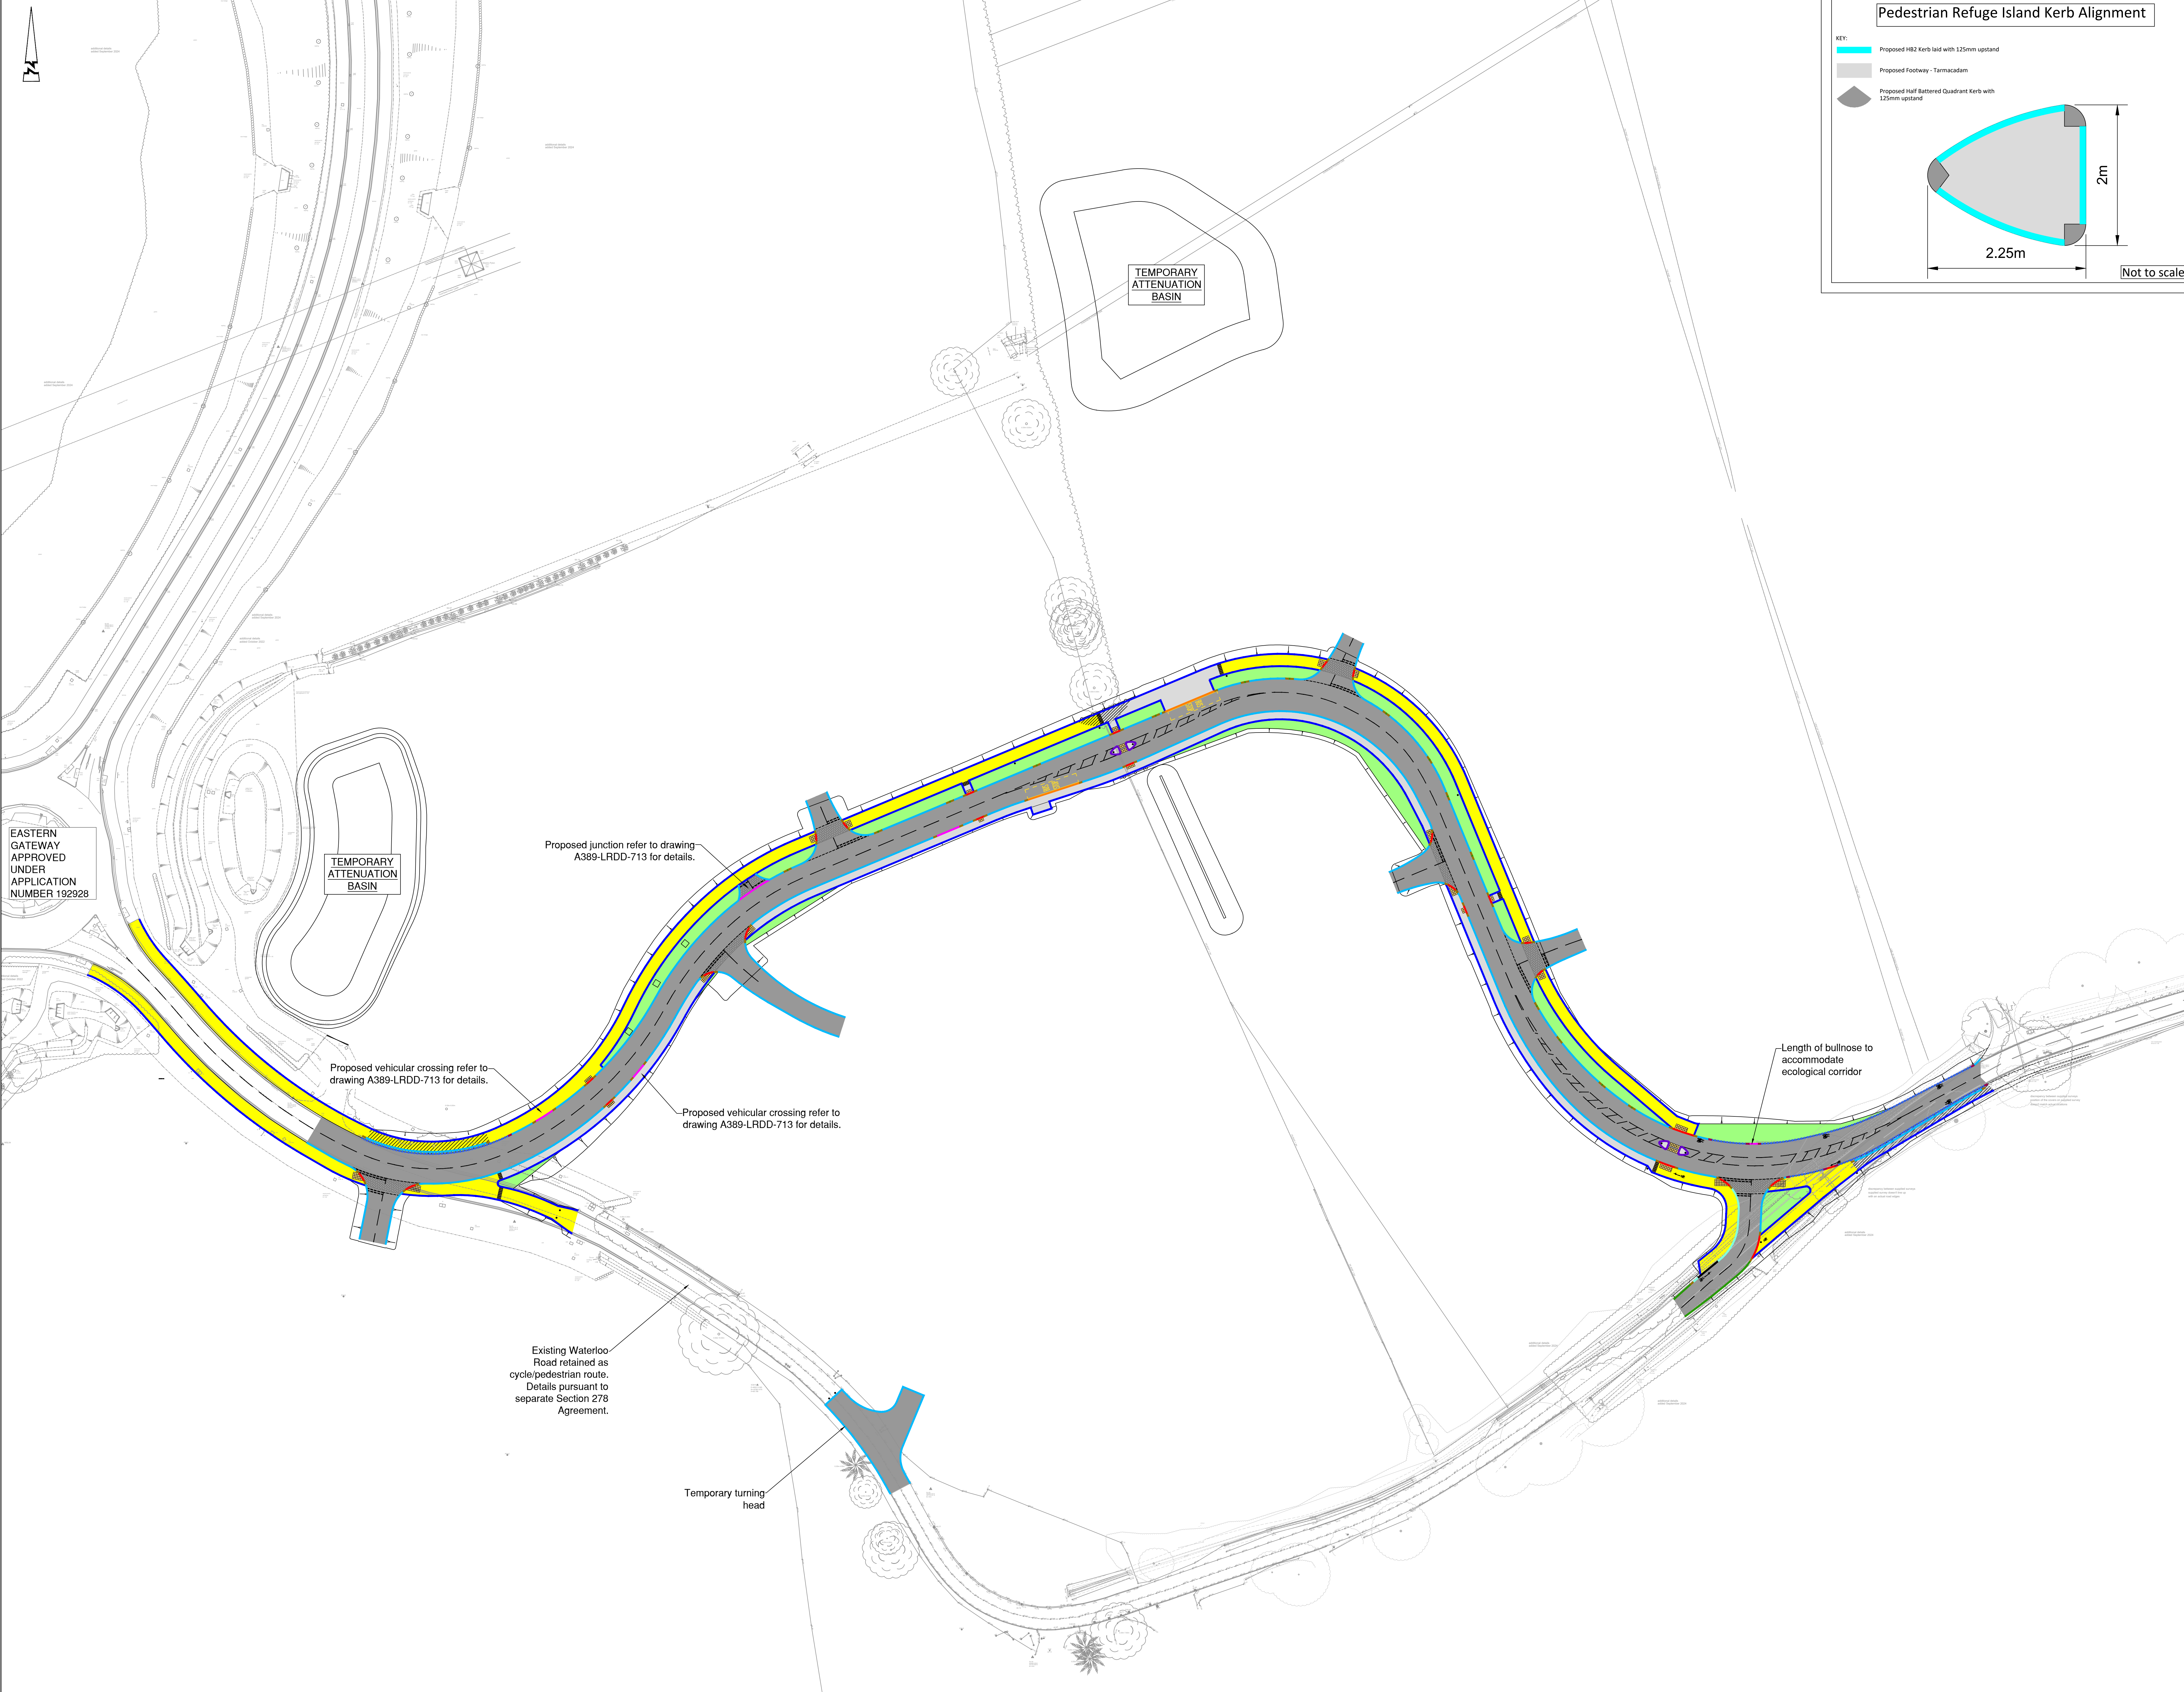

Pedestrian Refuge Island Kerb Alignment

KEY:

- Proposed HB2 Kerb laid with 125mm upstand
- Proposed Footway - Tarmacadam
- Proposed Half Battered Quadrant Kerb with 125mm upstand

GENERAL NOTES:

- Do not scale.
- Refer to all other Project Drawings and supporting notes.
- Contractor to allow for transition kerbs where required.

KEY:

- Proposed Block Paving
- Proposed Carriageway - Tarmacadam
- Proposed Footway - Tarmacadam
- Proposed Cycleway - Tarmacadam
- Proposed Verge
- Proposed 'No Dig' Cycleway - Tarmacadam
- Proposed 'No Dig' Footpath - Tarmacadam
- Proposed Tactile Paving - Buff Coloured
- Proposed Corduroy Paving
- Proposed BH Kerb 125X255 (Inverted) laid with 0mm upstand
- Proposed BH Kerb 125X255 (Inverted) laid with 6mm upstand
- Proposed BH Kerb laid with 25mm upstand
- Proposed HB2 Kerb laid with 125mm upstand
- Proposed EF Edging Kerb laid with 0mm upstand
- Kasol kerbs laid at 160/180mm to WBC specification
- Proposed Beany Block Kerb drainage (or similar approved)
- Pedestrian Refuge Island kerbs. See inset for details
- Proposed ACO 305 drainage kerb (or similar approved) with 150mm upstand
- Proposed ACO 305 drainage kerb (or similar approved) with 6mm upstand
- Proposed Transition Kerb
- Proposed Beany Block (or similar approved) Transition Kerb
- Proposed ACO 305 (or similar approved) Transition Kerb
- Road Sign
- Mini Ensign Bollard

EASTERN GATEWAY APPROVED UNDER APPLICATION NUMBER 192928

TEMPORARY ATTENUATION BASIN

Proposed junction refer to drawing A389-LRDD-713 for details.


Proposed vehicular crossing refer to drawing A389-LRDD-713 for details.

Proposed vehicular crossing refer to drawing A389-LRDD-713 for details.

Length of bullnose to accommodate ecological corridor

Existing Waterloo Road retained as cycle/pedestrian route. Details pursuant to separate Section 278 Agreement.

Temporary turning head

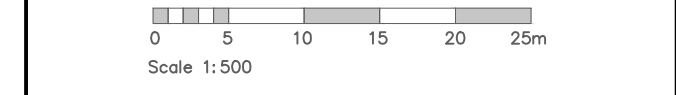

C03	R0.25	ADDITION OF DROPPED KERB	RIS	RF
C02	R0.25	FOR SECTION 25 APPROVAL	RIS	RF
C01	R0.25	CONSTRUCTION ISSUE FOLLOWING TECHNICAL APPROVAL BY WBC	RIS	RF

www.ableyletchford.co.uk

Client
**MILLER HOMES
KIER VENTURES
KINGACRE ESTATES LTD.**

Project
**SOUTH WOKINGHAM SDL
R10-R14 LINK ROAD
DETAILED DESIGN**

Title
MATERIALS PLAN

Status
FOR CONSTRUCTION

Scale	Date	Author	Checked
1:500 @ A0	MAY 2025	RG	RF
Drawn by	Reviewed		
A389-LRDD-701			C03