



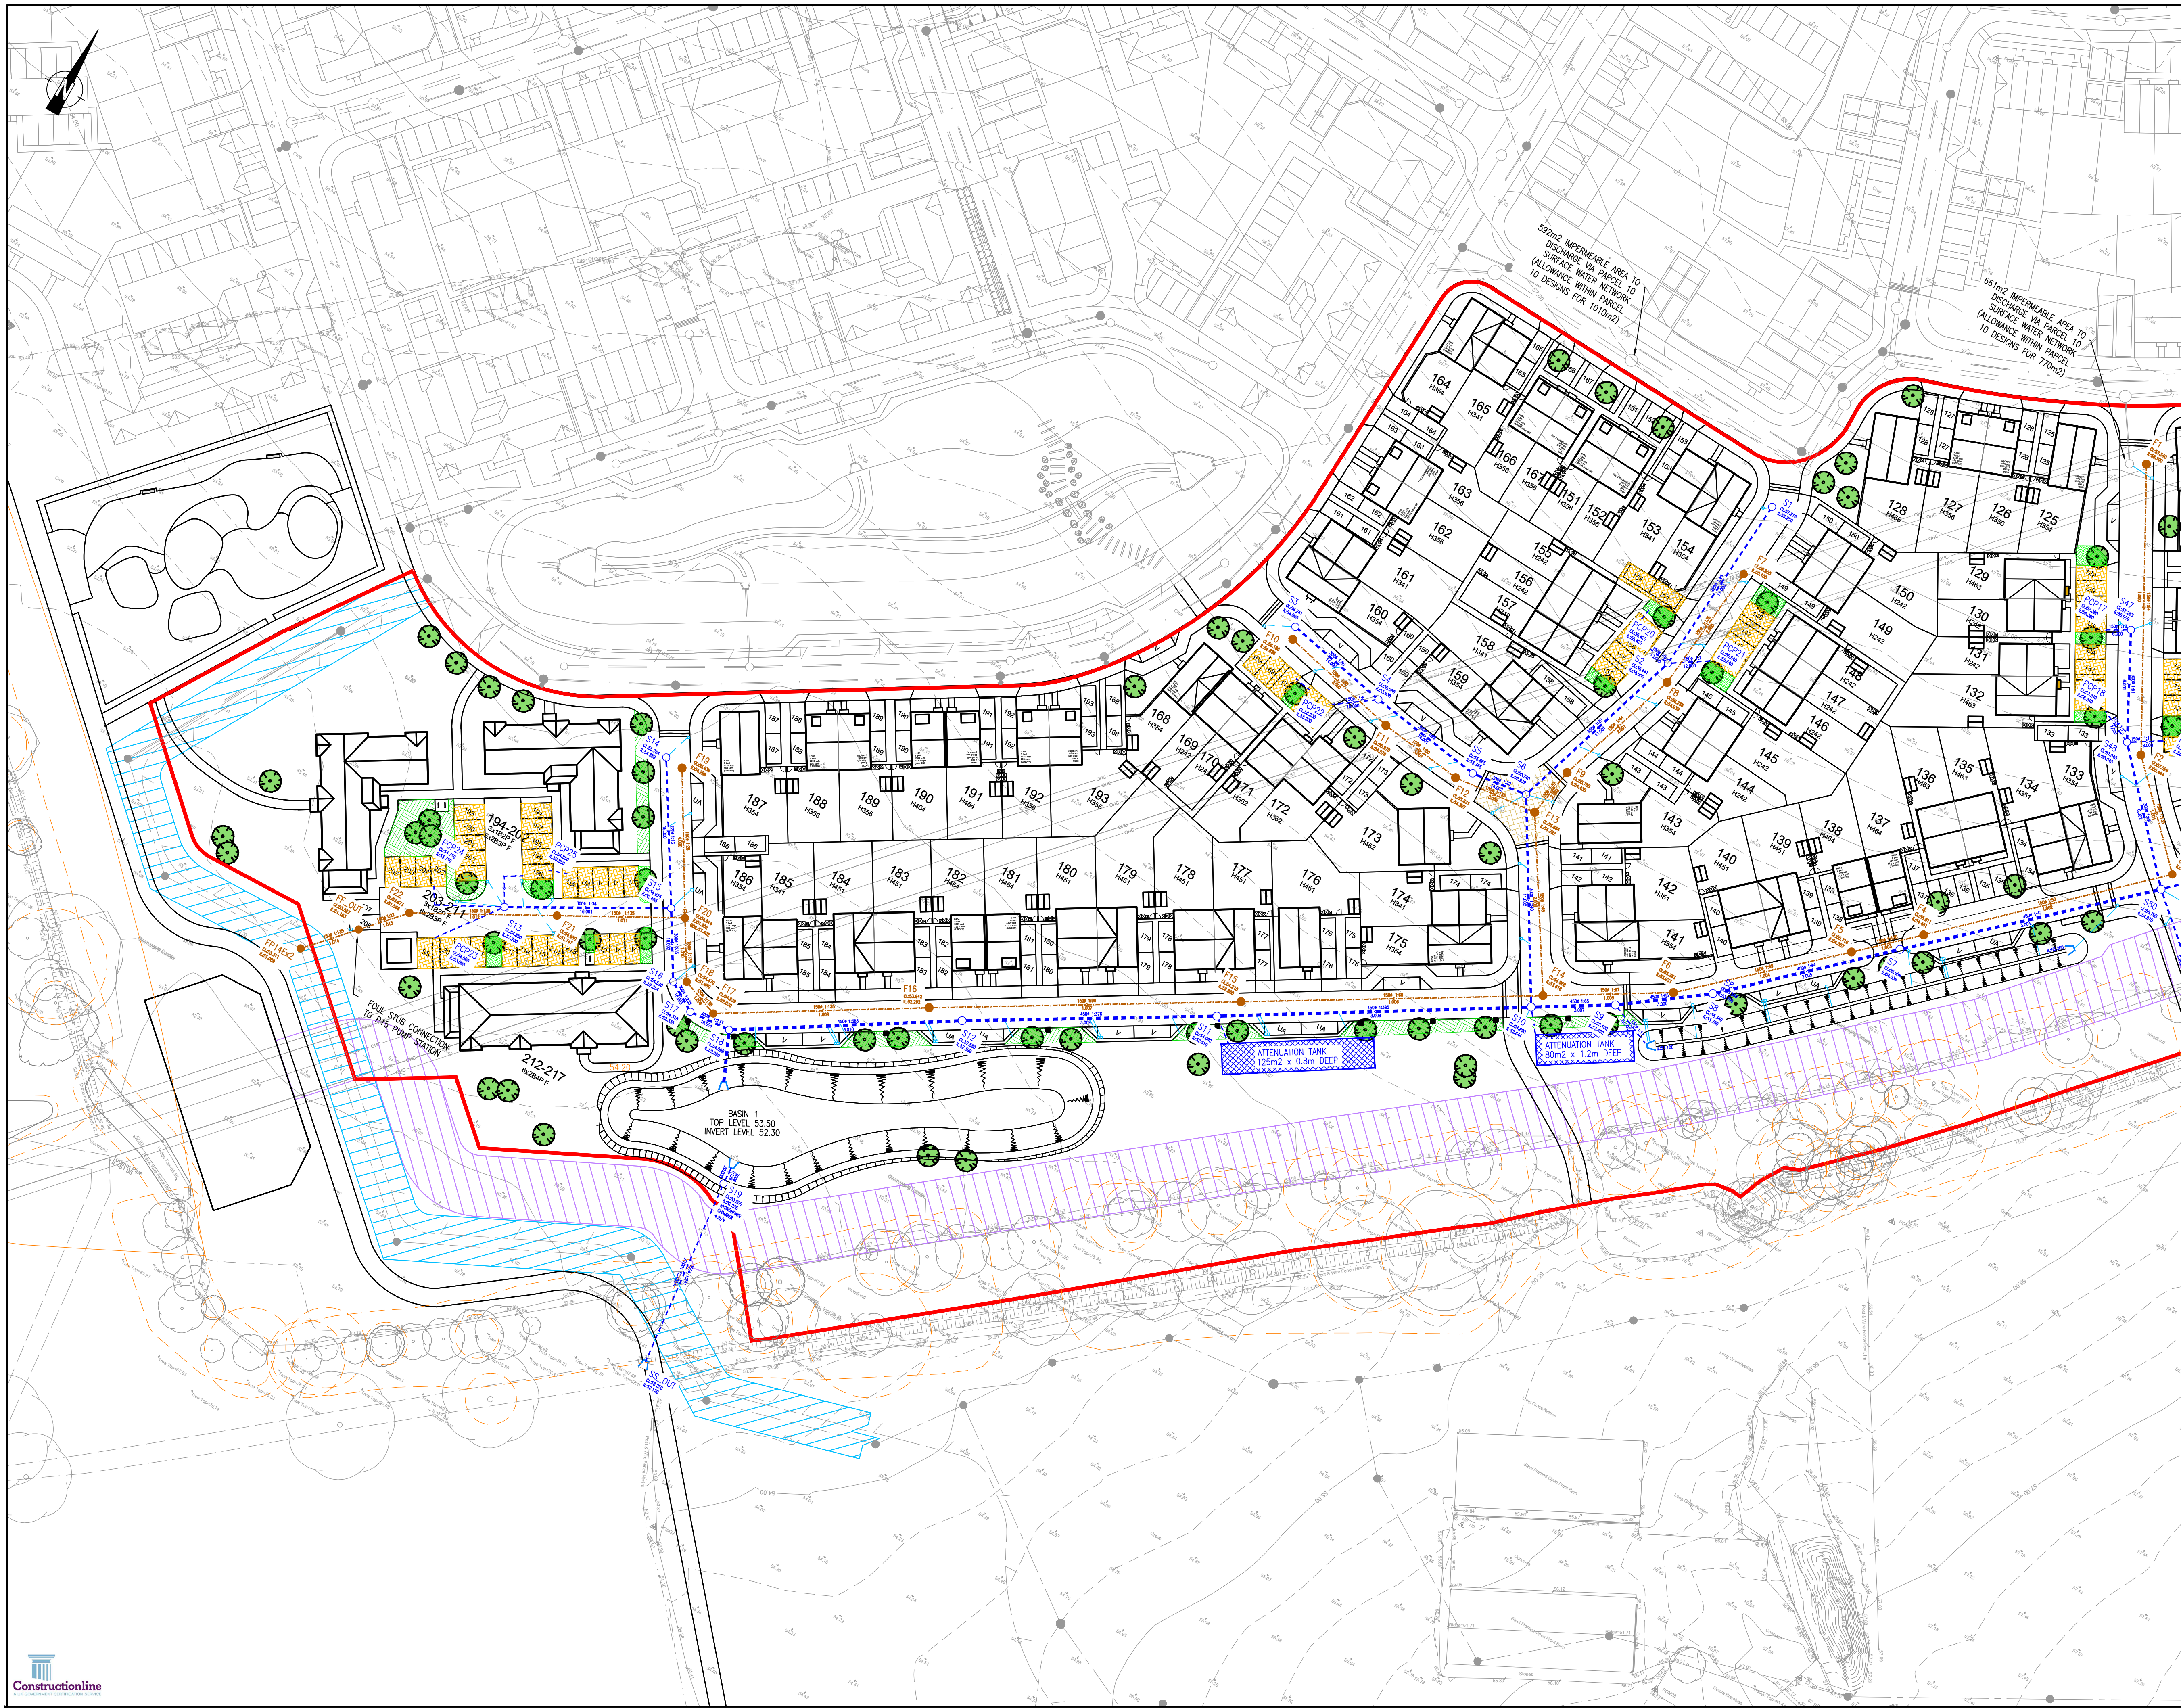

- NOTES:
1. DO NOT SCALE FROM THIS DRAWING.
 2. ALL DIMENSIONS ARE IN METRES, UNLESS STATED OTHERWISE.
 3. THIS DRAWING IS TO BE READ IN CONJUNCTION WITH ALL RELEVANT SCHEME DRAWINGS AND SPECIFICATIONS.

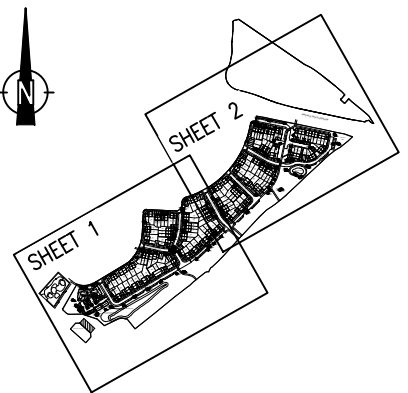

SHEET KEY

- KEY
- SITE BOUNDARY
 - UNDERGROUND DIVERSION EASEMENT OF EXISTING OVERHEAD ELECTRIC CABLE
 - EXISTING OIL MAIN EASEMENT
 - PROPOSED PERMEABLE PAVING
 - PROPOSED ATTENUATION TANK
 - PROPOSED TREE PIT
 - PROPOSED BIORETENTION STRIP
 - BIORETENTION INGRESS WITH EROSION PROTECTION
 - PROPOSED INDICATIVE ROAD GULLY
 - PROPOSED SW SEWER
 - PROPOSED FW SEWER
 - SURROUNDING PARCEL SW SEWER
 - SURROUNDING PARCEL FW SEWER
 - HIGHWAY DRAIN
 - TREE ROOT PROTECTION AREA
 - PROPOSED HEADWALL

PRELIMINARY ISSUE

SO	PO2	UPDATED TO SUIT LATEST SITE LAYOUT	HF	TA	10.04.25
ST	Rev	Description	Drm	Chk	Date
REVISIONS					
Preliminary Issue		Submitted for S104			
Planning Issue		Issued for Tender			
Submitted for S38		Issued for Construction			
Submitted for S278		As Built			
DRAWING STATUS					

STUART MICHAEL ASSOCIATES
CONSULTING ENGINEERS

Stuart Michael Associates Ltd
Coombe House, Coombe Square, Thatcham, Berkshire RG19 4JF
T: 01635 867 711 E: mail@stuartmichael.co.uk
F: 01635 861 715 W: www.stuartmichael.co.uk

Bovis Homes **Linden Homes** **Countryside Homes** **Countryside Partnerships**

Part of the Vistry Group

JOB TITLE
FINCHWOOD PARCELS 11, 12 & 13

DRAWING TITLE
**PARCEL 11 AND 12
PROPOSED DRAINAGE
SHEET 1 OF 2**

DATE	3 MARCH 2025	DRAWN	TA	CHECKED	KJM	SCALE	1:500	BY	TA
DRAWING NO.	7292.011	REV	P02	SO					

This drawing is the copyright of Stuart Michael Associates Limited. It may not be reproduced or amended without the written approval of Stuart Michael Associates