



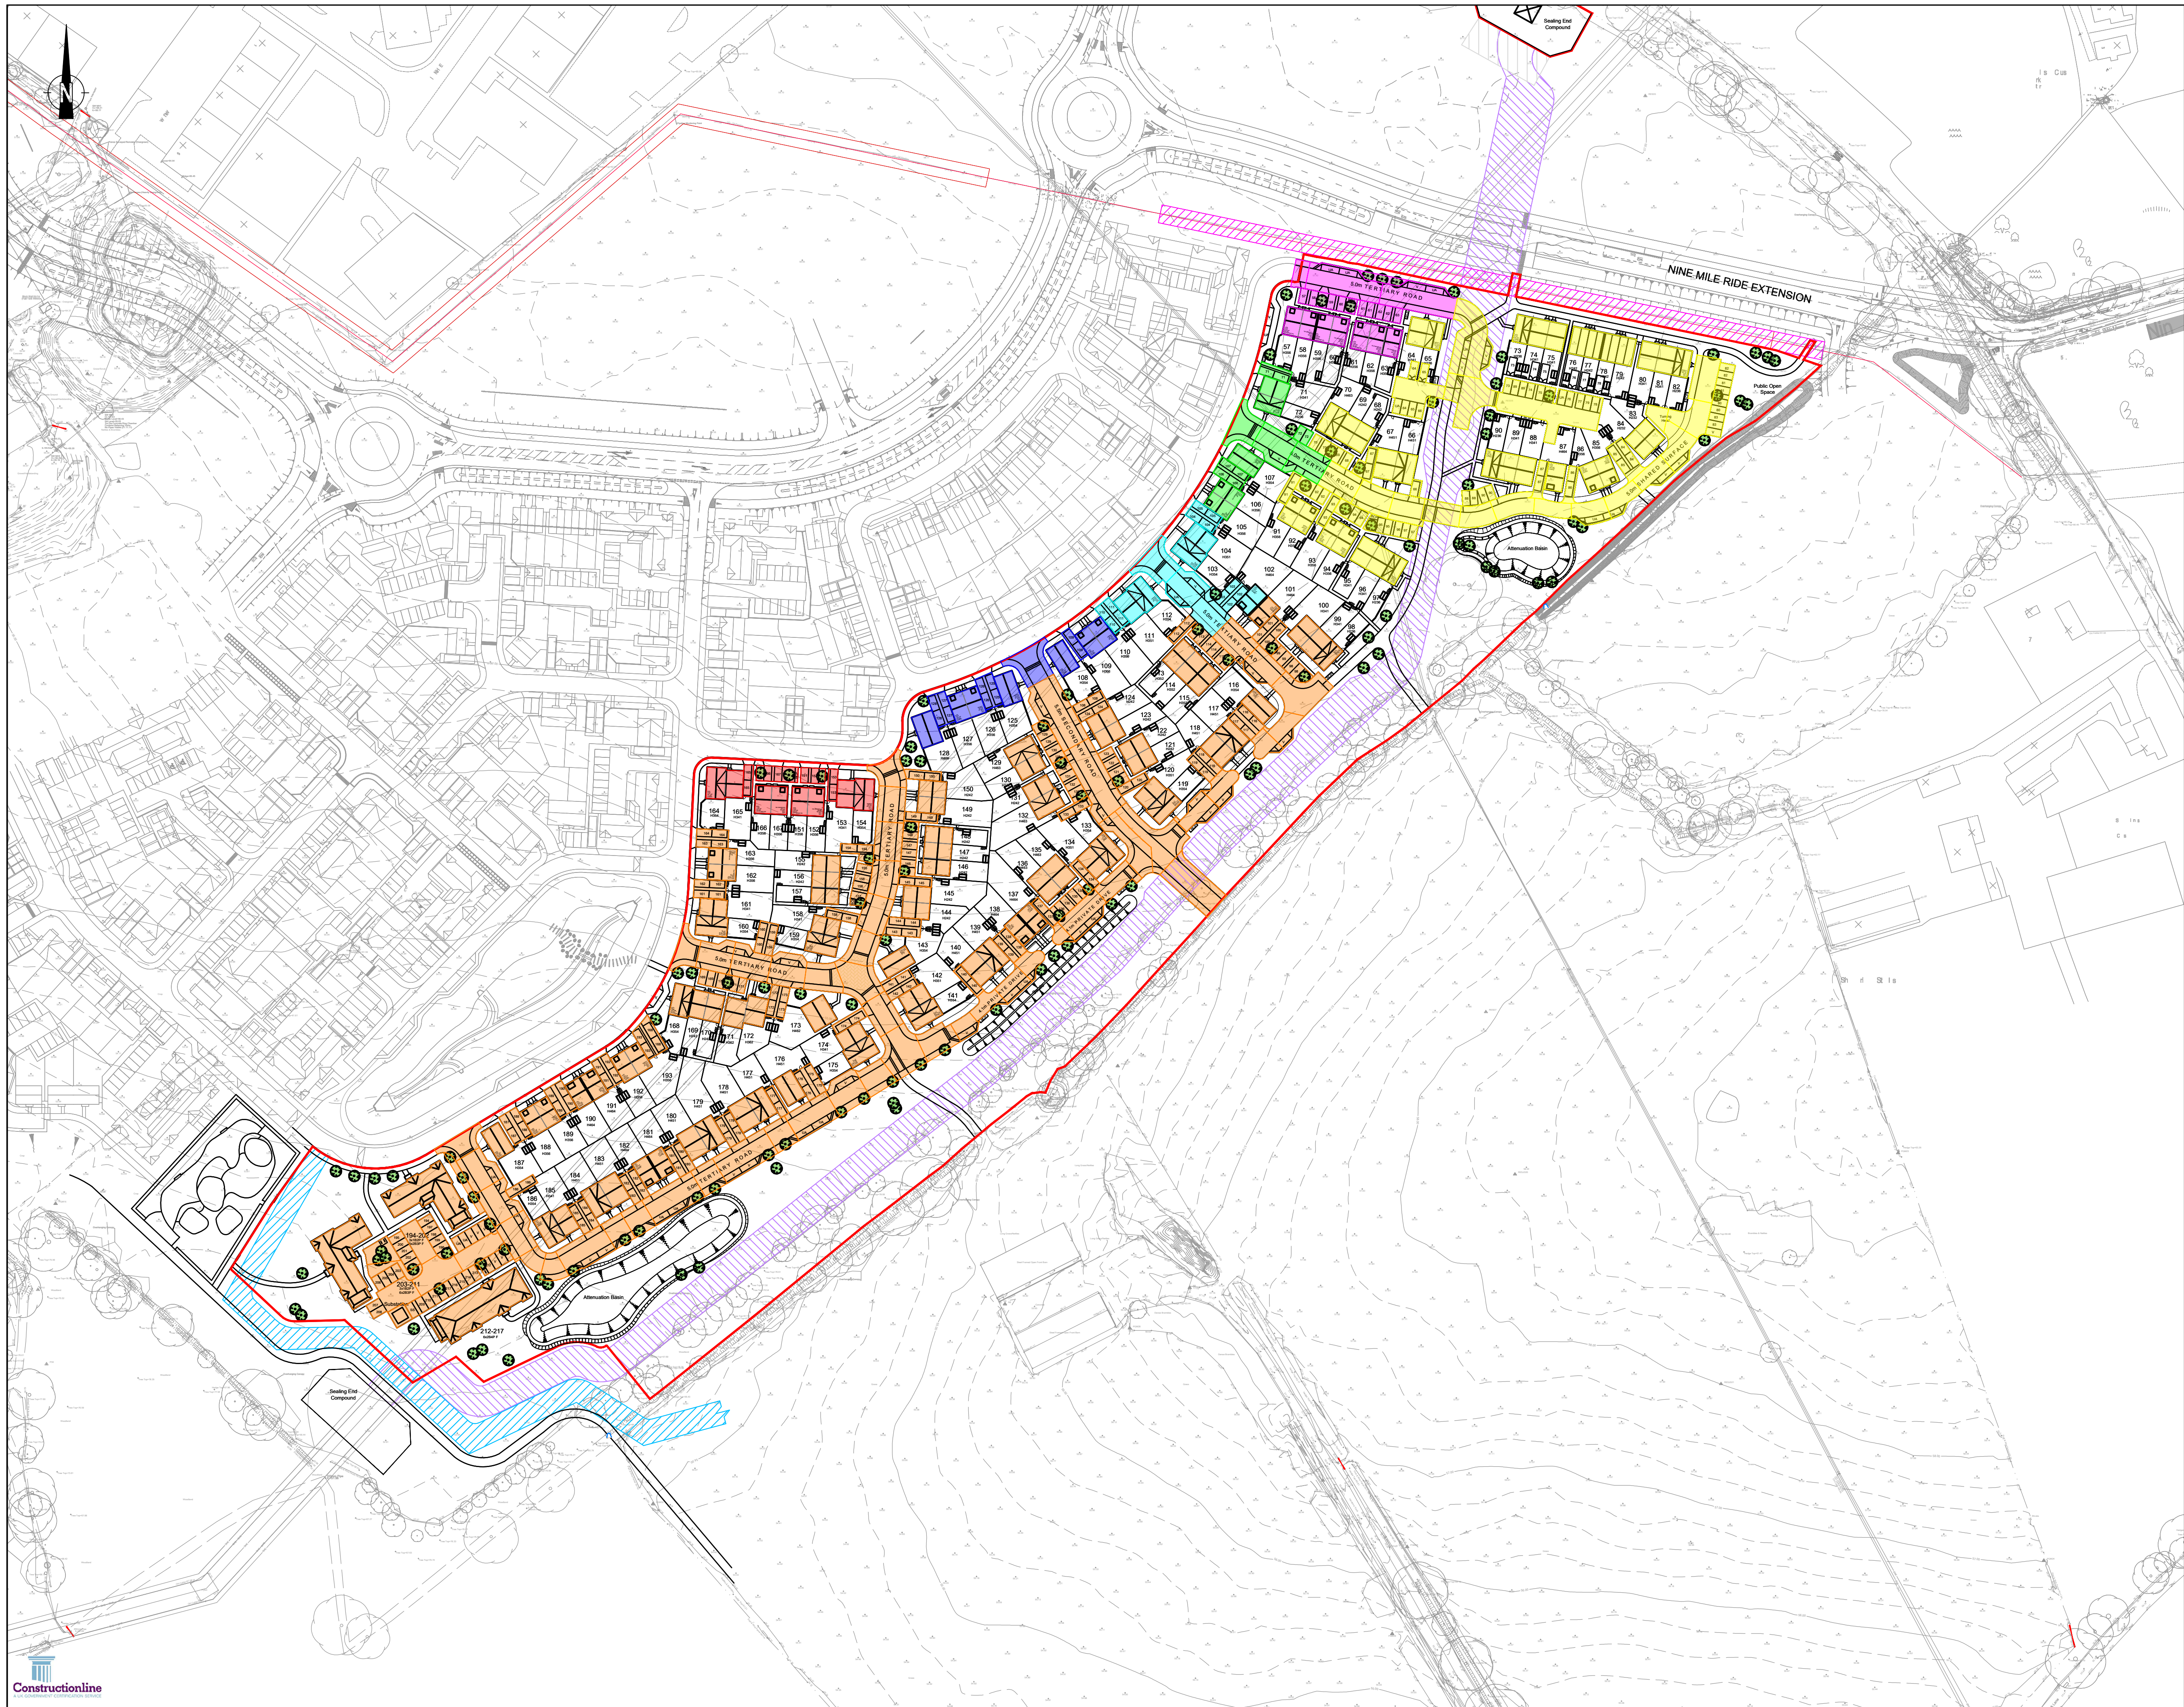

- NOTES:
1. DO NOT SCALE FROM THIS DRAWING.
 2. ALL DIMENSIONS ARE IN METRES, UNLESS STATED OTHERWISE.
 3. THIS DRAWING IS TO BE READ IN CONJUNCTION WITH ALL RELEVANT SCHEME DRAWINGS AND SPECIFICATIONS.

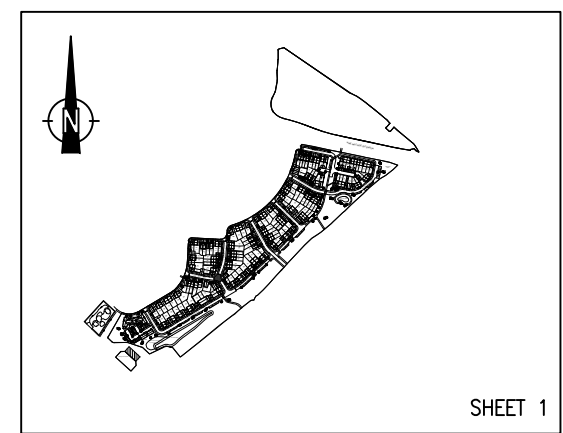

SHEET KEY

- KEY
- SITE BOUNDARY
 - CONTRIBUTING AREAS FOR SURFACE WATER NETWORK A
 - CONTRIBUTING AREAS FOR SURFACE WATER NETWORK B
 - CONTRIBUTING AREAS FOR SURFACE WATER NETWORK C
 - CONTRIBUTING AREAS FOR SURFACE WATER NETWORK D
 - CONTRIBUTING AREAS FOR SURFACE WATER NETWORK E
 - CONTRIBUTING AREAS FOR SURFACE WATER NETWORK F
 - CONTRIBUTING AREAS FOR SURFACE WATER NETWORK G

PRELIMINARY ISSUE

SO P02	UPDATED TO SUIT LATEST SITE LAYOUT	HF	TA	10.04.25
ST Rev	Description	Dwn	Chk	Date
REVISIONS				
Preliminary Issue	✓	Submitted for S104		
Planning Issue		Issued for Tender		
Submitted for S38		Issued for Construction		
Submitted for S278		As Built		
DRAWING STATUS				

STUART MICHAEL ASSOCIATES
CONSULTING ENGINEERS

Stuart Michael Associates Ltd
Coombe House, Coombe Square, Thatcham, Berkshire RG19 4JF
T: 01635 867 711 E: mail@stuartmichael.co.uk
F: 01635 861 715 W: www.stuartmichael.co.uk

Bovis Homes **Linden Homes** **Countryside Homes** **Countryside Partnerships**

Part of the Vistry Group

JOB TITLE
FINCHWOOD PARCELS 11, 12 & 13

DRAWING TITLE
PARCEL 11 AND 12 IMPERMEABLE AREAS PLAN

DATE
MARCH 2025

SCALE
1:500

BY
HF

CHECKED
TA

7292.020

P02

SO

© This drawing is the copyright of Stuart Michael Associates Limited. It may not be reproduced or amended without the written approval of Stuart Michael Associates