


Robinson
Crusoe
Park

CDM 2015 Health & Safety Information
This information relates only to 'Significant Hazards' identified on this drawing
and is to be read in conjunction with the Designer's Hazard Register.

/	02.04.25	First Issue	KB	DP
Rev	Date	Revision Details	Dr	Ch

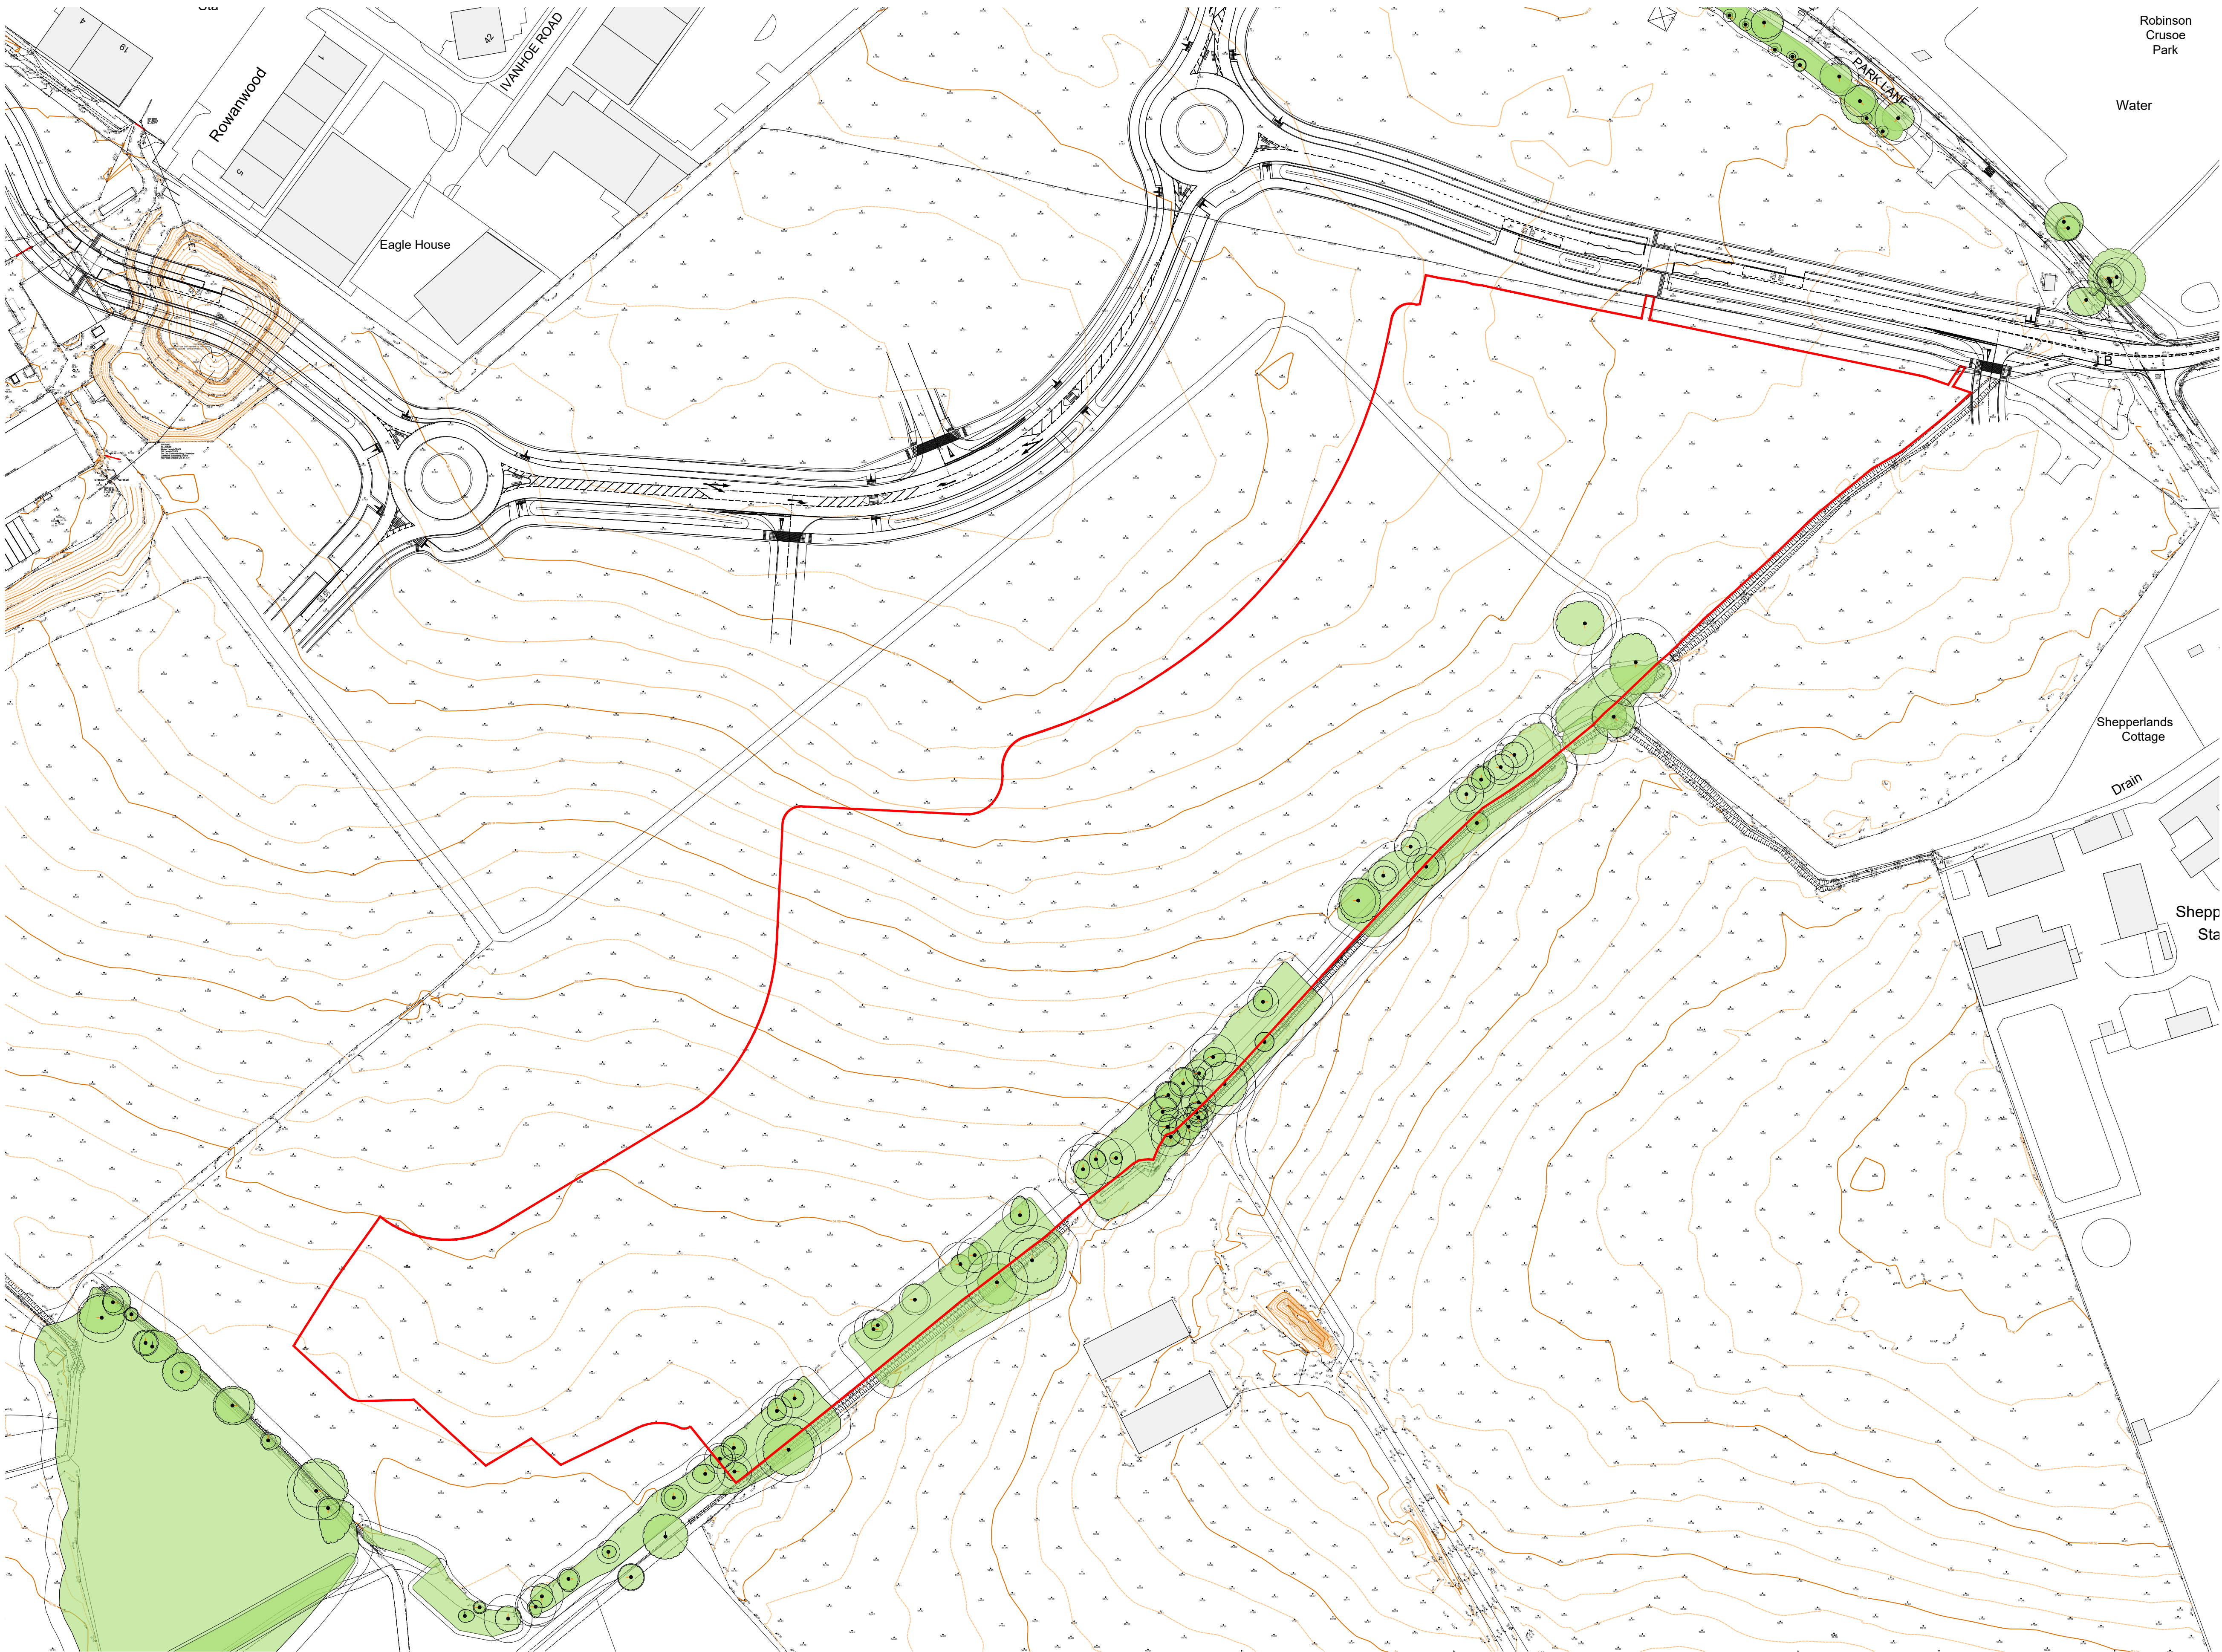

London: 76 Great Suffolk Street
London, SE1 0BL
T 0207 928 2773 E london@ecearchitecture.com

Sussex: 64 - 68 Brighton Road, Worthing
West Sussex, BN11 2EN
T 01903 248777 E sussex@ecearchitecture.com

Bristol: Westworks, Beacon Tower
Colston Street, Bristol, BS1 4XE
T 0117 214 1101 E bristol@ecewestworks.com

ECE Architecture
www.ecearchitecture.com

Client's Name
Vistry Group

Job Title
Parcels 11 & 12, Finchwood Park

Drawing Title
Topographical Existing Site Survey

Scale
1:1000 @ A1 / 1:2000 @ A3

metres 20 40 60 80 100

Drawn KB	Checked DP	Date 28.11.24
-------------	---------------	------------------

Job No 7527	Drawing No PL03	Rev /
----------------	--------------------	----------

Status
APPROVAL