


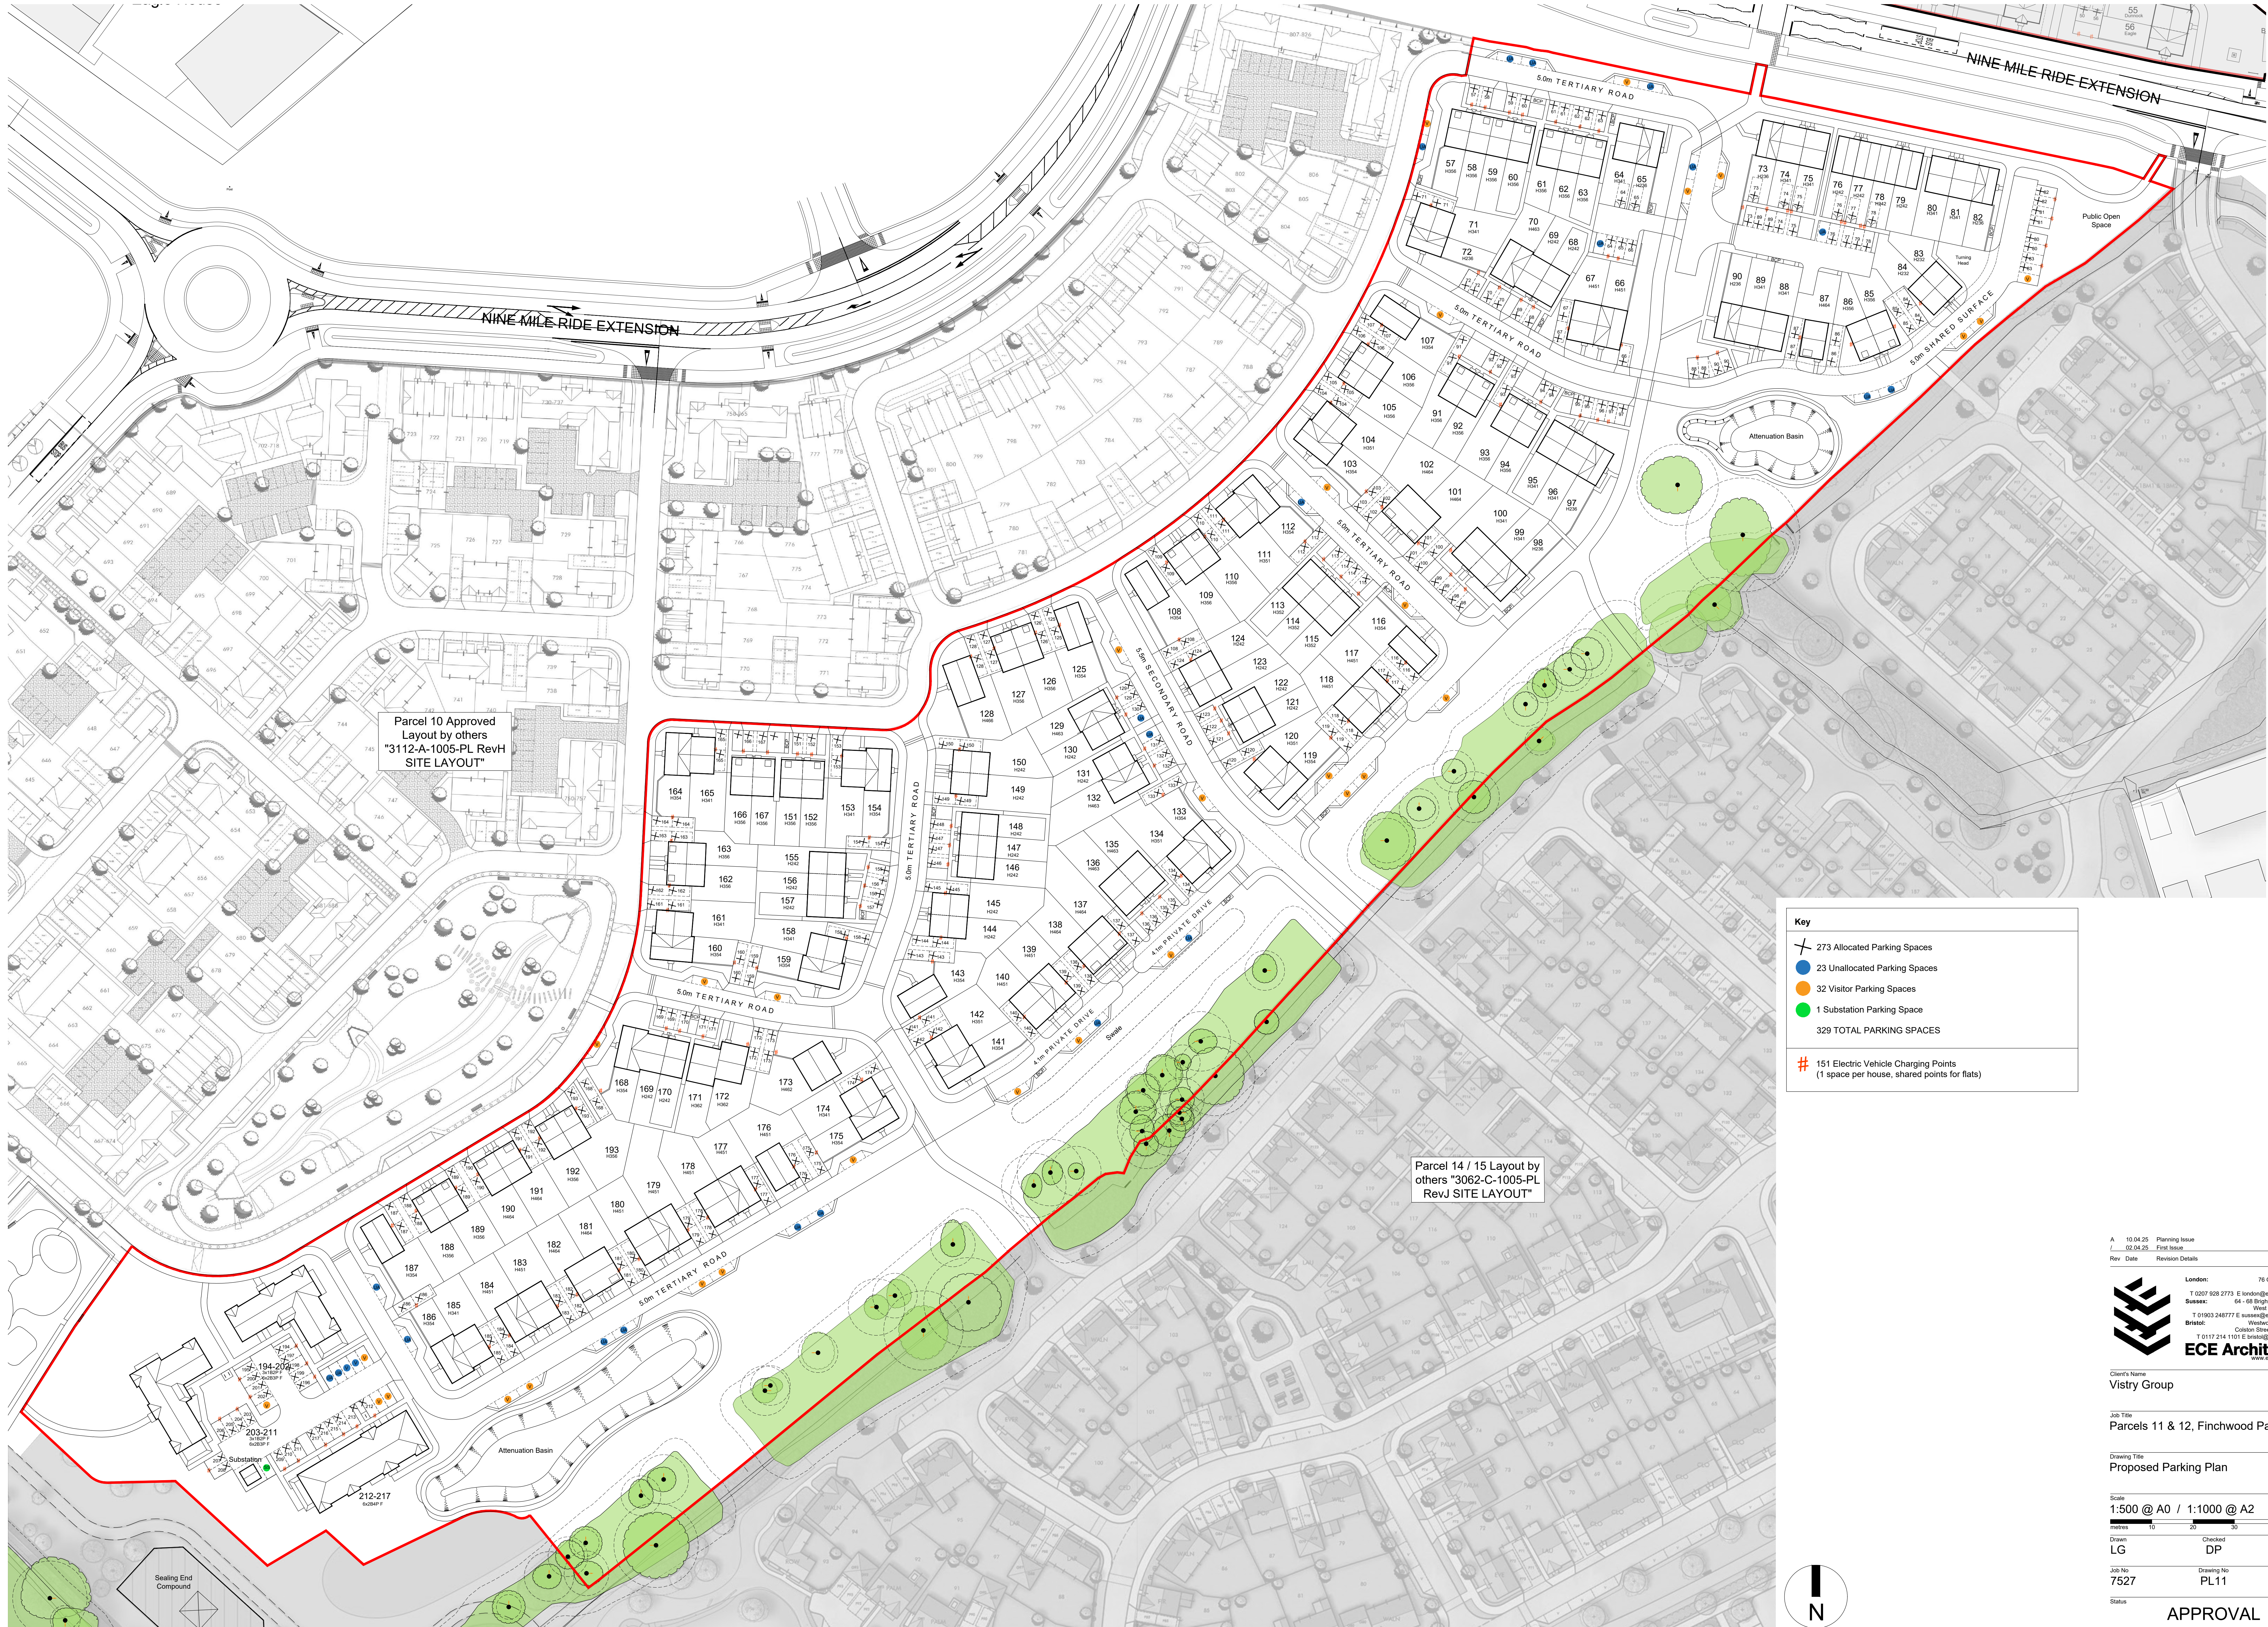

Key	
	273 Allocated Parking Spaces
	23 Unallocated Parking Spaces
	32 Visitor Parking Spaces
	1 Substation Parking Space
	329 TOTAL PARKING SPACES
	151 Electric Vehicle Charging Points (1 space per house, shared points for flats)

A	10.04.25	Planning Issue	KP	DP
L	02.04.25	Final Issue	LG	DP
Rev	Date	Revision Details	Dr	Ch

London: 76 Great Suffolk Street
London, SE1 1BL
Sussex: 64 - 68 Brighton Road, Worthing
West Sussex, BN11 2SN
Bristol: 01903 248777 E.sussex@ecearchitecture.com
Worcester: Beacon Tower
Cotton Street, Bristol, BS1 4XE
T: 0117 214 1101 E.sussex@ecearchitecture.com
ECE Architecture
www.ecearchitecture.com

Client's Name
Vistry Group

Job Title
Parcels 11 & 12, Finchwood Park

Drawing Title
Proposed Parking Plan

Scale
1:500 @ A0 / 1:1000 @ A2

Drawn
LG

Job No
7527

Status
APPROVAL