



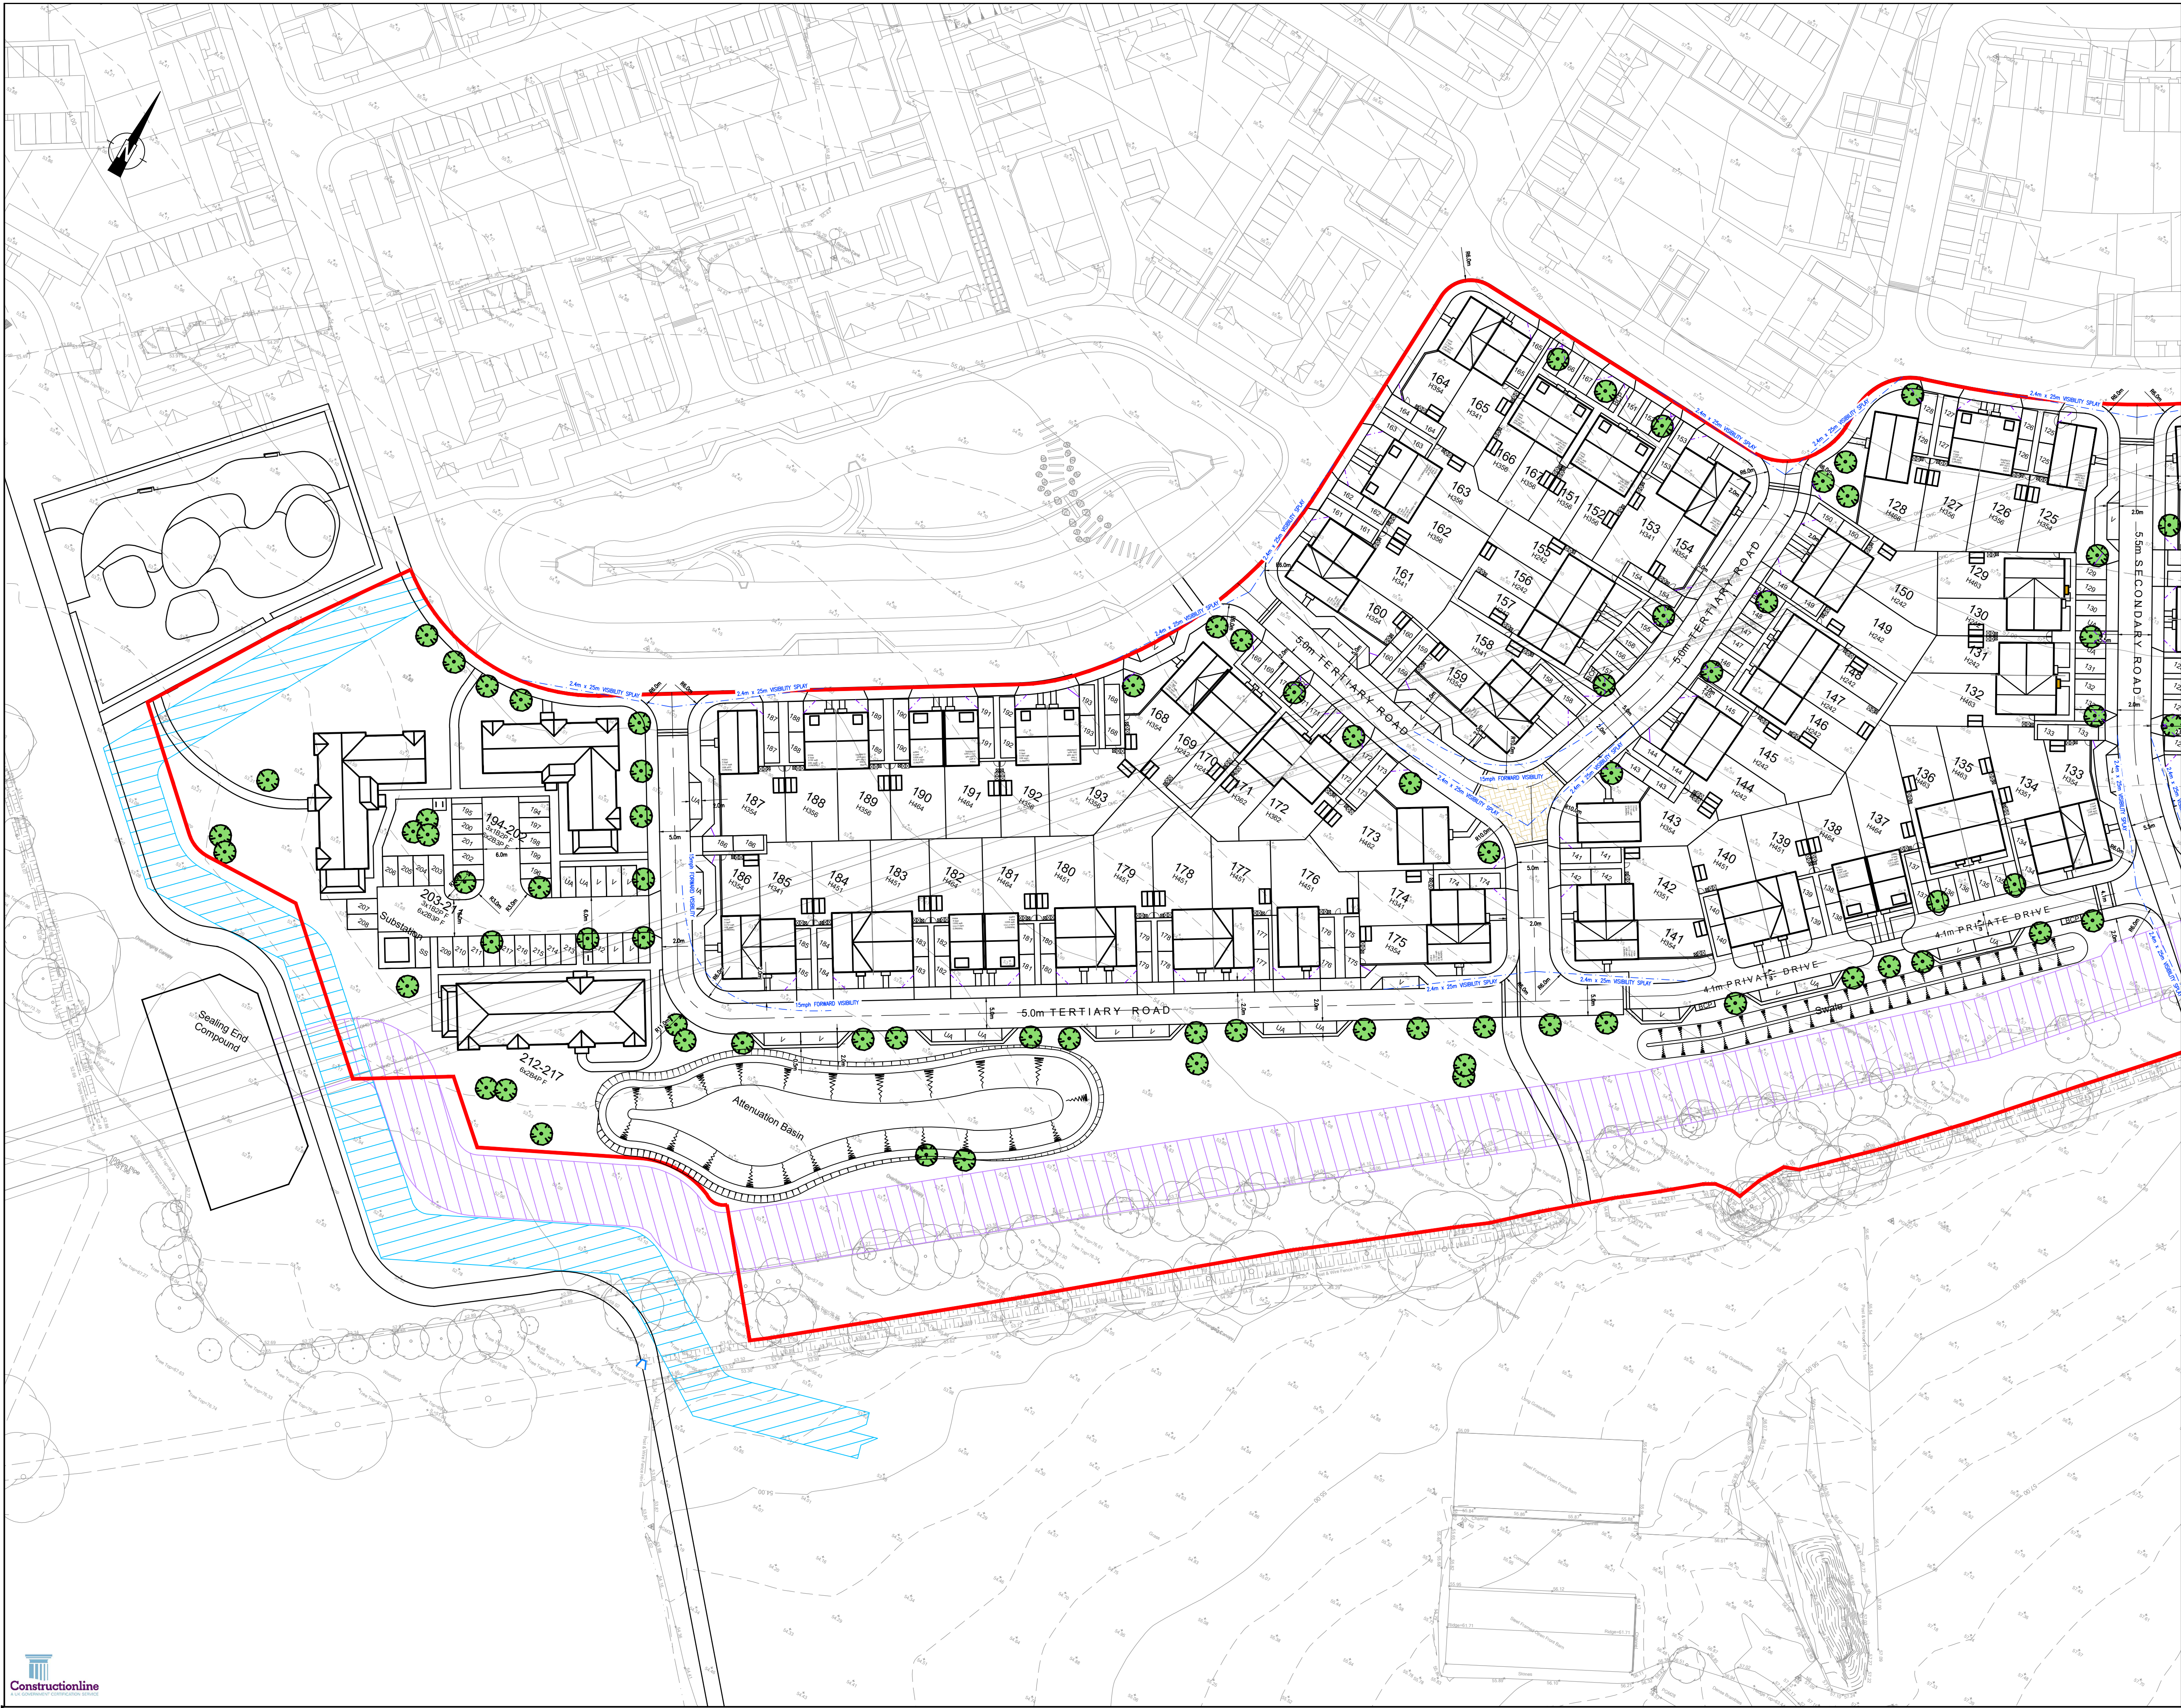

- NOTES:
1. DO NOT SCALE FROM THIS DRAWING.
 2. ALL DIMENSIONS ARE IN METRES, UNLESS STATED OTHERWISE.
 3. THIS DRAWING IS TO BE READ IN CONJUNCTION WITH ALL RELEVANT SCHEME DRAWINGS AND SPECIFICATIONS.

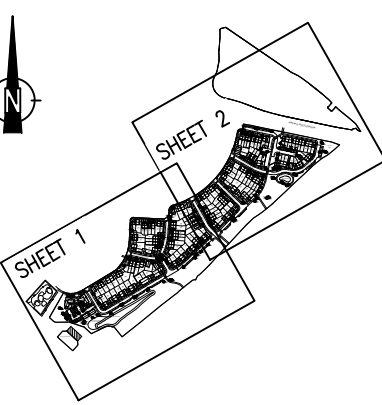

SHEET KEY

- KEY
- SITE BOUNDARY
 - VISIBILITY SPLAY
 - 2m x 2m DRIVEWAY VISIBILITY SPLAY

PRELIMINARY ISSUE

SO	P03	UPDATED TO SUIT LATEST SITE LAYOUT	HF	TA	10.04.25
SO	P02	UPDATED TO SUIT LATEST SITE LAYOUT	HF	TA	28.03.25
ST	Rev	Description	Dwn	Chk	Date
REVISIONS					
Preliminary Issue		✓	Submitted for S104		
Planning Issue			Issued for Tender		
Submitted for S38			Issued for Construction		
Submitted for S278			As Built		
DRAWING STATUS					

STUART MICHAEL ASSOCIATES
CONSULTING ENGINEERS

Stuart Michael Associates Ltd
Coombe House, Coombe Square, Thatcham, Berkshire RG19 4JF
T: 01635 867 711 E: mail@stuartmichael.co.uk
F: 01635 861 715 W: www.stuartmichael.co.uk

Bovis Homes **Linden Homes** **Countryside Homes** **Countryside Partnerships**

Part of the Vistry Group

JOB TITLE
FINCHWOOD PARCELS 11, 12 & 13

DRAWING TITLE
**PARCEL 11 AND 12
GENERAL ARRANGEMENT
SHEET 1 OF 2**

DATE	DRAWN	CHECKED	SCALE	BY
NOV 2024	TA	KJM	1:500	0A1
7292.001				P03 SO

This drawing is the copyright of Stuart Michael Associates Limited. It may not be reproduced or amended without the written approval of Stuart Michael Associates