


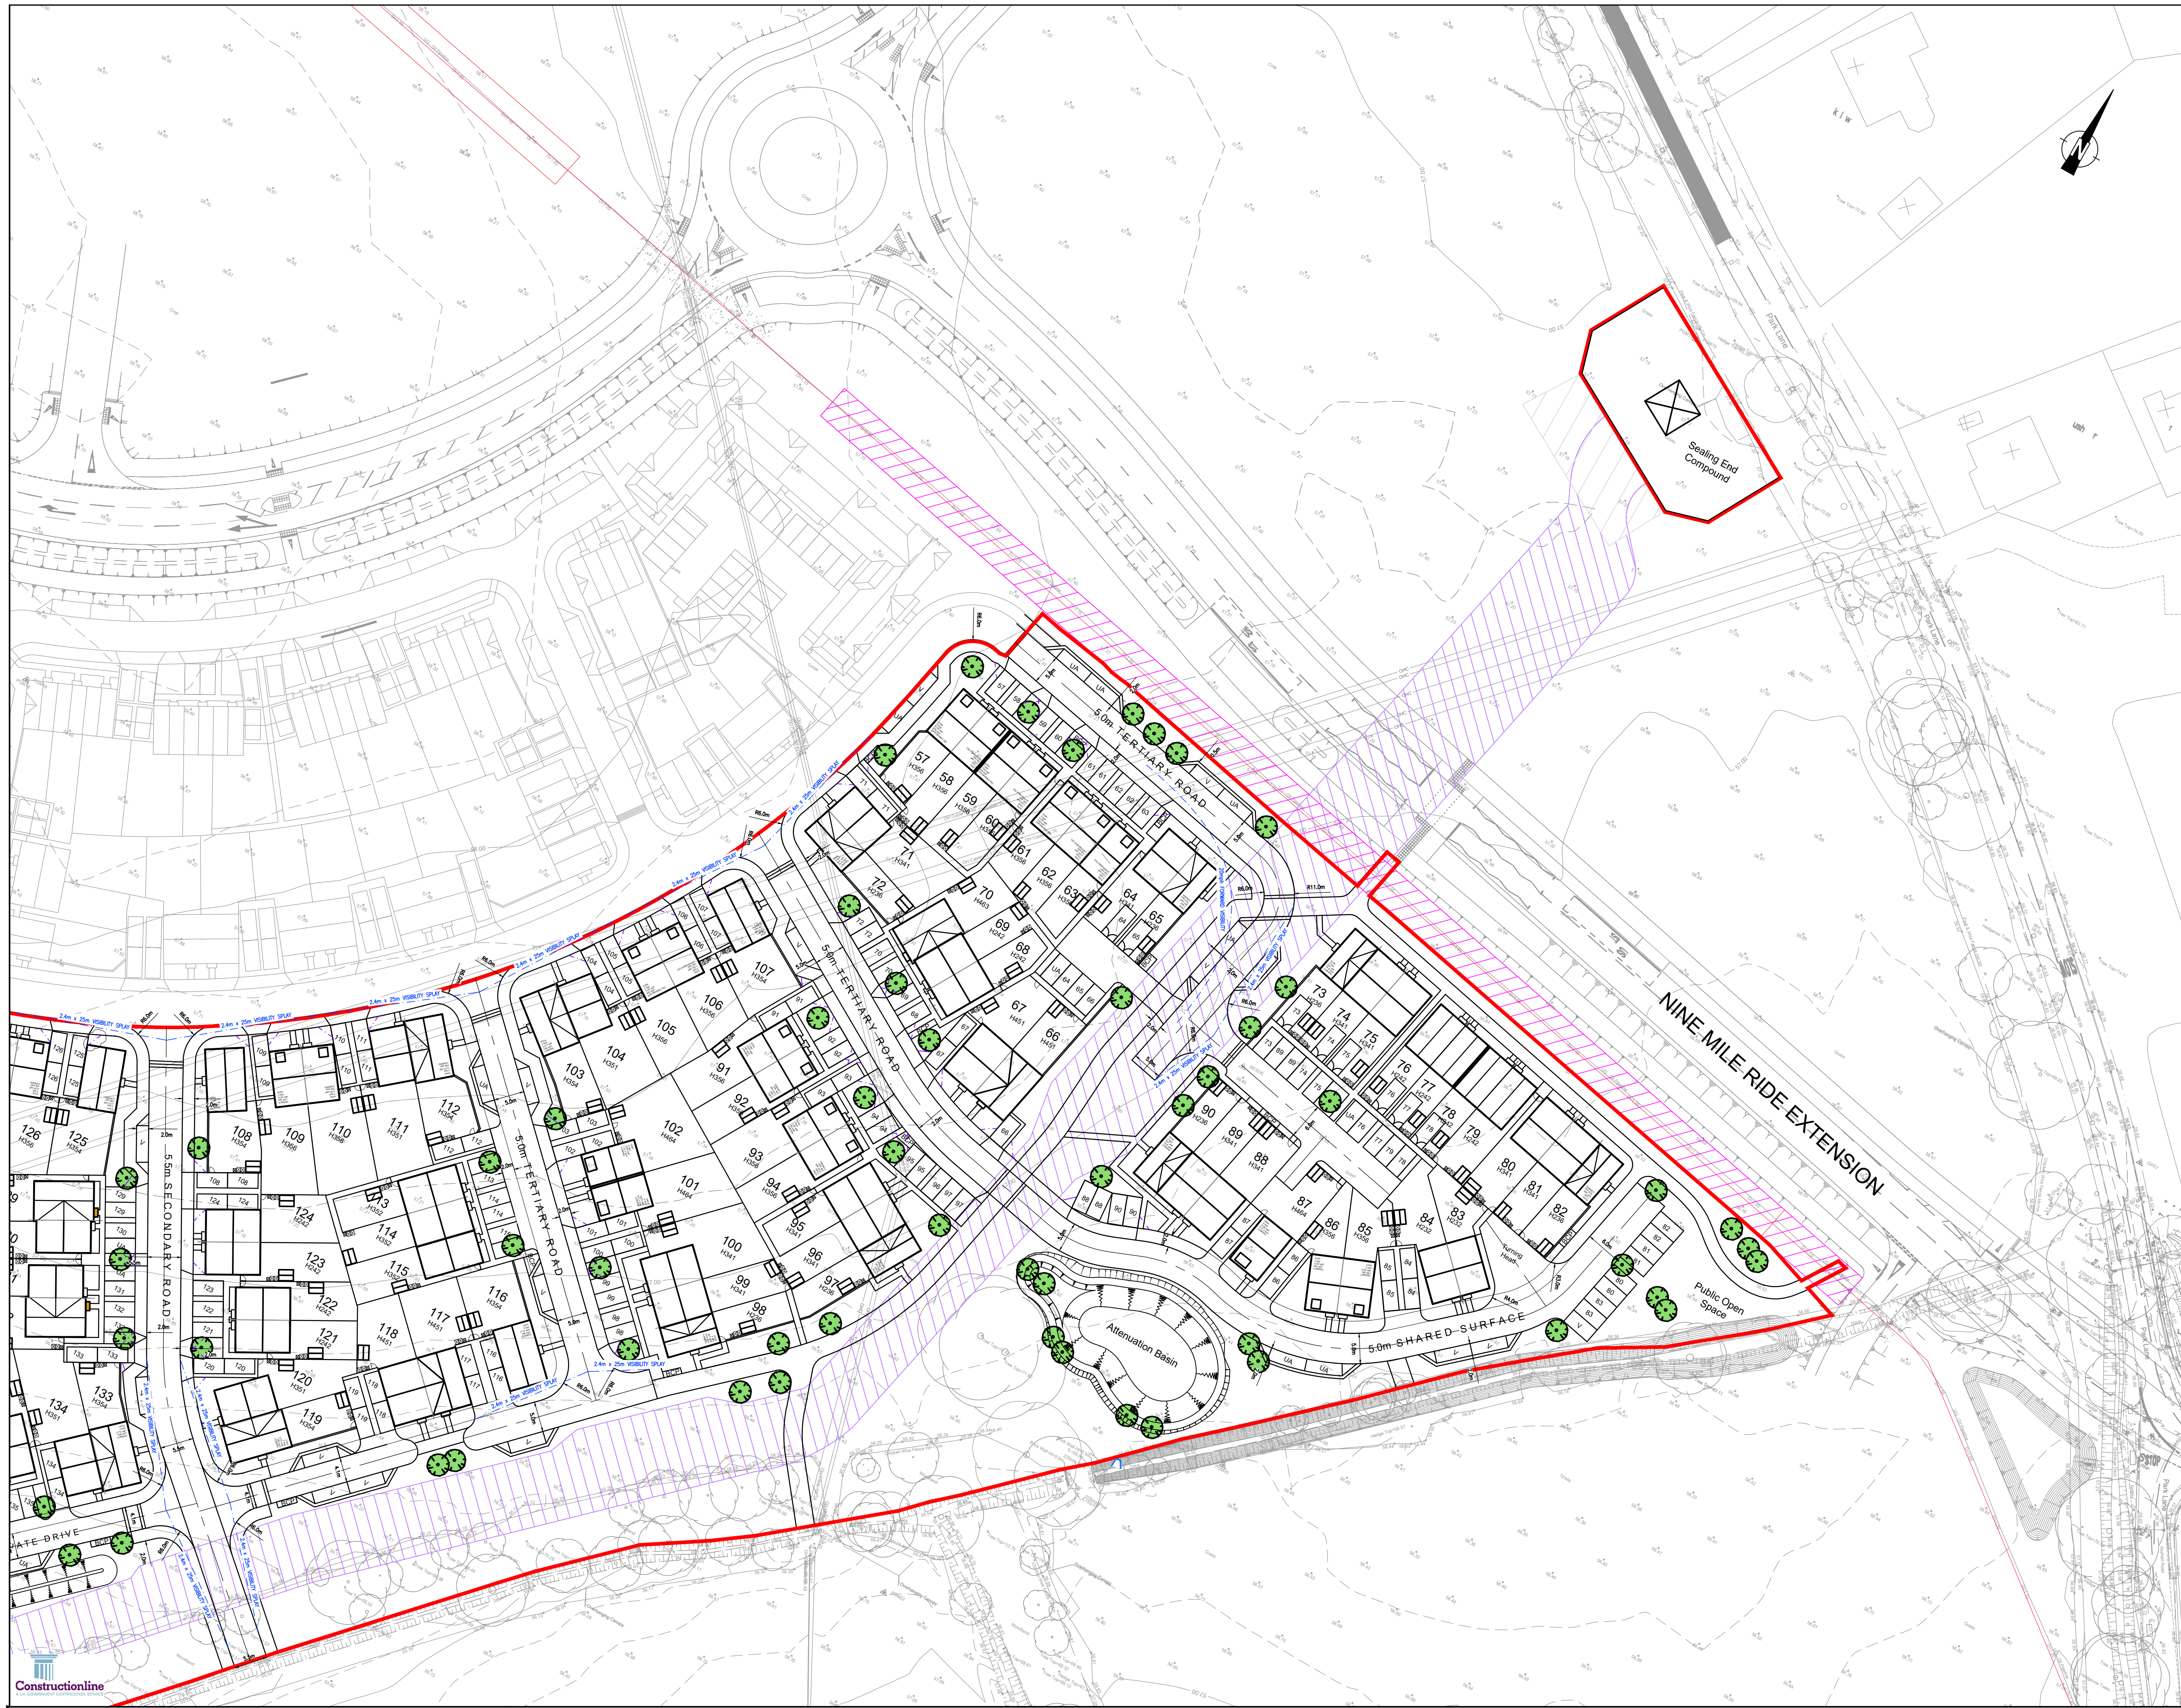

NOTES:

- DO NOT SCALE FROM THIS DRAWING.
- ALL DIMENSIONS ARE IN METRES, UNLESS STATED OTHERWISE.
- THIS DRAWING IS TO BE READ IN CONJUNCTION WITH ALL RELEVANT SCHEME DRAWINGS AND SPECIFICATIONS.

SHEET KEY

KEY

- SITE BOUNDARY
- VISIBILITY SPLAY
- 2m x 2m DRIVEWAY VISIBILITY SPLAY

PRELIMINARY ISSUE

SO P03	UPDATED TO SUIT LATEST SITE LAYOUT	HF 1A	10.04.25	
S3 P02	UPDATED TO SUIT LATEST SITE LAYOUT	HF 1A	28.03.25	
ST Rev	Description	Dwn	Chk	Date
REVISIONS				
Preliminary Issue	Submitted for S104			
Planning Issue	Issued for Tender			
Submitted for S38	Issued for Construction			
Submitted for S278	As Built			
DRAWING STATUS				

STUART MICHAEL ASSOCIATES
CONSULTING ENGINEERS

Stuart Michael Associates Ltd
Coombe House, Coombe Square, Thatcham, Berkshire RG19 4JF
T: 01635 867 711 E: mail@stuartmichael.co.uk
F: 01635 861 715 W: www.stuartmichael.co.uk

Bovis Homes **Linden Homes** **COUNTRYSIDE HOMES** **Countryside Partnerships**

Part of the Vistry Group

JOB TITLE

FINCHWOOD PARCELS 11, 12 & 13

DRAWING TITLE

PARCEL 11 AND 12
GENERAL ARRANGEMENT
SHEET 2 OF 2

DATE	DRAWN	CHECKED	SCALE	SHEET
NOV 2024	TA	KJM	1:500	0A1
7292.002			P03	S0

This drawing is the copyright of Stuart Michael Associates Limited. It may not be reproduced or amended without the written approval of Stuart Michael Associates