



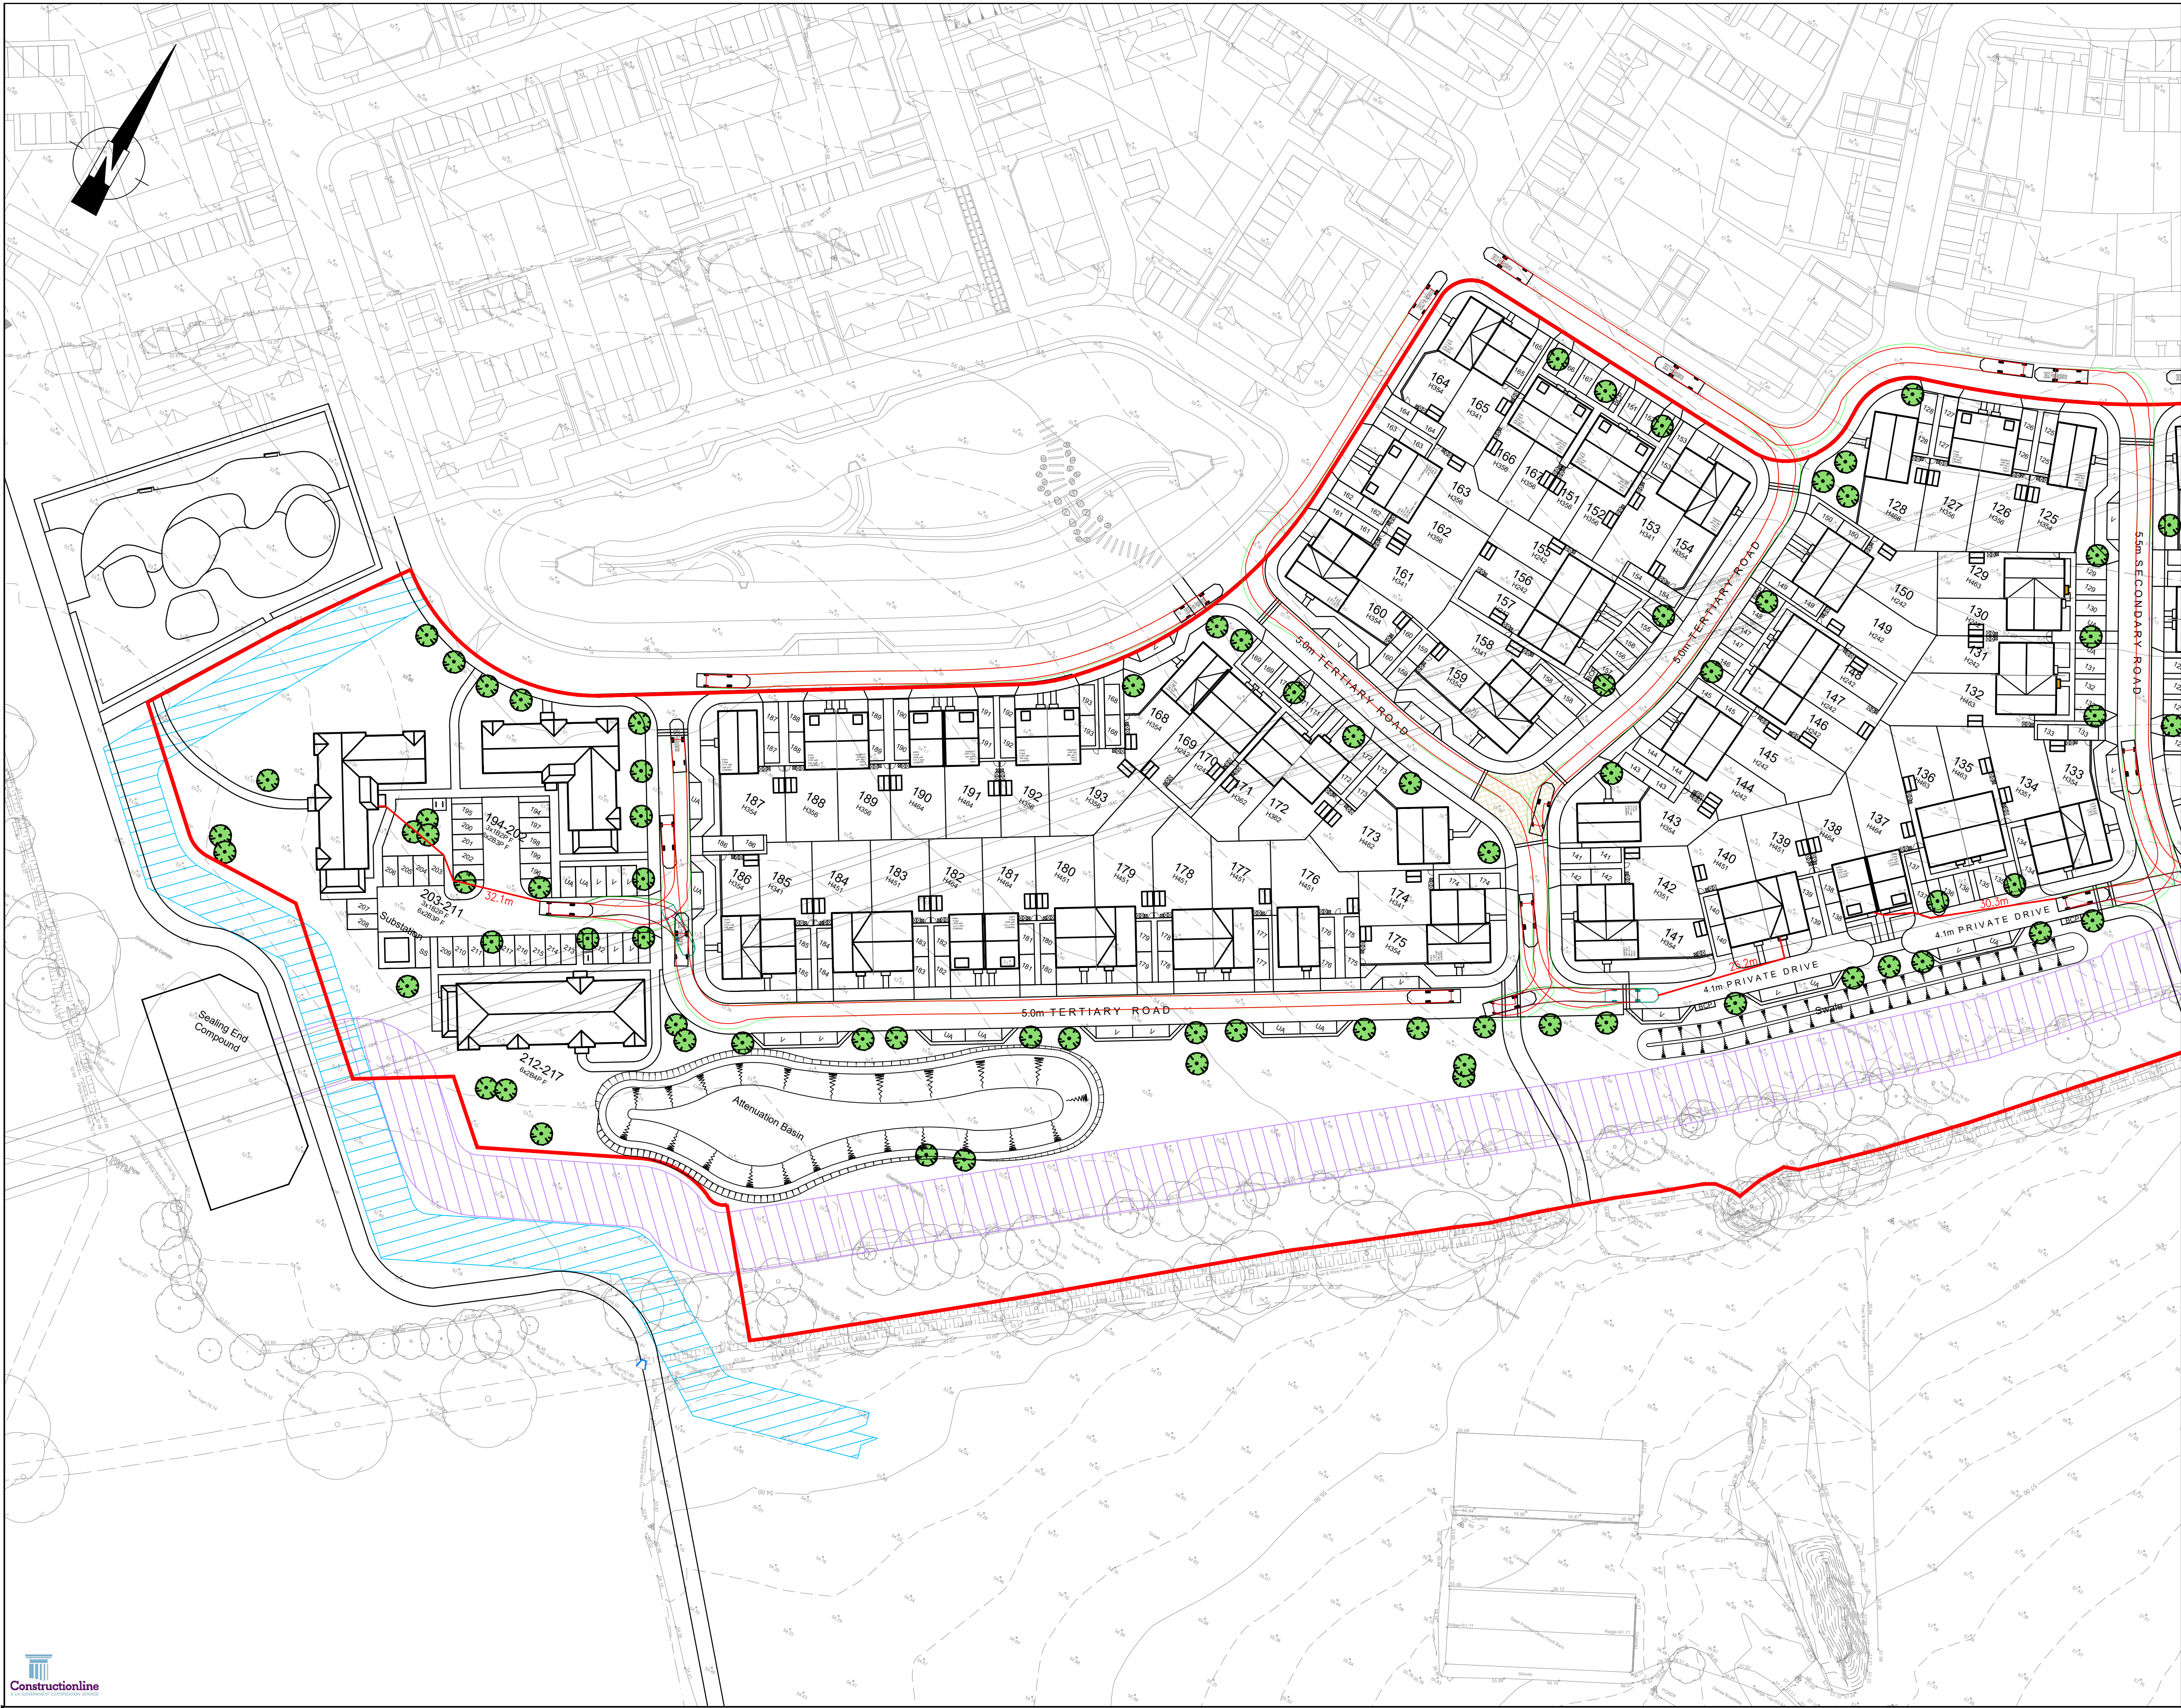

- NOTES:
1. DO NOT SCALE FROM THIS DRAWING.
 2. ALL DIMENSIONS ARE IN METRES, UNLESS STATED OTHERWISE.
 3. THIS DRAWING IS TO BE READ IN CONJUNCTION WITH ALL RELEVANT SCHEME DRAWINGS AND SPECIFICATIONS.

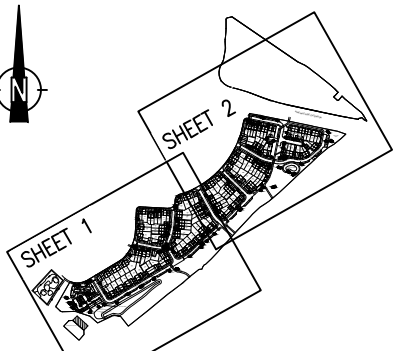


SHEET KEY

KEY

- SITE BOUNDARY
- FIRE HOSE DISTANCE
- BODY OUTLINE
- CHASSIS OUTLINE
- VEHICLE PROFILE
- REVERSING BODY OUTLINE
- REVERSING CHASSIS OUTLINE
- REVERSING VEHICLE PROFILE

VEHICLE PROFILE

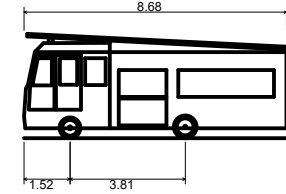

DB32 Fire Appliance
Overall Length 8.880m
Overall Width 2.180m
Overall Body Height 3.452m
Min Body Ground Clearance 0.337m
Max Track Width 2.121m
Lock to lock time 6.00s
Kerb to Kerb Turning Radius 7.910m

PRELIMINARY ISSUE

SO	P03	UPDATED TO SUIT LATEST SITE LAYOUT	HF	1A	10.04.25
SO	P02	UPDATED TO SUIT LATEST SITE LAYOUT	HF	1A	28.03.25
ST	Rev	Description	Dwn	Chk	Date
REVISIONS					
Preliminary Issue		✓	Submitted for S104		
Planning Issue			Issued for Tender		
Submitted for S38			Issued for Construction		
Submitted for S278			As Built		
DRAWING STATUS					



Stuart Michael Associates Ltd
Coombe House, Coombe Square, Thatcham, Berkshire RG19 4JF
T: 01635 867 711 E: mail@stuartmichael.co.uk
F: 01635 861 715 W: www.stuartmichael.co.uk



FINCHWOOD PARCELS 11, 12 & 13
PARCEL 11 AND 12
FIRE TENDER VEHICLE TRACKING
SHEET 1 OF 2

DATE	NOV 2024	DRAWN	TA	CHECKED	KJM	SCALE	1:500	SHEET	01
DRAWING NO.	7292.005	PROJECT	P03	STATUS	SO				

This drawing is the copyright of Stuart Michael Associates Limited. It may not be reproduced or amended without the written approval of Stuart Michael Associates