


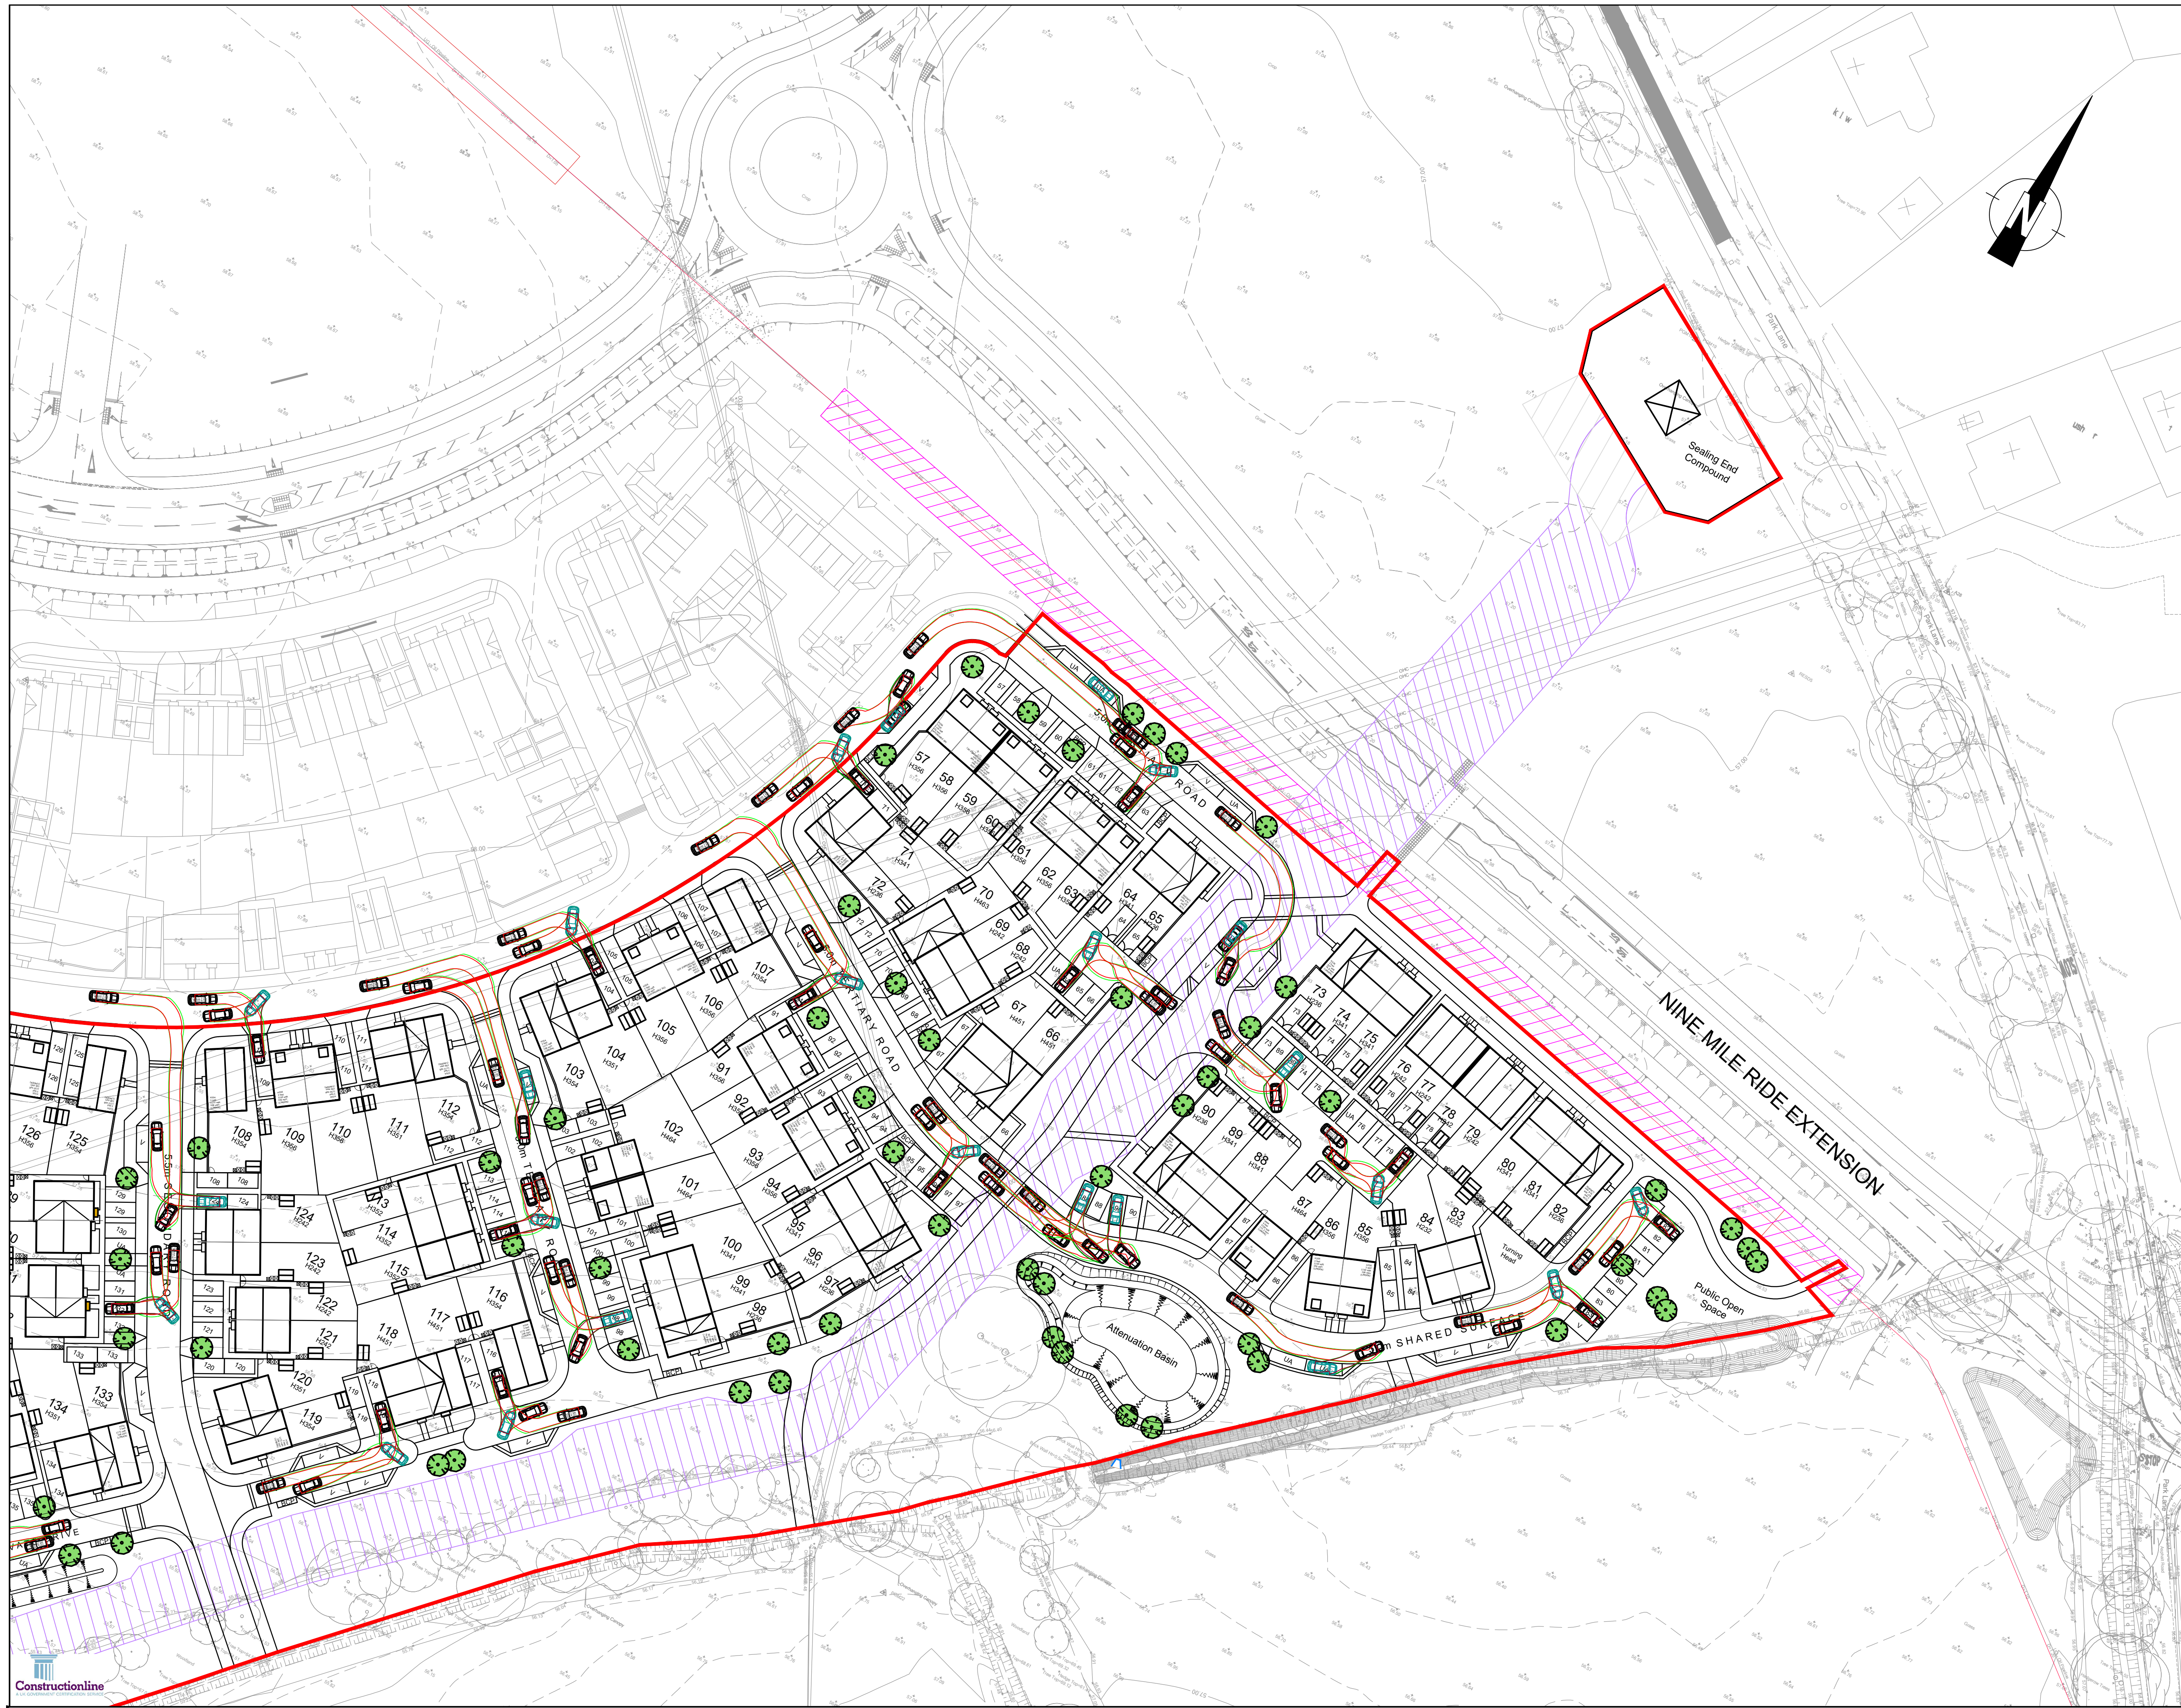

NOTES:

- DO NOT SCALE FROM THIS DRAWING.
- ALL DIMENSIONS ARE IN METRES, UNLESS STATED OTHERWISE.
- THIS DRAWING IS TO BE READ IN CONJUNCTION WITH ALL RELEVANT SCHEME DRAWINGS AND SPECIFICATIONS.

SHEET KEY

KEY

- SITE BOUNDARY
- BODY OUTLINE
- CHASSIS OUTLINE
- VEHICLE PROFILE
- REVERSING BODY OUTLINE
- REVERSING CHASSIS OUTLINE
- REVERSING VEHICLE PROFILE

VEHICLE PROFILE

Saloon 4.8m
Overall Length 4.800m
Overall Width 1.769m
Overall Body Height 1.468m
Min Body Ground Clearance 0.249m
Max Track Width 1.713m
Lock to lock time 4.99s
Kerb to Kerb Turning Radius 5.100m

PRELIMINARY ISSUE

SO P03	UPDATED TO SUIT LATEST SITE LAYOUT	HF 1A	10.04.23	
SO P02	UPDATED TO SUIT LATEST SITE LAYOUT	HF 1A	28.03.23	
ST Rev	Description	Drm	Chk	Date

REVISIONS				
Preliminary Issue	✓	Submitted for S104		
Planning Issue		Issued for Tender		
Submitted for S38		Issued for Construction		
Submitted for S278		As Built		
DRAWING STATUS				

STUART MICHAEL ASSOCIATES
CONSULTING ENGINEERS

Stuart Michael Associates Ltd
Coombe House, Coombe Square, Thatcham, Berkshire RG19 4JF
T: 01635 867 711 E: mail@stuartmichael.co.uk
F: 01635 861 715 W: www.stuartmichael.co.uk

Bovis Homes **Linden Homes** **Countryside Homes** **Countryside Partnerships**

Part of the Vistry Group

JOB TITLE

FINCHWOOD PARCELS 11, 12 & 13

DRAWING TITLE

PARCEL 11 AND 12
CAR VEHICLE TRACKING
SHEET 2 OF 2

DATE	NOV 2024	DRAWN	TV	CHECKED	TA	SCALE	1:500	BY	TA
DRAWN	7292.008							P03	SO

This drawing is the copyright of Stuart Michael Associates Limited. It may not be reproduced or amended without the written approval of Stuart Michael Associates