



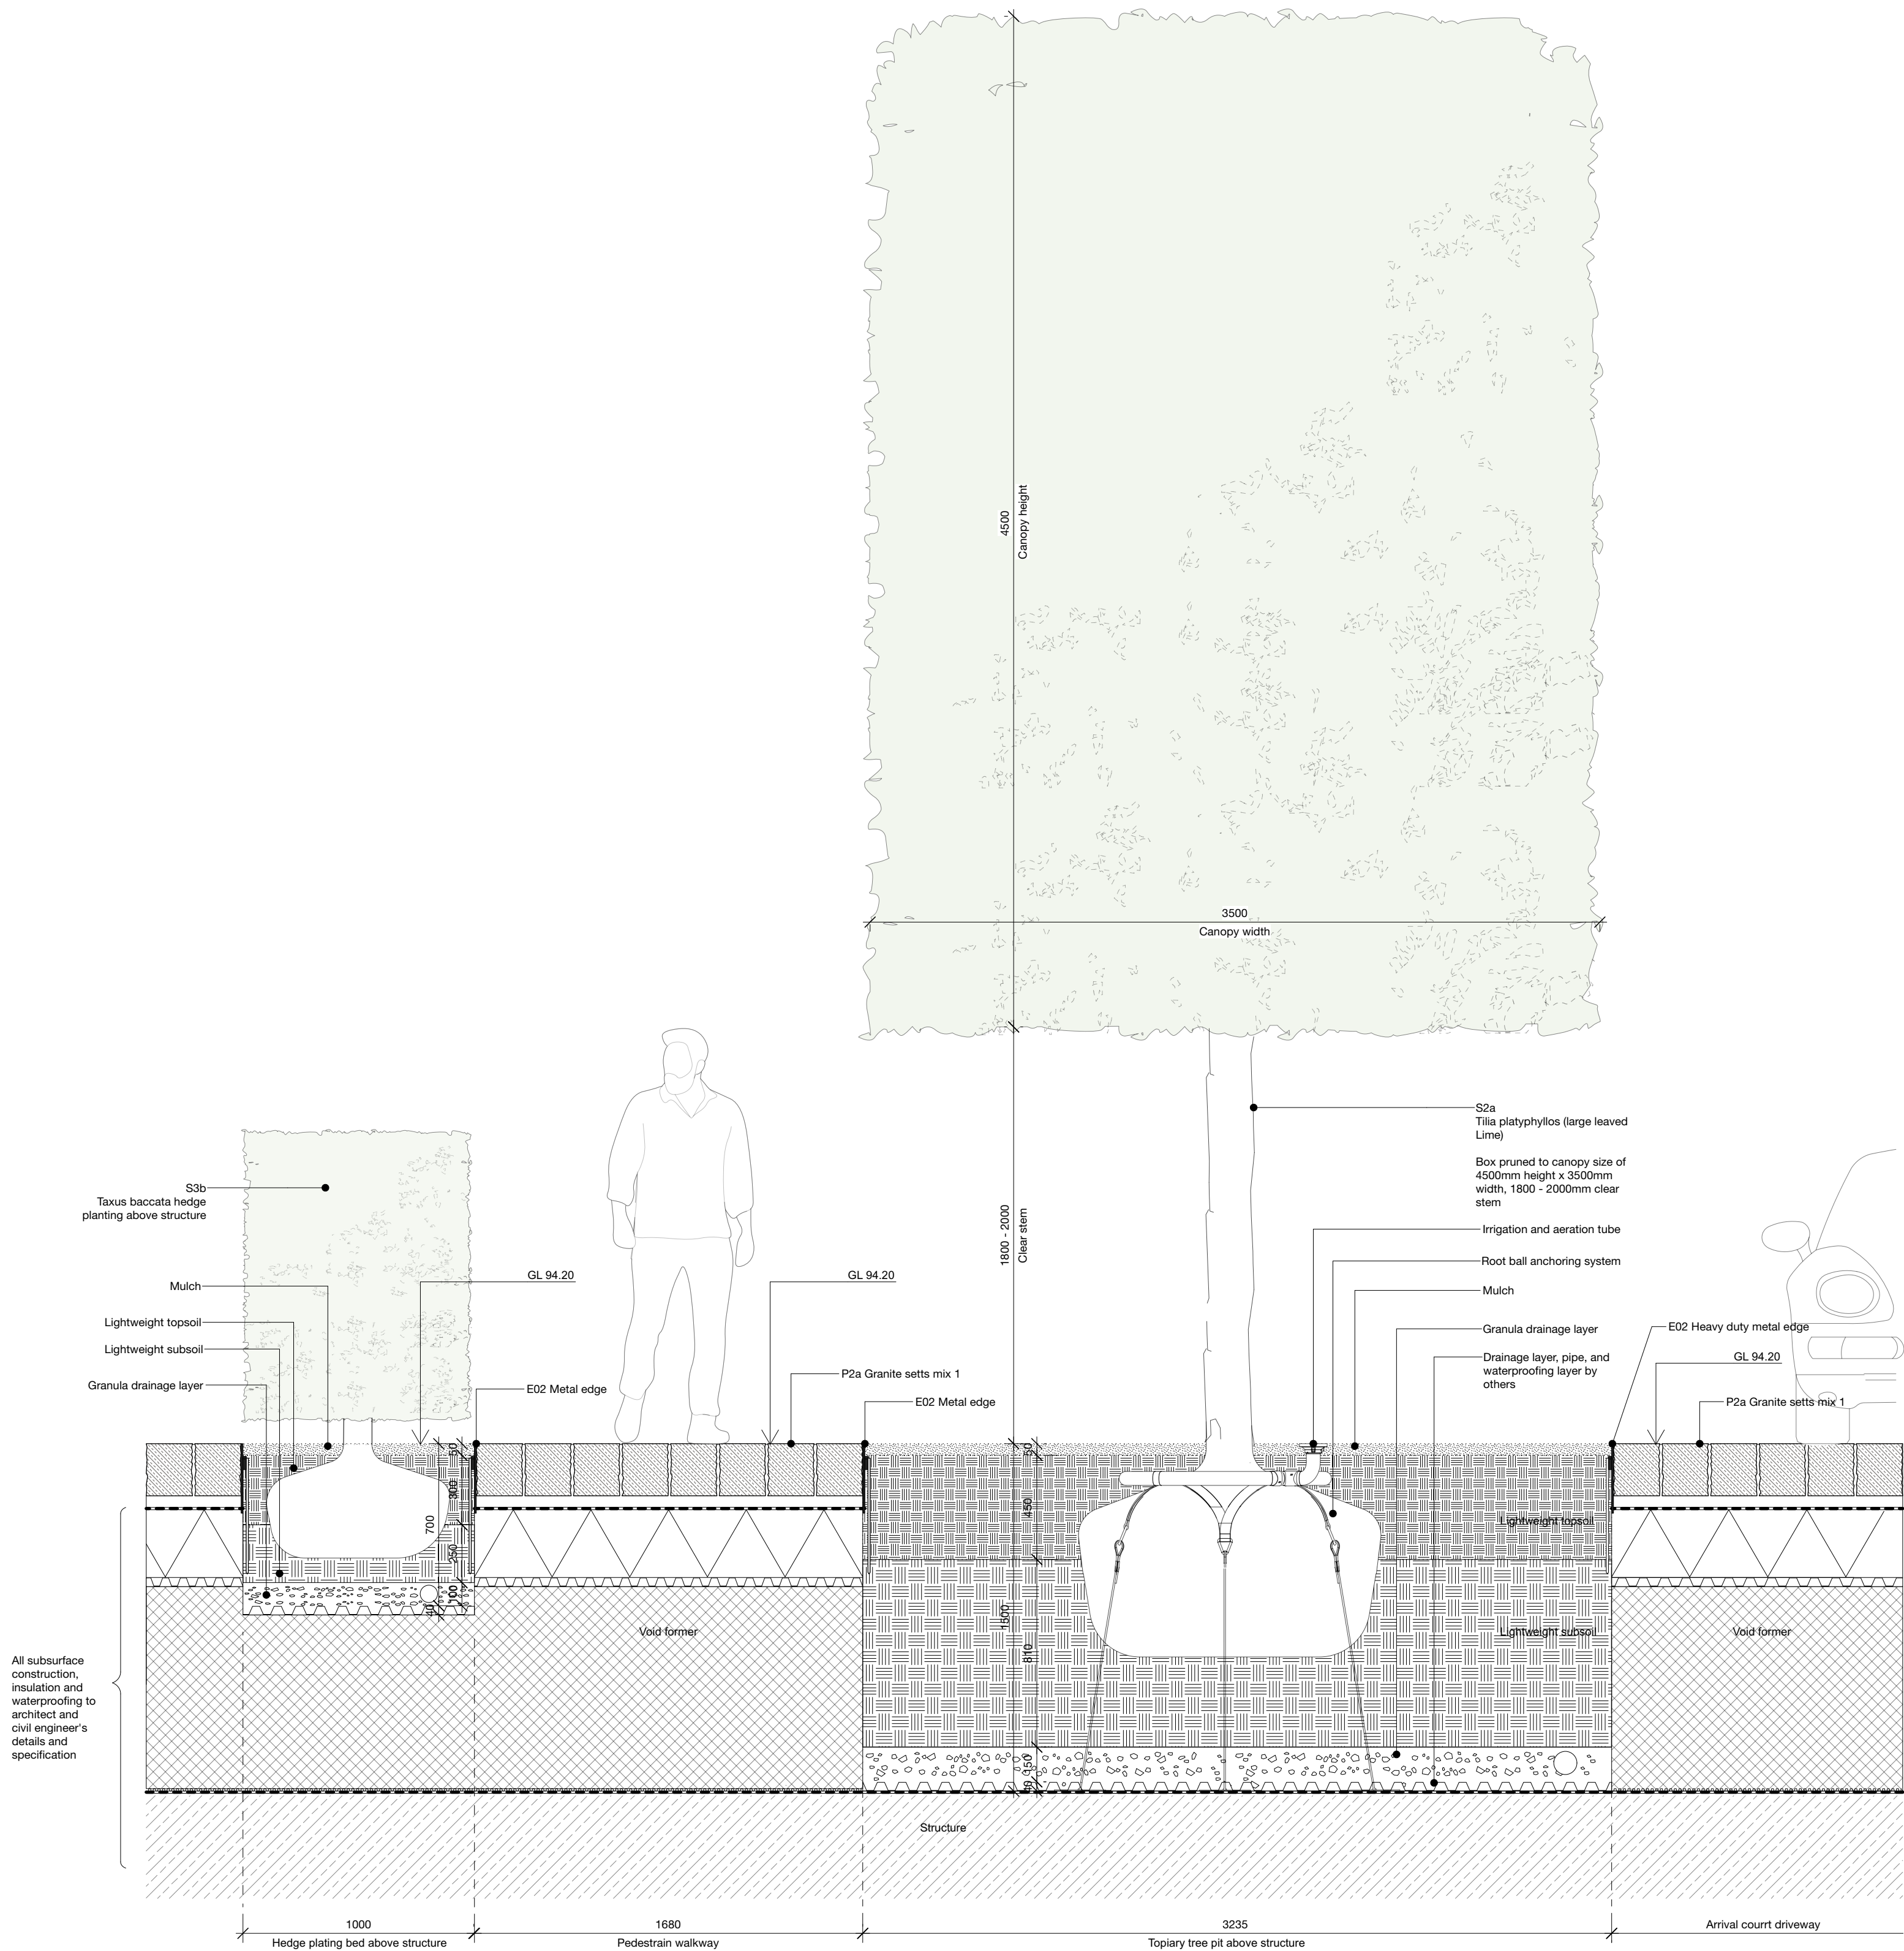

1 Soft landscape section - Arrival courtyard
Scale: 1:20

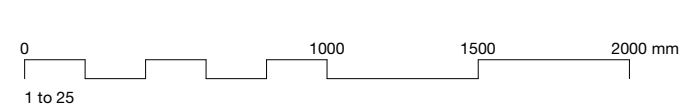

NOT FOR CONSTRUCTION

Bradley-Hole Schoenaich Landscape

10 Storey Street
London
SE1 9AD
+44 (0)20 9809 1749
info@bhsla.co.uk
www.bhsla.co.uk

Project	Project Conway
Client	Private client
Scale @ A3	1:200
Status	For Planning
Drawing title	Main house soft landscape section 1
Drawing no	PC-BHS-ZZ-XX-DR-L-0402

A

Rev	Date	Description	By	Chk
A	24/03/25	For Planning		

Do not scale from this drawing – use written dimensions only. All Dimensions are in millimetres unless otherwise stated. All setting out, levels and dimensions to be checked and signed on site. Order of construction and setting out to be agreed on site. Bradley-Hole Schoenaich Landscape shall be notified of any discrepancies.

© All information contained in this drawing is copyright and may not be reproduced in whole or part without prior written permission of Bradley-Hole Schoenaich Landscape.

This drawing is to be read in conjunction with the relevant specifications and detail drawings prepared by Bradley-Hole Schoenaich Landscape and other consultants.