


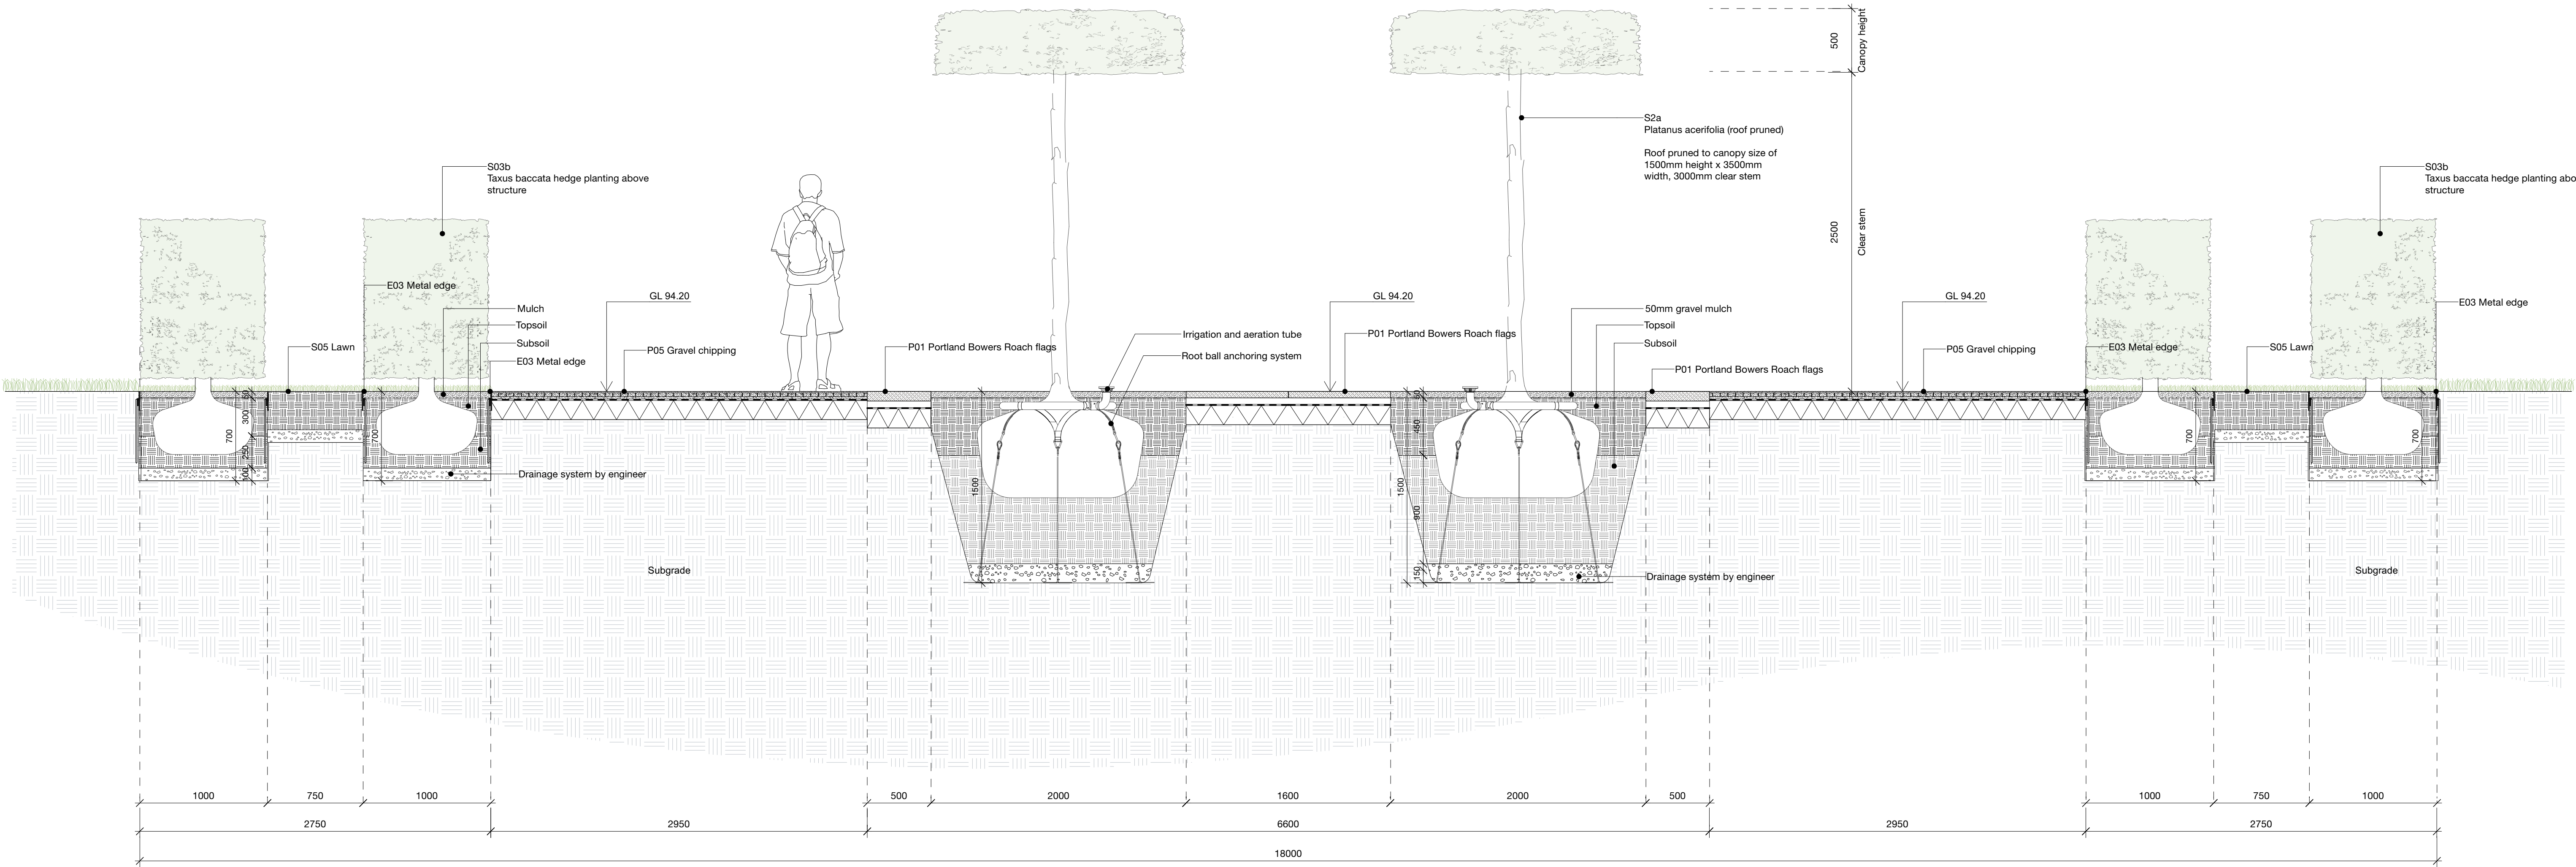

1 Soft landscape section - South garden
Scale: 1:25



NOT FOR CONSTRUCTION

Rev	Date	Description	By	Chk	Project	Client	Status	Drawing title	Drawing no
A	24/03/25	for Planning			10 Storey Street London SE1 1AD	Private client	for Planning	Main house soft landscape section 2	PC-BHS-ZZ-XX-DR-L-0403
Do not scale from this drawing – use written dimensions only. All Dimensions are in millimetres unless otherwise stated. All setting out, levels and dimensions to be checked and signed on site. Order of construction and setting out to be agreed on site. Bradley-Hole Schoenaich Landscape shall be notified of any discrepancies.					Bradley-Hole Schoenaich Landscape				
© All information contained in this drawing is copyright and may not be reproduced in whole or part without prior written permission of Bradley-Hole Schoenaich Landscape.					+44 (0)20 9939 1749 info@bhs.co.uk www.bhs.co.uk				
This drawing is to be read in conjunction with the relevant specifications and detail drawings prepared by Bradley-Hole Schoenaich Landscape and other consultants.					A				