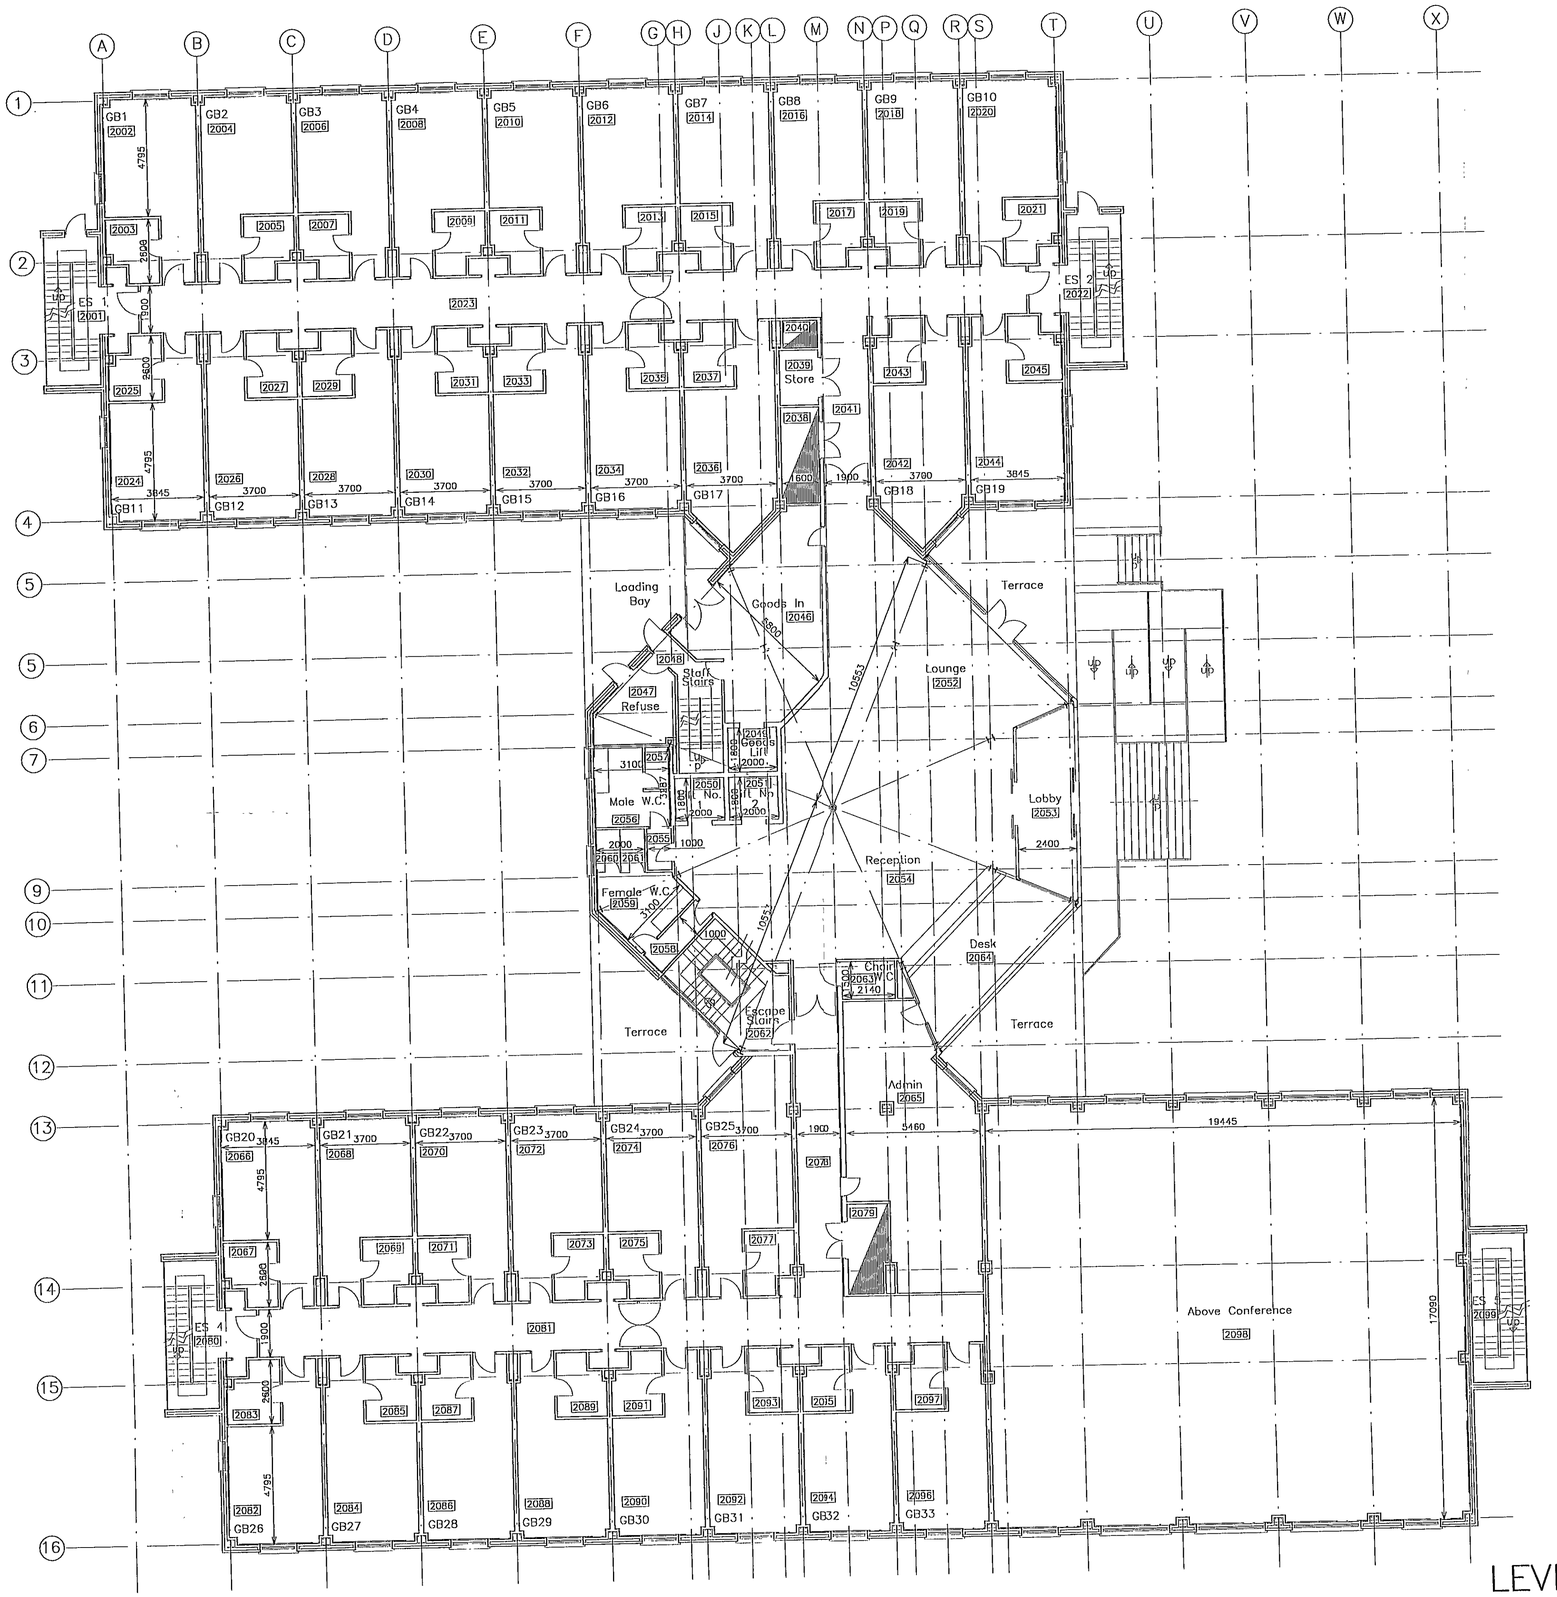

LEVEL 2
HOTEL.

BRACKNELL FOREST BOROUGH COUNCIL
ENVIRONMENT DEPARTMENT
RECEIVED
18 JUL 2002
Passed to

THE DRAWINGS ARE THE PROPERTY OF THE ARCHITECT AND MAY NOT BE REPRODUCED WITHOUT THE PERMISSION OF THE ARCHITECT.

THE CONTRACTOR IS RESPONSIBLE FOR CHECKING AND VERIFYING ALL DIMENSIONS AND SHALL REPORT ANY DISCREPANCIES TO THE ARCHITECT FOR ALTERATION.

THIS IS A C.A.D. PRODUCT. DRAWING AND SHOULD NOT BE AMENDED BY HAND.

A. General revisions. 17/07/02. CCN

PROPOSED HOTEL, DETACHED LICENSED BAR & RESTAURANT, AMEN CORNER, BRACKNELL.

Client: Key Properties Ltd.
Jubilee house, John nike way, Bracknell, Berkshire
Tel:(01344)860033 Fax:(01344)860028

NIKE DESIGN GROUP
ARCHITECTS ENGINEERS PLANNERS
66 Park Street, Bridgend, Mid Glamorgan CF31 4BB
Tel: (01656) 766752 Fax: (01656) 645705

0070

DRN: RES/CCN CKD. D.A.O.
SCALE: 1:125
DATE: 06/04/2001
JOB NO: 05/21
DRAWING NUMBER: 1002 'A'

BRACK

L.

ELE FOREST B ROUGH COUN
VIRONMENT DEPARTMENT
RECEIVED
8 JUL 2002
18 JUL 2002

841 Passed In

839 54m | 840 00m | 841 | 842 | 843 | 844 | 845 | 846 | 847 02m

691 46m | 691 | 690 00m | 689 | 688 | 687 | 686 52m

0004 Reservoir (covered) | 0004 | 1690 00m | Water Works | Works | Tank | 1689 54m | 0081 | Pond (dry) | Pond (dry) | Buckland Farm | Sarup Yard | Ridge Dykes | Ridge Dykes | Pond | Pond | Pond

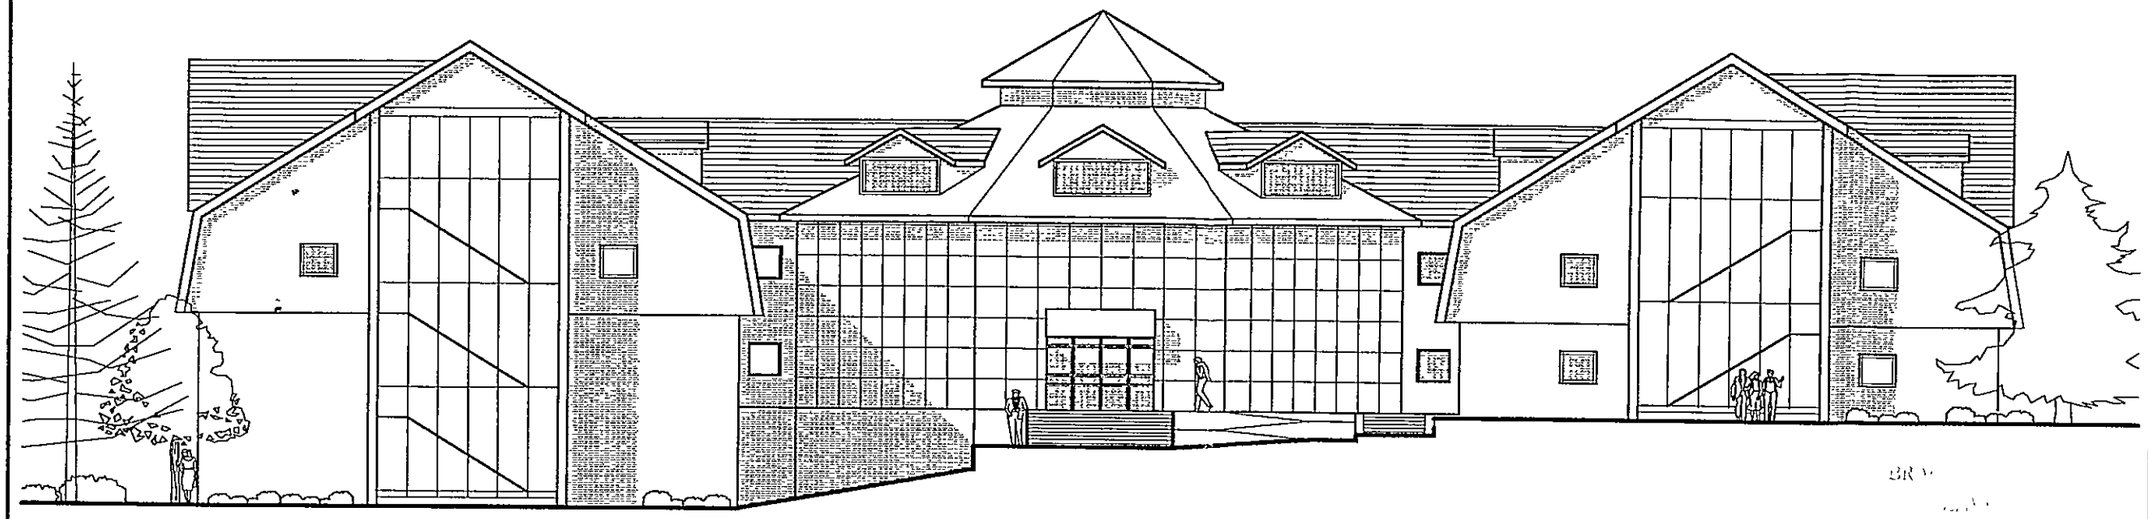

EAST ELEVATION

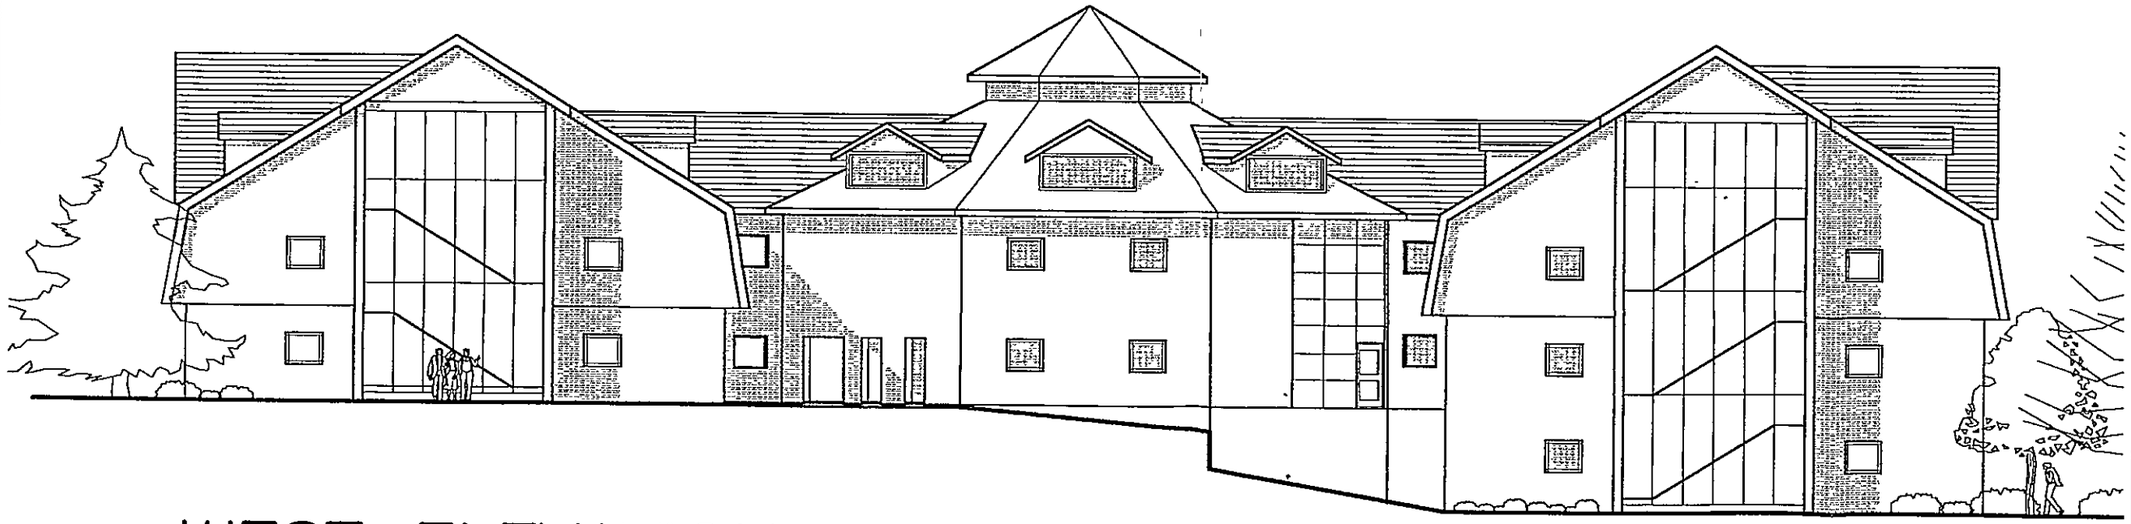

WEST ELEVATION

PROPOSED HOTEL, LICENSED
BAR AND RESTAURANT.

THE DRAWINGS ARE THE PROPERTY OF THE ARCHITECT AND MAY NOT BE REPRODUCED WITHOUT THE PERMISSION OF THE ARCHITECT.

THE CONTRACTOR IS RESPONSIBLE FOR CHECKING AND VERIFYING ALL DIMENSIONS AND SHALL REPORT ANY DISCREPANCIES TO THE ARCHITECT FOR ALTERATION.

THIS IS A C.A.D. PRODUCED DRAWING AND SHOULD NOT BE AMENDED BY HAND.

REVISIONS

'A' Elevations revised.
CCN 16/07/02

00705

13 JUL 200

Passed To

Client: Key Properties Ltd.
Jubilee house, john nike way, bracknell RG12 4TN
Tel:(01344)789555 Fax:(01344)789556

NIKE DESIGN GROUP
ARCHITECTS ENGINEERS PLANNERS
66 Park Street, Bridgend, Mid Glamorgan CF31 4BB
Tel: (01656) 768752 Fax: (01656) 645705

DRN. R.E.S. CKD.

SCALE 1:200

DATE 06/04/01

JOB No. 95/21

SHEET NUMBER

1:010'A'

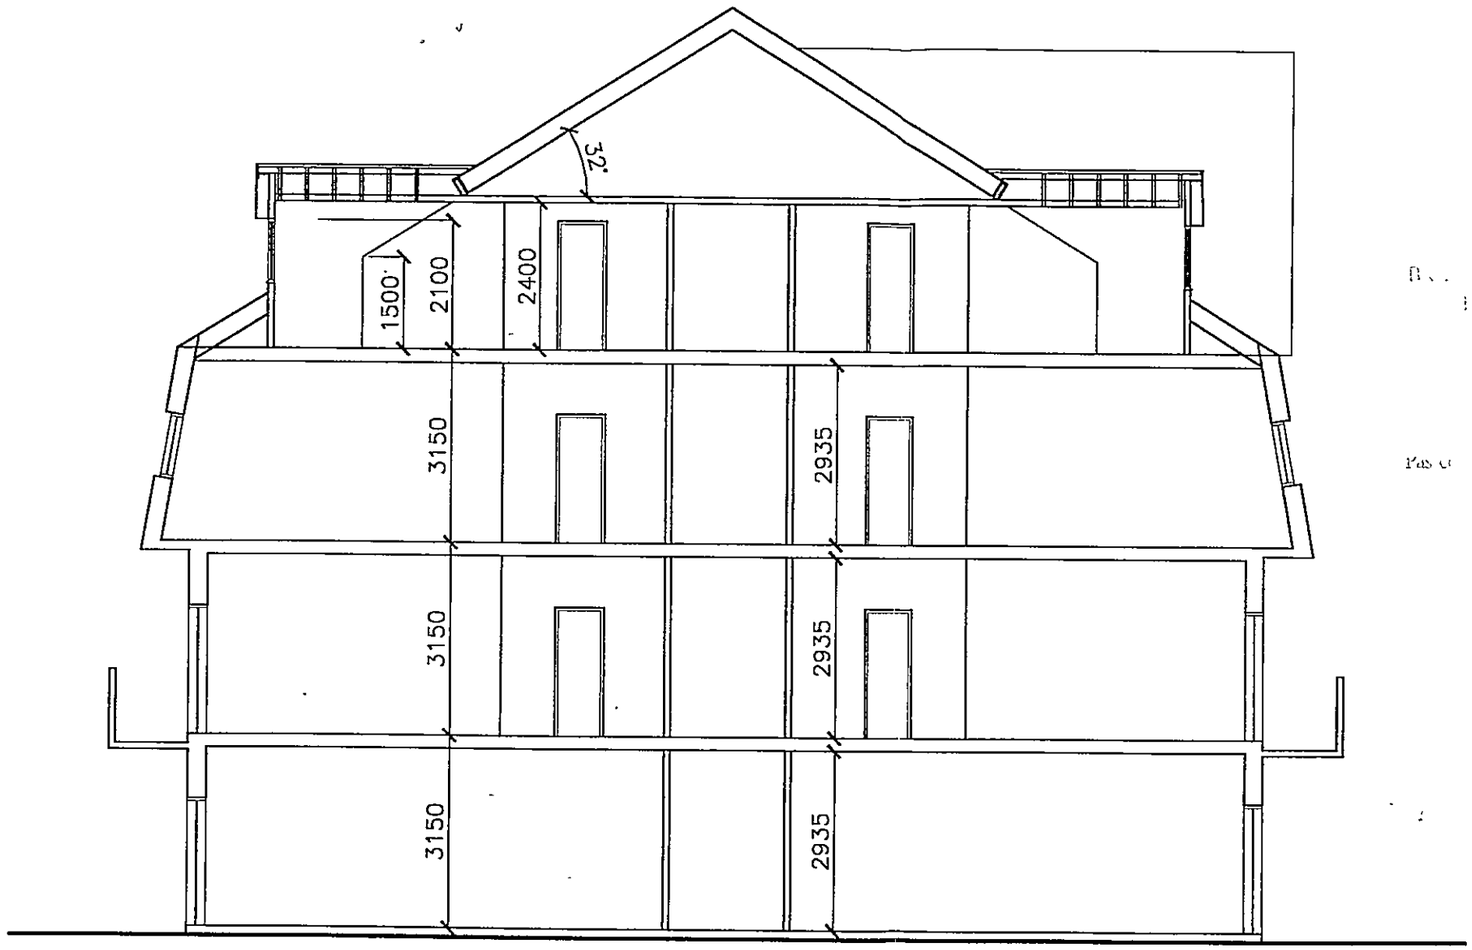

TYPICAL SECTION PROPOSED HOTEL.

THE DRAWINGS ARE THE PROPERTY OF THE ARCHITECT AND MAY NOT BE REPRODUCED WITHOUT THE PERMISSION OF THE ARCHITECT.

THE CONTRACTOR IS RESPONSIBLE FOR CHECKING AND VERIFYING ALL DIMENSIONS AND SHALL REPORT ANY DISCREPANCIES TO THE ARCHITECT FOR ALTERATION.

THIS IS A C.A.D. PRODUCED DRAWING AND SHOULD NOT BE AMENDED BY HAND.

REVISIONS

'A' General revisions 17/07/02 CCN

0070.5

Client: Key Properties Ltd.

Jubilee house, john nike way, bracknell RG12 4TN
Tel:(01344)789555 Fax:(01344)789556

NIKE DESIGN GROUP
ARCHITECTS ENGINEERS PLANNERS

66 Park Street, Bridgend, Mid Glamorgan CF31 4BB
Tel: (01656) 766752 Fax: (01656) 645705

DRN. R.E.S. CKD.

SCALE 1:100

DATE 06/04/01

JOB No. 95/21

SHEET NUMBER

1:007 'A'

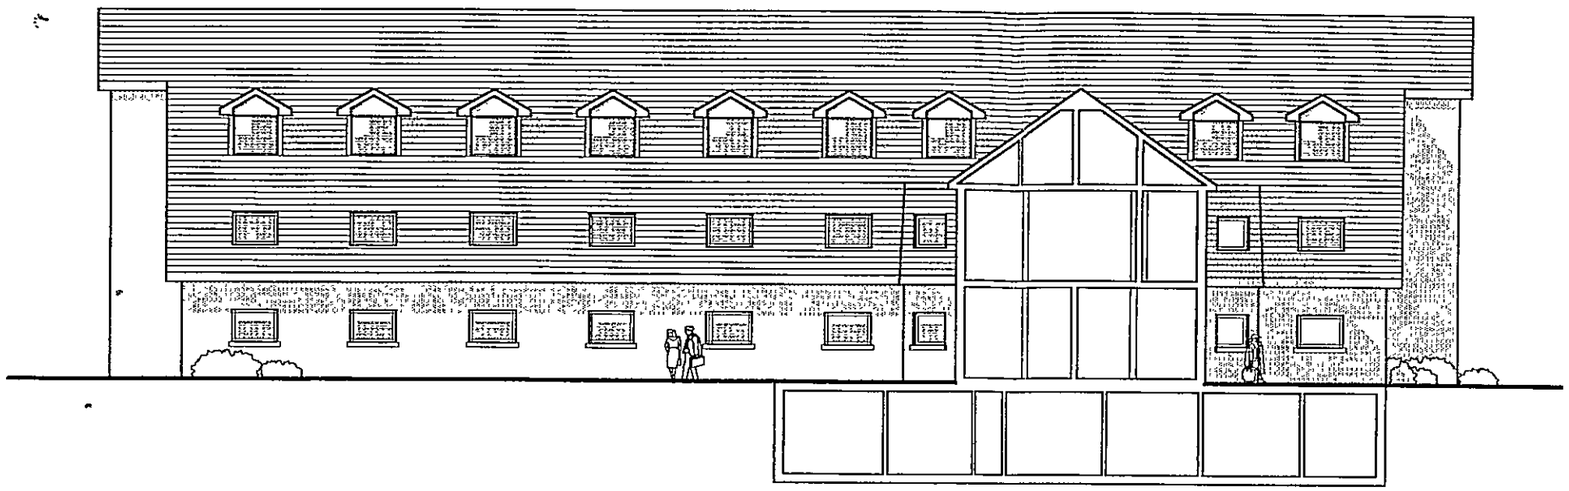

COURTYARD ELEVATION LOOKING NORTH



COURTYARD ELEVATION LOOKING SOUTH

PROPOSED HOTEL, LICENSED BAR AND RESTAURANT.

THE DRAWINGS ARE THE PROPERTY OF THE ARCHITECT AND MAY NOT BE REPRODUCED WITHOUT THE PERMISSION OF THE ARCHITECT.

THE CONTRACTOR IS RESPONSIBLE FOR CHECKING AND VERIFYING ALL DIMENSIONS AND SHALL REPORT ANY DISCREPANCIES TO THE ARCHITECT FOR ALTERATION.

THIS IS A C.A.D. PRODUCED DRAWING AND SHOULD NOT BE AMENDED BY HAND.

REVISIONS

00703

Client: Key Properties Ltd.
jubilee house, john nike way, bracknell RG12 4TN
Tel:(01344)789555 Fax:(01344)789556

NIKE DESIGN GROUP
ARCHITECTS PLANNERS ENGINEERS
66 Park Street, Bridgend, Mid Glamorgan CF31 4BB
Tel: (01656) 766752 Fax: (01656) 645705

DRN. C.C.N. CKD.

SCALE 1:200

DATE 17/07/02

JOB No. 95/21

SHEET NUMBER

1:013

BRACKNELL FOREST BOROUGH COUNCIL
ENVIRONMENT DEPARTMENT

8 OCT 2002

Passed To:

18 JUN 2002

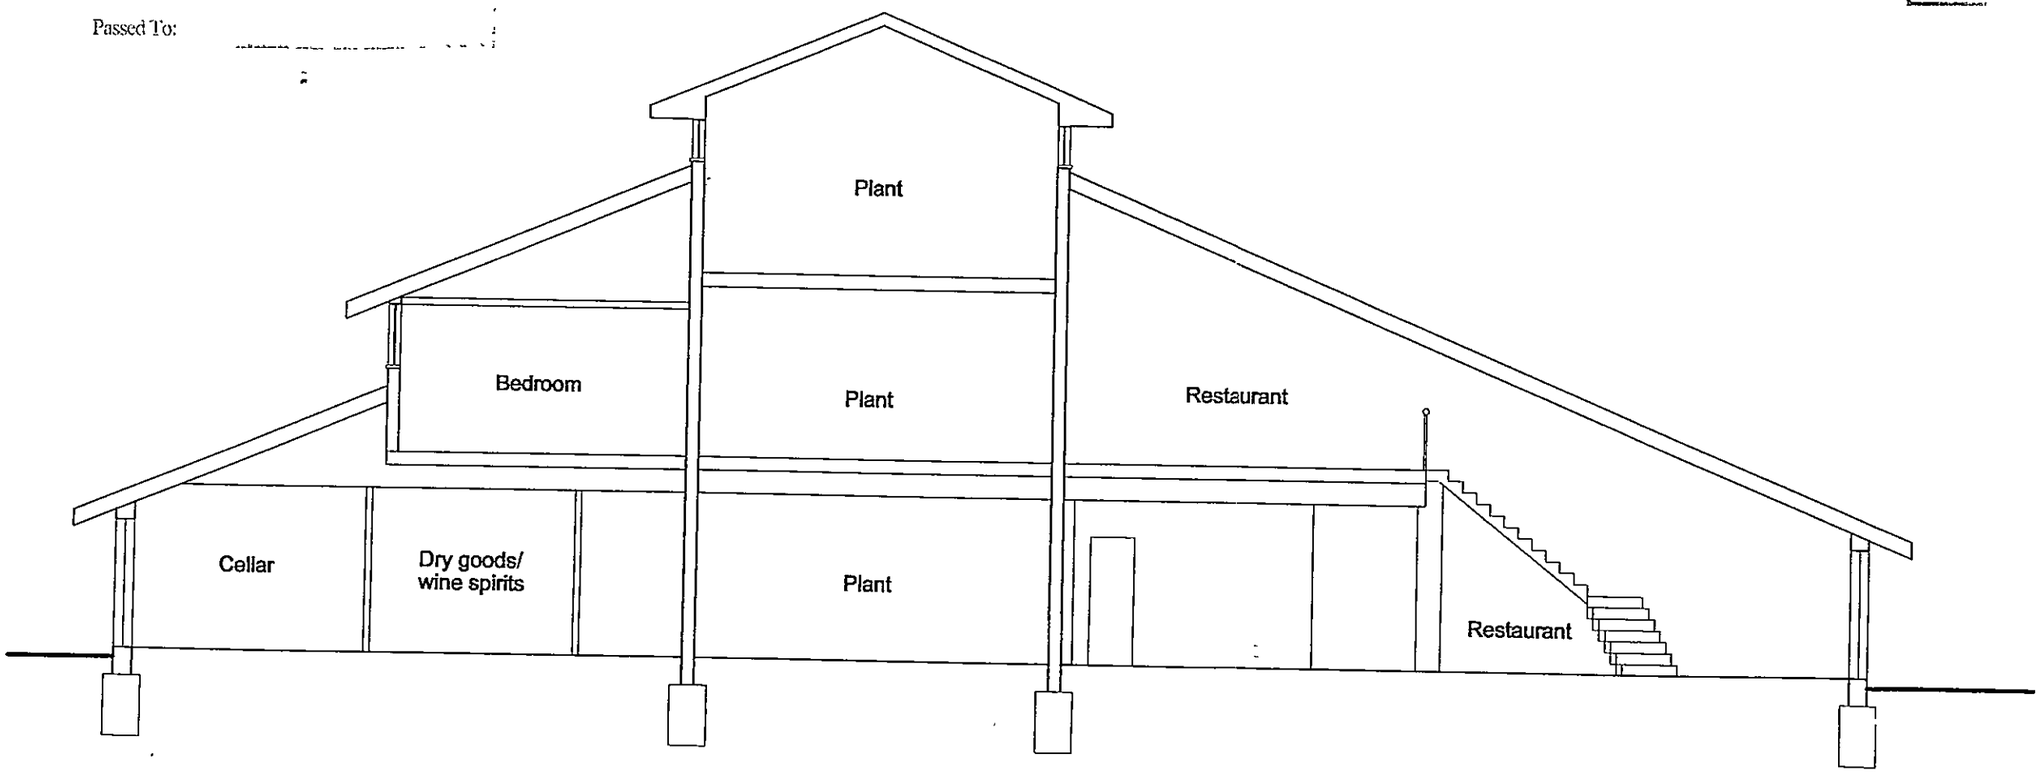

TYPICAL SECTION
BAR/RESTAURANT

THE DRAWINGS ARE THE PROPERTY OF THE ARCHITECT AND MAY NOT BE REPRODUCED WITHOUT THE PERMISSION OF THE ARCHITECT.

THE CONTRACTOR IS RESPONSIBLE FOR CHECKING AND VERIFYING ALL DIMENSIONS AND SHALL REPORT ANY DISCREPANCIES TO THE ARCHITECT FOR ALTERATION.

THIS IS A C.A.D. PRODUCED DRAWING AND SHOULD NOT BE AMENDED BY HAND.

REVISIONS

00703

Client: Key Properties Ltd.

Jubilee house, john nike way, bracknell RG12 4TN
Tel:(01344)860033 Fax:(01344)860023

NIKE DESIGN GROUP PLANNERS
ARCHITECTS ENGINEERS
66 Park Street, Bridgend, Mid Glamorgan CF31 4BB
Tel: (01656) 766752 Fax: (01656) 645705

DRN. R.E.S. CKD.

SCALE 1:100

DATE 06/04/01

JOB No. 95/21

SHEET NUMBER

1:008

THE DRAWINGS ARE THE PROPERTY OF THE ARCHITECT AND MAY NOT BE REPRODUCED WITHOUT THE PERMISSION OF THE ARCHITECT.

THE CONTRACTOR IS RESPONSIBLE FOR CHECKING AND VERIFYING ALL DIMENSIONS AND SHALL REPORT ANY DISCREPANCIES TO THE ARCHITECT FOR ALTERATION.

THIS IS A C.A.D. PRODUCED DRAWING AND SHOULD NOT BE AMENDED BY HAND.

REVISIONS

PROPOSED HOTEL, DETACHED LICENSED BAR & RESTAURANT, AMEN CORNER, BRACKNELL.

Coppid Beech Hotel

Proposed Licensed Bar and Restaurant

Main Entrance

Proposed Hotel

Main Entrance

4.800 Carriageway

4.800 Carriageway

Service Road

Service Area

Service Road

Track

Basketball Arena

RL 80.50

Terrace

Terrace

Terrace

Ski Lift

Ski Slope

Ski Lift

Ski Slope

Ski Lift

Climbing Wall

Existing Trees

Existing Trees

Existing Trees

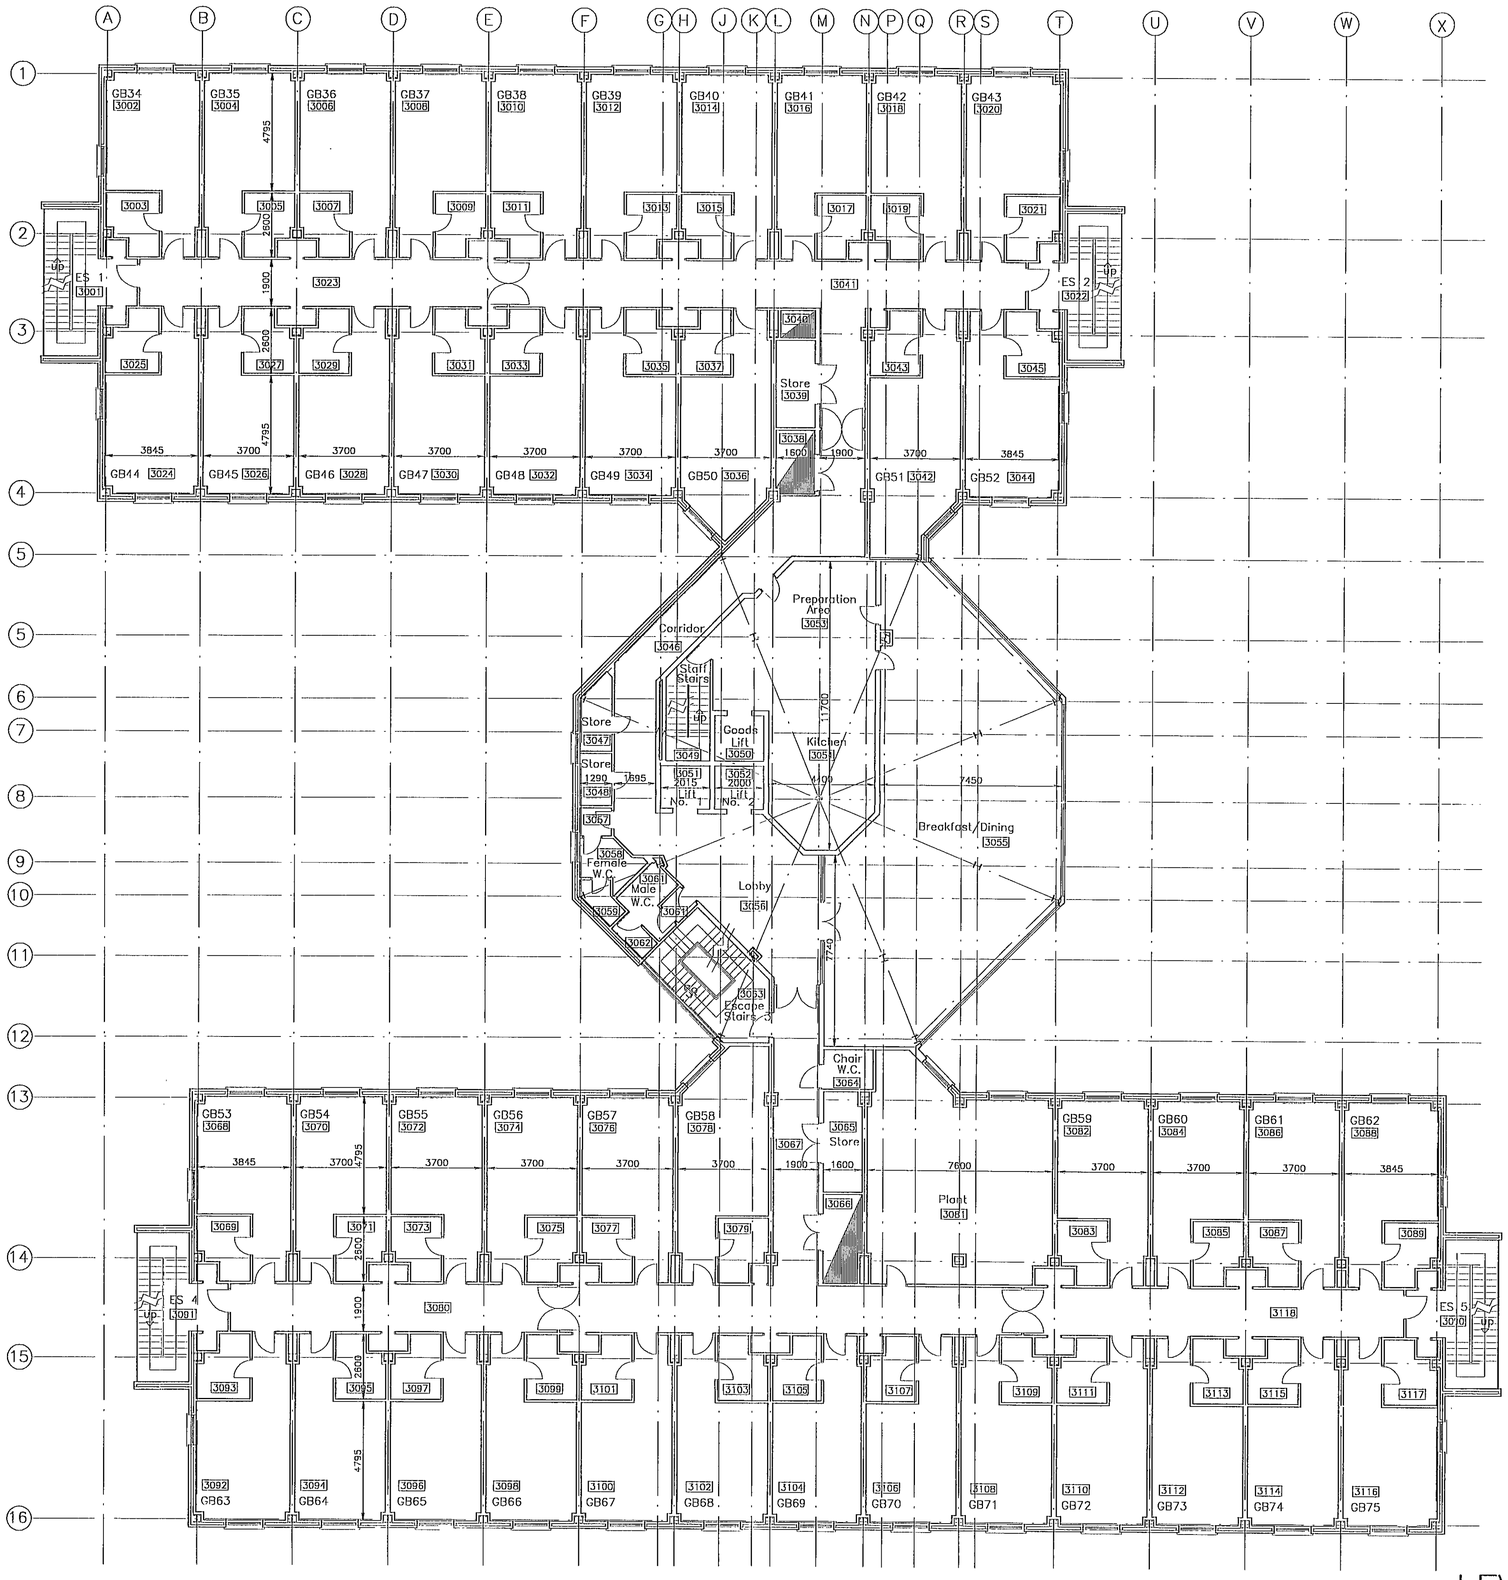

LEVEL 3
HOTEL.

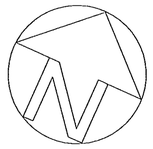

BRACKNELL FOREST BOROUGH COUNCIL
ENVIRONMENT DEPARTMENT
RECEIVED
16 JUL 2002
Passed to

THE DRAWINGS MAY BE PROPERTY OF THE ARCHITECT AND MAY NOT BE REPRODUCED WITHOUT THE PERMISSION OF THE ARCHITECT.

THE CONTRACTOR IS RESPONSIBLE FOR CHECKING AND VERIFYING ALL DIMENSIONS AND SHALL REPORT ANY DISCREPANCIES TO THE ARCHITECT'S DIRECTION.

THIS IS A B.A.D. PROGRESS DRAWING AND SHOULD NOT BE USED FOR HANDLING.

A: General revisions.

PROPOSED HOTEL DETACHED LICENSED
BRACKNELL, AMEN CORNER

Key Properties Ltd.

NIKE DESIGN GROUP
ARCHITECTS ENGINEERS PLANNERS
66 Park Street, Bridgend, Mid Glamorgan CF31 4BB
Tel: (01656) 766752 Fax: (01656) 645705

Date: 06/04/2001

1:003 A

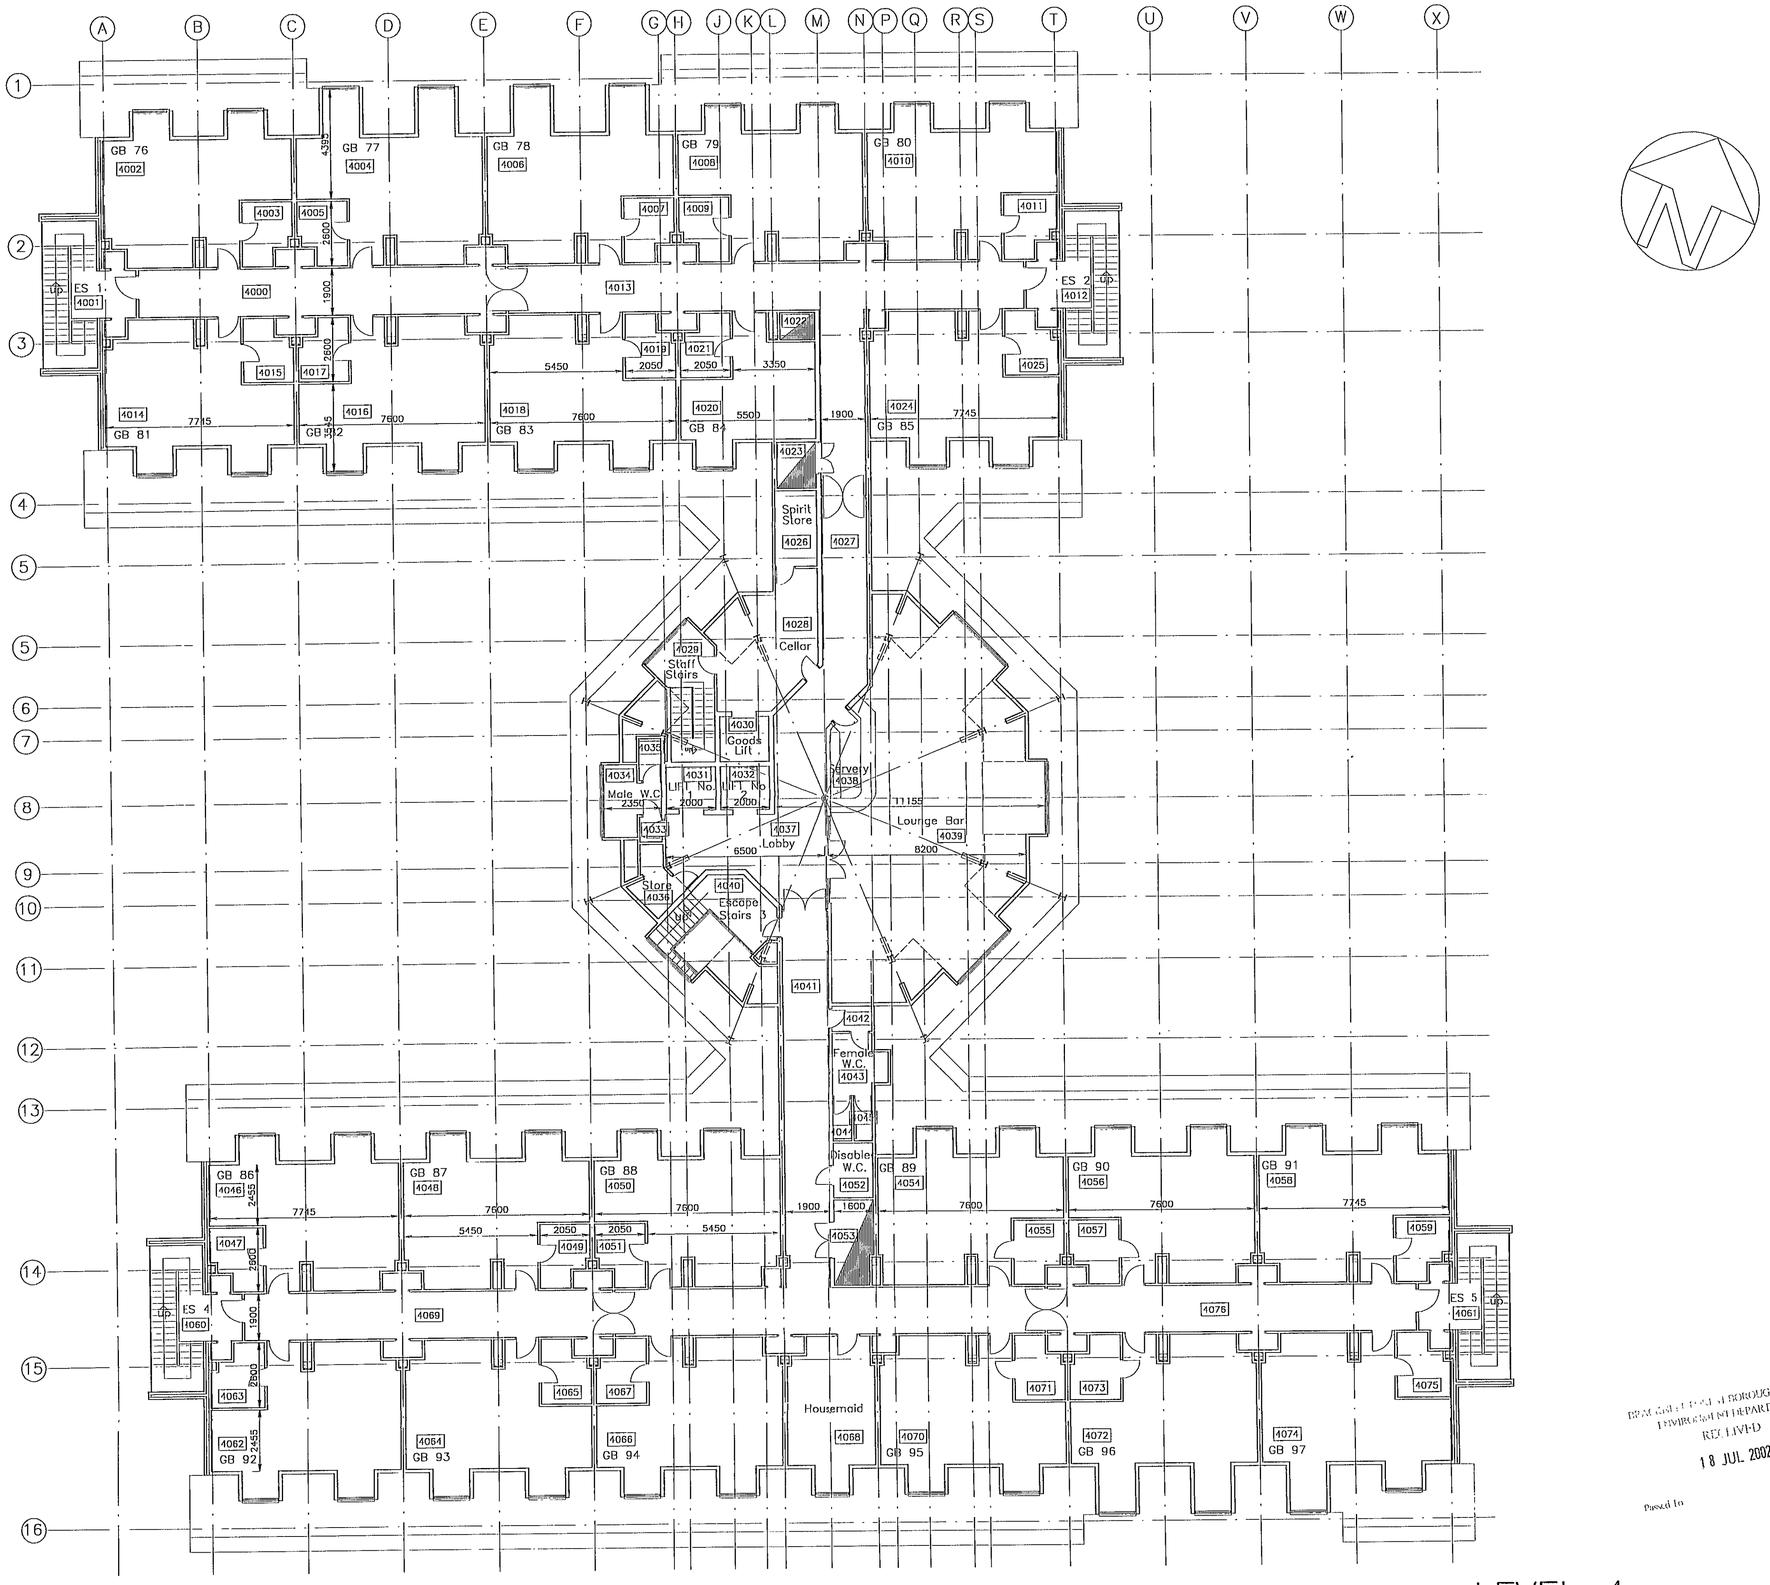

LEVEL 4
HOTEL.

BRACKNELL FOREST BOROUGH COUNCIL
ENVIRONMENT DEPARTMENT
RECEIVED
18 JUL 2002
Passed to

DETACHED LICENSED
AMEN CORNER

PROPOSED
BAR & RESTAURANT
BRACKNELL

NIKE DESIGN GROUP
ARCHITECTS ENGINEERS PLANNERS
66 Park Street, Bridgend, Mid Glamorgan
Tel: (01656) 766752

1:004

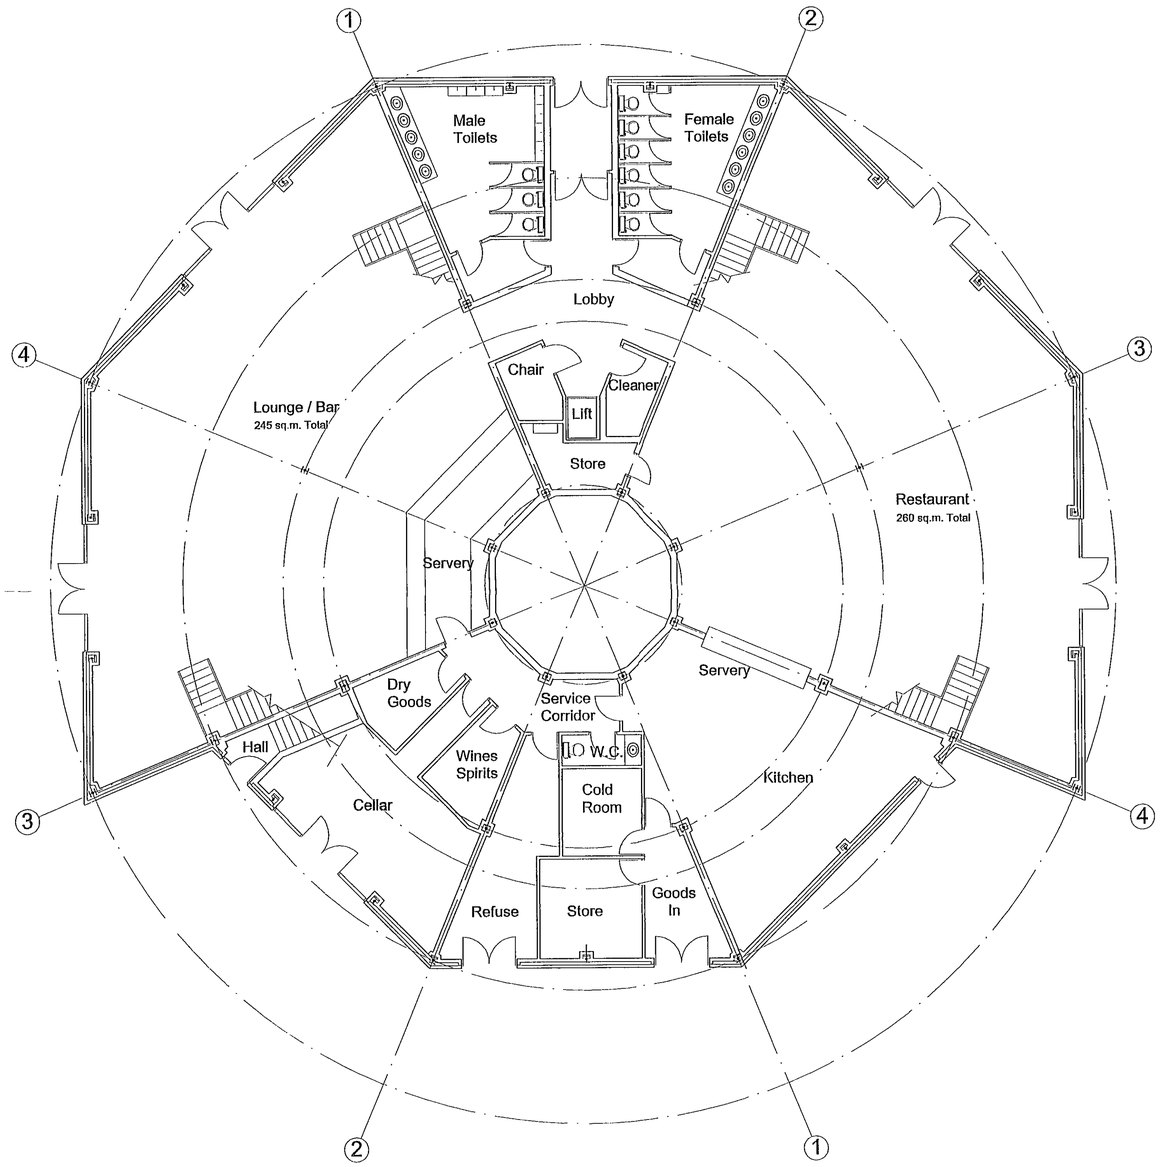

18 JUL 2002

BRACKNELL FOREST BOROUGH COUNCIL
ENVIRONMENT DEPARTMENT
RECEIVED
-8 JUL 2002
Passed To

GROUND FLOOR PLAN
BAR/RESTAURANT

PROPOSED DETACHED LICENSED BAR & RESTAURANT AMEN CORNER

Key Properties

NIKE DESIGN GROUP

1:005

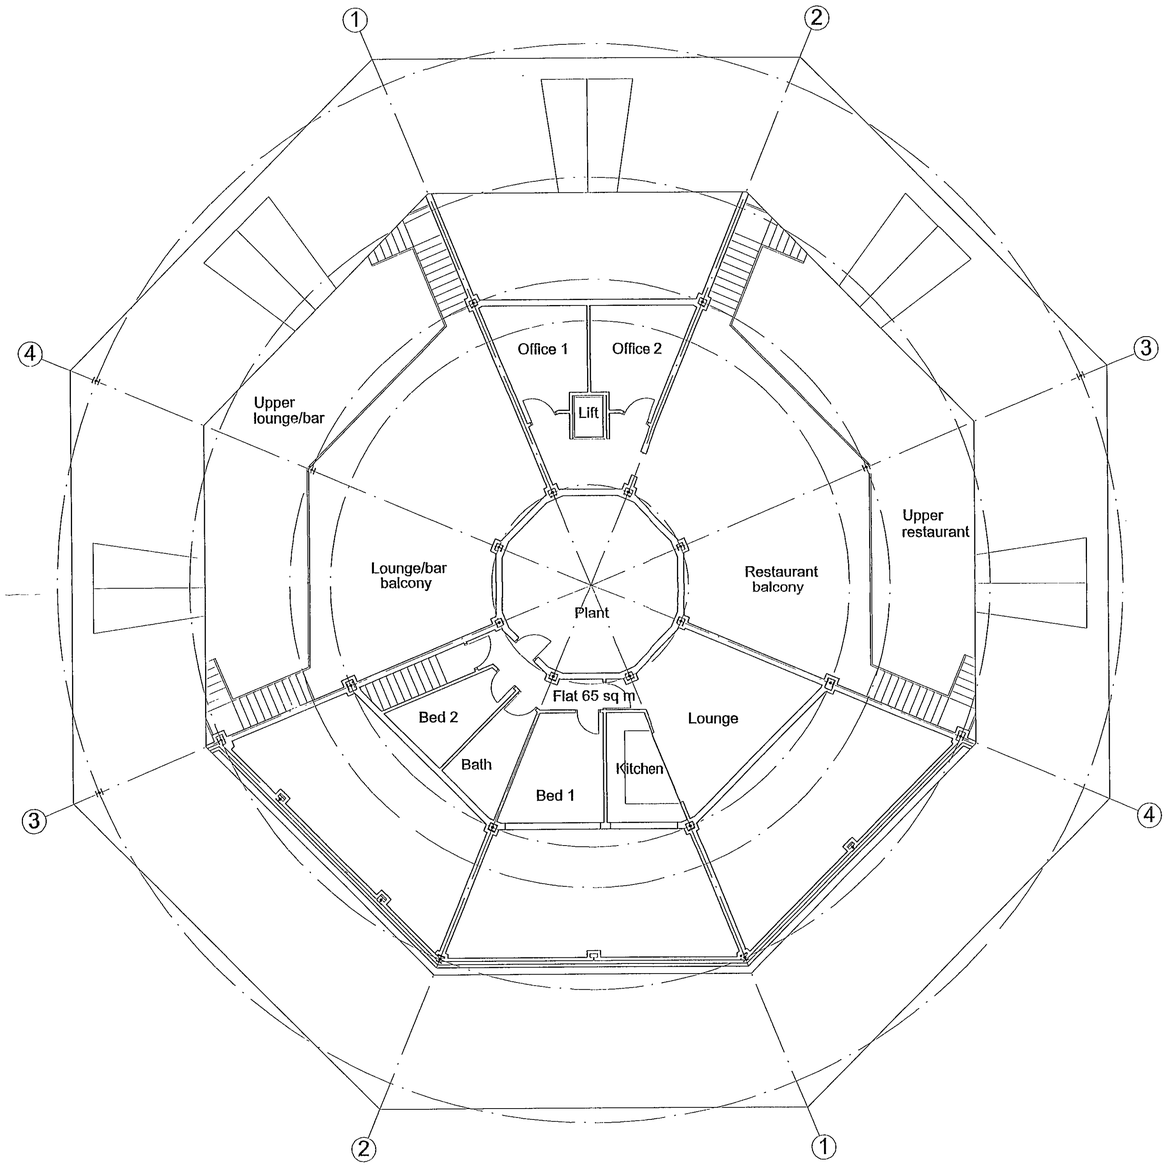

ENVIRO
18 JUL 2002

BRACKNELL FORESTBOROUGH COUNCIL
ENVIRONMENT DEPARTMENT
RECEIVED
- 8 JUL 2002
Passed To

FIRST FLOOR PLAN
BAR/RESTAURANT

PROPOSED DETACHED LICENSED BAR & RESTAURANT AMEN CORNER

Mayfrontiles Ltd.

NIKE DESIGN GROUP
ARCHITECTS ENGINEERS PLANNERS

95/21

1:006

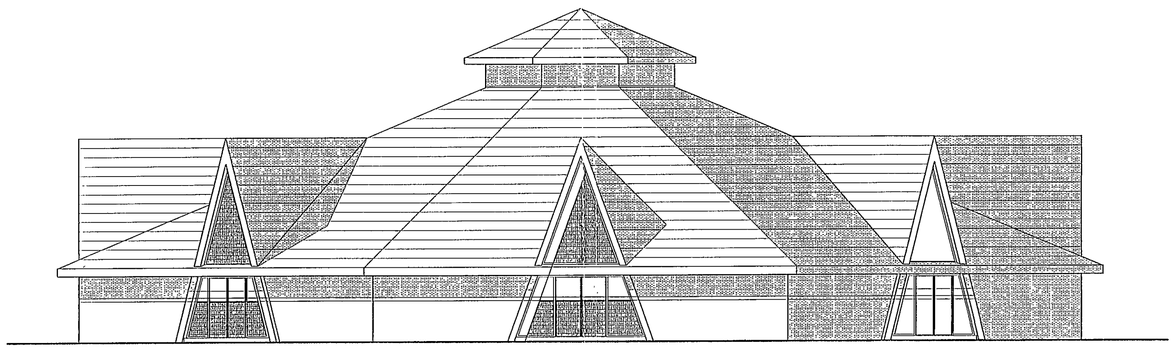

NORTH ELEVATION

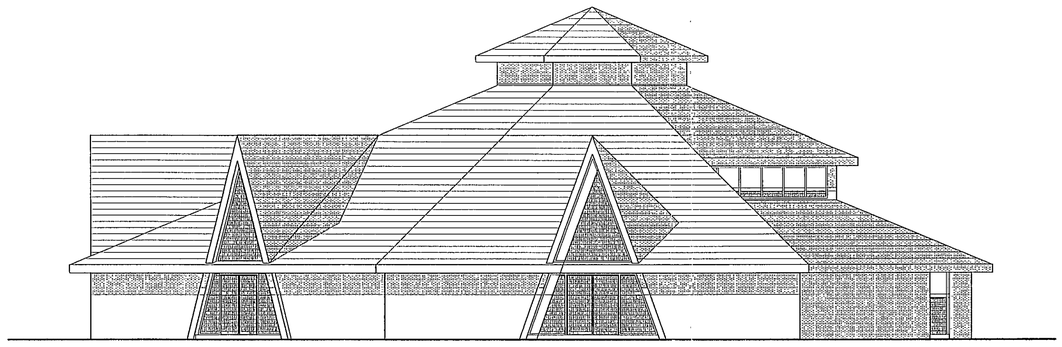

WEST ELEVATION

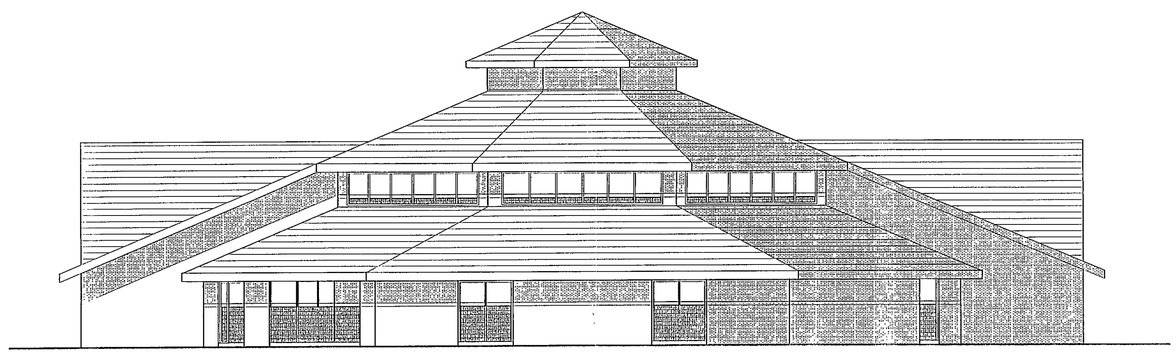

SOUTH ELEVATION

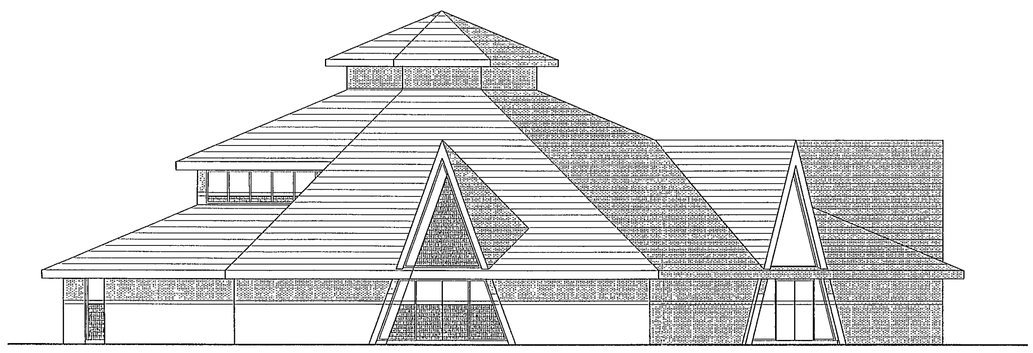

EAST ELEVATION

18 JUL 2002
BRACKNELL FOREST GROUP OF COUNCIL
ENVIRONMENT DEPARTMENT
APPROVED
- 8 JUL 2002
Passed To:

PROPOSED ELEVATIONS
BAR/RESTAURANT

DETACHED DWELLINGS
AMENDMENTS

NIKE DESIGN GROUP
ARCHITECTS PLANNERS

95/21

4.01

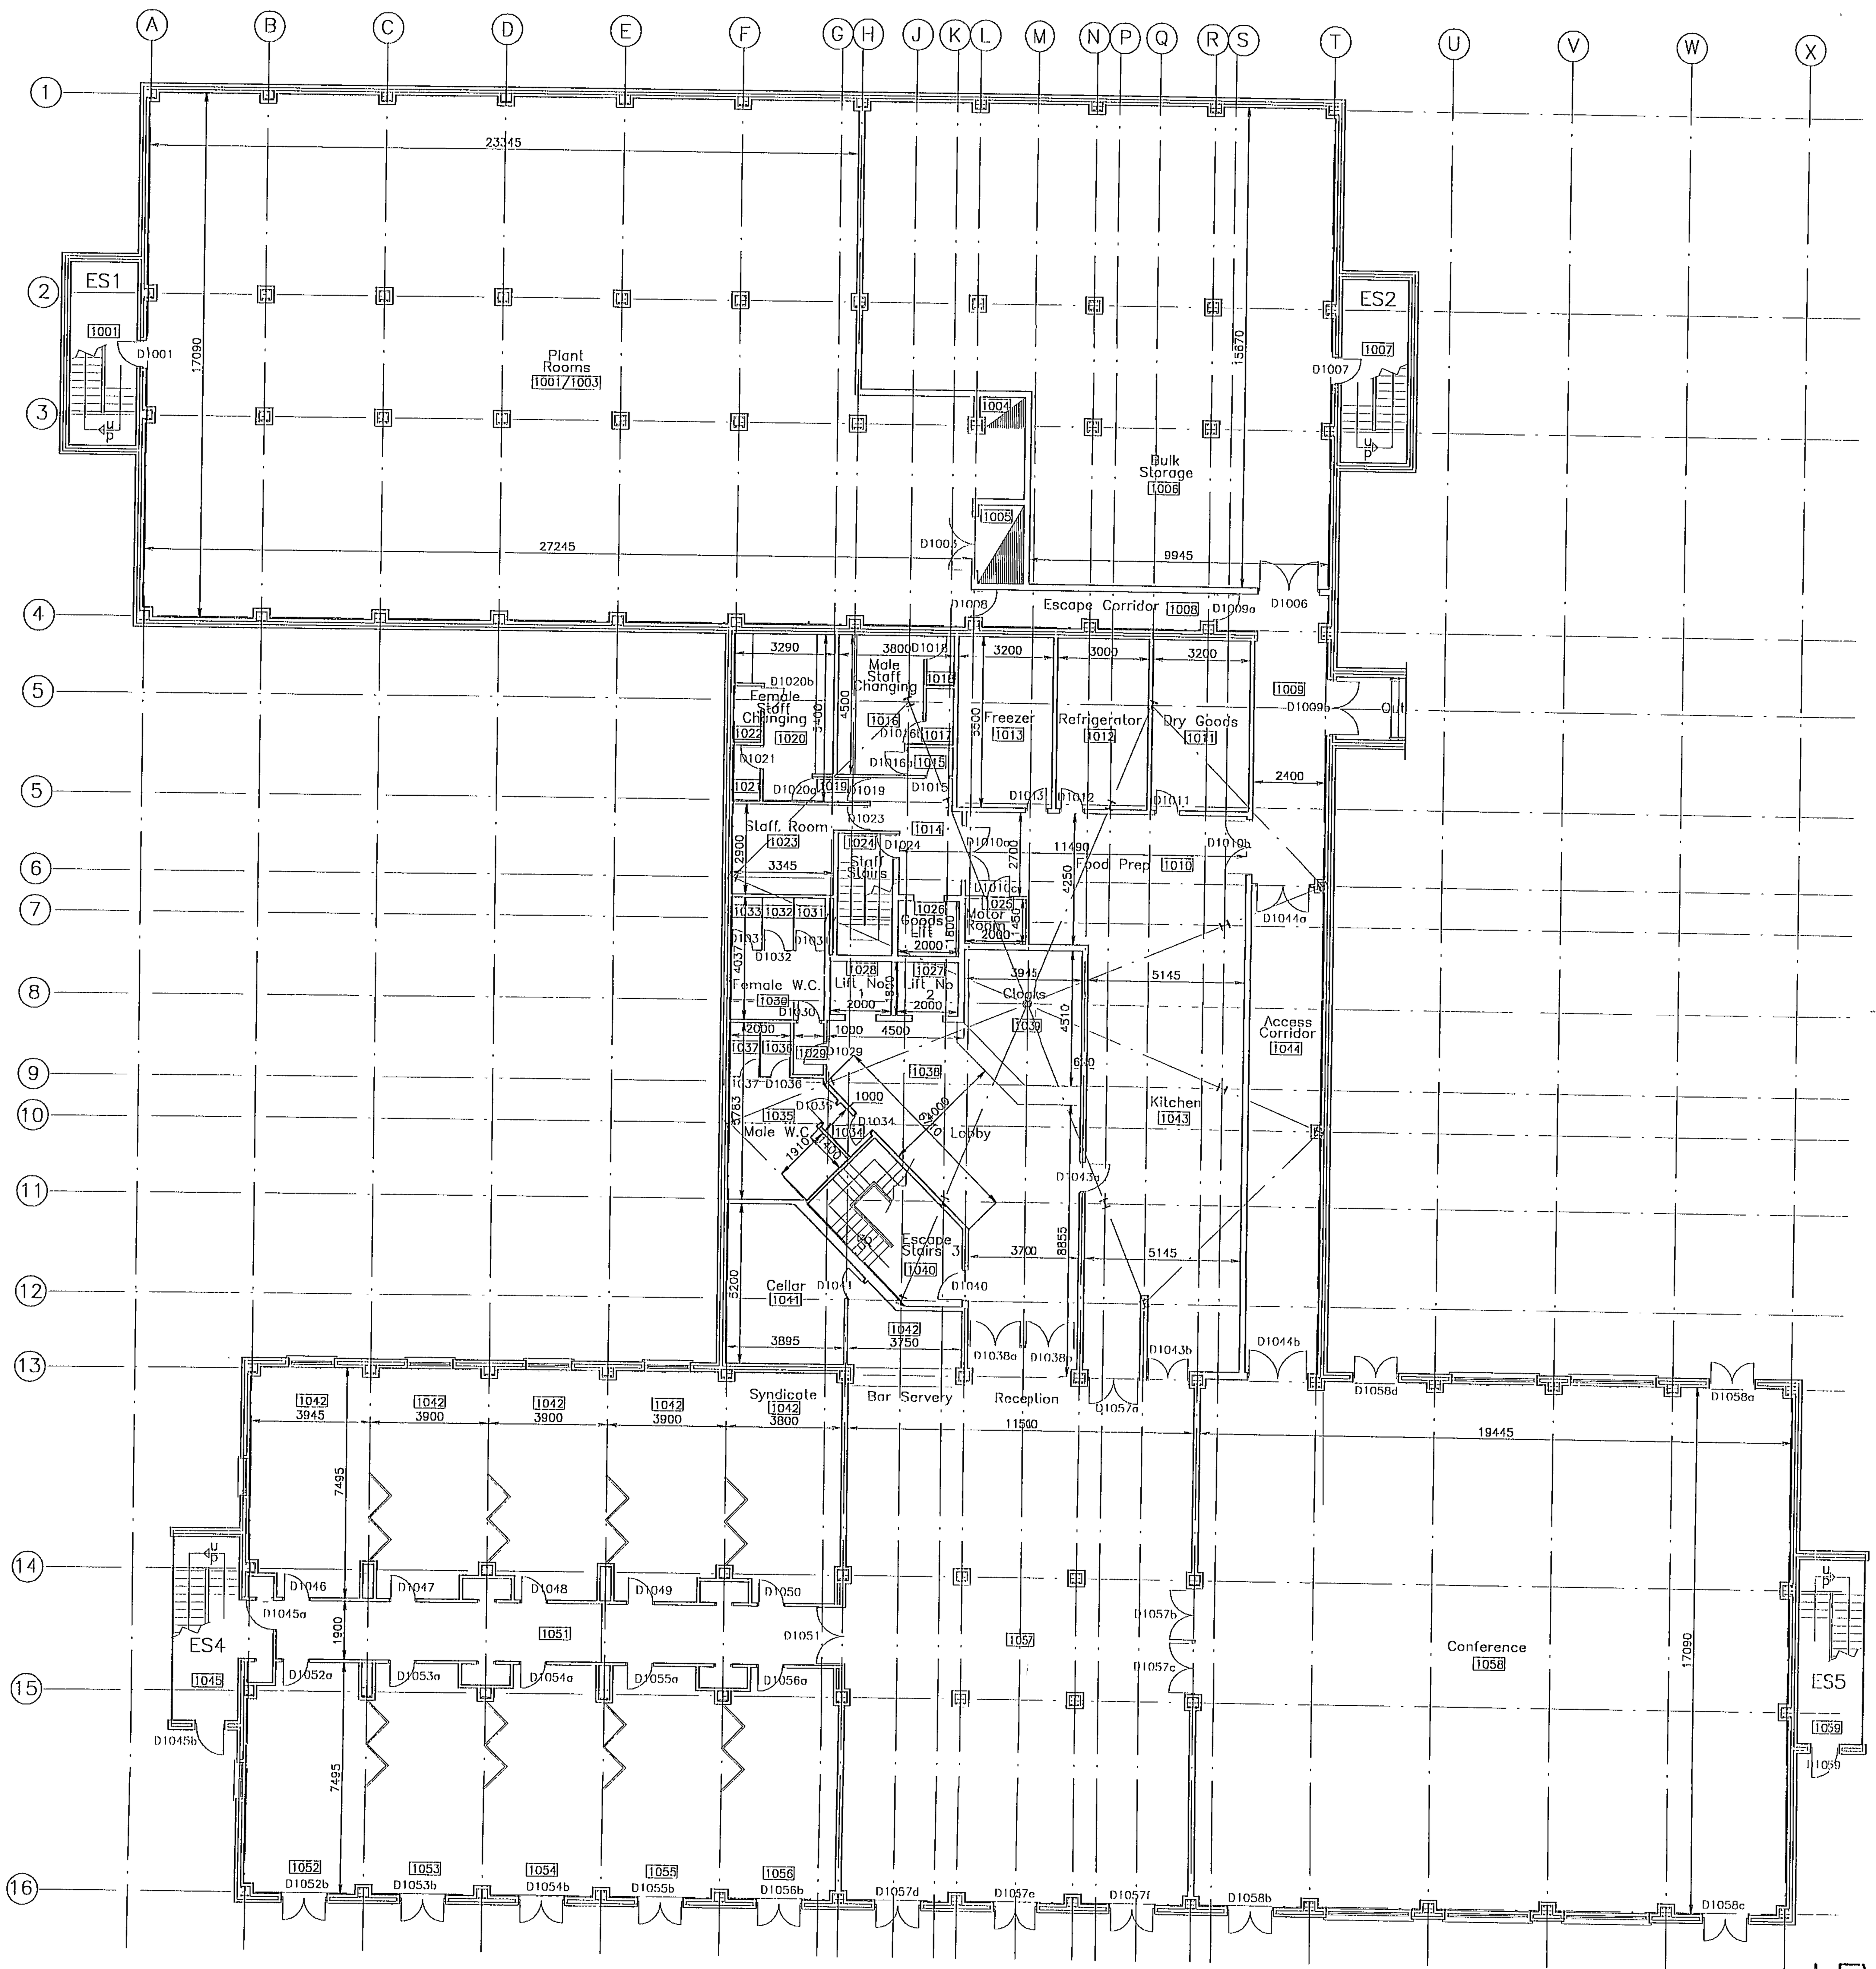

LEVEL 1
HOTEL

BRACKNELL ... COUNCIL
ENVIRO... ...MENT
RECEIVED
18 JUL 2002
Passed To

THE DRAWINGS ARE THE PROPERTY OF THE ARCHITECT AND MAY NOT BE REPRODUCED WITHOUT THE PERMISSION OF THE ARCHITECT.

THE CONTRACTOR IS RESPONSIBLE FOR CHECKING AND VERIFYING ALL DIMENSIONS AND SHALL REPORT ANY DISCREPANCIES TO THE ARCHITECT FOR ALTERATION.

THIS IS A C.A.D. PRODUCED DRAWING AND SHOULD NOT BE AMENDED BY HAND.

REVISIONS

A. North point added. 17/07/02 CCN

PROPOSED HOTEL, DETACHED LICENSED BAR & RESTAURANT, AMEN CORNER, BRACKNELL.

Client: **Key Properties Ltd.**
jubilee house, john nike way, bracknell RG12 4TN
Tel:(01344)860033 Fax:(01344)860023

00705

NIKE DESIGN GROUP
ARCHITECTS ENGINEERS PLANNERS
66 Park Street, Bridgend, Mid Glamorgan CF31 4BB
Tel: (01656) 766752 Fax: (01656) 645705

DRN RES/CCN | CKD. D.A.O.
SCALE 1:125
DATE 06/04/2001
JOB No. 95/21
SHEET NUMBER 1:001 'A'



SOUTH ELEVATION



NORTH ELEVATION

PROPOSED HOTEL, LICENSED BAR AND RESTAURANT.

THE DRAWINGS ARE THE PROPERTY OF THE ARCHITECT AND MAY NOT BE REPRODUCED WITHOUT THE PERMISSION OF THE ARCHITECT.

THE CONTRACTOR IS RESPONSIBLE FOR CHECKING AND VERIFYING ALL DIMENSIONS AND SHALL REPORT ANY DISCREPANCIES TO THE ARCHITECT FOR ALTERATION.

THIS IS A C.A.D. PRODUCED DRAWING AND SHOULD NOT BE AMENDED BY HAND.

REVISIONS

'A' Elevations revised.
CCN 16/07/02

0670

Client: Key Properties Ltd.
Jubilee house, John nike way, bracknell RG12 4TN
Tel:(01344)789555 Fax:(01344)789556

NIKE DESIGN GROUP
ARCHITECTS ENGINEERS PLANNERS
66 Park Street, Bridgend, Mid Glamorgan CF31 4BB
Tel: (01656) 768752 Fax: (01656) 845705

DRN. R.E.S. CKD.

SCALE 1:200

DATE 06/04/01

JOB No. 95/21

SHEET NUMBER

1:009 'A'