
DATE:

SCANNING INFORMATION SHEET

PLANS

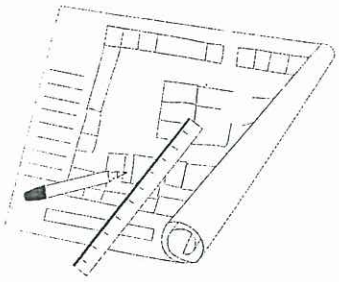


Application Number: RM/2001/5187

Applicants Name:

Site Address:

Church Lane, SHINFIELD

LS5/10981/02

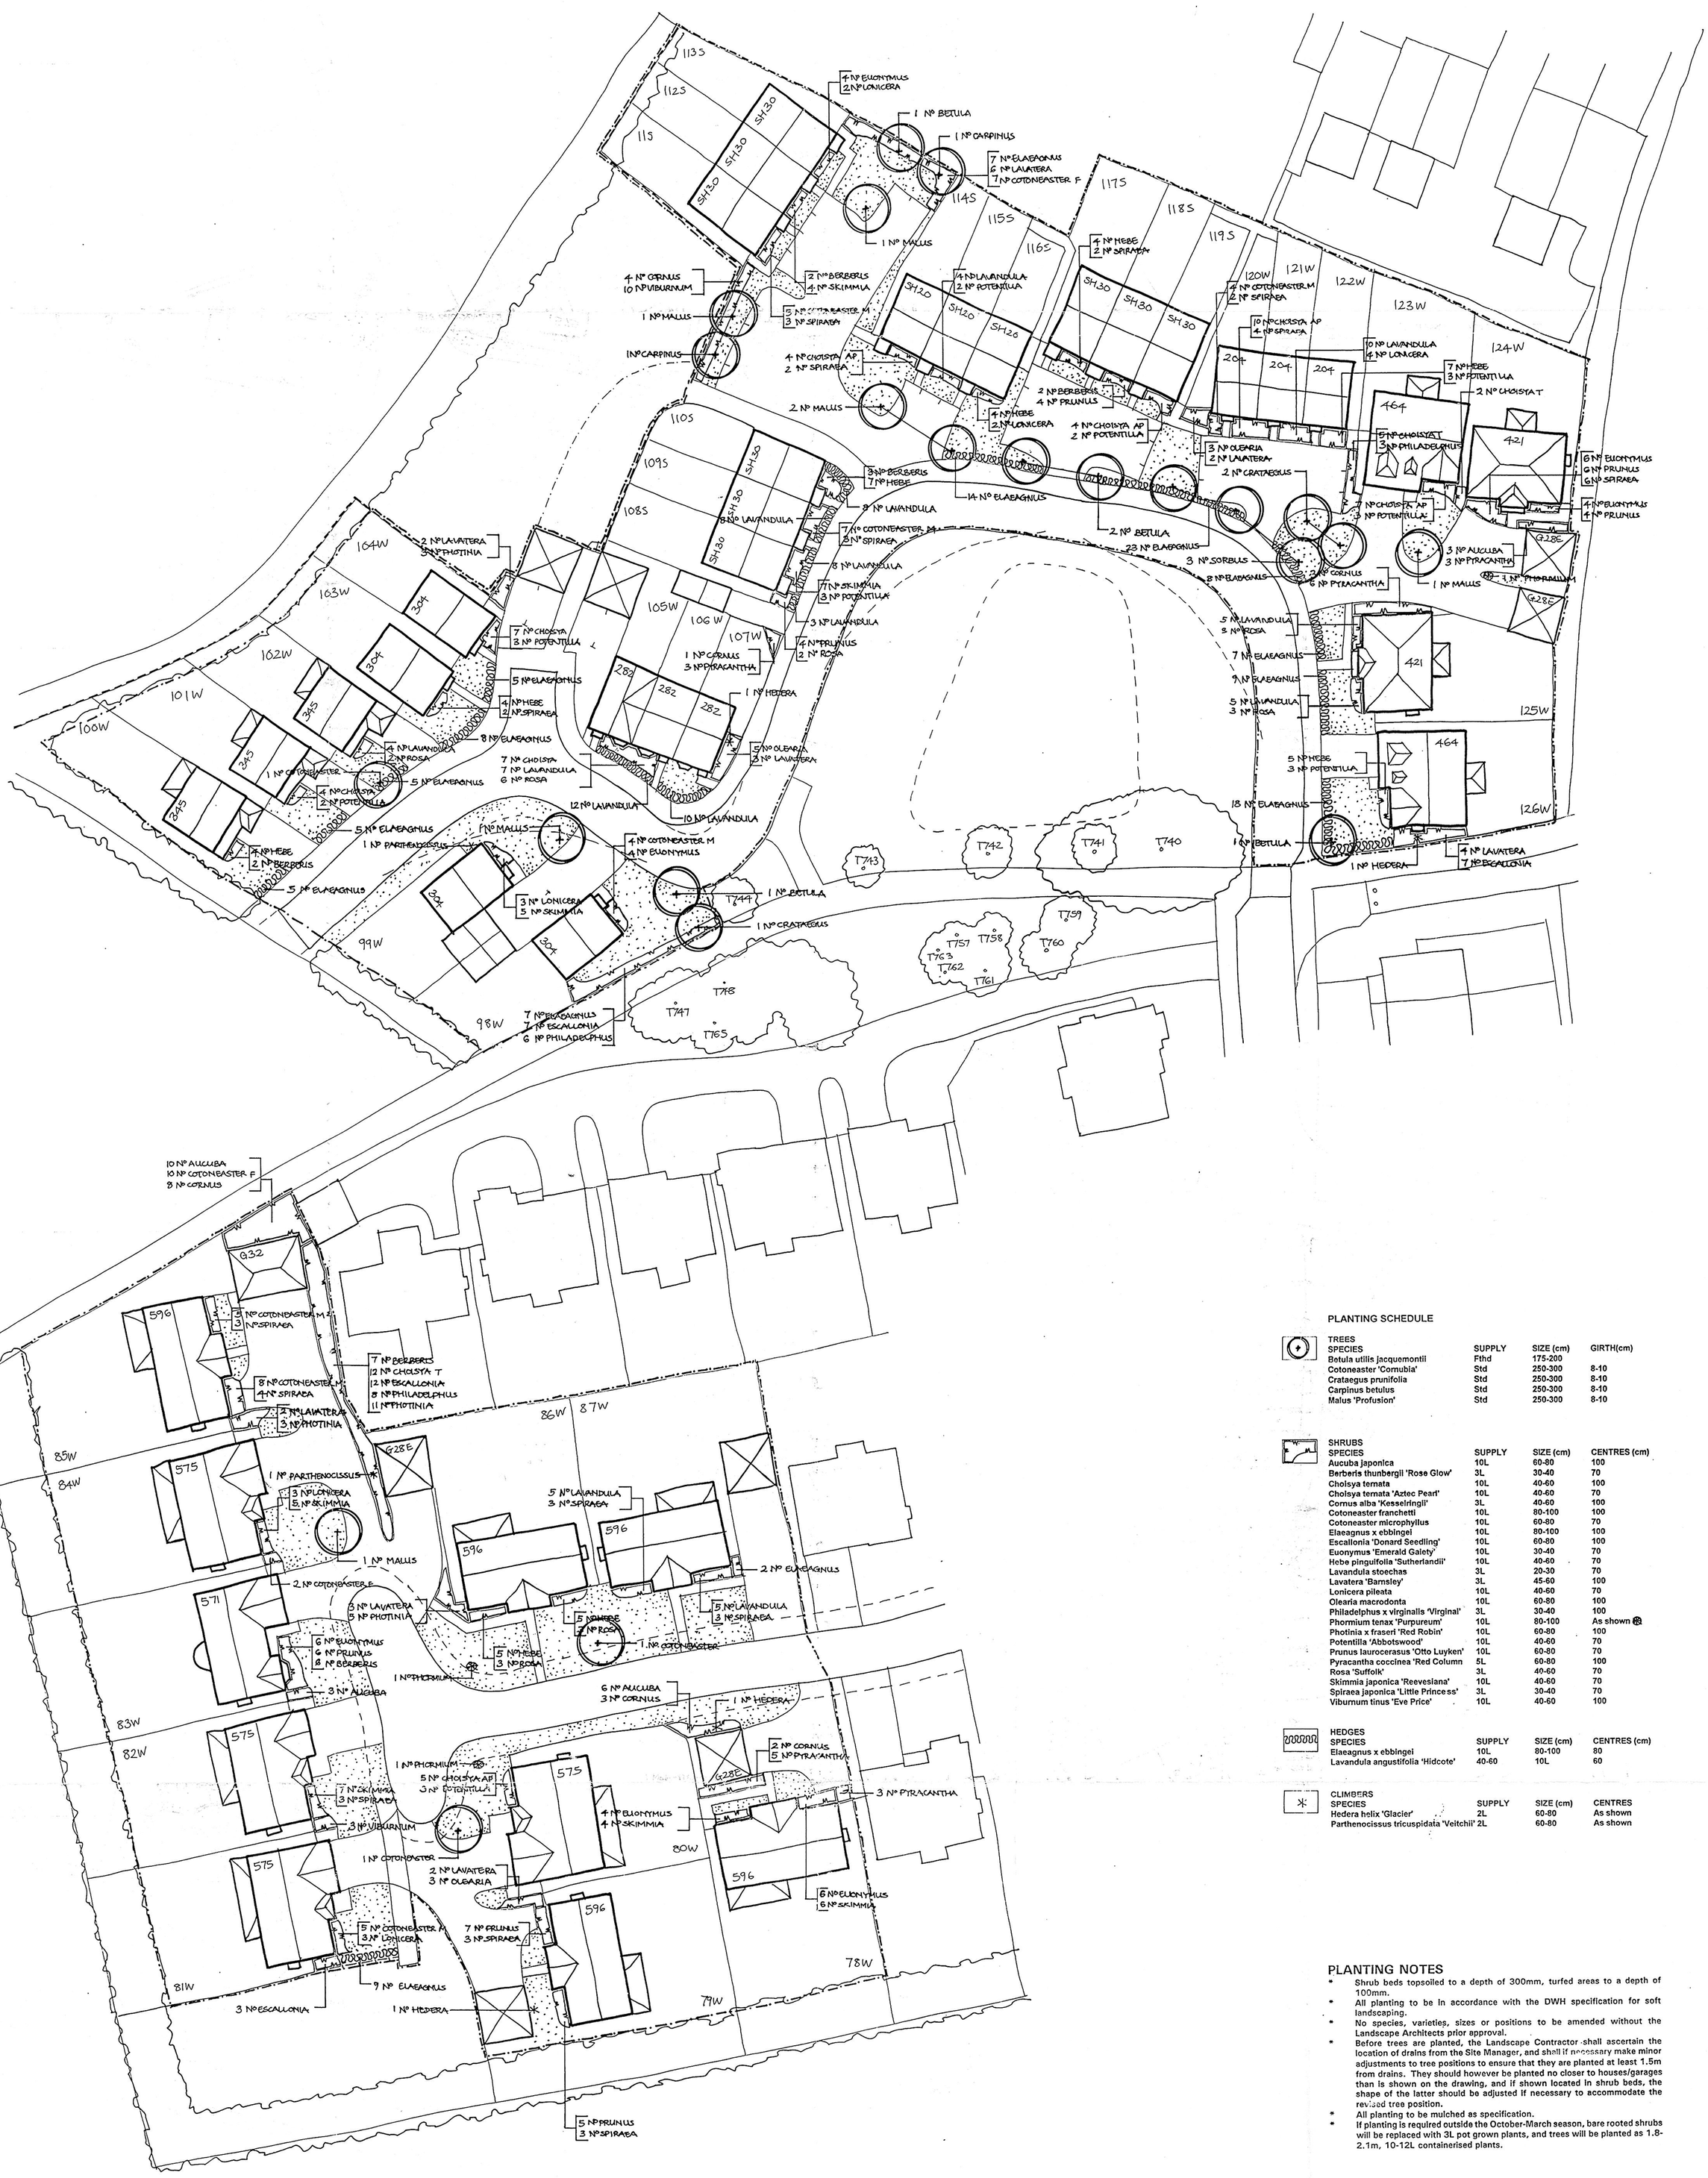

PLANTING SCHEDULE

TREES

SPECIES	SUPPLY	SIZE (cm)	GIRTH(cm)
Betula utilis jacquemontii	Fthd	175-200	
Cotoneaster 'Cornubia'	Std	250-300	8-10
Crataegus prunifolia	Std	250-300	8-10
Carpinus betulus	Std	250-300	8-10
Malus 'Profusion'	Std	250-300	8-10

SHRUBS

SPECIES	SUPPLY	SIZE (cm)	CENTRES (cm)
Aucuba japonica	10L	60-80	100
Berberis thunbergii 'Rose Glow'	3L	30-40	70
Choisya ternata	10L	40-60	100
Choisya ternata 'Aztec Pearl'	10L	40-60	70
Cornus alba 'Kesselringii'	3L	40-60	100
Cotoneaster franchetti	10L	80-100	100
Cotoneaster microphyllus	10L	60-80	70
Elaeagnus x ebbingei	10L	80-100	100
Escallonia 'Donard Seedling'	10L	60-80	100
Euonymus 'Emerald Gaiety'	10L	30-40	70
Hebe pinguifolia 'Sutherlandii'	10L	40-60	70
Lavandula stoechas	3L	20-30	70
Lavatera 'Barnsley'	3L	45-60	100
Lonicera pileata	10L	40-60	70
Olearia macrodonta	10L	60-80	100
Philadelphus x virginalis 'Virginal'	3L	30-40	100
Phormium tenax 'Purpureum'	10L	80-100	As shown
Photinia x fraseri 'Red Robin'	10L	60-80	100
Potentilla 'Abbotswood'	10L	40-60	70
Prunus laurocerasus 'Otto Luyken'	10L	60-80	70
Pyracantha coccinea 'Red Column	5L	60-80	100
Rosa 'Suffolk'	3L	40-60	70
Skimmia japonica 'Reevesiana'	10L	40-60	70
Spiraea japonica 'Little Princess'	3L	30-40	70
Viburnum tinus 'Eve Price'	10L	40-60	100

HEDGES

SPECIES	SUPPLY	SIZE (cm)	CENTRES (cm)
Elaeagnus x ebbingei	10L	80-100	80
Lavandula angustifolia 'Hidcote'	40-60	10L	60

CLIMBERS

SPECIES	SUPPLY	SIZE (cm)	CENTRES
Hedera helix 'Glacier'	2L	60-80	As shown
Parthenocissus tricuspidata 'Veitchii'	2L	60-80	As shown

PLANTING NOTES

* Shrub beds topsoiled to a depth of 300mm, turfed areas to a depth of 100mm.
* All planting to be in accordance with the DWH specification for soft landscaping.
* No species, varieties, sizes or positions to be amended without the Landscape Architects prior approval.
* Before trees are planted, the Landscape Contractor shall ascertain the location of drains from the Site Manager, and shall if necessary make minor adjustments to tree positions to ensure that they are planted at least 1.5m from drains. They should however be planted no closer to houses/garages than is shown on the drawing, and if shown located in shrub beds, the shape of the latter should be adjusted if necessary to accommodate the revised tree position.
* All planting to be mulched as specification.
* If planting is required outside the October-March season, bare rooted shrubs will be replaced with 3L pot grown plants, and trees will be planted as 1.8-2.1m, 10-12L containerised plants.

PLANNING SERVICES	RP
	RS
17 APR 2002	
REC'D	ADC
	EAS

project

Church Lane, SHINFIELD

drawing title

PLANTING PLAN (Plots 79-87 & 98-126)

drawing number: LS5/10981/02

date: Feb'02

scale: 1:250

drawn: SG

DAVID WILSON ESTATES : LAND & PLANNING
FOREST BUSINESS PARK • CARTWRIGHT WAY • BARDON HILL • LEICESTERSHIRE • LE67 1UB • TEL 01530 276200 • FAX 01530 813092

DO NOT SCALE

½ mm 10 20 mm 30 40 50 60 70 80 90 100 110 120 130 140 150

ORIGINAL SIZE OF DRAWING A0