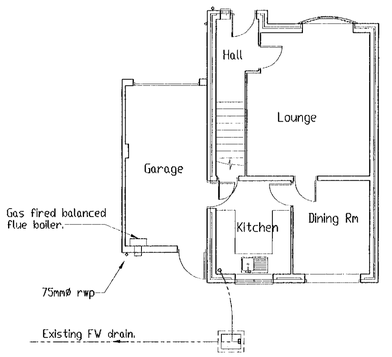

EXISTING GROUND FLOOR LAYOUT
Scale 1 : 100

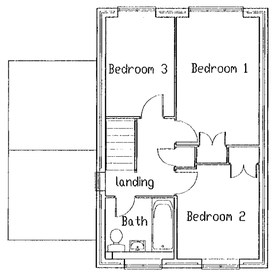

EXISTING FIRST FLOOR LAYOUT
Scale 1 : 100

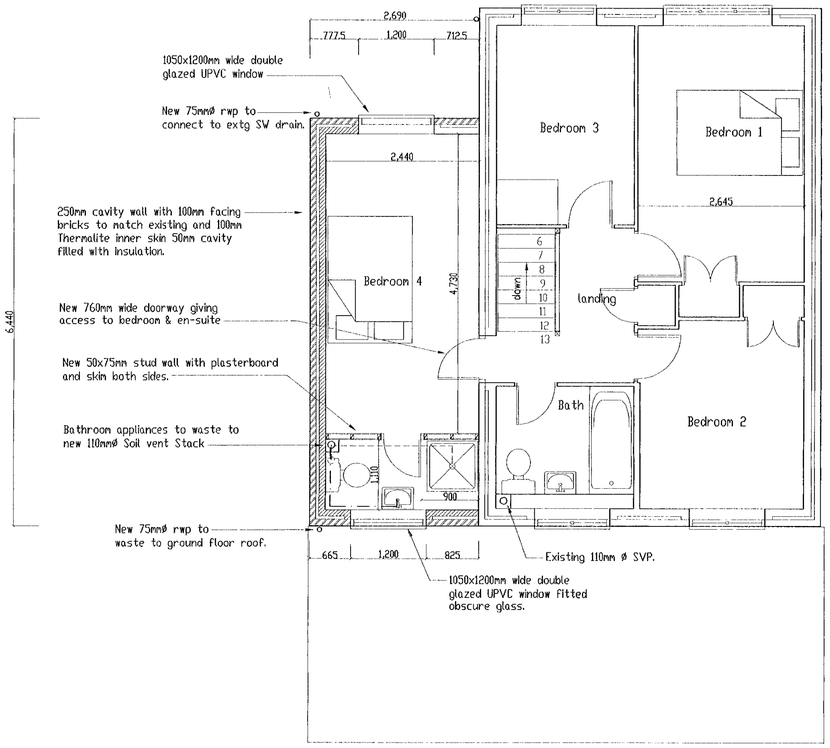

PROPOSED FIRST FLOOR LAYOUT
Scale 1 : 50

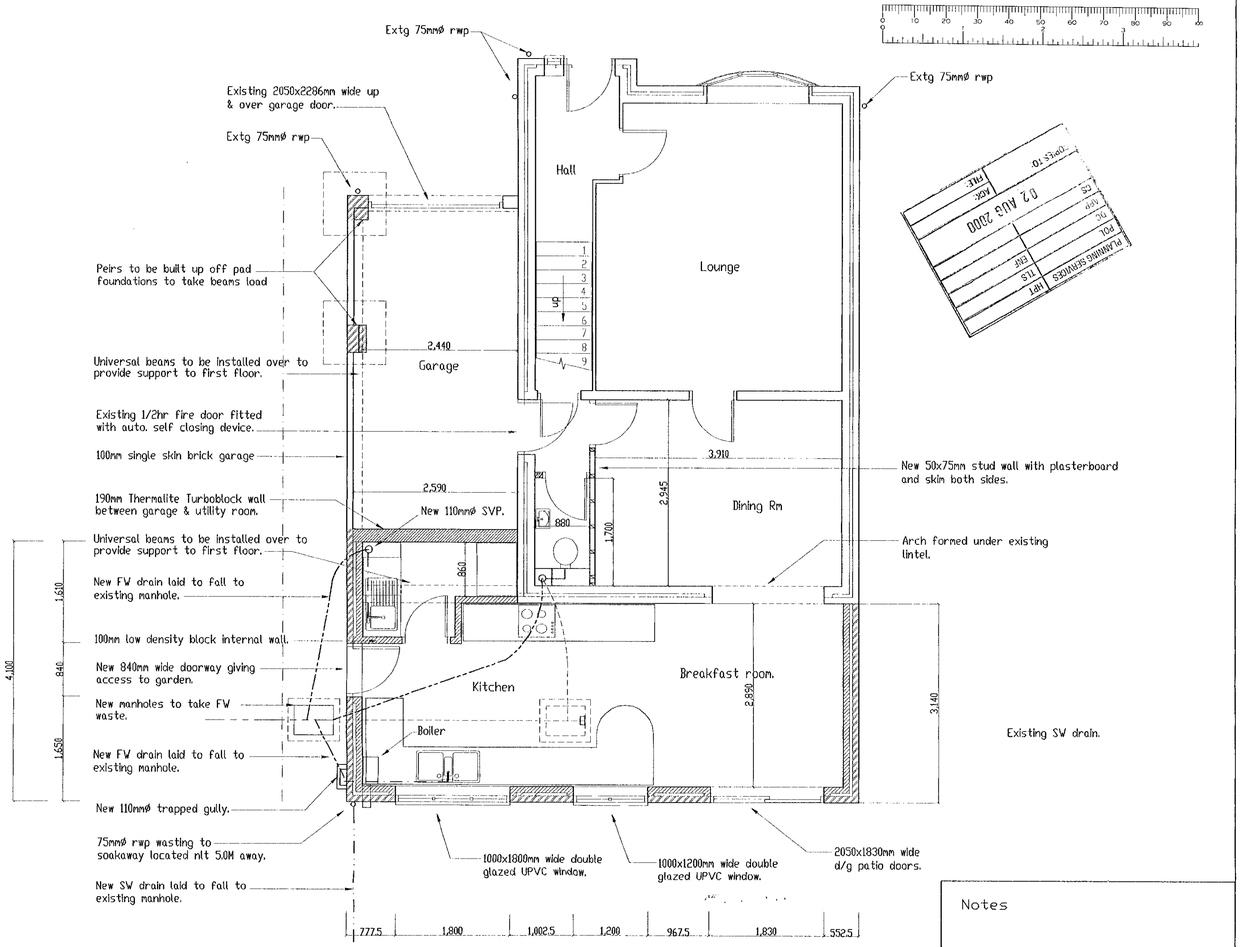

PROPOSED GROUND FLOOR LAYOUT
Scale 1 : 50

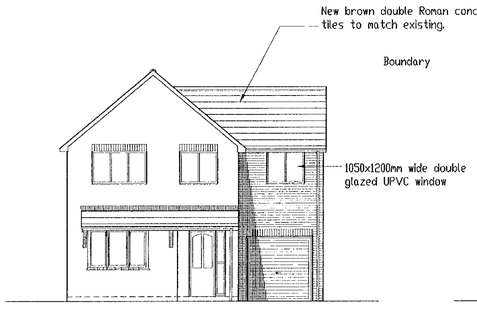

PROPOSED NORTH ELEVATION
Scale 1 : 100

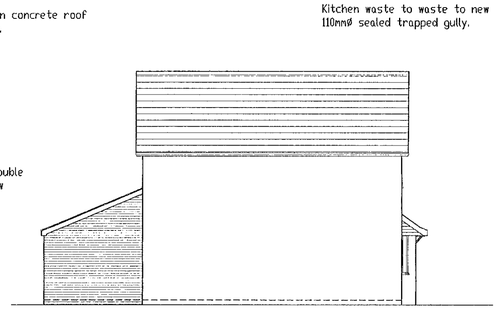

PROPOSED EAST ELEVATION
Scale 1 : 100

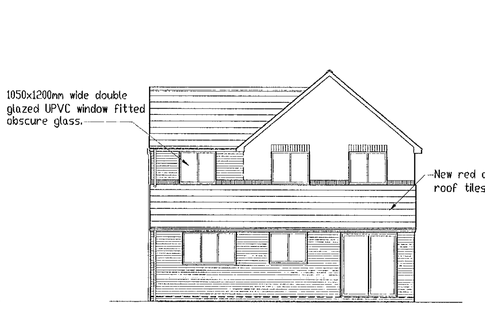

PROPOSED SOUTH ELEVATION
Scale 1 : 100

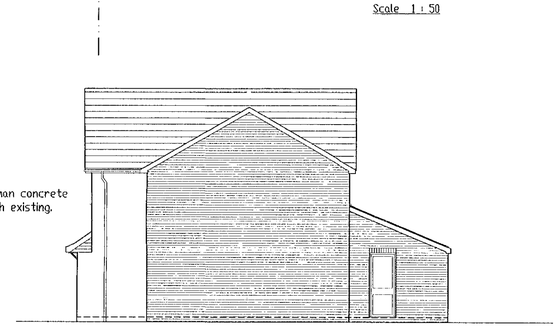

PROPOSED WEST ELEVATION
Scale 1 : 100



EXISTING NORTH ELEVATION
Scale 1 : 100

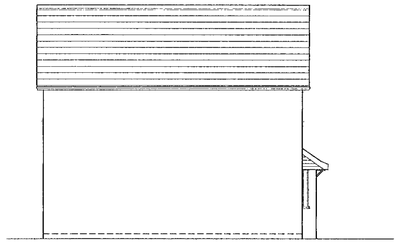

EXISTING EAST ELEVATION
Scale 1 : 100

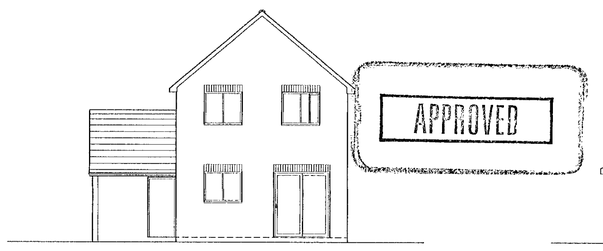

EXISTING SOUTH ELEVATION
Scale 1 : 100

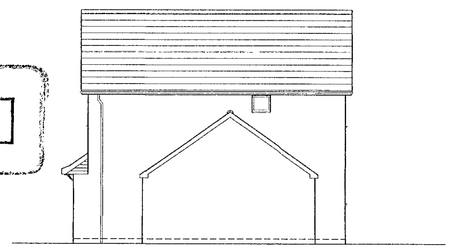

EXISTING WEST ELEVATION
Scale 1 : 100

Notes

Oasis
BUILDING & PLANNING APPLICATIONS
20 WANTAGE RD.
READING
BERKSHIRE. RG30 2SE
Tel : 0118 957 3554
Fax : 0118 961 3554

Client
Mr & Mrs C Smith
64 Adwell Drive
Earley
Reading

Drawing Title
PROPOSED SIDE FORST FLOOR AND REAR SINGLE STOREY EXTENSION.

Scale	File Name:
1:50, 1:100,	\64Adwell.dwg
Date	Drawn by
July 2000	O.A.Springer

Drawing No.	Rev.
OAS/00/1070	A

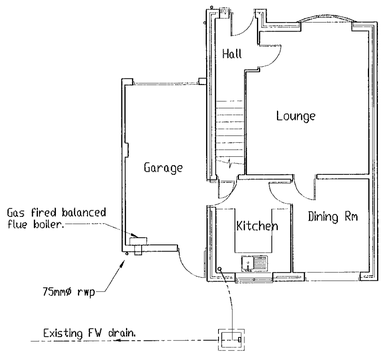

EXISTING GROUND FLOOR LAYOUT

Scale 1 : 100

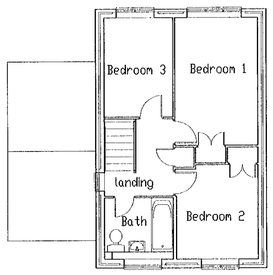

EXISTING FIRST FLOOR LAYOUT

Scale 1 : 100

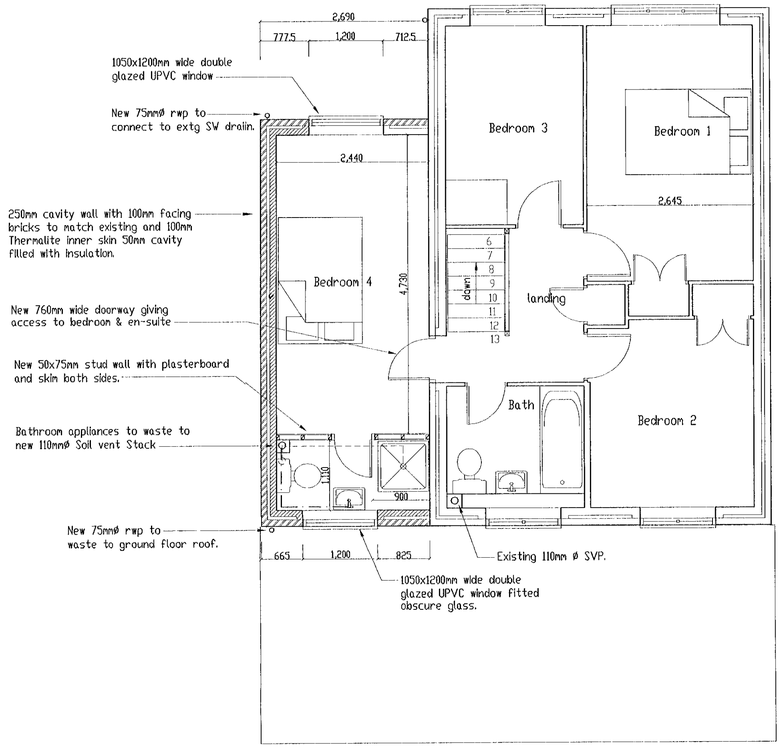

PROPOSED FIRST FLOOR LAYOUT

Scale 1 : 50

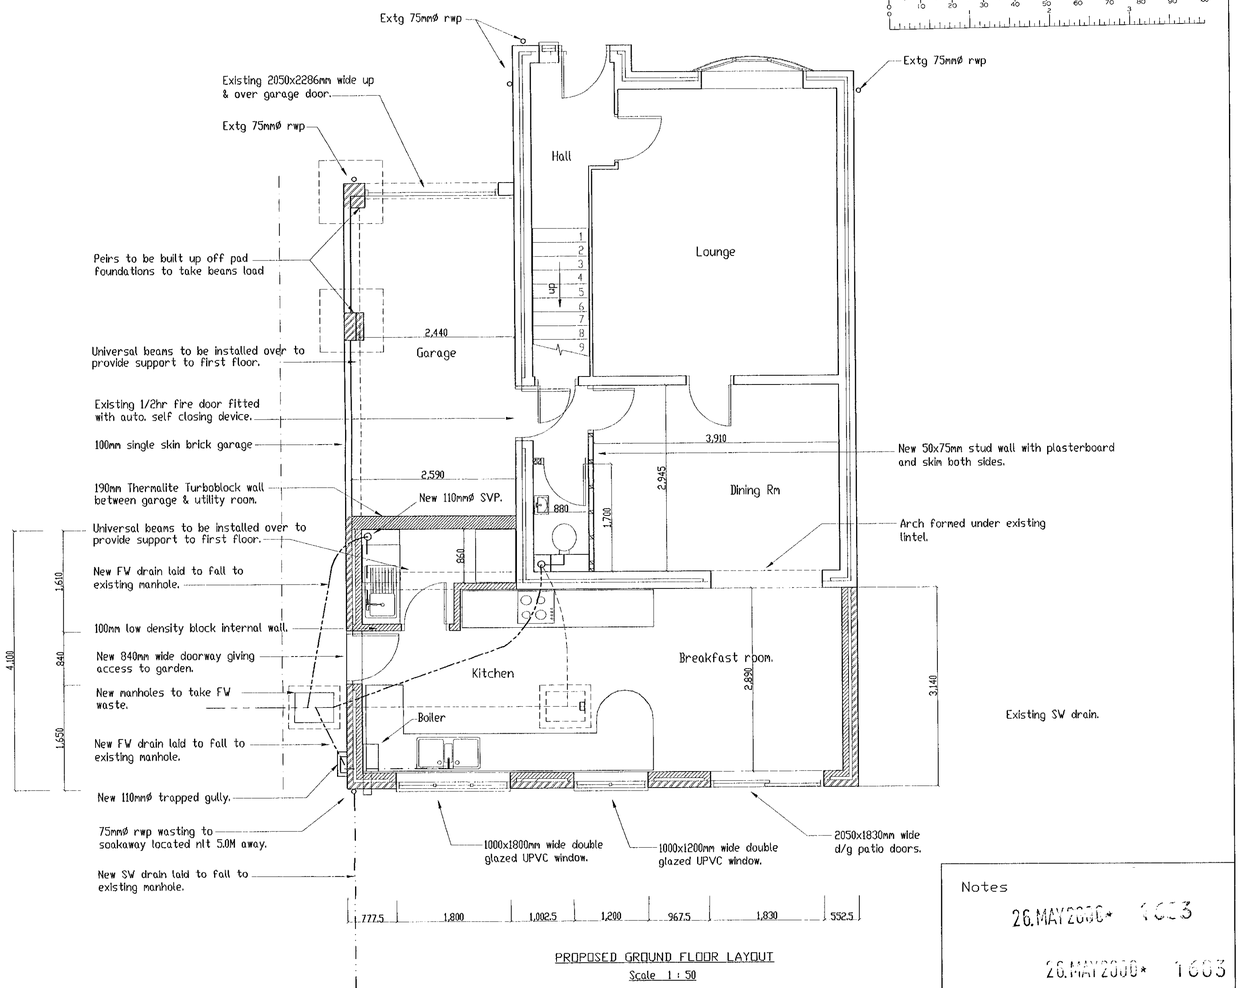

PROPOSED GROUND FLOOR LAYOUT

Scale 1 : 50

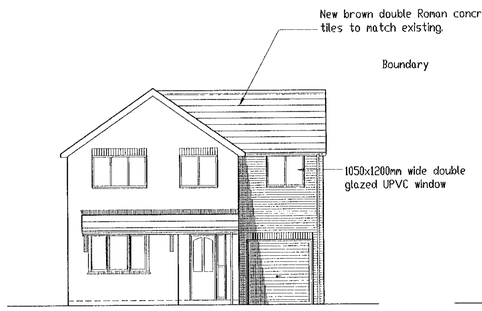

PROPOSED NORTH ELEVATION

Scale 1 : 100

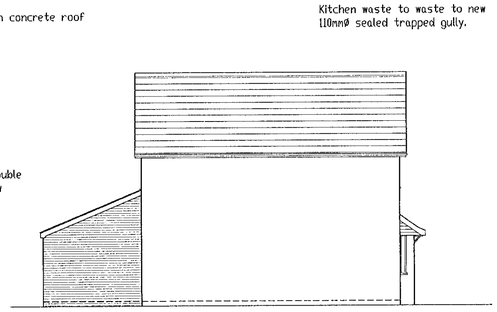

PROPOSED EAST ELEVATION

Scale 1 : 100

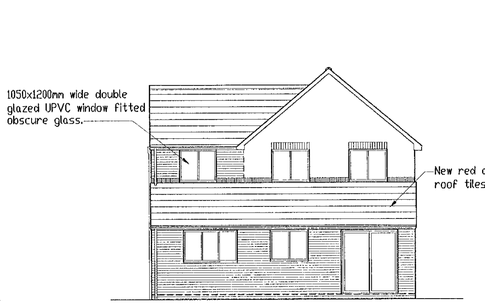

PROPOSED SOUTH ELEVATION

Scale 1 : 100

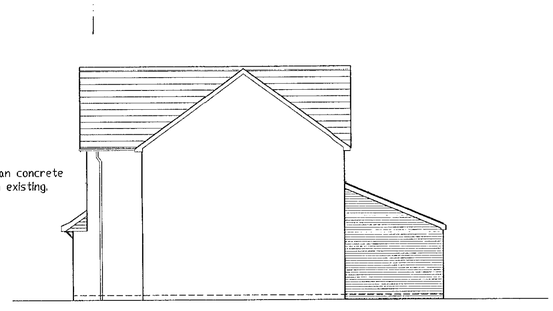

PROPOSED WEST ELEVATION

Scale 1 : 100

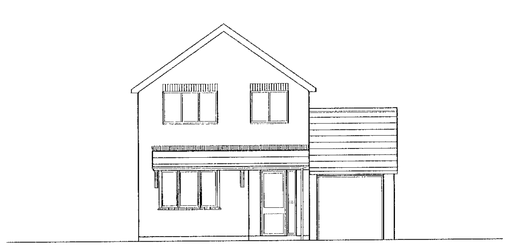

EXISTING NORTH ELEVATION

Scale 1 : 100

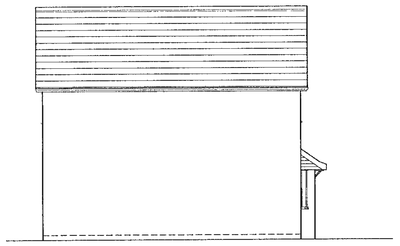

EXISTING EAST ELEVATION

Scale 1 : 100

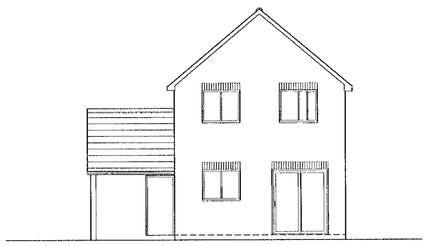

EXISTING SOUTH ELEVATION

Scale 1 : 100

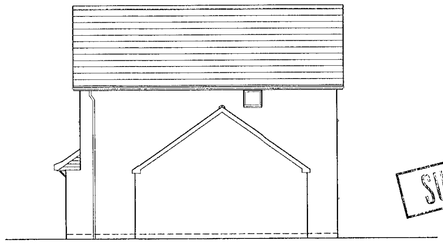

EXISTING WEST ELEVATION

Scale 1 : 100

SUPERSEDED

Notes

26.MAY2000* 1603

26.MAY2000* 1603

Oasis
BUILDING & PLANNING APPLICATIONS
20 WANTAGE RD.
READING
BERKSHIRE. RG30 2SE
Tel : 0118 957 3554
Fax : 0118 961 3554

Client

Mr & Mrs C Smith
64 Adwell Drive
Earley
Reading

Drawing Title

PROPOSED SIDE FORST FLOOR AND REAR SINGLE STOREY EXTENSION.

Scale	File Name:
1:50, 1:100,	\64Adwell.dwg
Date	Drawn by
May 2000	O.A.Springer

Drawing No.	Rev.
OAS/00/1070	0