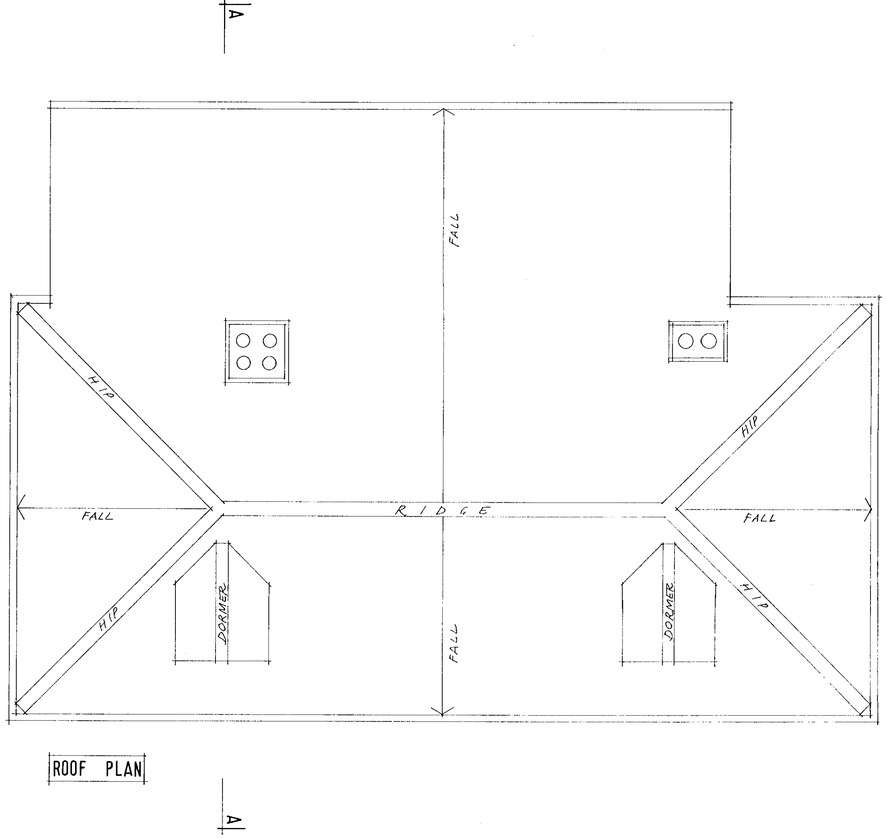

ROOF PLAN



SIDE (SOUTH EAST) ELEVATION

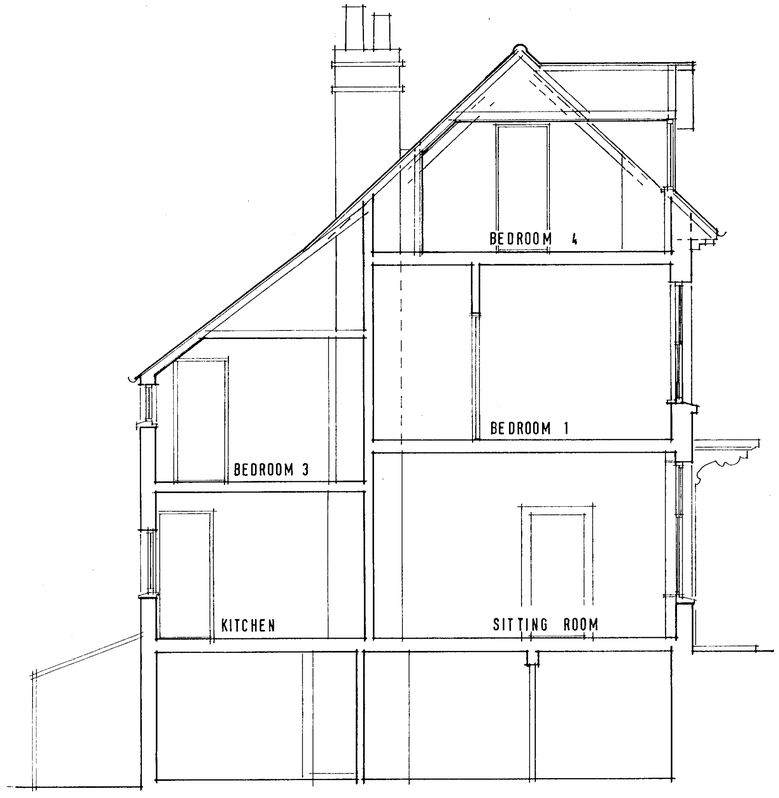

SECTION A-A

06.JUL.2000* 1918

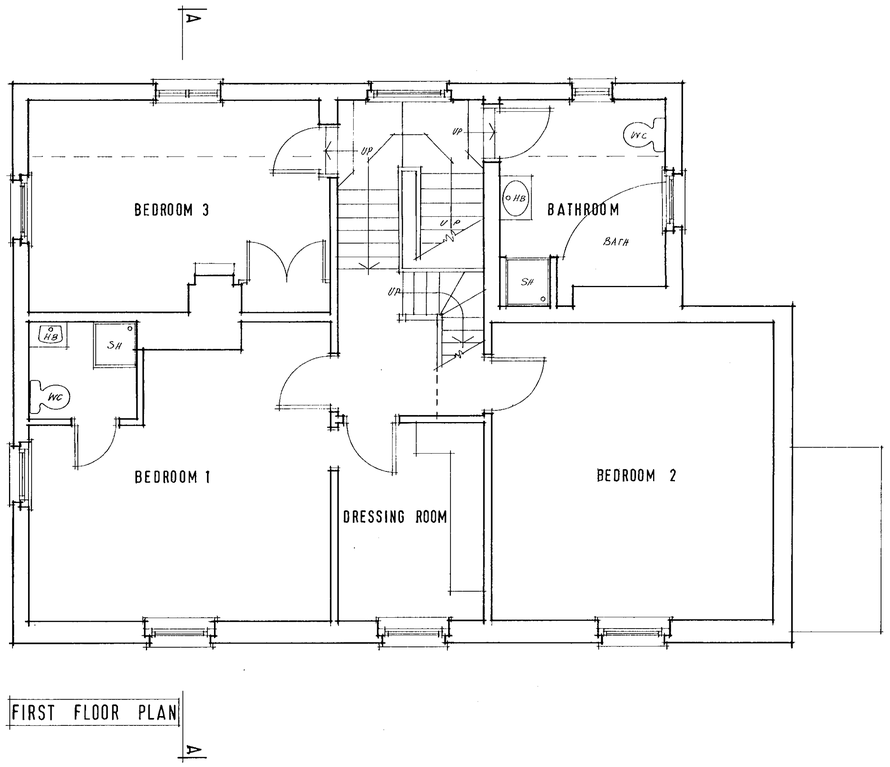

FIRST FLOOR PLAN

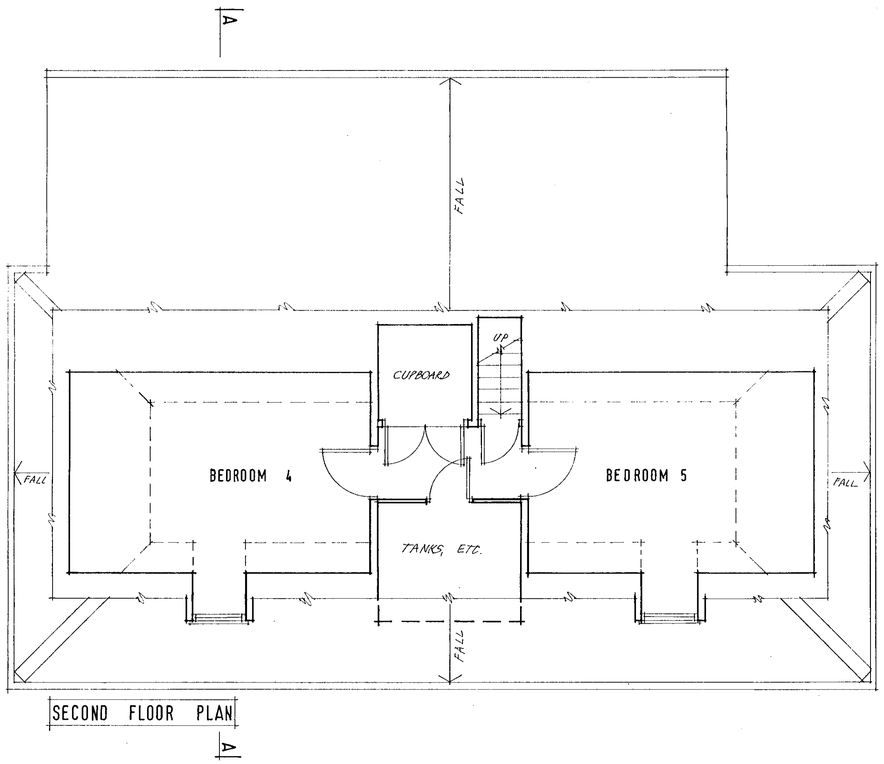

SECOND FLOOR PLAN

PLANNING APPLICATION

Do not scale from this drawing. Check all dimensions on site.

© SEDGMAN NOBLE architects

SEDGMAN NOBLE architects
The Studio,
Spring Meadows Business Centre, Highfield Farm,
Wargrave, READING, Berkshire. RG10 8PZ
Tel: 0118 940 4747 Fax: 0118 940 4749

Date: APRIL '00	Scale: 1:50	Drawn: FS
Drawing Title: SURVEY Plans, Elevation, Section		
Project: CARTERS HILL HOUSE, CARTERS HILL, ARBORFIELD	Job No: CHH	Drawing No: S 4
Revision:		

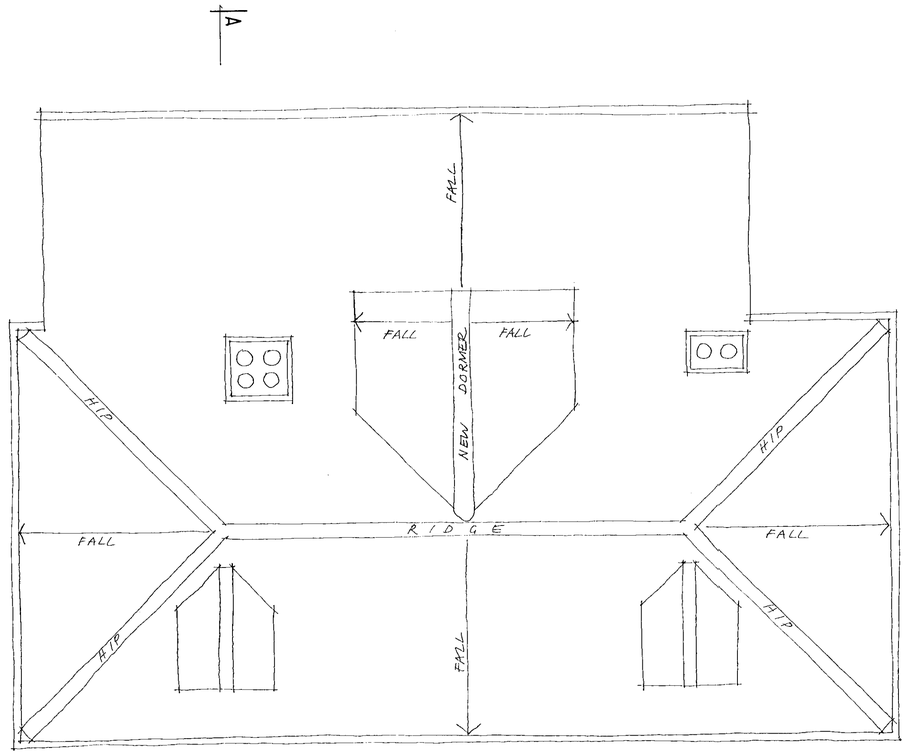

ROOF PLAN



SIDE (SOUTH EAST) ELEVATION

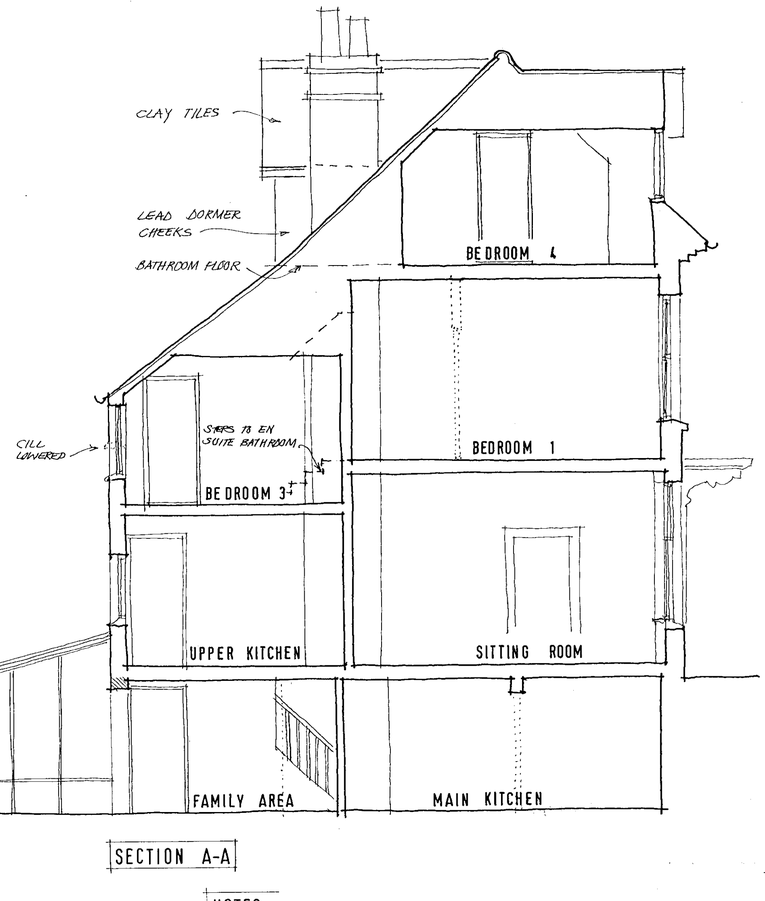

SECTION A-A

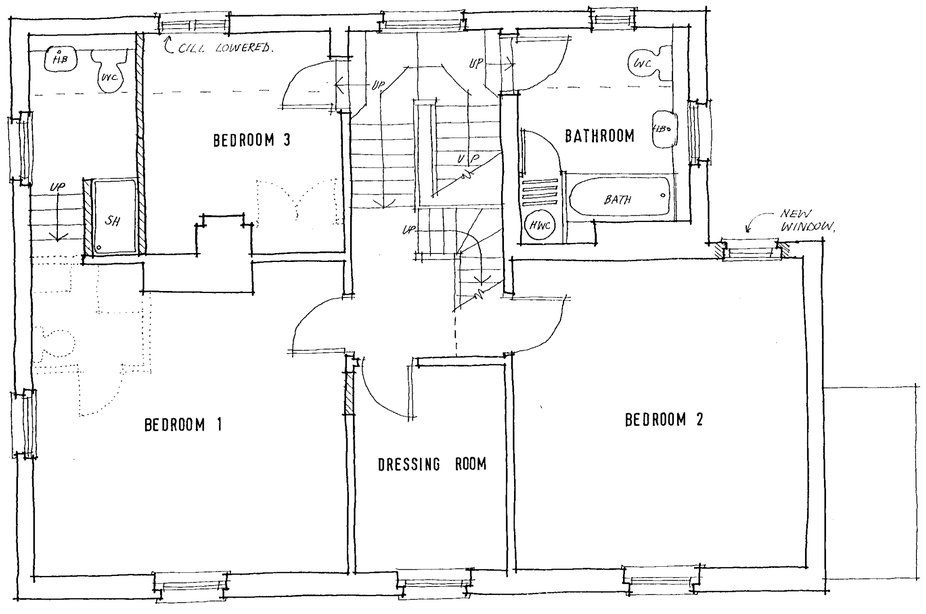

FIRST FLOOR PLAN

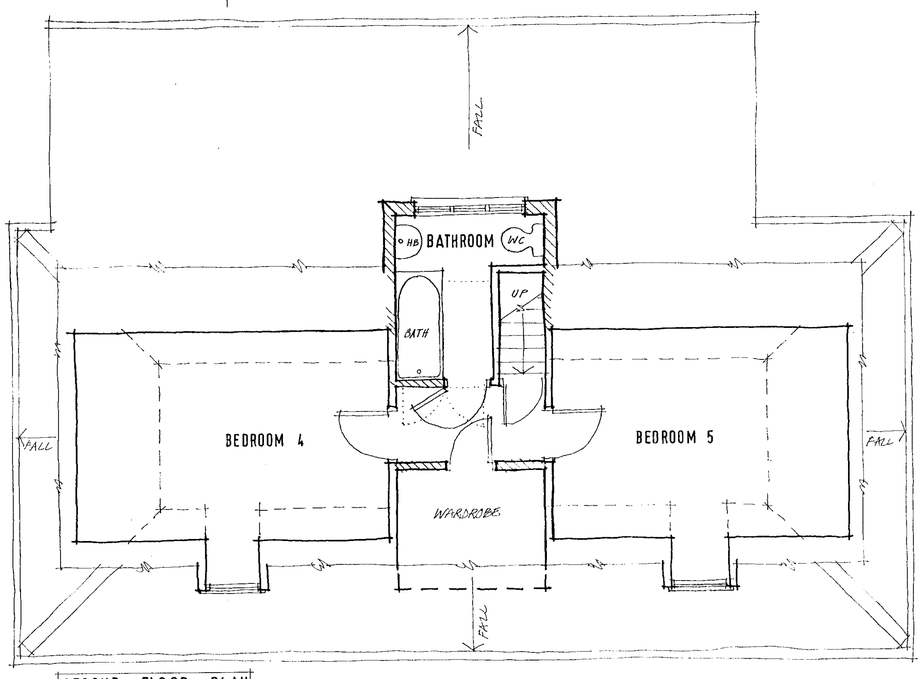

SECOND FLOOR PLAN

NOTES

06.JUL.2000* 1918

REVISIONS

3.7.00 'A' GENERAL REVISIONS TO PLANS FOLLOWING MEETINGS WITH CLIENT & CONSERVATION ARCHITECT ~ DORMER REDUCED, NEW WINDOWS ADDED TO REAR ELEVATION, WINDOWS CHANGED TO FRENCH WINDOWS, KITCHEN/LOWER ENTRANCE HALL/TOILET AREAS REVISED.

PLANNING APPLICATION

Do not scale from this drawing. Check all dimensions on site. © SEDGMAN NOBLE architects

SEDGMAN NOBLE architects
The Studio,
Spring Meadows Business Centre, Highfield Farm,
Wargrave, READING, Berkshire. RG10 8PZ
Tel: 0118 940 4747 Fax: 0118 940 4749

Date: MAY '00
Scale: 1:50
Drawn: FS

Drawing title: PROPOSALS Sheet 2

Project: CARTERS HILL HOUSE, CARTERS HILL, ARBORFIELD

Job No: CHH

Drawing No: SK 2

Revision: A



FRONT (NORTH EAST) ELEVATION



SIDE (NORTH WEST) ELEVATION



REAR (SOUTH WEST) ELEVATION

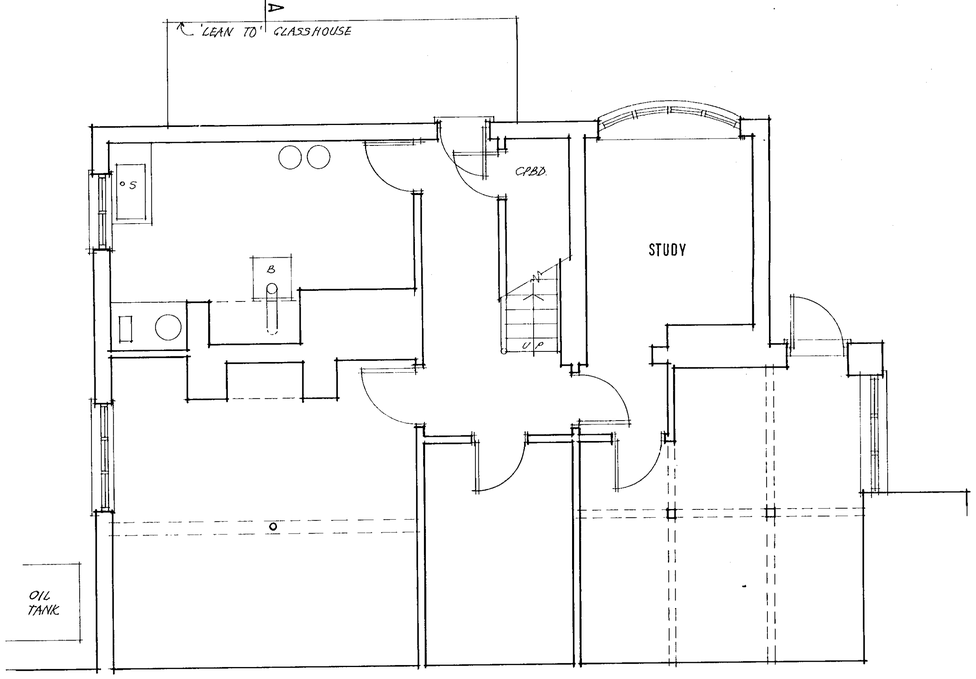

LOWER GROUND FLOOR

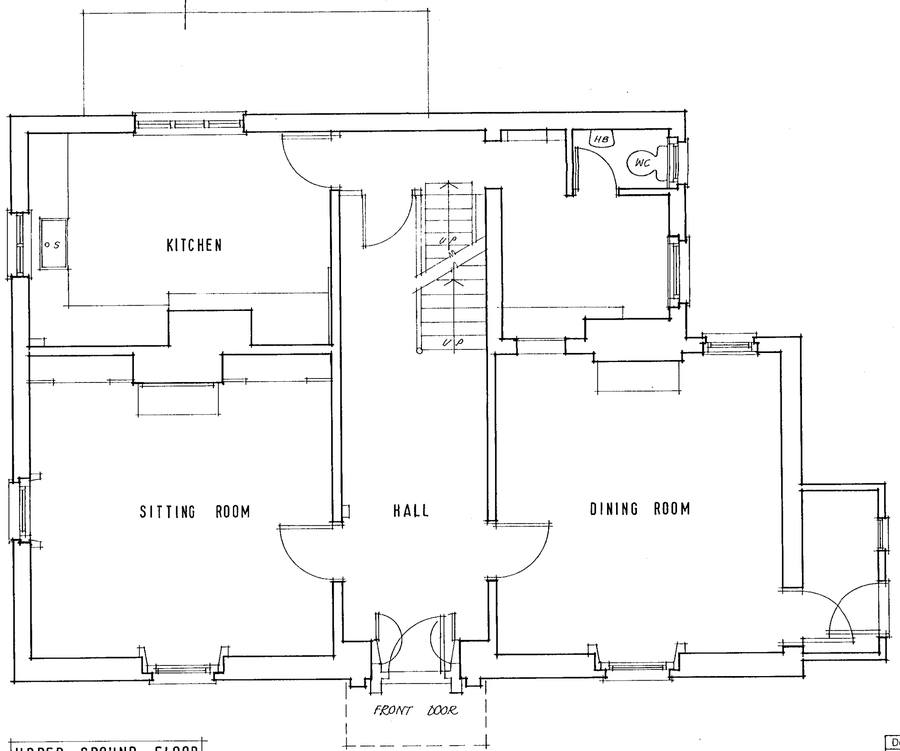

UPPER GROUND FLOOR

DC JUL 2000 1518

DC JUL 2010 1518

PLANNING APPLICATION

Do not scale from this drawing. Check all dimensions on site. © SEDGMAN NOBLE architects

SEDGMAN NOBLE architects
The Studio, Spring Meadows Business Centre, Highfield Farm, Wargrave, READING, Berkshire. RG10 8PZ
Tel: 0118 940 4747 Fax: 0118 940 4749

Date: APRIL '00
Scale: 1:50
Drawn: FS

Drawing Title: SURVEY
Plans, Elevations

Project: CARTERS HILL HOUSE,
CARTERS HILL, ARBORFIELD

Job No: CHH

Drawing No: S3

Revision:



SIDE (NORTH WEST) ELEVATION



REAR(SOUTH WEST) ELEVATION

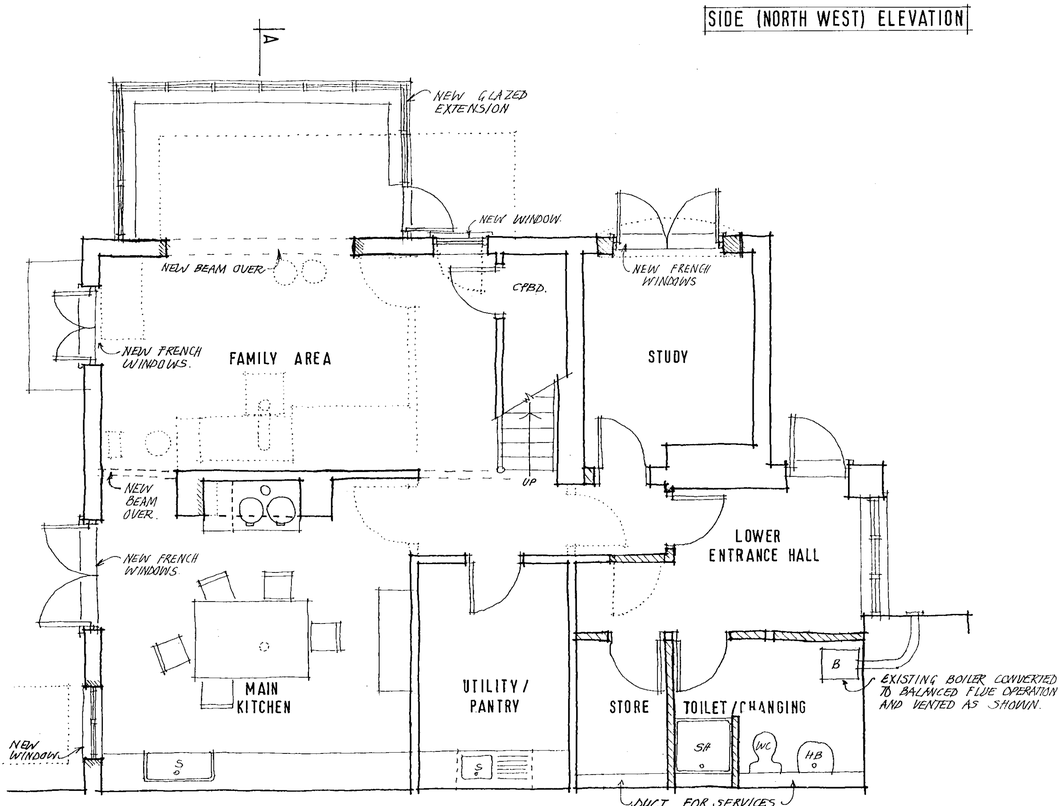

LOWER GROUND FLOOR

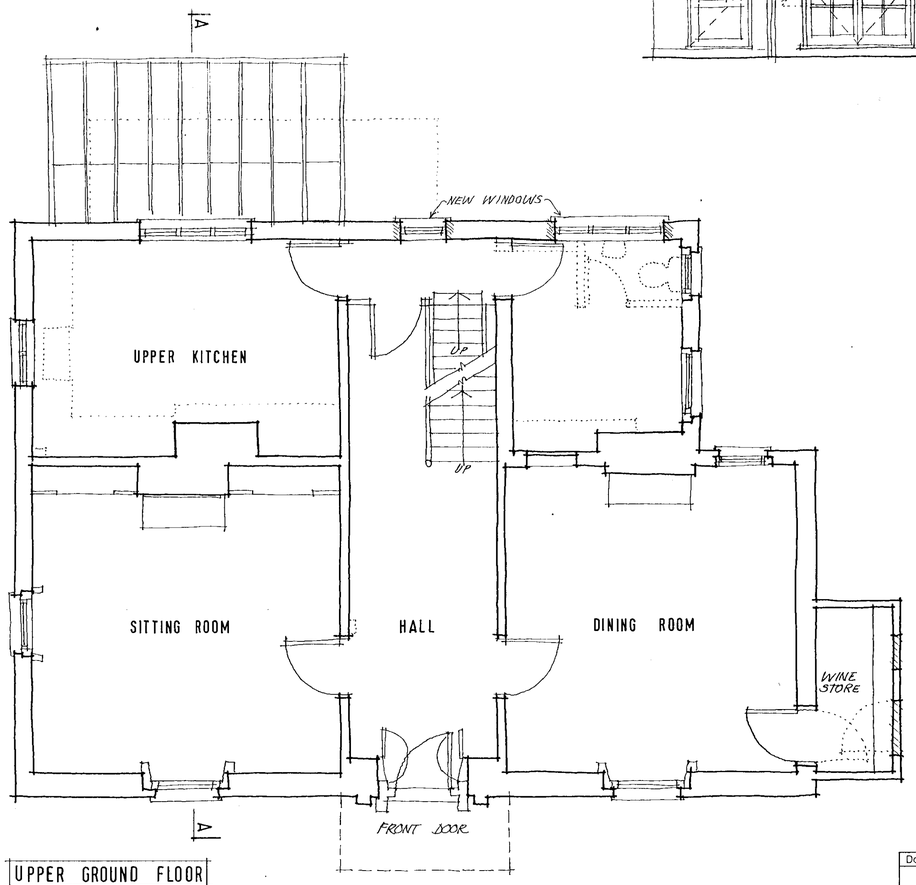

UPPER GROUND FLOOR

NOTES

06.JUL.2000* 1918

REVISIONS

3.7.00 'A' GENERAL REVISIONS TO PLANS FOLLOWING MEETINGS WITH CLIENT & CONSERVATION ARCHITECT. DORMER REDUCED, NEW WINDOWS ADDED TO REAR ELEVATION, WINDOWS CHANGED TO FRENCH WINDOWS, KITCHEN / LOWER ENTRANCE HALL / TOILET CHANGING AREAS REVISED.

PLANNING APPLICATION

Do not scale from this drawing. Check all dimensions on site. © SEDGMAN NOBLE architects

SEDGMAN NOBLE architects
The Studio,
Spring Meadows Business Centre, Highfield Farm,
Wargrave, READING, Berkshire. RG10 8PZ
Tel: 0118 940 4747 Fax: 0118 940 4749

Date: MAY '00	Drawing Title: PROPOSALS Sheet 1	
Scale: 1/50		
Drawn: FS		
Project: CARTERS HILL HOUSE, CARTERS HILL, ARBORFIELD	Job No: CHH	Drawing No: SK 1
		Revision: A

FREEMAN DAWSON - High Wycombe