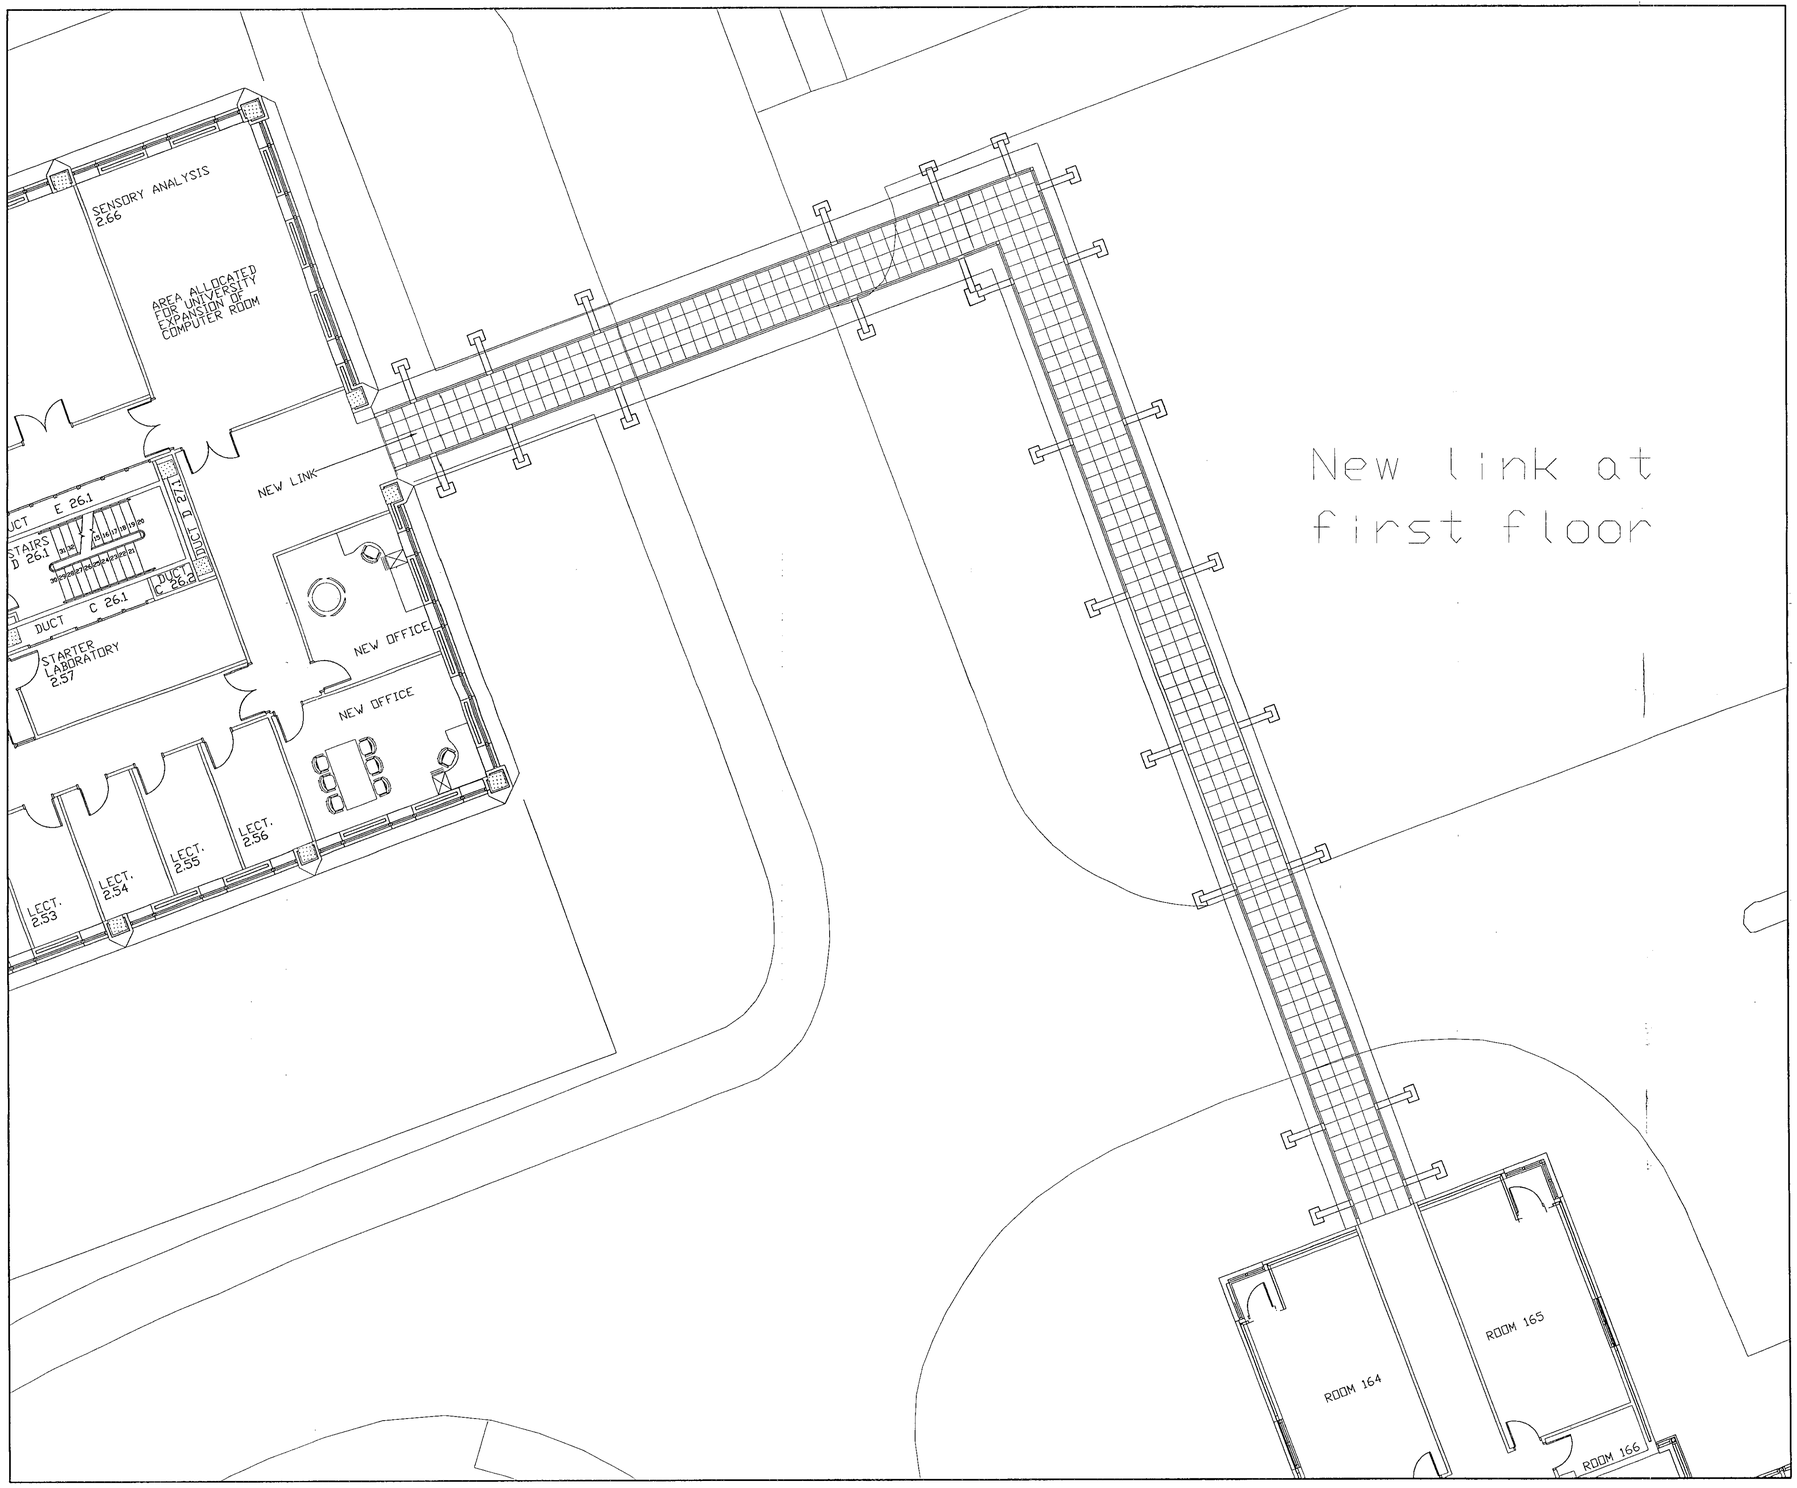

31.MAY2000 1613

DO NOT SCALE from this drawing

Contractors must verify all dimensions on site before setting out, commencing work, or making any shop drawings.

Notes

Rev	Description	Date

Client

UNIVERSITY OF READING

Job title

JIF SUBMISSION
CENTRE FOR INTEGRATED NUTRITIONAL GENOMICS

Drawing title

PROPOSED NEW LINK AT LEVEL TWO

Scale	Date	Drawn
1:100	27.03.00	AGP

ARCHITON GROUP PRACTICE
CHARTERED ARCHITECTS . DESIGN . PLANNING CONSULTANTS . DEVELOPMENT . BUILDING COST MANAGEMENT
REGENCY HOUSE
17 WEST STREET
EPSOM KT18 7RL
TEL:01372 745600
SIX LINES
FAX:01372 745016

Drawing No

2165-031

CERTIFICATE NO 94229



SOUTH ELEVATION

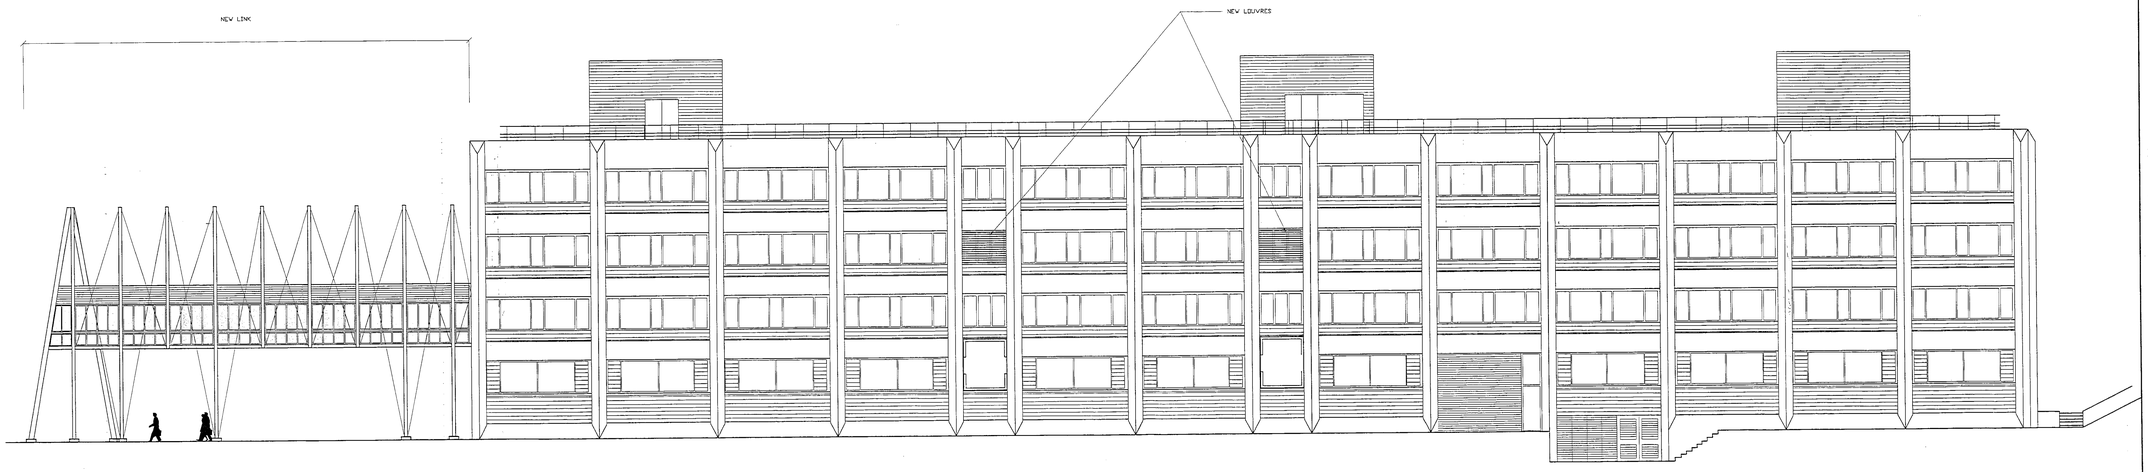

NORTH ELEVATION

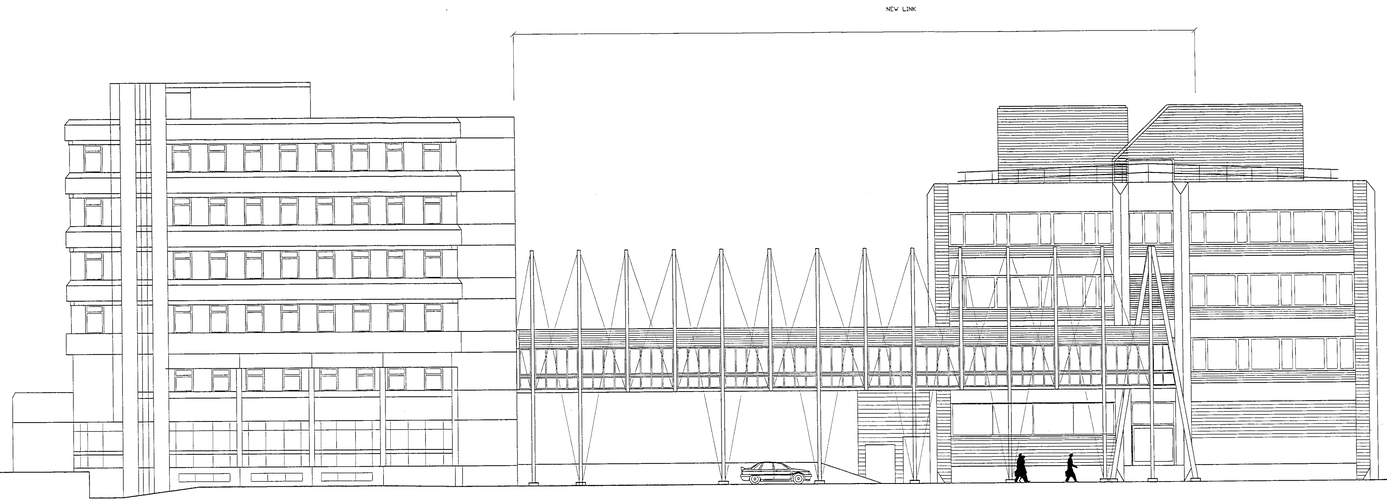

WEST ELEVATION

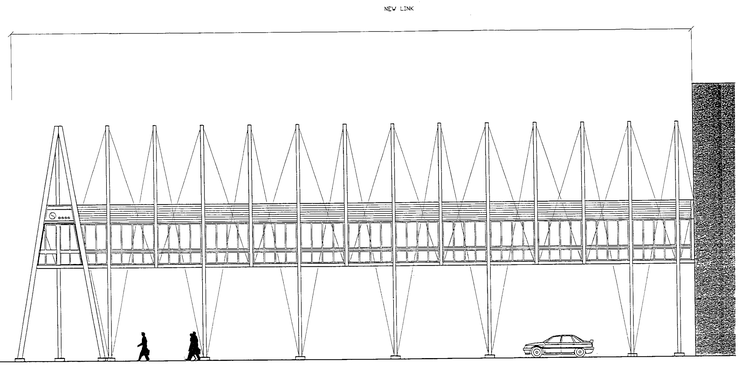

EAST ELEVATION

DO NOT SCALE from this drawing

Contractors must verify all dimensions on site before setting out, commencing work, or making any shop drawings.

Notes

31 MAY 2000 1613

Rev	Description	Date

Client

THE UNIVERSITY OF READING

Job title

CENTRE FOR INTEGRATED NUTRIONAL GENOMICS

Drawing title

PROPOSED LINK AND FOOD STUDIES BUILDINGS ELEVATIONS

Scale	Date	Drawn
1:100	02.05.00	A.G.P.

ARCHITON GROUP PRACTICE
CHARTERED ARCHITECTS · DESIGN
PLANNING CONSULTANTS · DEVELOPMENT
BUILDING COST MANAGEMENT
AGENCY HOUSE
1 HIGH STREET
EPSOM KT18 7RL
TEL:01372 745600
SIX LINES
FAX:01372 745016

Drawing No

2165-030

CERTIFICATE NO 96620



SOUTH ELEVATION



NORTH ELEVATION



WEST ELEVATION

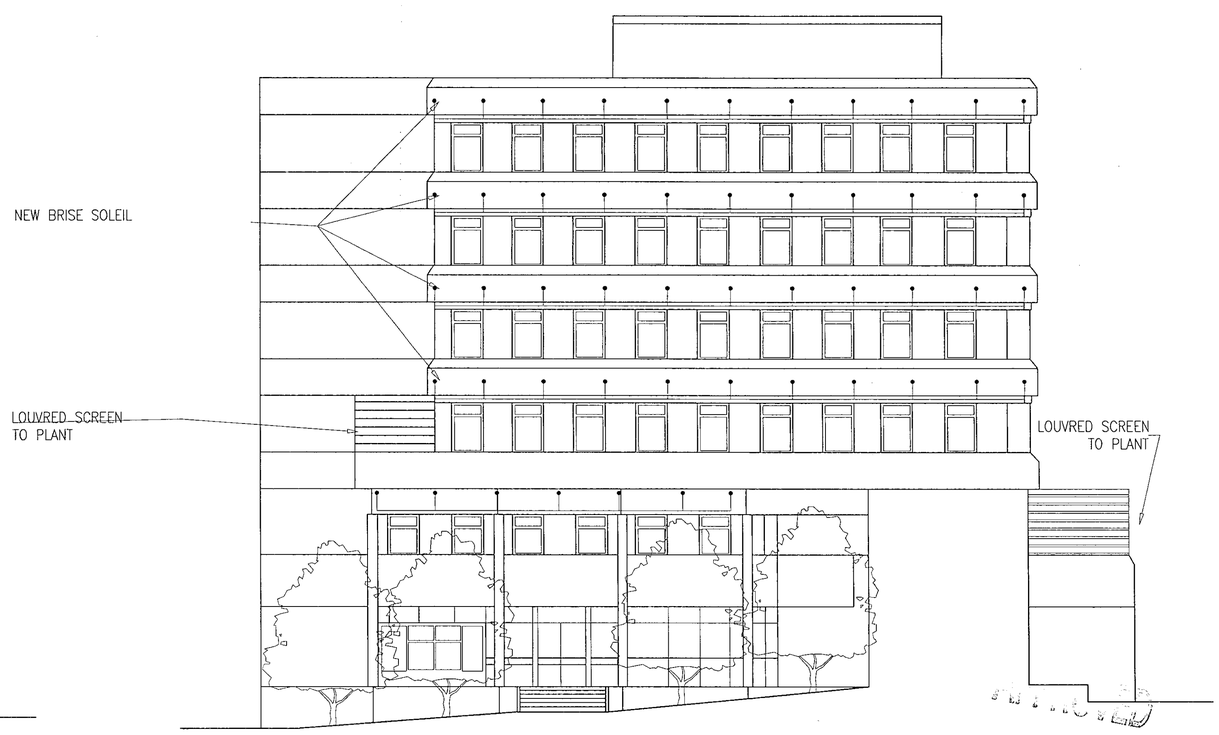

EAST ELEVATION

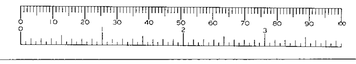

DO NOT SCALE from this drawing

Contractors must verify all dimensions on site before setting out, commencing work, or making any shop drawings.

Notes

21 MAR 2000 1613

Rev	Description	Date

Client

THE UNIVERSITY OF READING

Job title

JIF SUBMISSION
CENTRE FOR INTEGRATED
NUTRITIONAL GENOMICS

Drawing title

PROPOSED ELEVATIONS
BIO CENTRE

Scale	Date	Drawn
1:100	17.03.00	AGP

ARCHITON GROUP PRACTICE

CHARTERED ARCHITECTS . DESIGN .
PLANNING CONSULTANTS . DEVELOPMENT .
BUILDING COST MANAGEMENT

REGENCY HOUSE
17 WEST STREET
EPSOM KT18 7RL

TEL:01372 745600
SIX LINES
FAX:01372 745015

Drawing No

2165-024

CERTIFICATE NO 944220

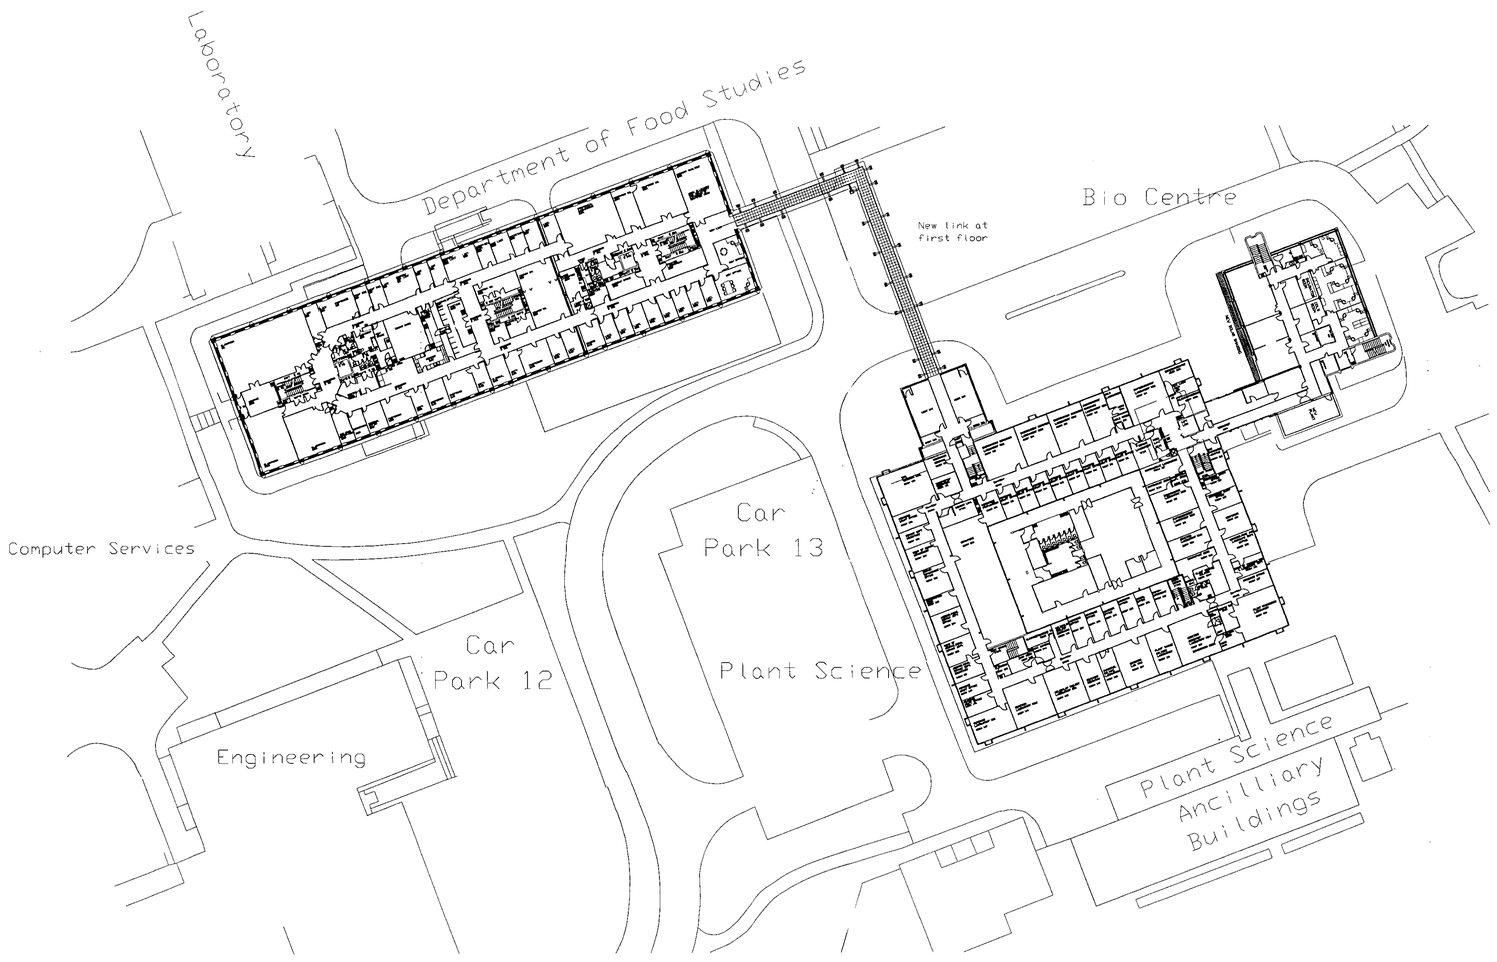

APPROVED
24 MAY 2000*
1613

DO NOT SCALE from this drawing

Contractors must verify all dimensions on site before setting out, commencing work, or making any shop drawings.

Notes

Rev	Description	Date

Client

UNIVERSITY OF READING

Job title

JIF SUBMISSION
CENTRE FOR INTEGRATED NUTRITIONAL GENOMICS

Drawing title

PROPOSED RELATIONSHIP LEVEL TWO AREA AND NEW LINK

Scale	Date	Drawn
1:500	27.03.00	AGP

ARCHITON GROUP PRACTICE
CHARTERED ARCHITECTS . DESIGN .
PLANNING CONSULTANTS . DEVELOPMENT .
BUILDING COST MANAGEMENT
REGENCY HOUSE
17 WEST STREET
EPSOM KT18 7RL
TEL:01372 745600
SIX LINES
FAX:01372 745016

Drawing No

2165-022

CERTIFICATE NO 946220

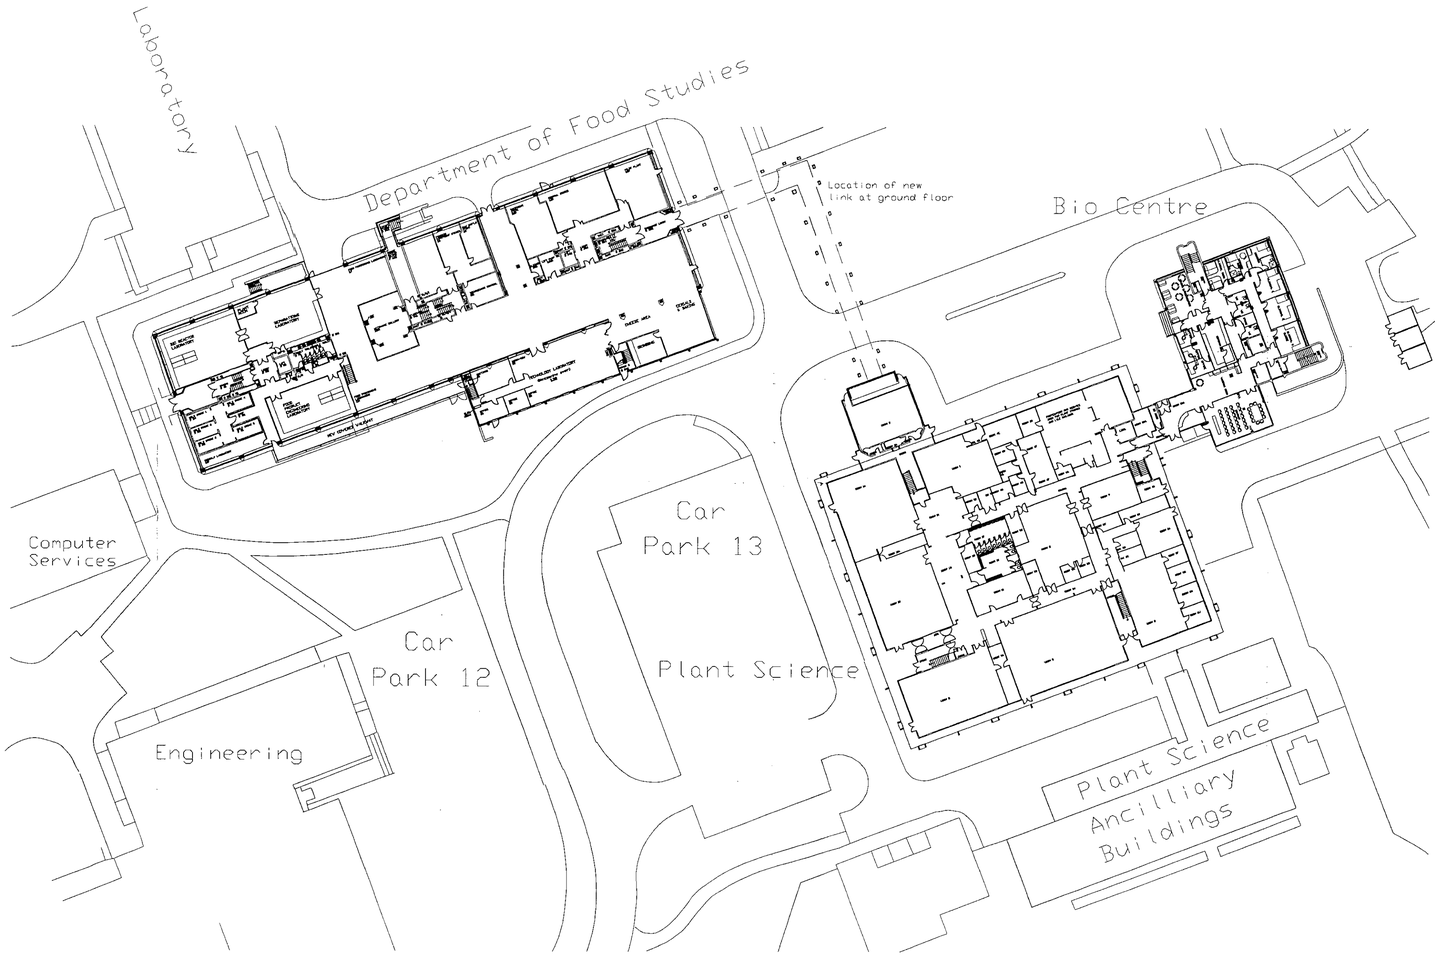

DO NOT SCALE from this drawing

Contractors must verify all dimensions on site before setting out, commencing work, or making any shop drawings.

Notes :

Rev	Description	Date

Client

THE UNIVERSITY OF READING

Job title

JIF SUBMISSION
CENTRE FOR INTEGRATED NUTRITIONAL GENOMICS

Drawing title

PROPOSED RELATIONSHIP OF GROUND FLOOR AND LINK LOCATION

Scale	Date	Drawn
1:500	17.03.00	AGP

ARCHITON GROUP PRACTICE

CHARTERED ARCHITECTS . DESIGN . PLANNING CONSULTANTS . DEVELOPMENT . BUILDING COST MANAGEMENT

REGENCY HOUSE
17 WEST STREET
EPSOM KT18 7RL

TEL:01372 745600
SIX LINES
FAX:01372 745016

Drawing No

2165-021

CERTIFICATE NO 946229

APPROVED

S1.MAY2000* 1613

Notes

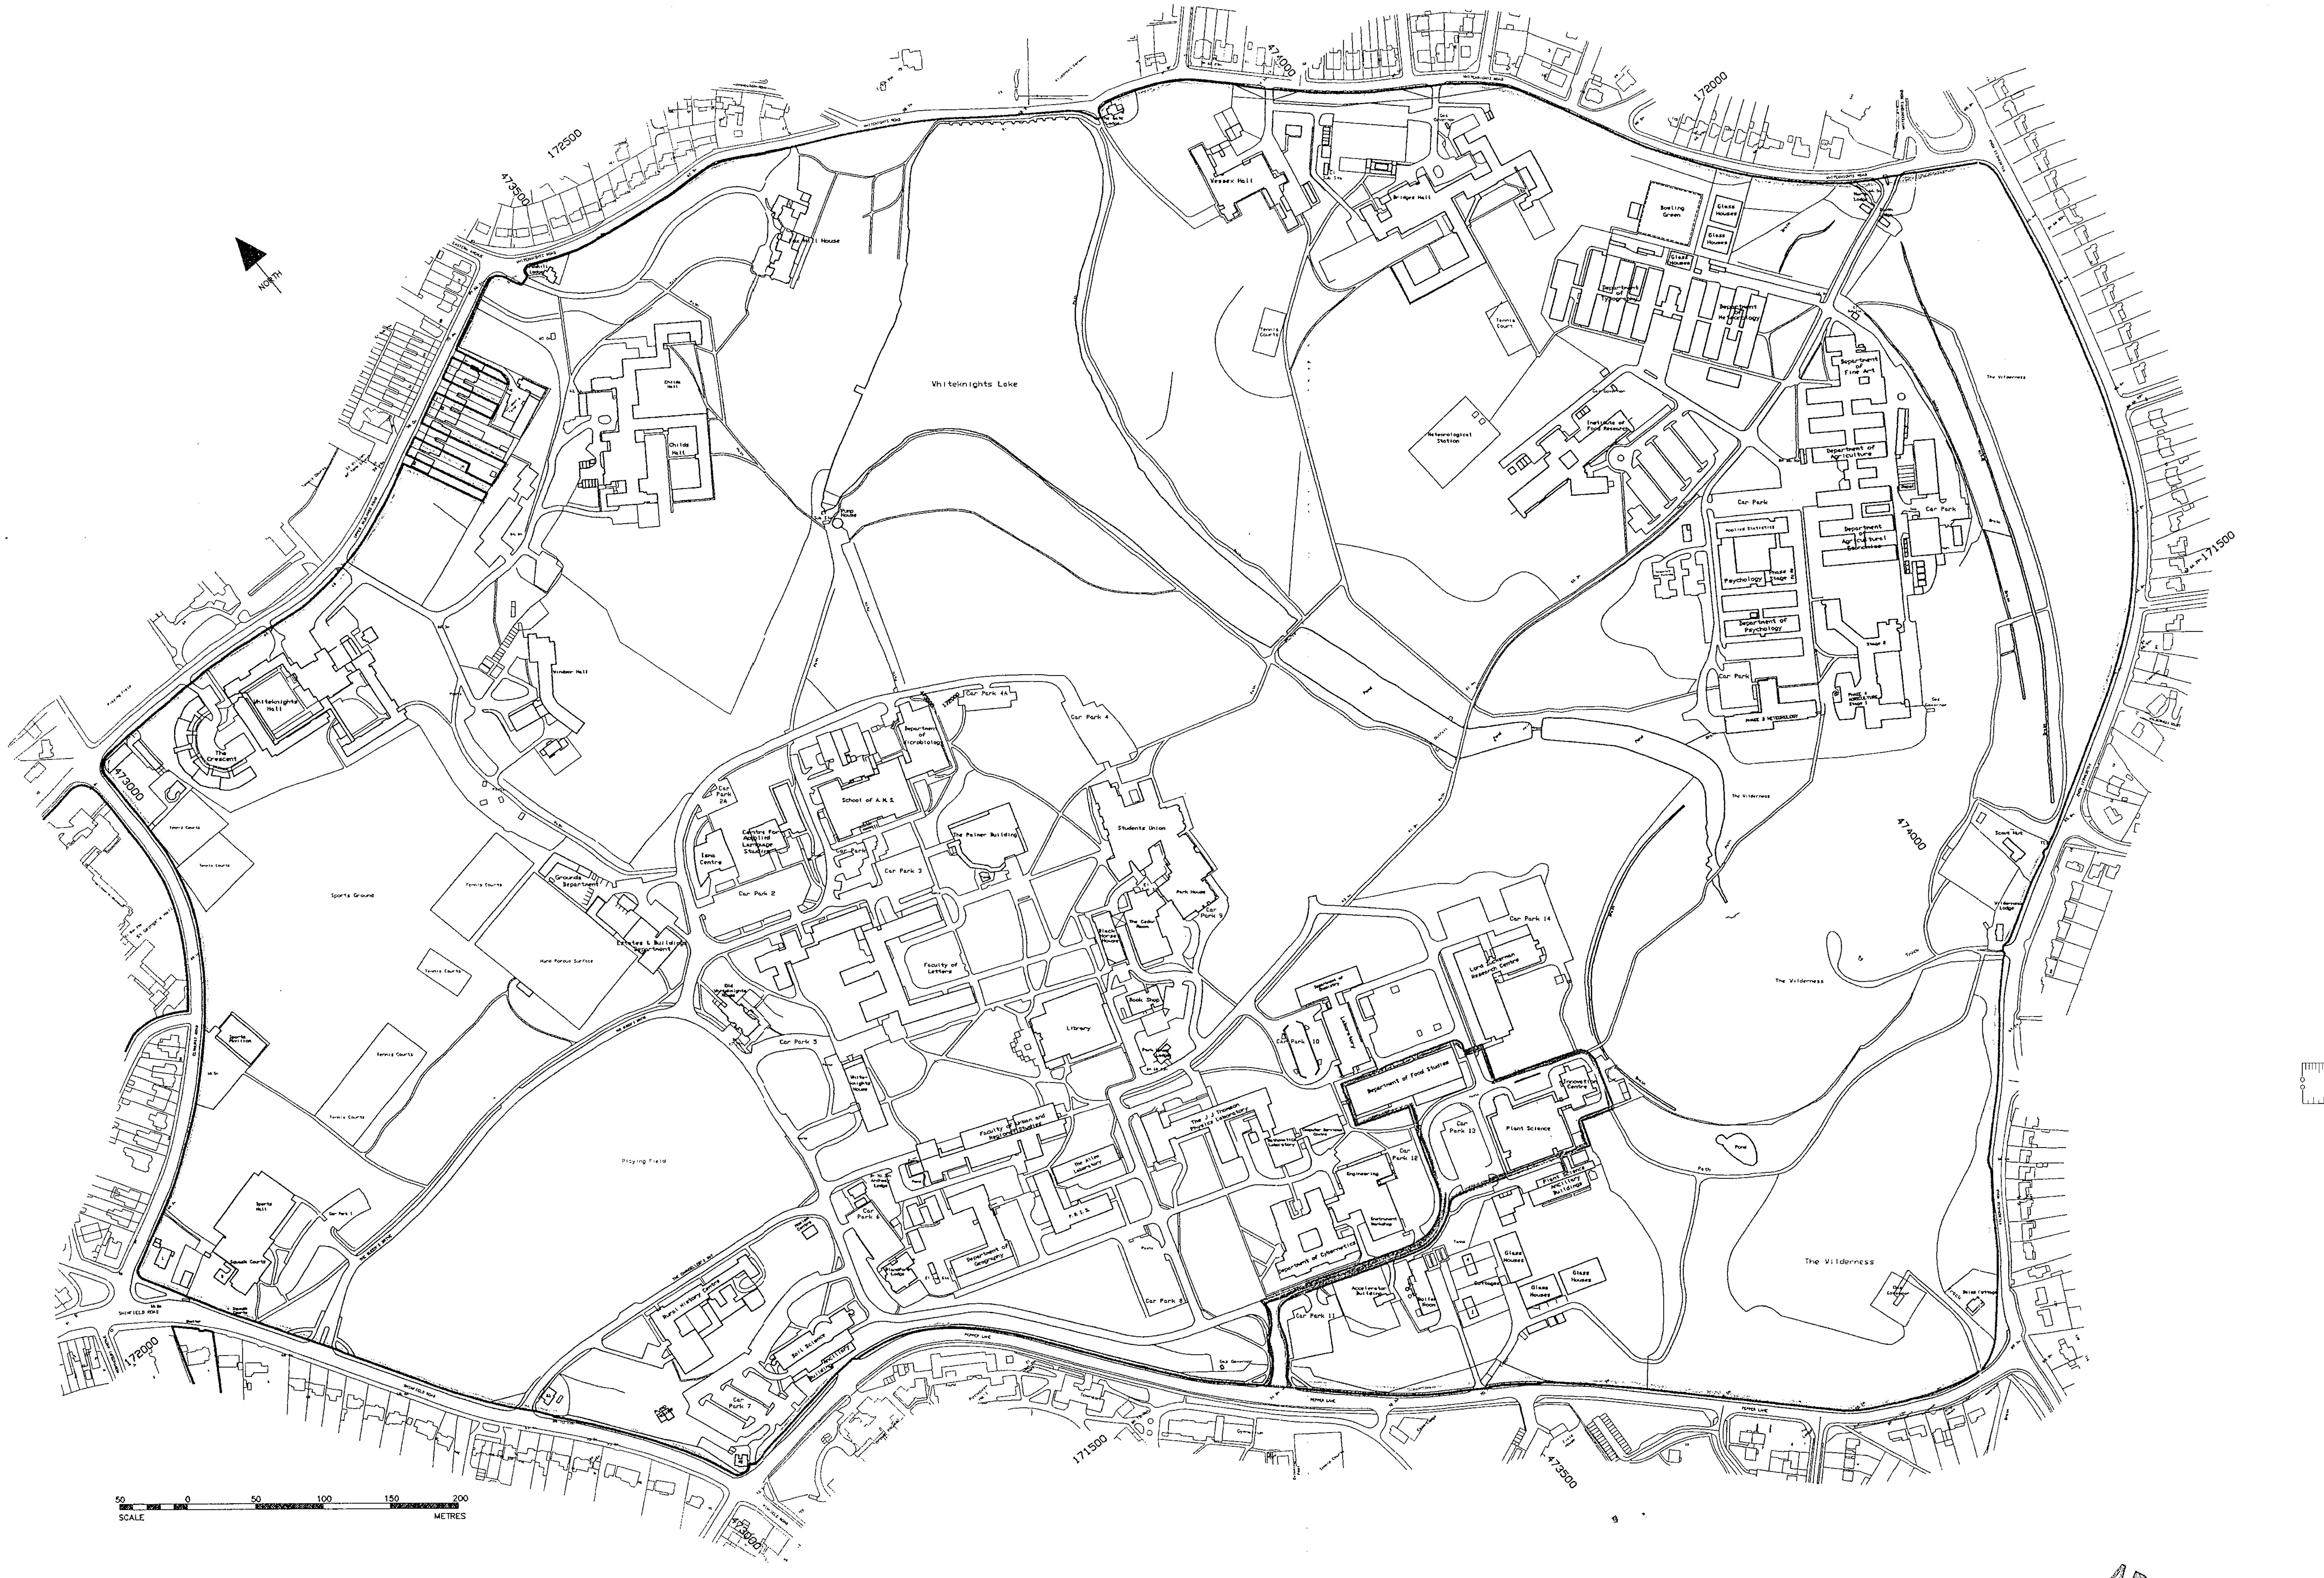

Copyright

Based upon Ordnance Survey digital map data with the permission of the Controller of Her Majesty's Stationery Office, c Crown Copyright. Licence No. ALD 1814A.

Maps used in the reproduction include :– SU7272SE; SU7272SW; SU7373SE; SU7472SW; SU7271NE; SU7371NW; SU7371NE; SU7471NW; SU7371SW; SU7371SE; SU7471SW.

Original Scale 1 : 10,000.
Original year of publication 1994.
Unauthorized reproduction infringes Crown Copyright and may lead to prosecution or civil proceedings.

Project site (planning)

Extent of other university owned land.

31.MAY2000* 1013

0 10 20 30 40 50 60 70 80 90 100
0 2 3

Rev.	Description	Date

B. O. CAD File Reference

Date Plotted: 04.04.00 Time:

The University of Reading

Buildings Officer
K. Collins, CEng, FIEE, MInstE
Buildings Office
Whiteknights, PO Box 235
Reading, RG6 6BW
Tel. 0118 9318300 Fax. 0118 9753499

Building
WHITEKNIGHTS SITE
READING UNIVERSITY

Project
SITE PLAN – CING
(EXTRACT OF)

Title
LOCATION PLAN

APPROVED

Drawn	Date
LES	APRIL 00
Job Number	**Scale**
0022271	1 : 2500

Building No.	Code	Drawing No.	Rev.
W032	B	076	R_



NORTH ELEVATION AS PROPOSED



NORTH ELEVATION AS EXISTING

DO NOT SCALE from this drawing

Contractors must verify all dimensions on site before setting out, commencing work, or making any shop drawings.

Notes

14 NOV 2000

2165

ADDITIONAL PLAN

APPROVED

Rev	Description	Date

Client

THE UNIVERSITY OF READING

Job title

CENTRE FOR INTEGRATED NUTRITIONAL GENOMICS

Drawing title

PROPOSED LINK BETWEEN FOOD STUDIES AND PLANT SCIENCES BUILDINGS

Scale	Date	Drawn
	02.11.00	A.G.P.

ARCHITON GROUP PRACTICE

Drawing No

2165-100