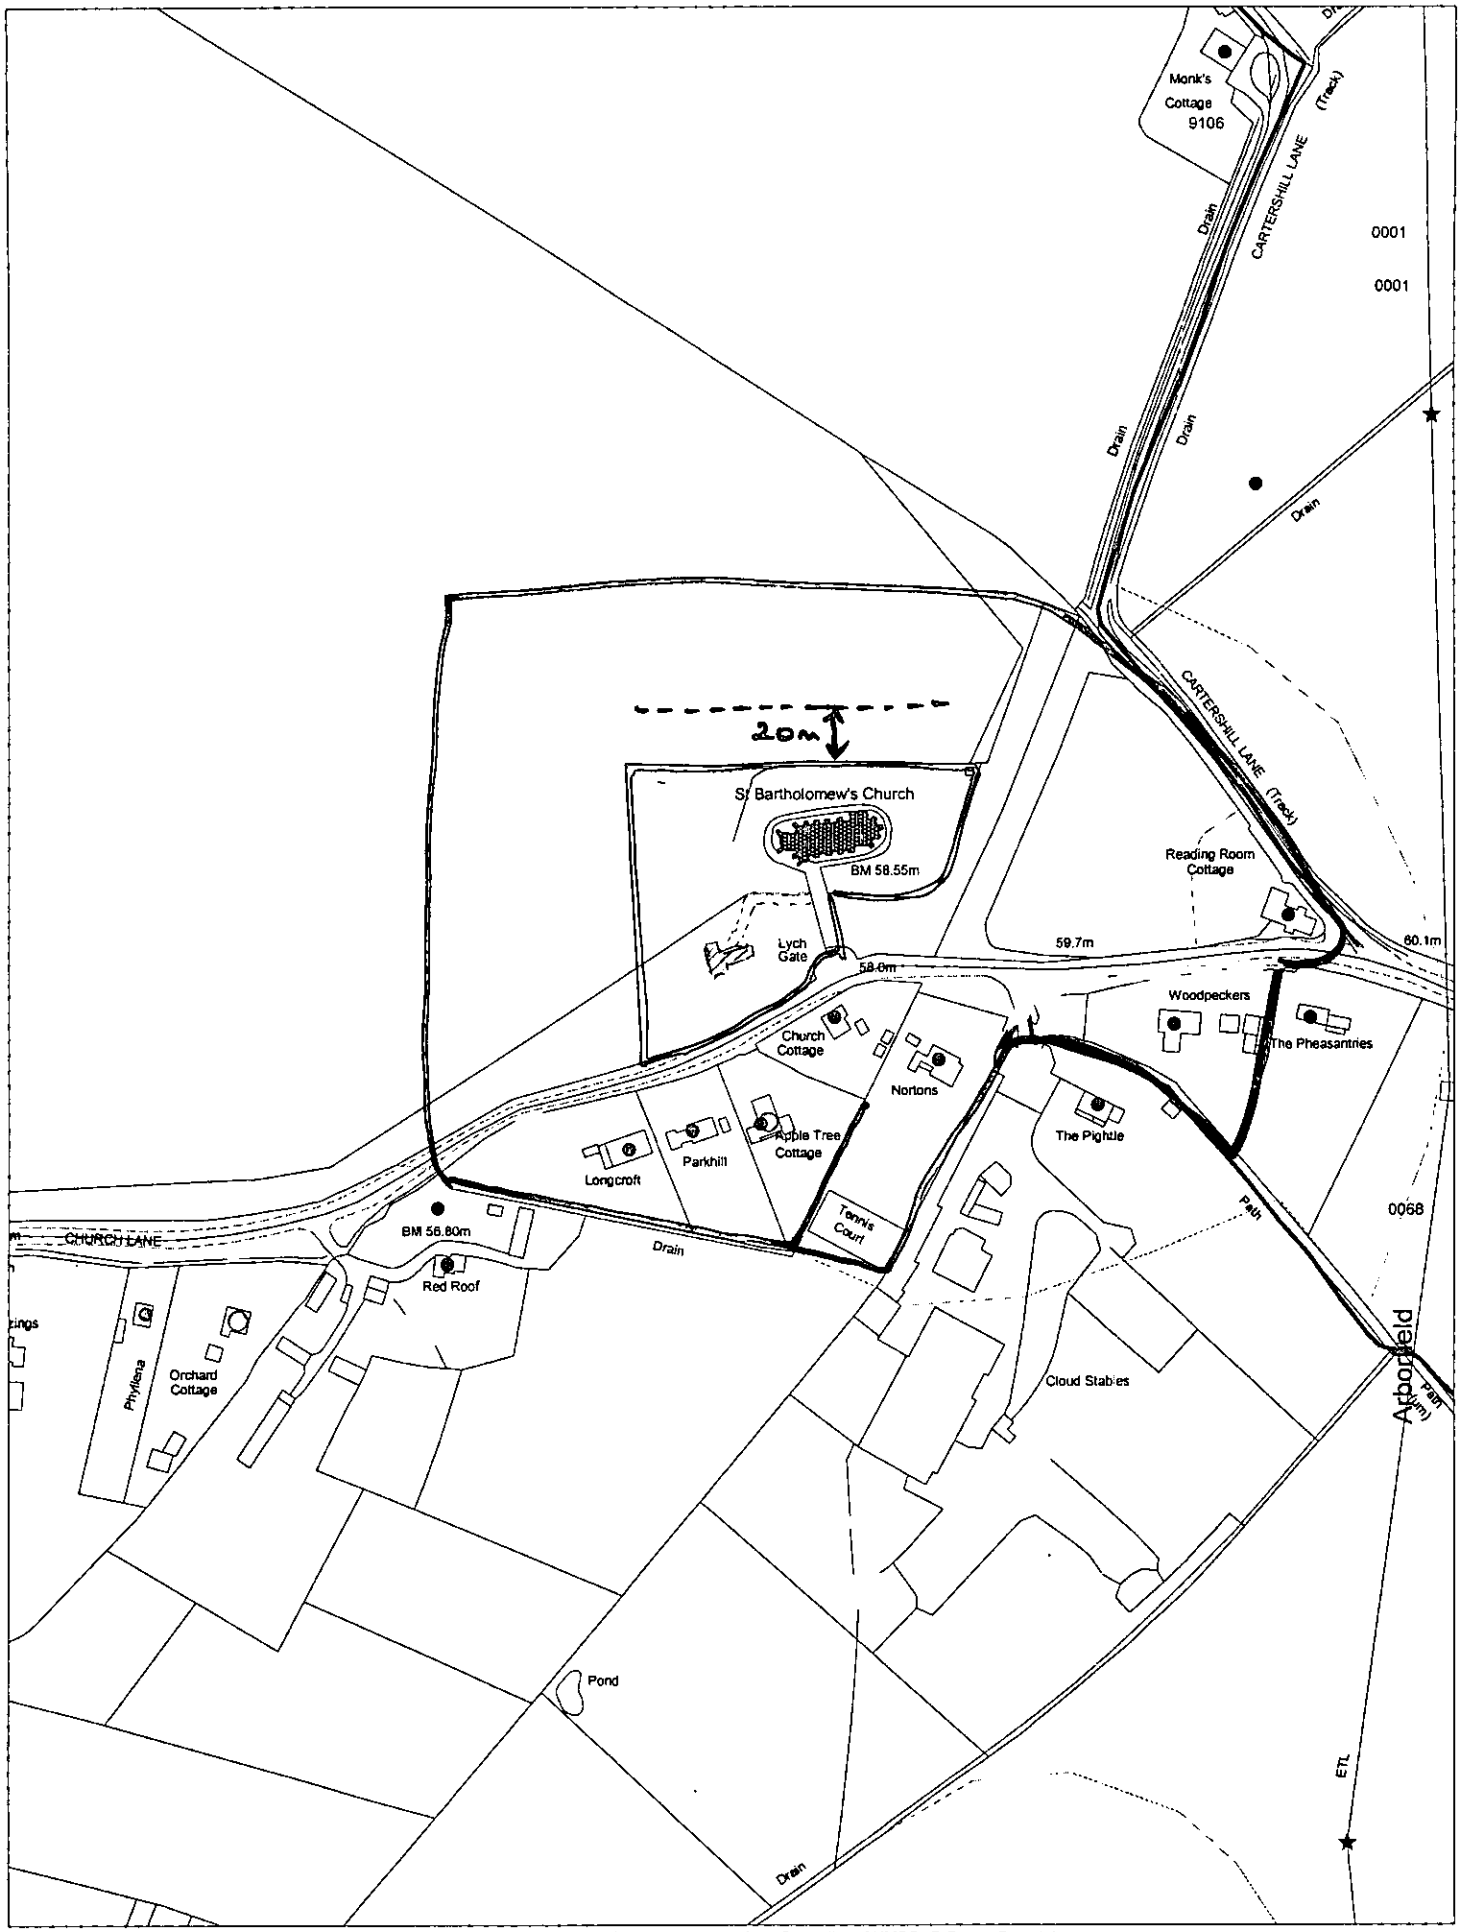

This map is based upon Ordnance Survey material with the permission of Ordnance Survey on behalf of the Controller of HMSO. © Crown Copyright.
Unauthorised reproduction infringes Crown Copyright and may lead to prosecution or civil proceedings.Wokingham District Council Licence LA086134

Development Control,Wokingham District Council.
18 December 2002

Scale: 1 : 2500

N
W E
S



NORTH ELEVATION

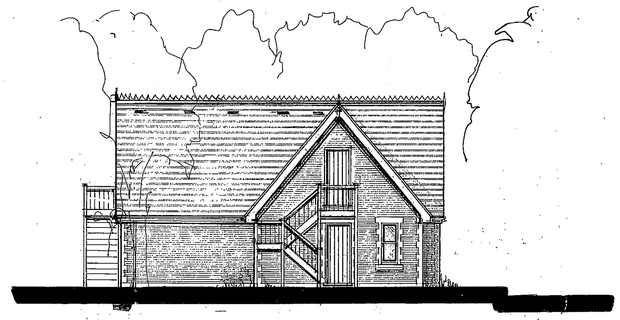

EAST ELEVATION



SOUTH ELEVATION

WEST ELEVATION

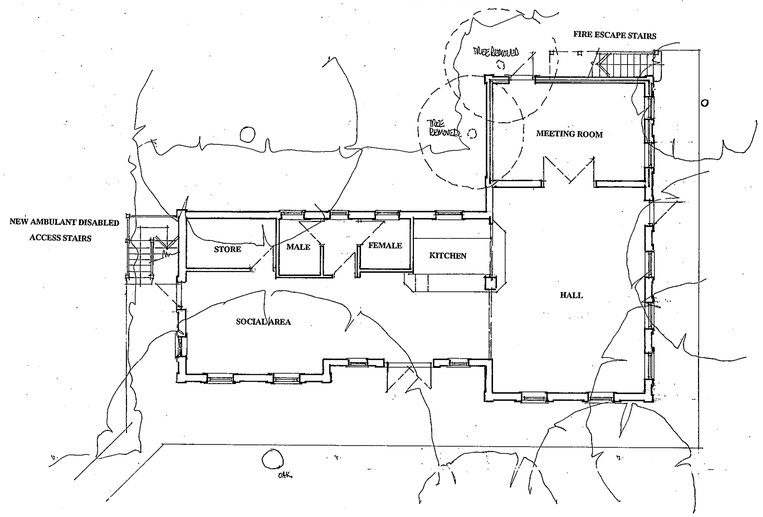

GROUND FLOOR PLAN

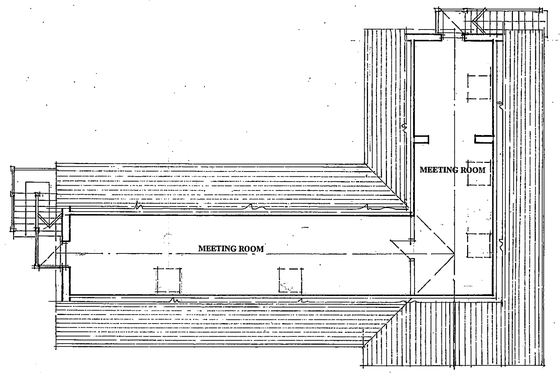

FIRST FLOOR PLAN

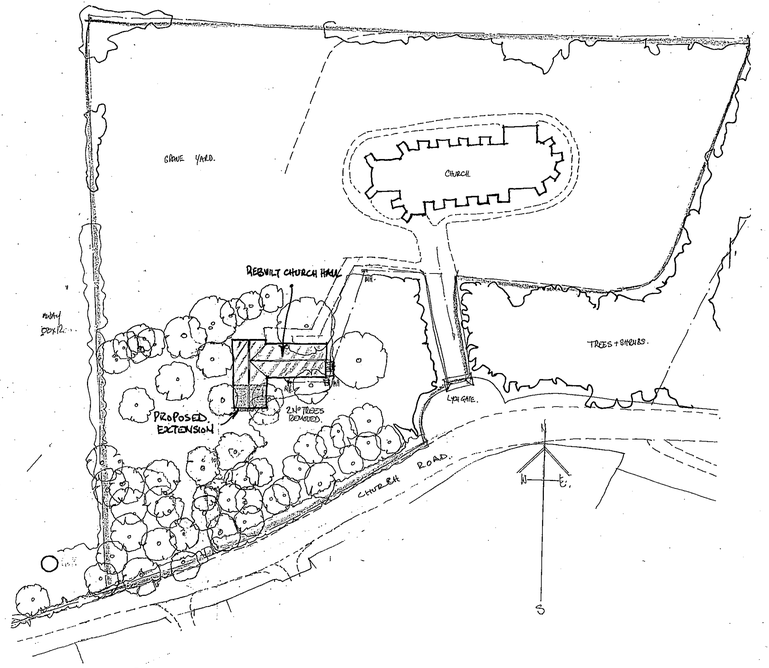

SITE PLAN SCALE 1:500.

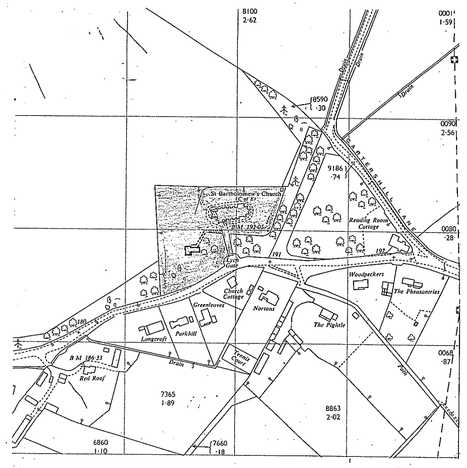

LOCATION PLAN SCALE 1:2500.

SUPERSEDED

Proposal
PROPOSED EXTENSION..

Drawing
PLANNING PROPOSALS

Site
ST BARTHOLOMEW'S CHURCH HALL ARBORFIELD BERKSHIRE

Date October 2002 Scale . 1:100 Drawing No D 683-01

COLIN DAWSON & ASSOCIATES
Architectural Design & Building Surveying.
MALVERN HOUSE
1 MALVERN WAY
TWYFORD
READING, BERKSHIRE, RG10 9PY.
Tel: (0118) 9343322 Fax: (0118) 9343322.

12 DEC 2002
8179



NORTH ELEVATION



EAST ELEVATION

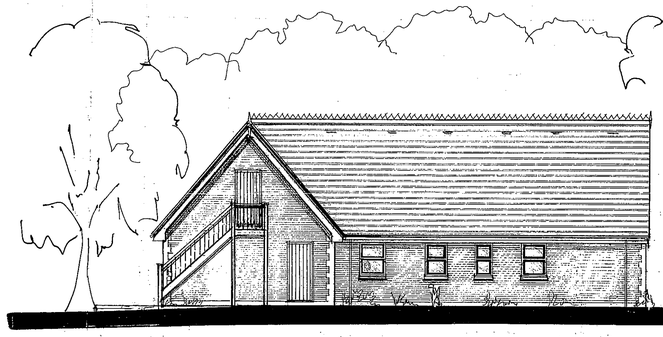

SOUTH ELEVATION

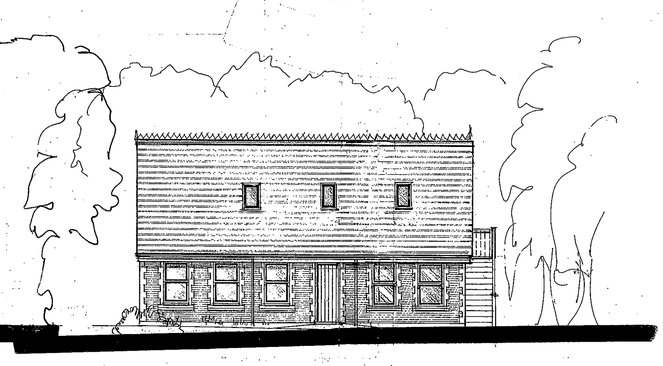

WEST ELEVATION

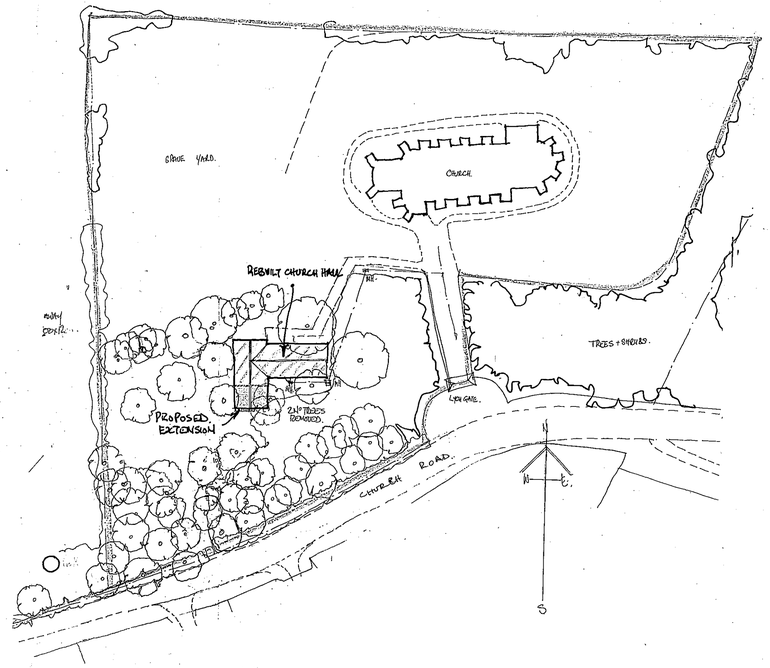

SITE PLAN SCALE 1:500

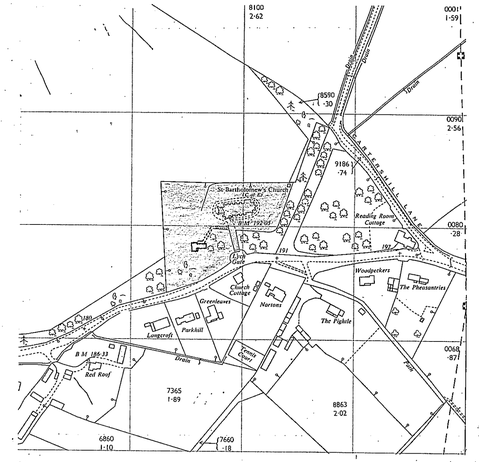

LOCATION PLAN SCALE 1:2500

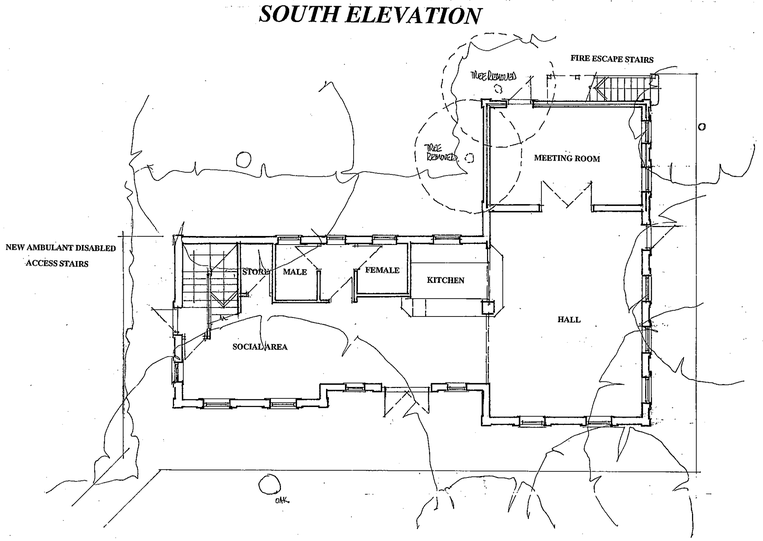

GROUND FLOOR PLAN

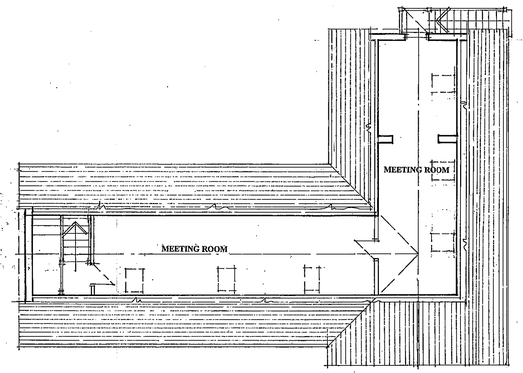

FIRST FLOOR PLAN

REVISED PLAN

13 FEB 2003

COPIES TO

Proposal
PROPOSED EXTENSION..

Drawing
PLANNING PROPOSALS

Site
ST BARTHOLOMEW'S CHURCH HALL ARBORFIELD BERKSHIRE

Date October 2002 Scale . 1:100 Drawing No D 683-01 A

SUPERSEDED

COLIN DAWSON & ASSOCIATES
Architectural Design & Building Surveying.
MALVERN HOUSE
1 MALVERN WAY
TWYFORD
READING, BERKSHIRE. RG10 9PY.
Tel:. (0118) 9343322 Fax: (0118) 9343322.



NORTH ELEVATION

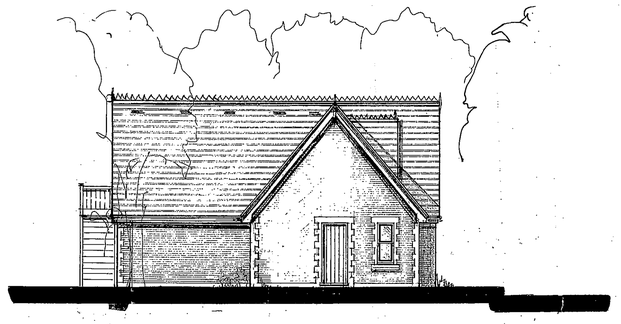

EAST ELEVATION

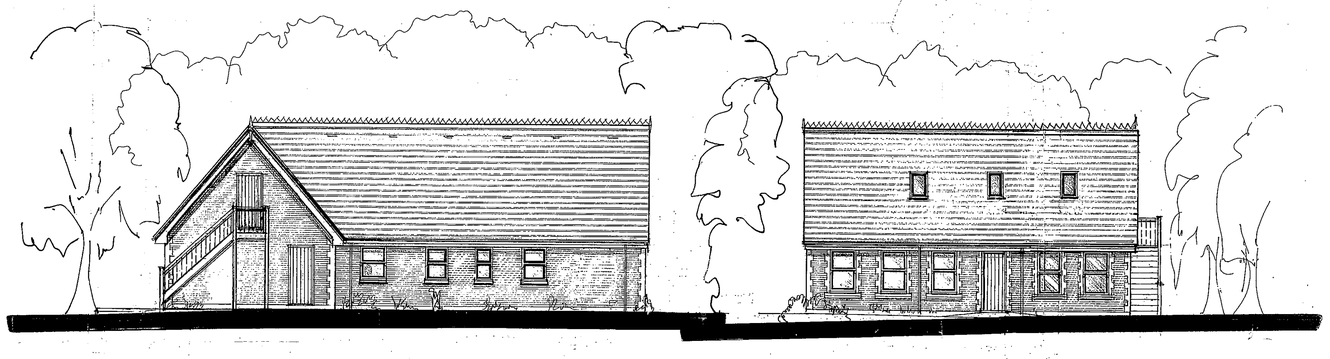

SOUTH ELEVATION

WEST ELEVATION

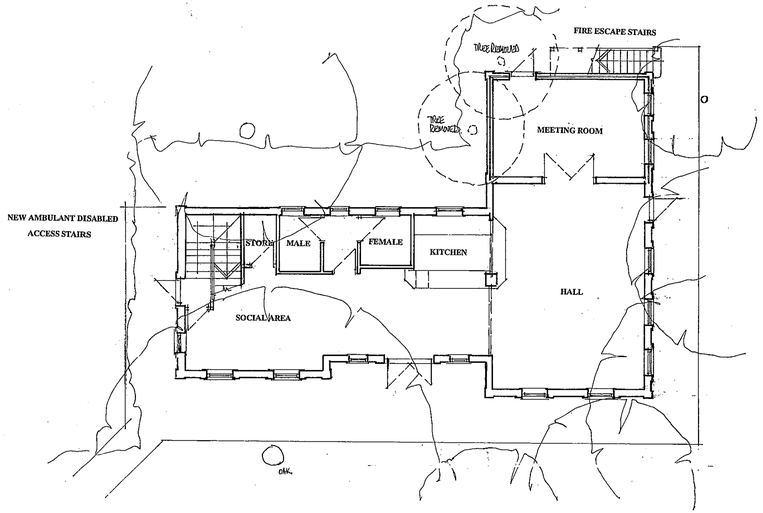

GROUND FLOOR PLAN

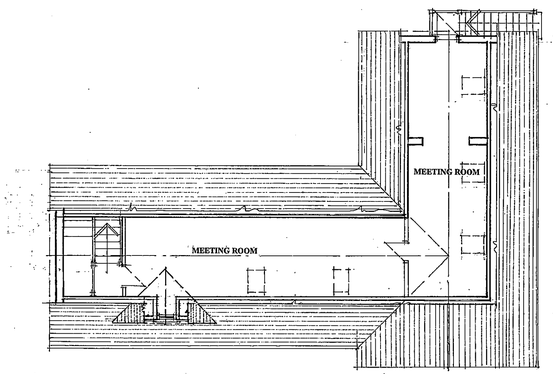

FIRST FLOOR PLAN

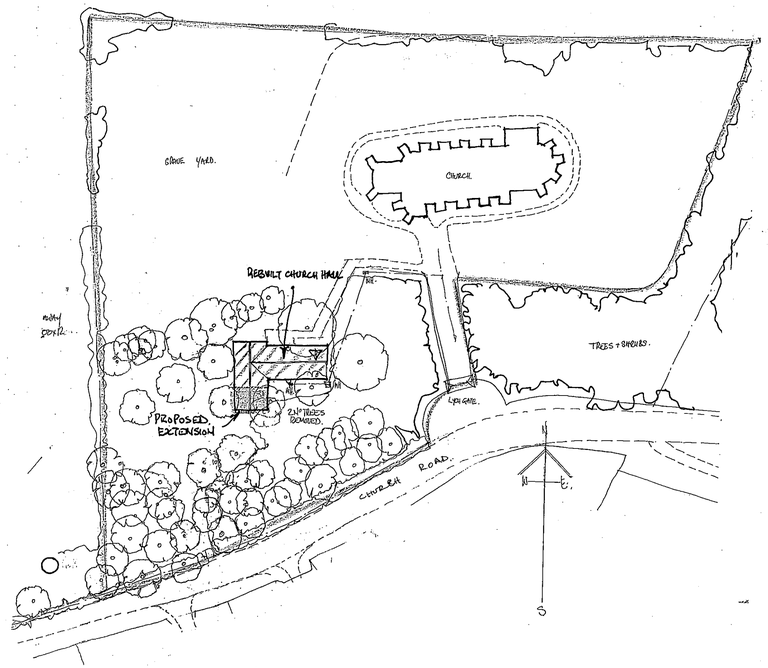

SITE PLAN SCALE 1:500.

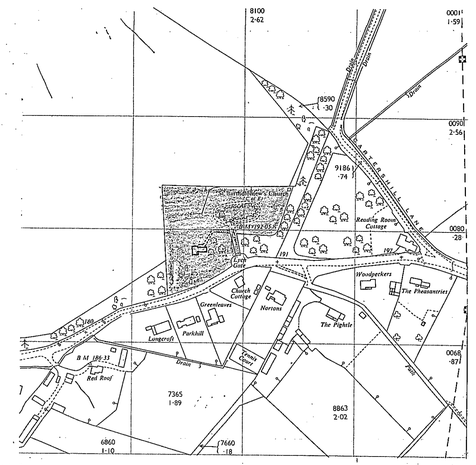

LOCATION PLAN SCALE 1:2500.

REVISED PLAN
8180

APPROVED

Proposal
PROPOSED EXTENSION..

Drawing
PLANNING PROPOSALS

Site
ST BARTHOLOMEW'S CHURCH HALL ARBORFIELD BERKSHIRE

Date October 2002

Scale . 1:100

PLANNING SERVICES DEPT.
Drawing No D 683.01 B

0 5 MAR 2003

COPIES TO

COLIN DAWSON & ASSOCIATES
Architectural Design & Building Surveying.
MALVERN HOUSE
1 MALVERN WAY
TWYFORD
READING. BERKSHIRE. RG10 9PY.
Tel: (0118) 9343322 Fax: (0118) 9343322.