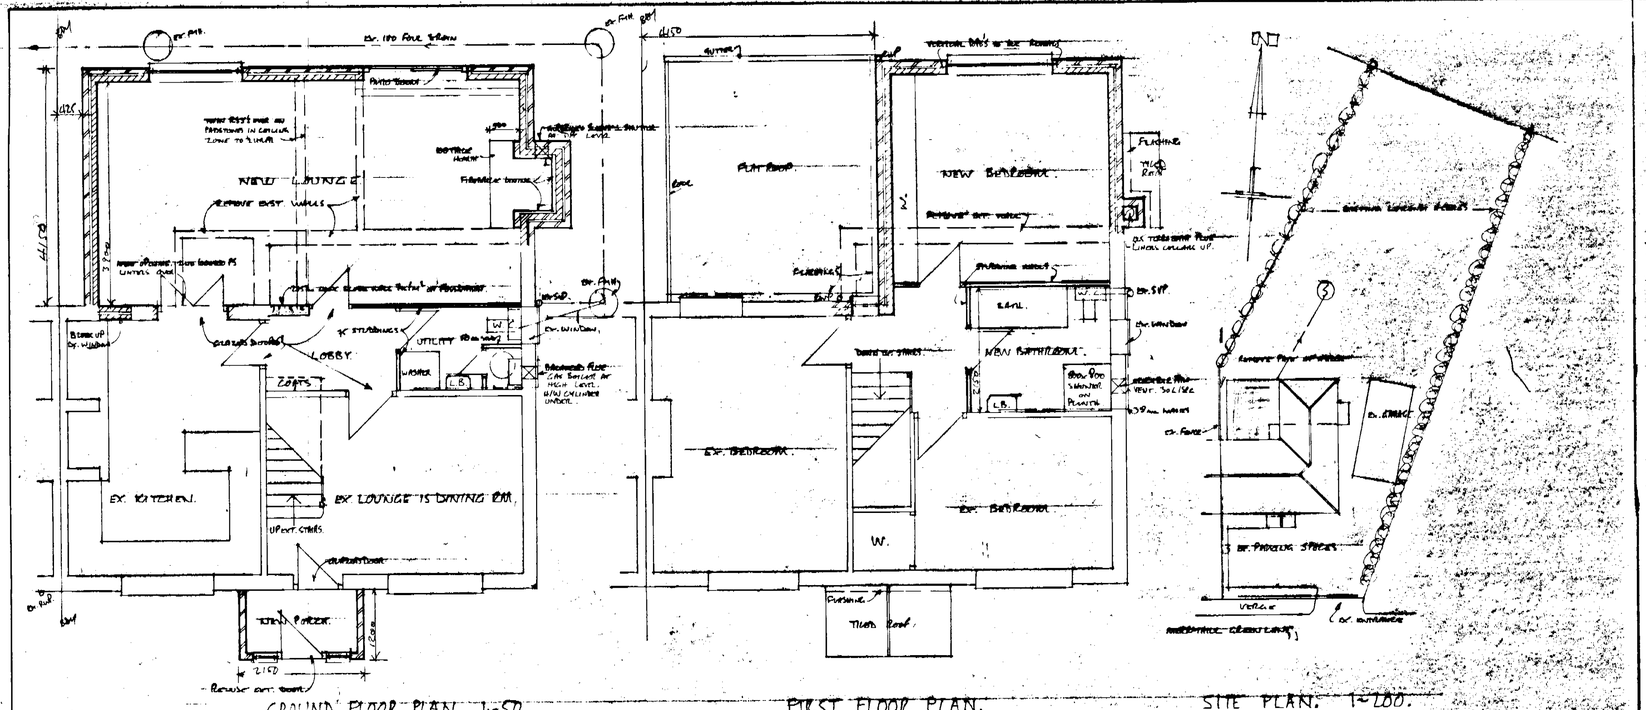


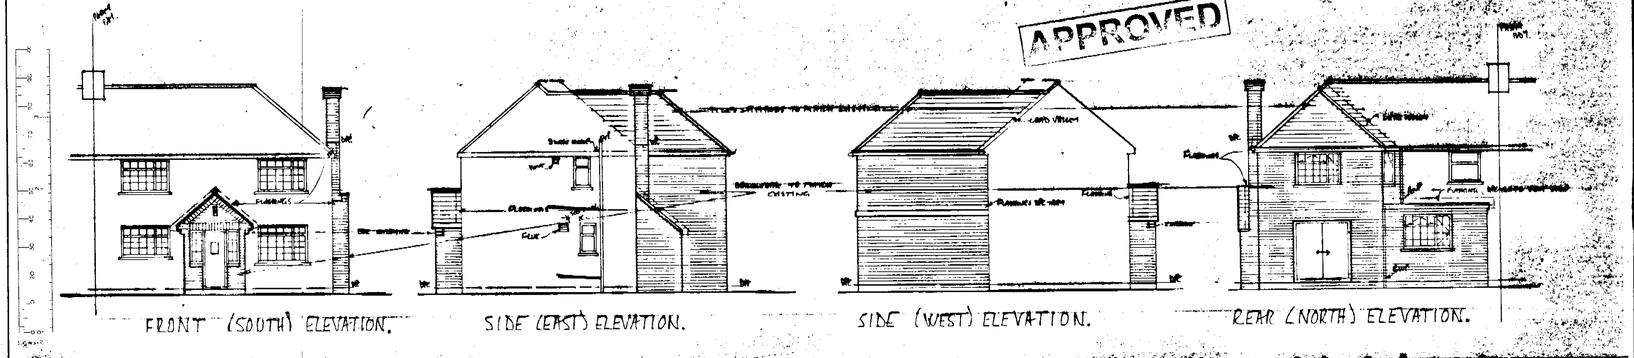


PROPOSED ALTERATIONS AND ADDITIONS TO NO. 1, MERRYHILL GREEN LANE, WINNERSH, WOKINGHAM, BERKSHIRE.

30/8/02