


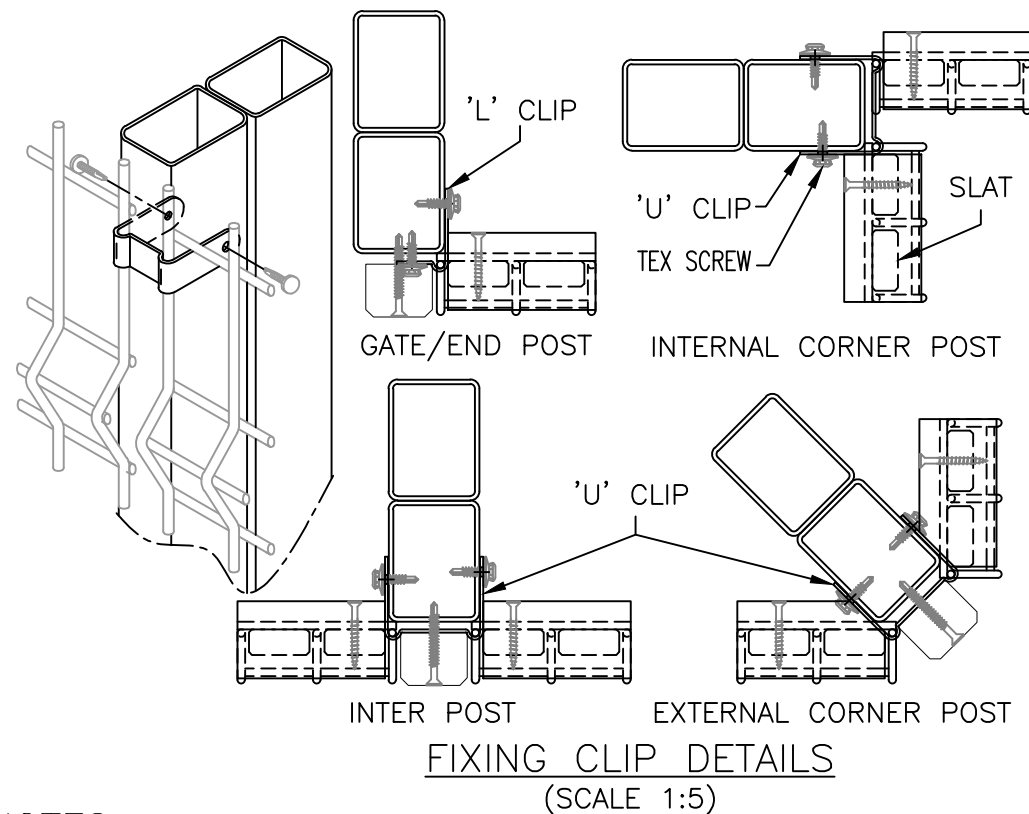

NOTES.

ALL DIMENSIONS ARE IN mm (UNO)
GAPS UNDERNEATH GATES & FENCING
ARE NOMINAL DUE TO GROUND LEVELS.
PANELS CAN BE REDUCED IN WIDTH TO SUIT THE SITE.
TIMBER SECTIONS OF PANELS TO BE ASSEMBLED ON SITE.
POSTS TO BE INSTALLED 20mm ABOVE TOP OF PANEL.
ONCE STEEL FENCE IS FULLY INSTALLED, SLATS TO BE
INSERTED BETWEEN WIRES.
TOP & BOTTOM CAPPING STRIPES TO BE INSTALLED
USING WOODSCREWS @ 500mm MINIMUM CENTRES.
POST COVER STRIPS FITTED USING 4 No. CSK TEK SCREWS.
REFER TO JFW15.pdf FOR INSTALLATION DETAILS

MATERIALS – MILD STEEL.

POSTS: 80 x 60 RHS (TYPICAL)
(POSTS ASSESSED TO SUIT SITE LOCATION)
MESH PANELS: Ø5mm WIRES

FIXINGS.




6 CLIPS PER POST

MATERIALS – TIMBER.

SLATS – 40 x 17 THICK PAR
GROOVED CAPPING – 45 x 51 THICK PAR
POST COVER STRIP – 35 x 44 THICK PAR

FINISH.

STEEL: GALVANISED TO BS EN ISO 1461
POWDER COATED: IF REQUIRED
TIMBER: JAKCURED

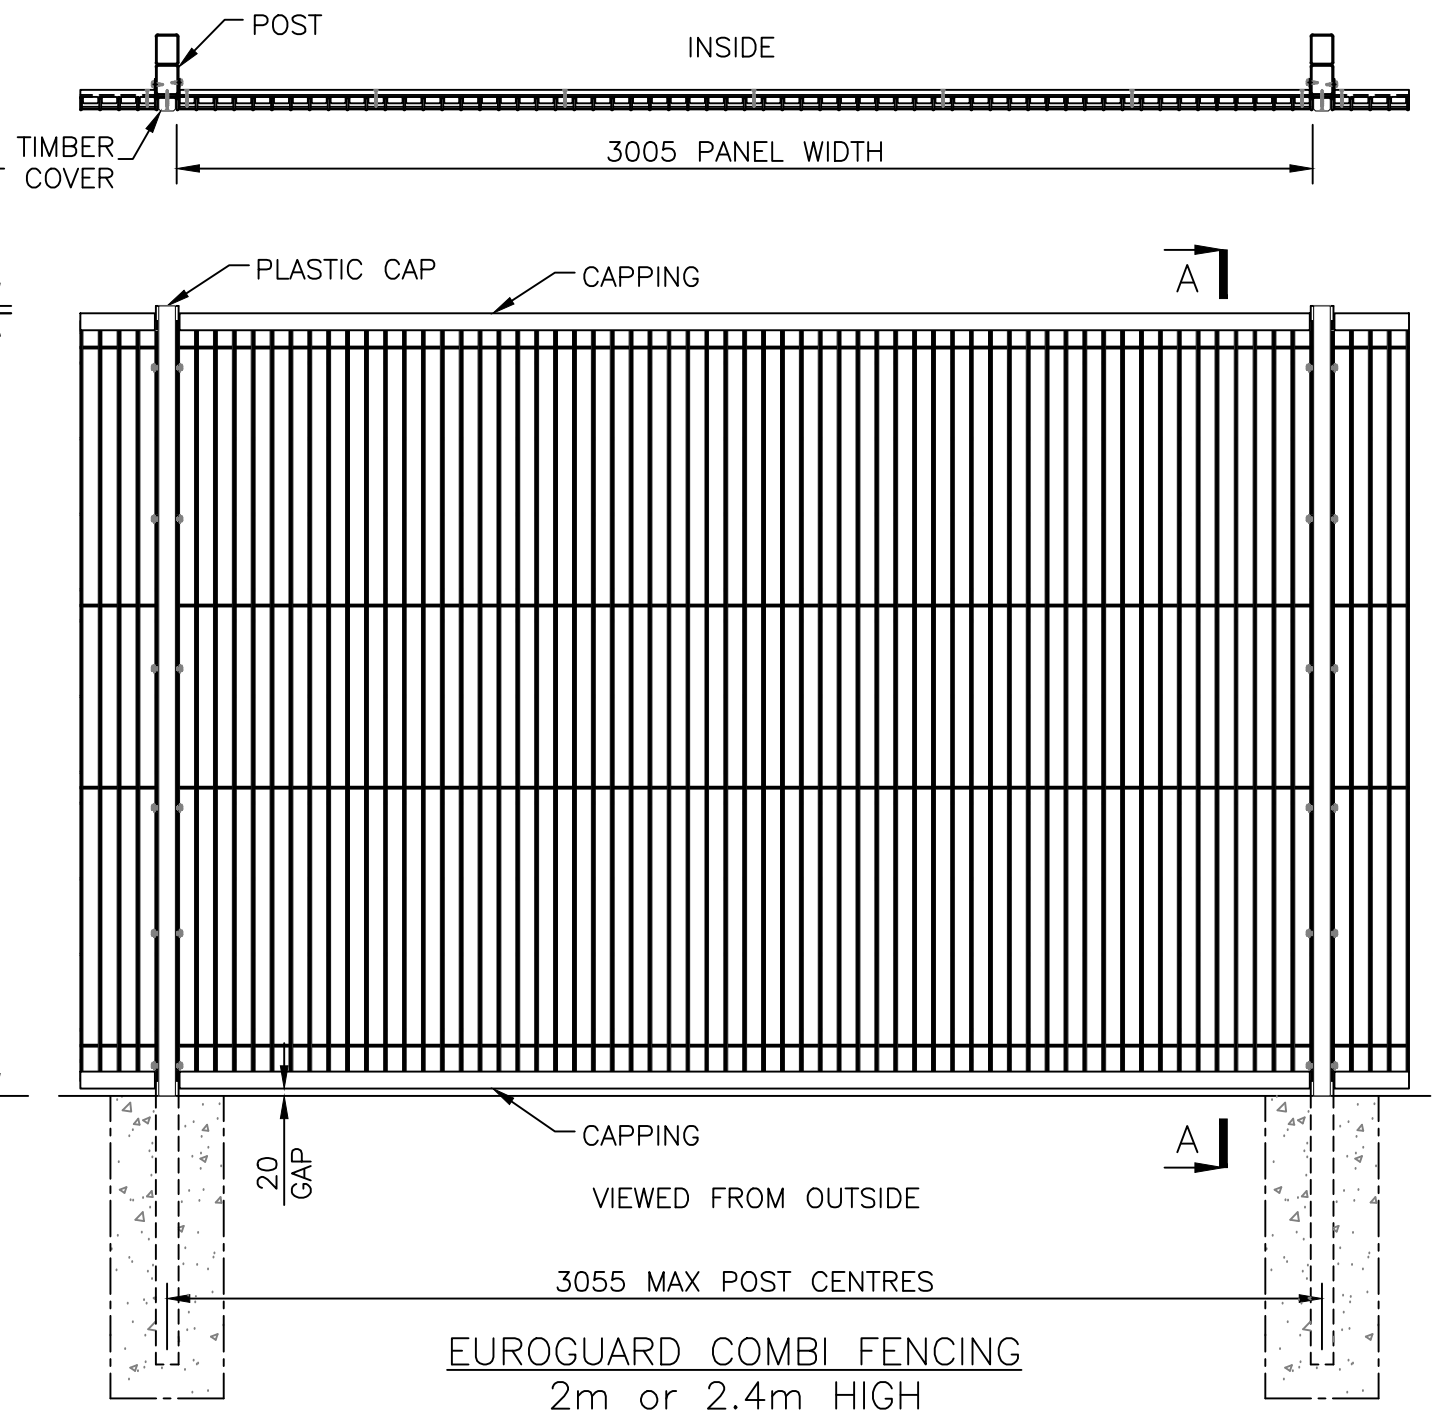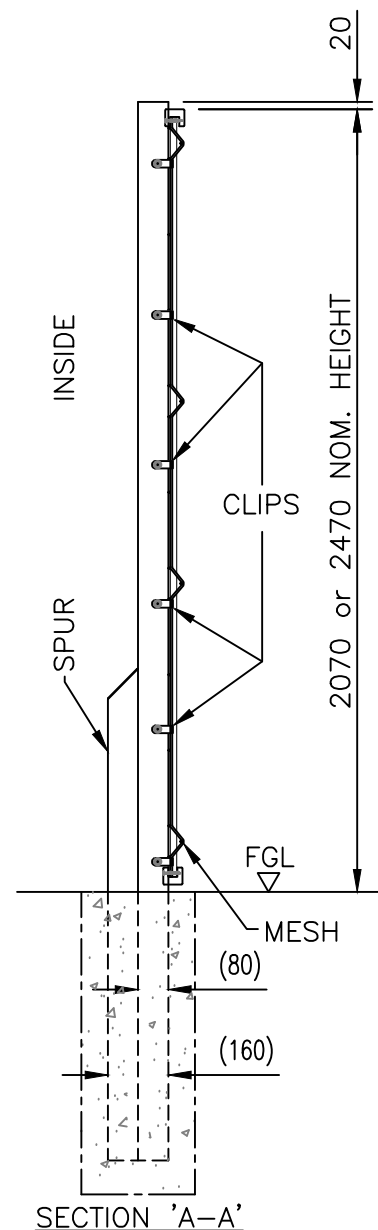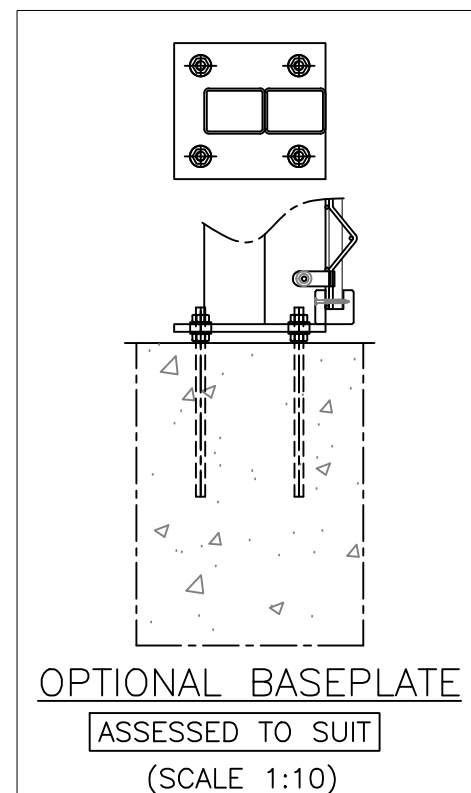

**Jacksons
Fencing**

Stowting Common, Near Ashford,
Kent. TN25 6BN
Telephone: 01233 750393
Fax: 01233 750403
www.jacksons-fencing.co.uk

This Drawing Is The Property Of H.S. Jackson & Son (Fencing) Ltd, And May
Not Be Copied Or Reproduced In Any Way Without Prior Written Permission.

DO NOT SCALE – IF IN DOUBT ASK

10	16/07/2025	CLIP QTY
9	19/02/2020	BASEPLATE OPTION + MATERIAL NOTES
8	30/12/2018	CLIP DETAIL ADDED
7	24/08/16	Sheet 4 Added
6	08/10/12	Sheet 3 Added

Drawn	JR	TITLE	
Date	02/04/2008	SALES DRAWING	
Checked	Chris J	EUROGUARD COMBI FENCE – 2m & 2.4m HIGH	
Size	A3	CUSTOMER	Drawing No.
Scale	1:20 U.O.S	ACK No.	J7/01049 Sheet 1