


R10 Road 1

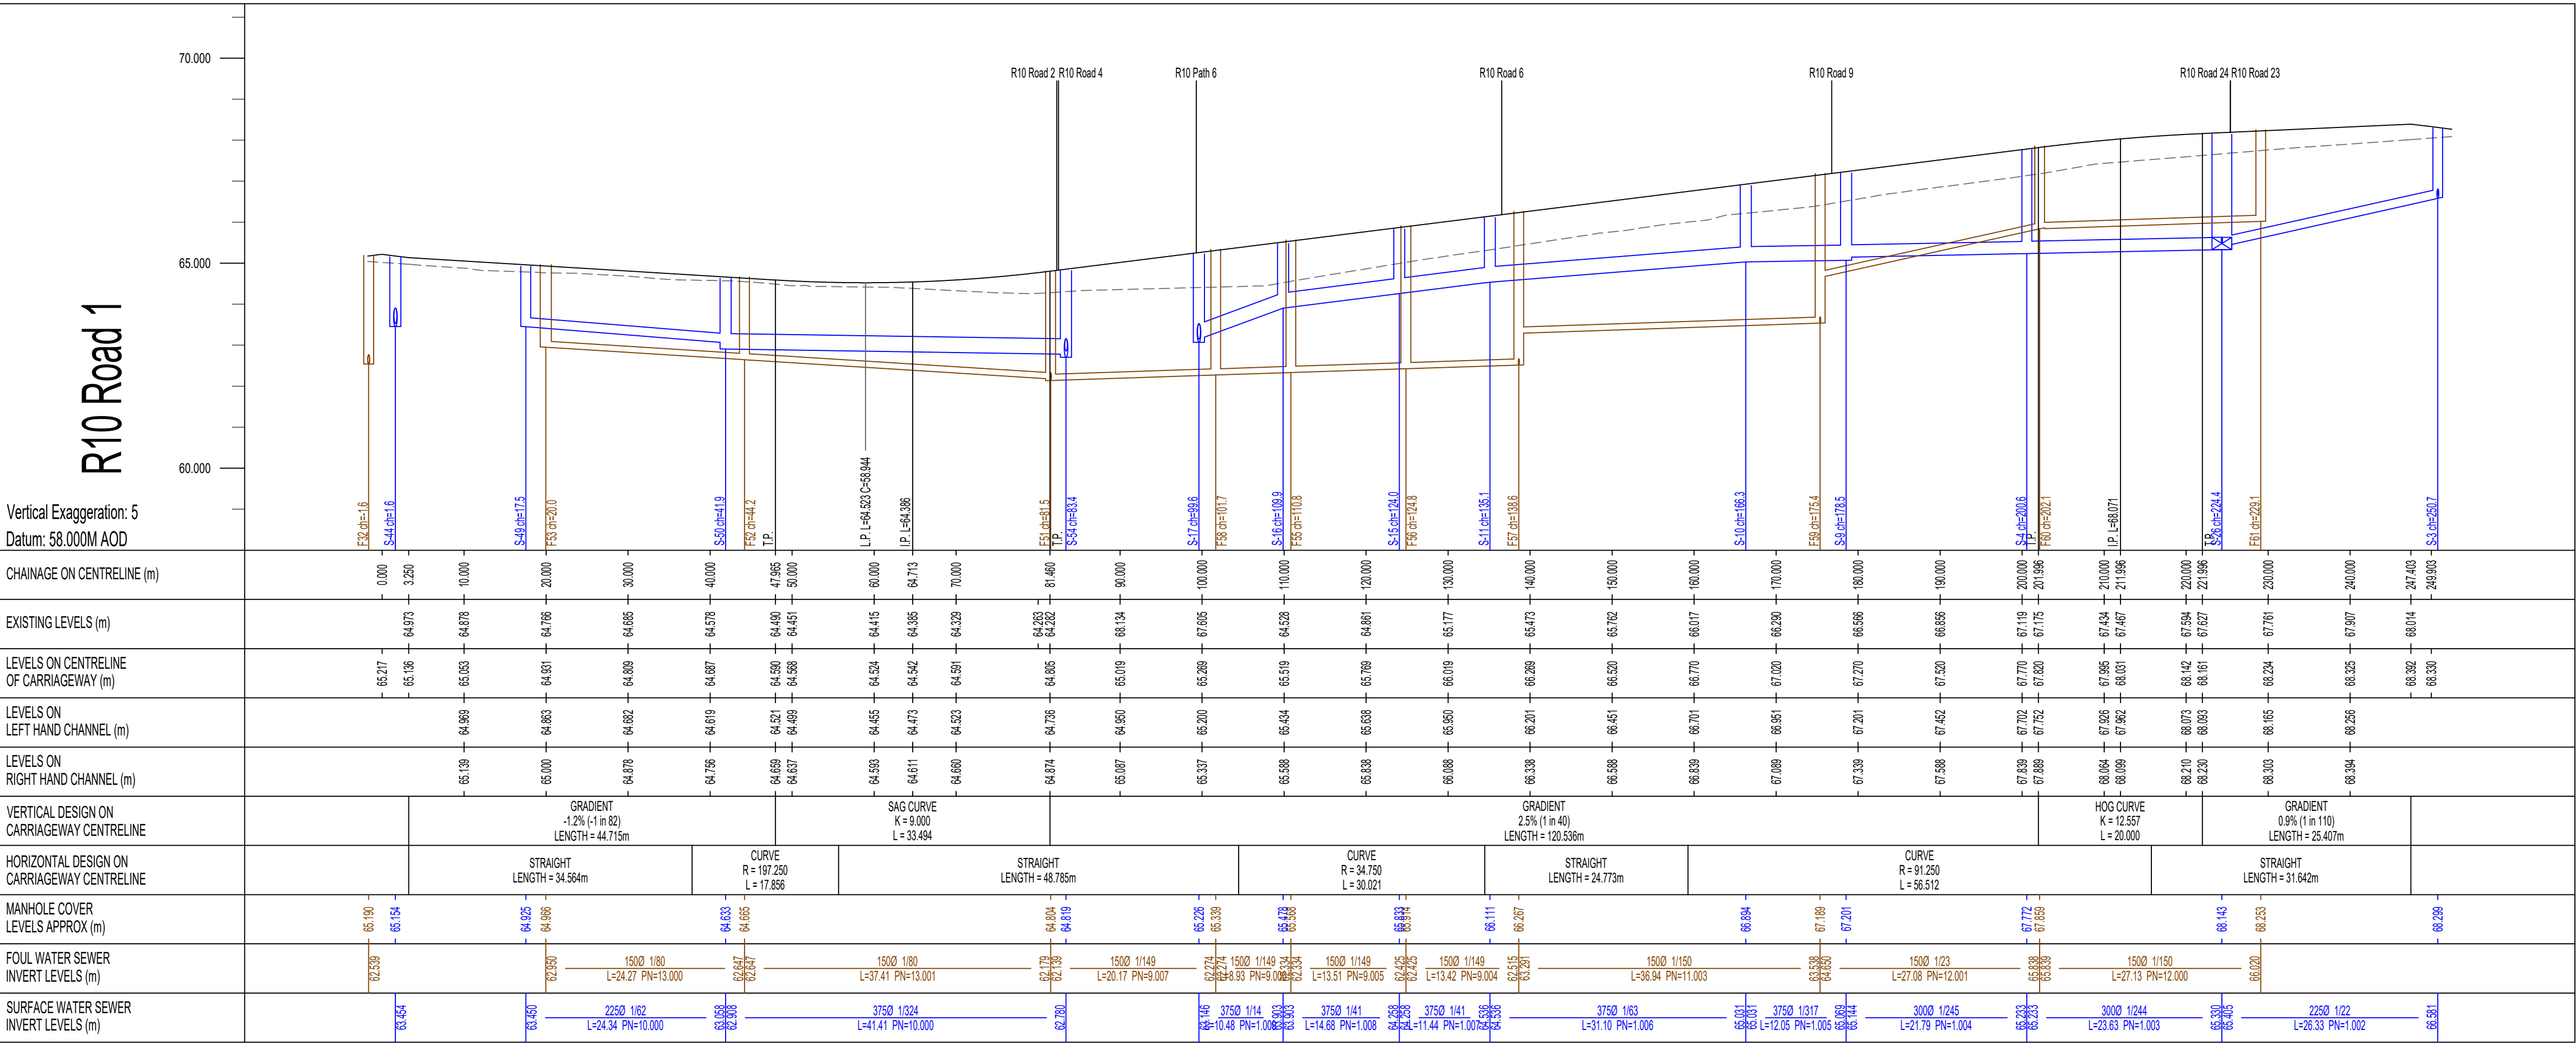

R10 Road 2

