


Wokingham Borough Forest of Imagination 2025

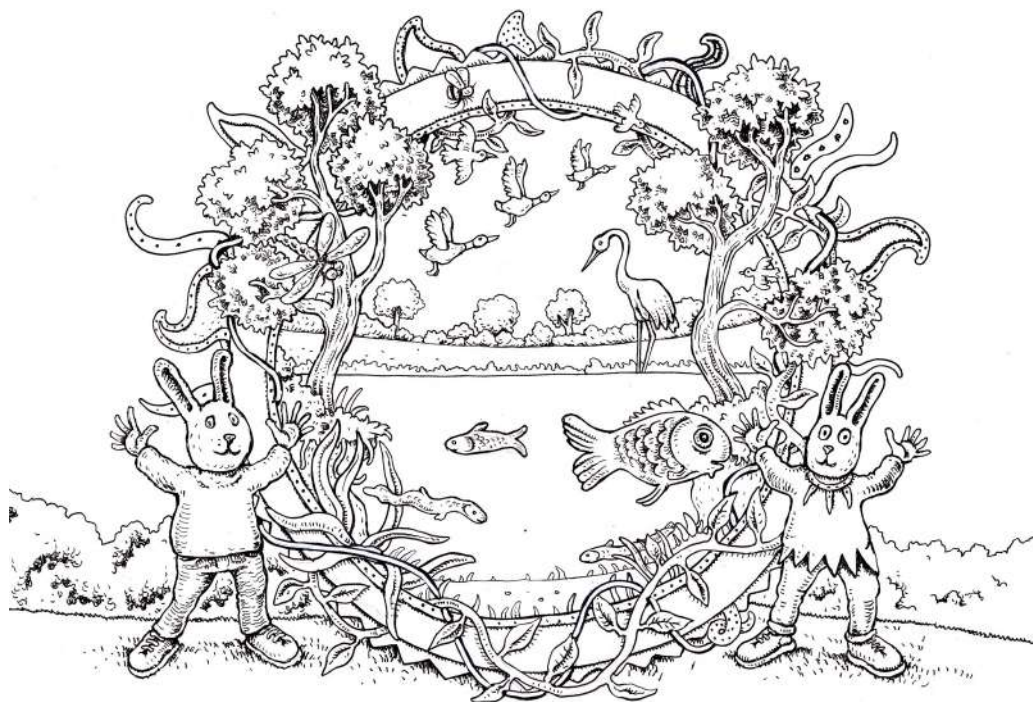

WOKINGHAM
BOROUGH COUNCIL

Wokingham Borough's Forest of Imagination




Funded by
UK Government



WOKINGHAM
BOROUGH COUNCIL


forest
IMAGINATION



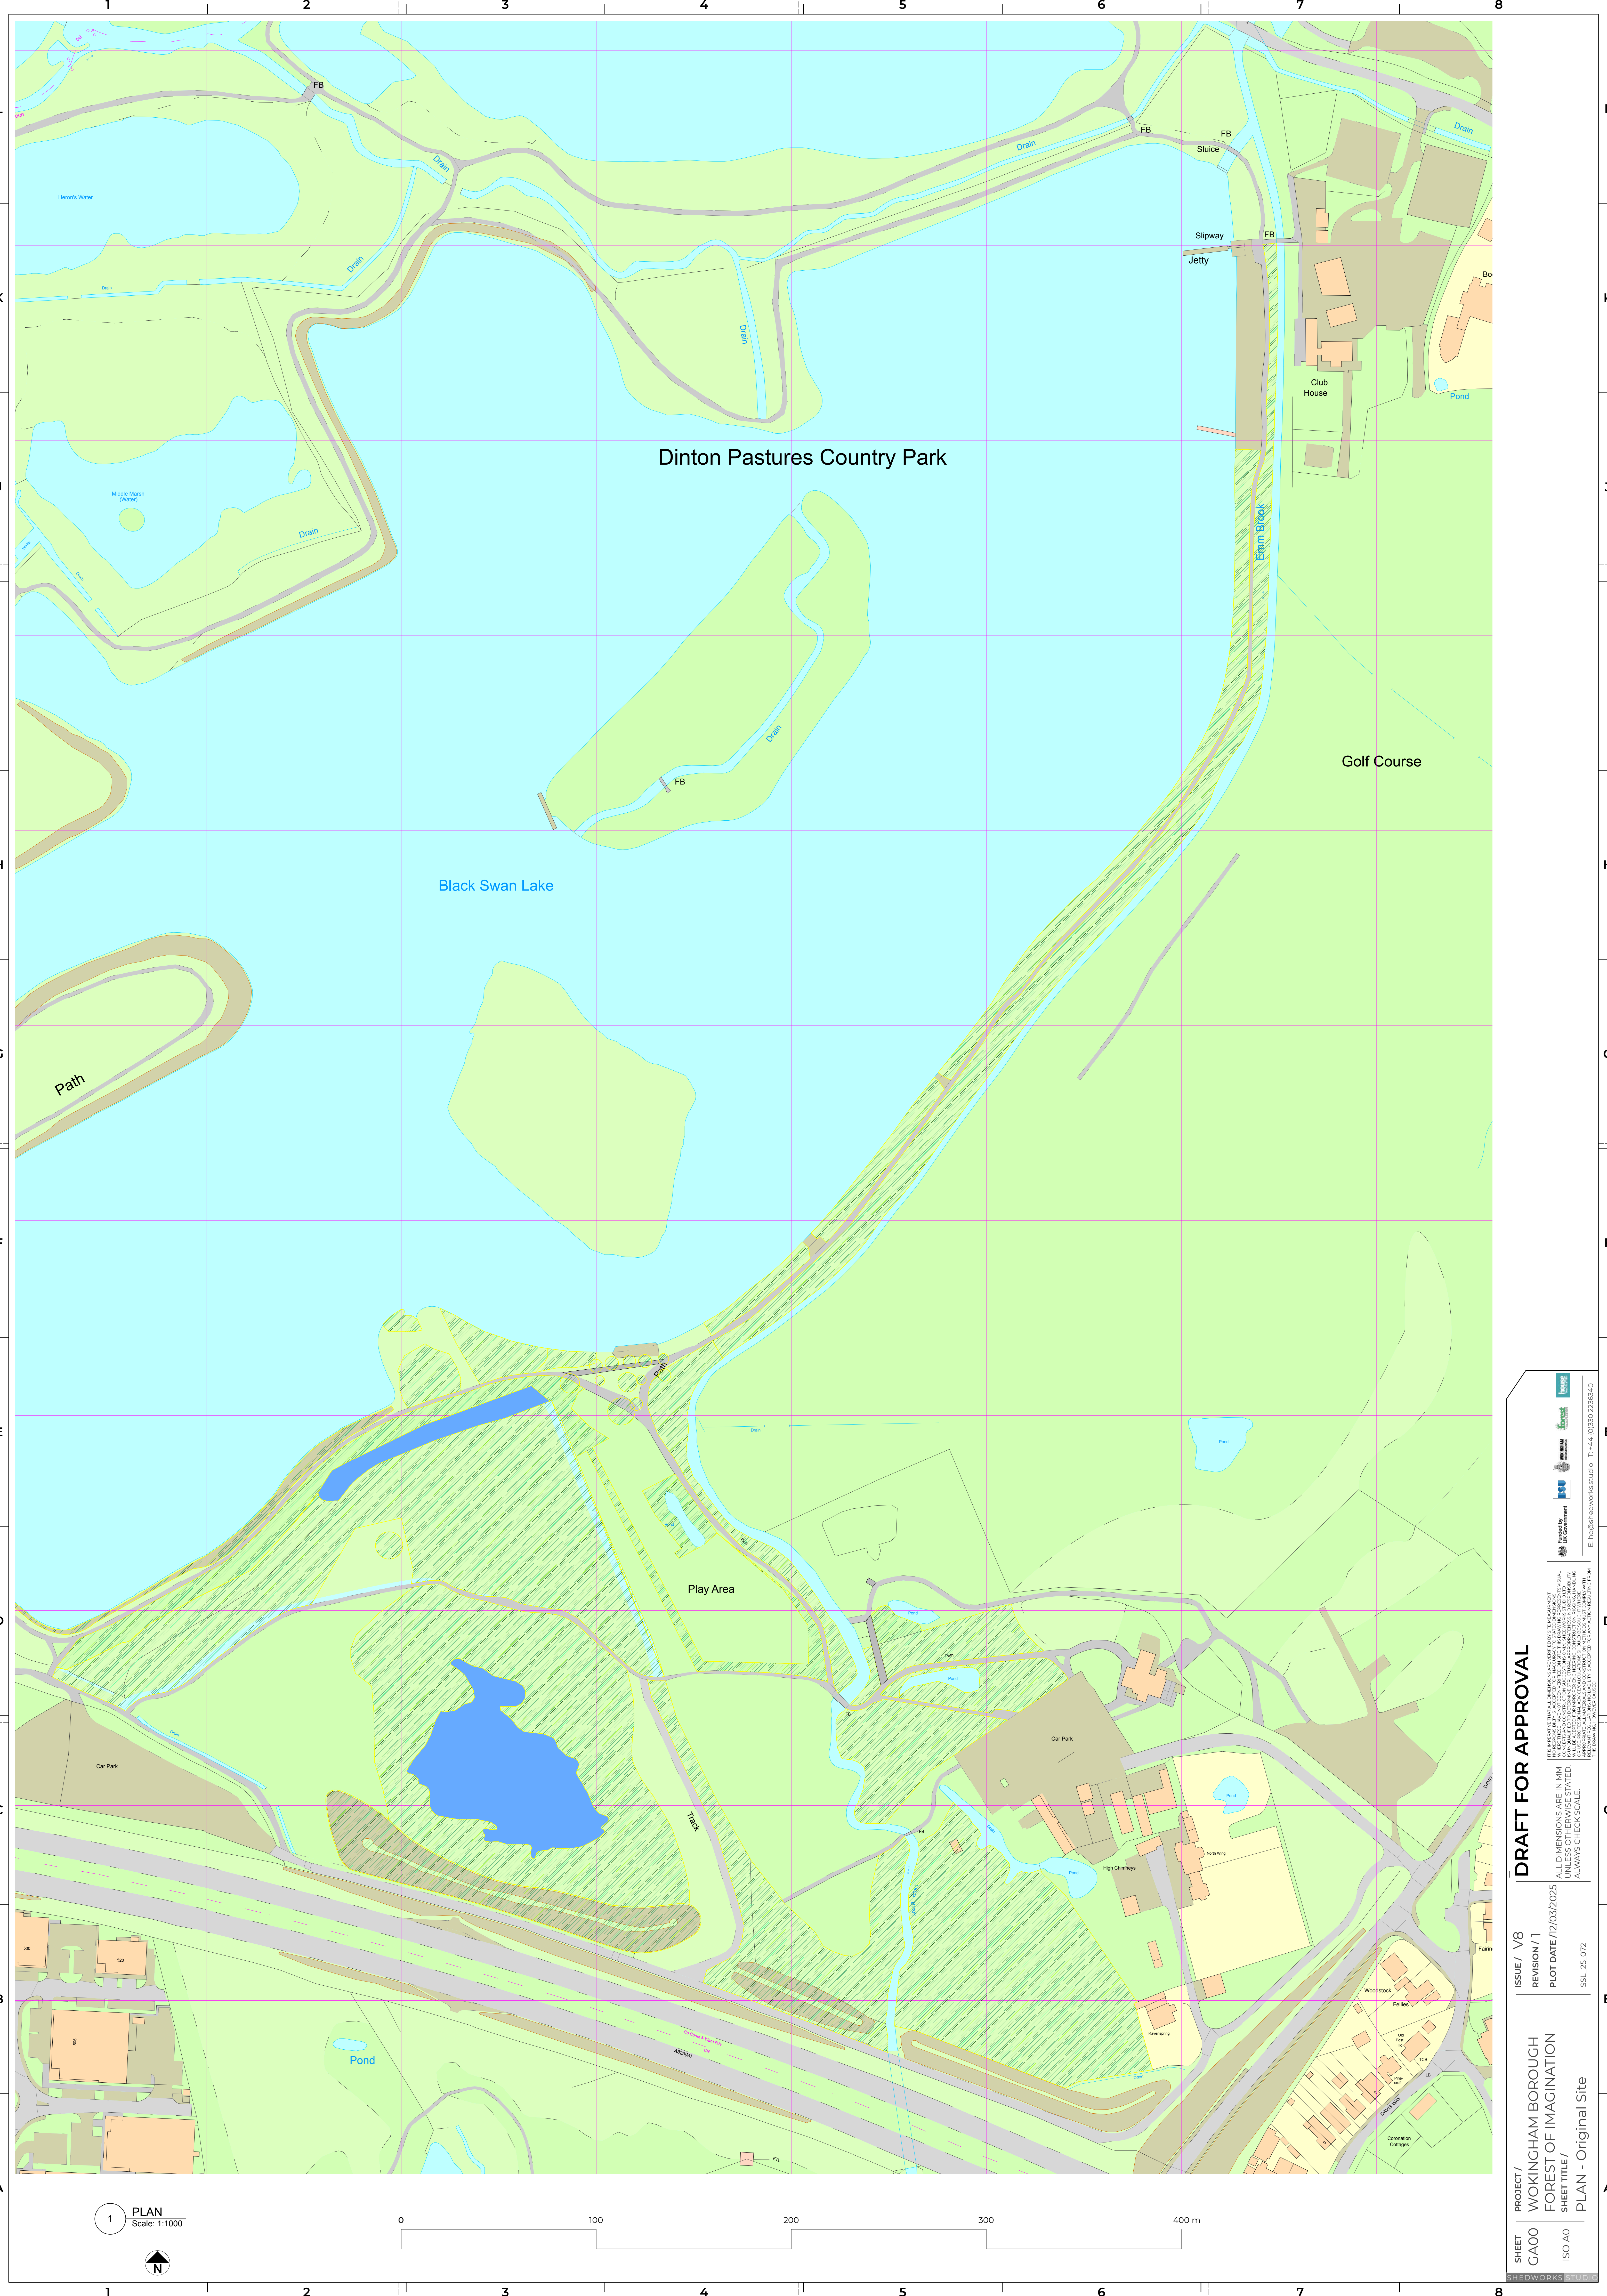

1 PLAN
Scale: 1:1000

SHEET CA00 ISO A0	PROJECT / WOKINGHAM BOROUGH FOREST OF IMAGINATION	ISSUE / V8		DRAFT FOR APPROVAL	
		REVISION / 1			
		PLOT DATE / 12/03/2025			
		SSL_25.072			
PLAN - Original Site		THE DIMENSIONS AND ALL DIMENSIONS ARE GIVEN BY THE DIMENSIONS OF THE PLOTS AND ARE NOT TO BE USED FOR ANY OTHER PURPOSES UNLESS OTHERWISE STATED. ALL DIMENSIONS ARE IN MM UNLESS OTHERWISE STATED. ALWAYS CHECK SCALE. THIS DRAWING IS THE PROPERTY OF SHEDWORKS LTD AND IS NOT TO BE REPRODUCED OR TRANSMITTED IN ANY FORM OR BY ANY MEANS, ELECTRONIC OR MECHANICAL, WITHOUT THE WRITTEN PERMISSION OF SHEDWORKS LTD. E: info@shedworksstudio T: +44 (0)130 238340			

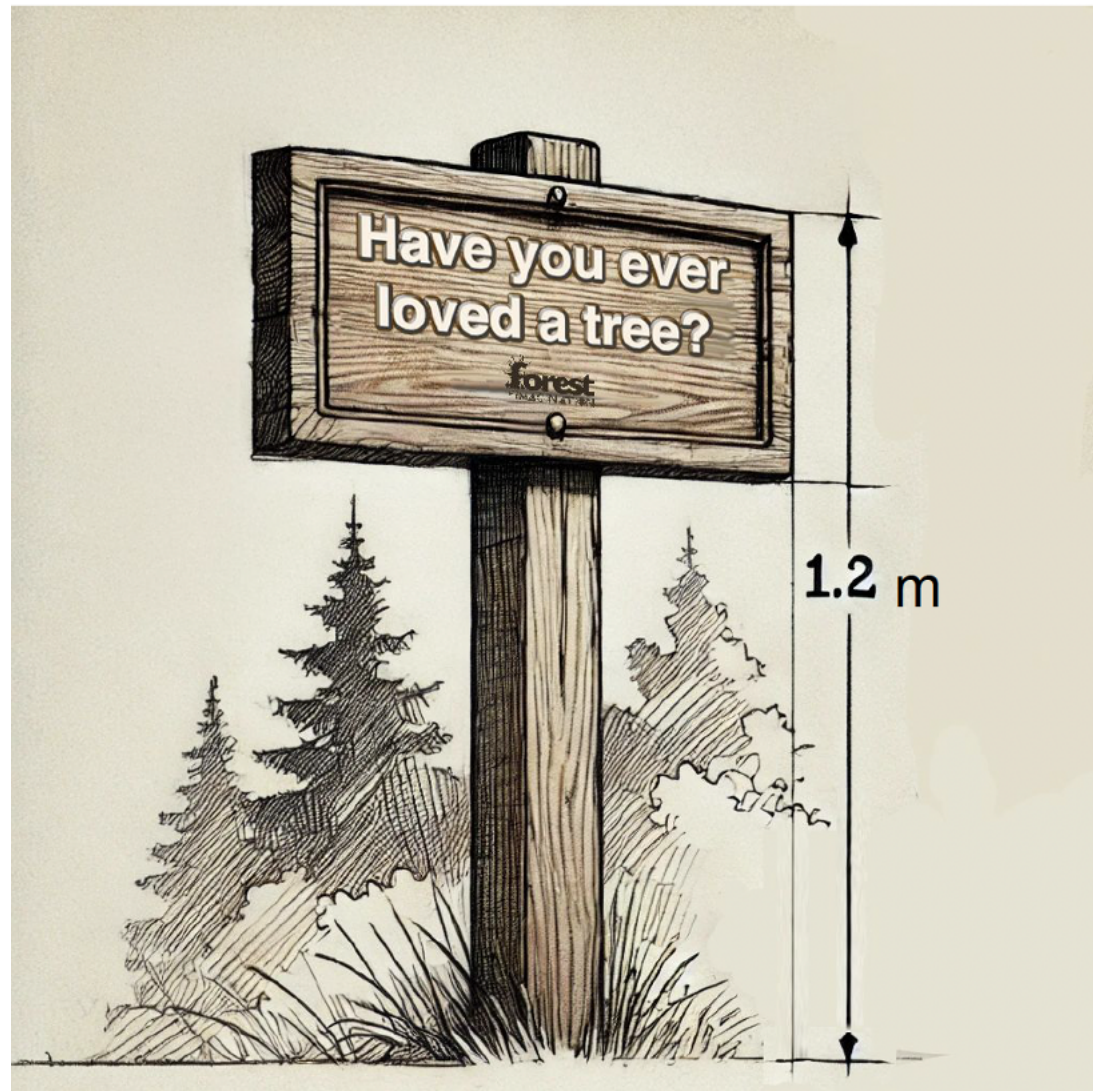


ARTISTS IMPRESSION




WALKING WITH


Reflective question trail inspired by community engagement.
Timber square cut post.
Sawn Timber Board with rebated interior and extruded lettering.
22 individual questions.
Set in to ground with small concrete base.
Exact locations to be determined on site.

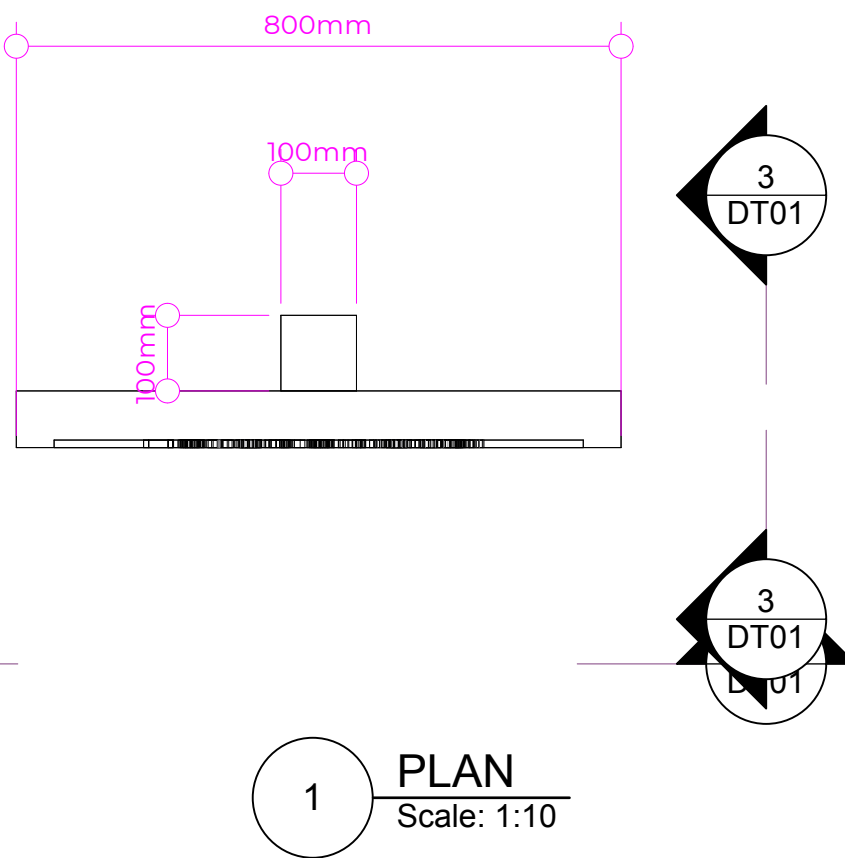

1 PLAN
Scale: 1:10

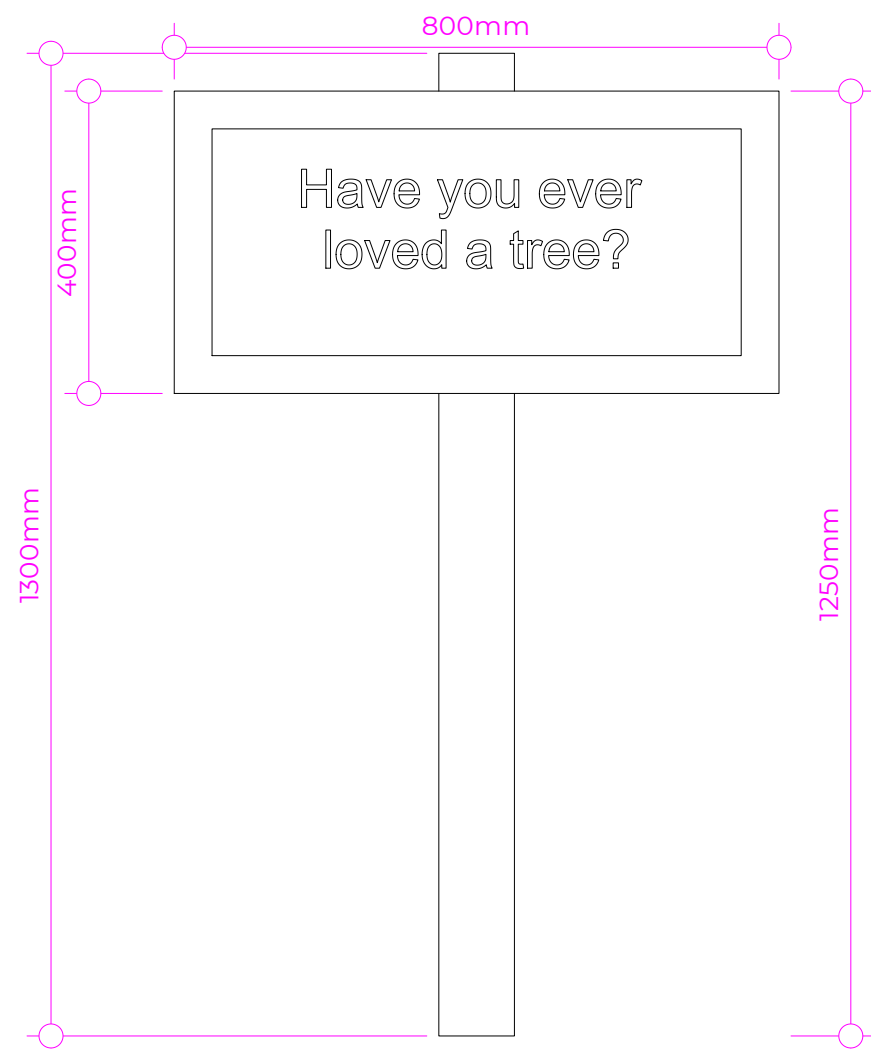

2 FRONT VIEW
Scale: 1:10

 

3 SIDE VIEW
Scale: 1:10



5 SITE LOCATION
Scale: 1:2500



4 ISOMETRIC
Scale: 1:10

DRAFT FOR APPROVAL

SHEET DT01 ISO A1	PROJECT/ WOKINGHAM BOROUGH FOREST OF IMAGINATION SHEET TITLE / A.Walking With Details	ISSUE / V8	REVISION / 1
		PLOT DATE /13/03/2025	
		SSL_25_072	

IT IS IMPERATIVE THAT ALL DIMENSIONS ARE VERIFIED BY SITE MEASUREMENT.
WHERE THESE HAVE NOT BEEN VERIFIED ON SITE, THE DRAWING REPRESENTS VISUAL
CONCEPTS AND CONSTRUCTION SUGGESTIONS ONLY. SHEDWORKS STUDIO LTD
WILL BE ACCEPTED FOR IMPROPER ENGINEERING, CONSTRUCTION, RIGGING, HANDLING
APPROPRIATE. ALL MATERIALS AND CONSTRUCTION METHODS MUST COMPLY WITH
THIS DRAWING, HOWEVER CAUSED.



Funded by
UK Government
Funded by
Forest
Funded by
Shedworks Studio
E: hq@shedworksstudio T: +44 (0)330 2236340




ARTISTS IMPRESSION

INSECT VISION

Interactive pods exploring how insects see differently from us.
8 Water cut steel shapes with coloured powder coating in approved palette.
Each to contain optical materials such as toughened glass and acrylic.
Set in to ground with small concrete base or ground screw.
Exact locations/arrangement to be determined on site.

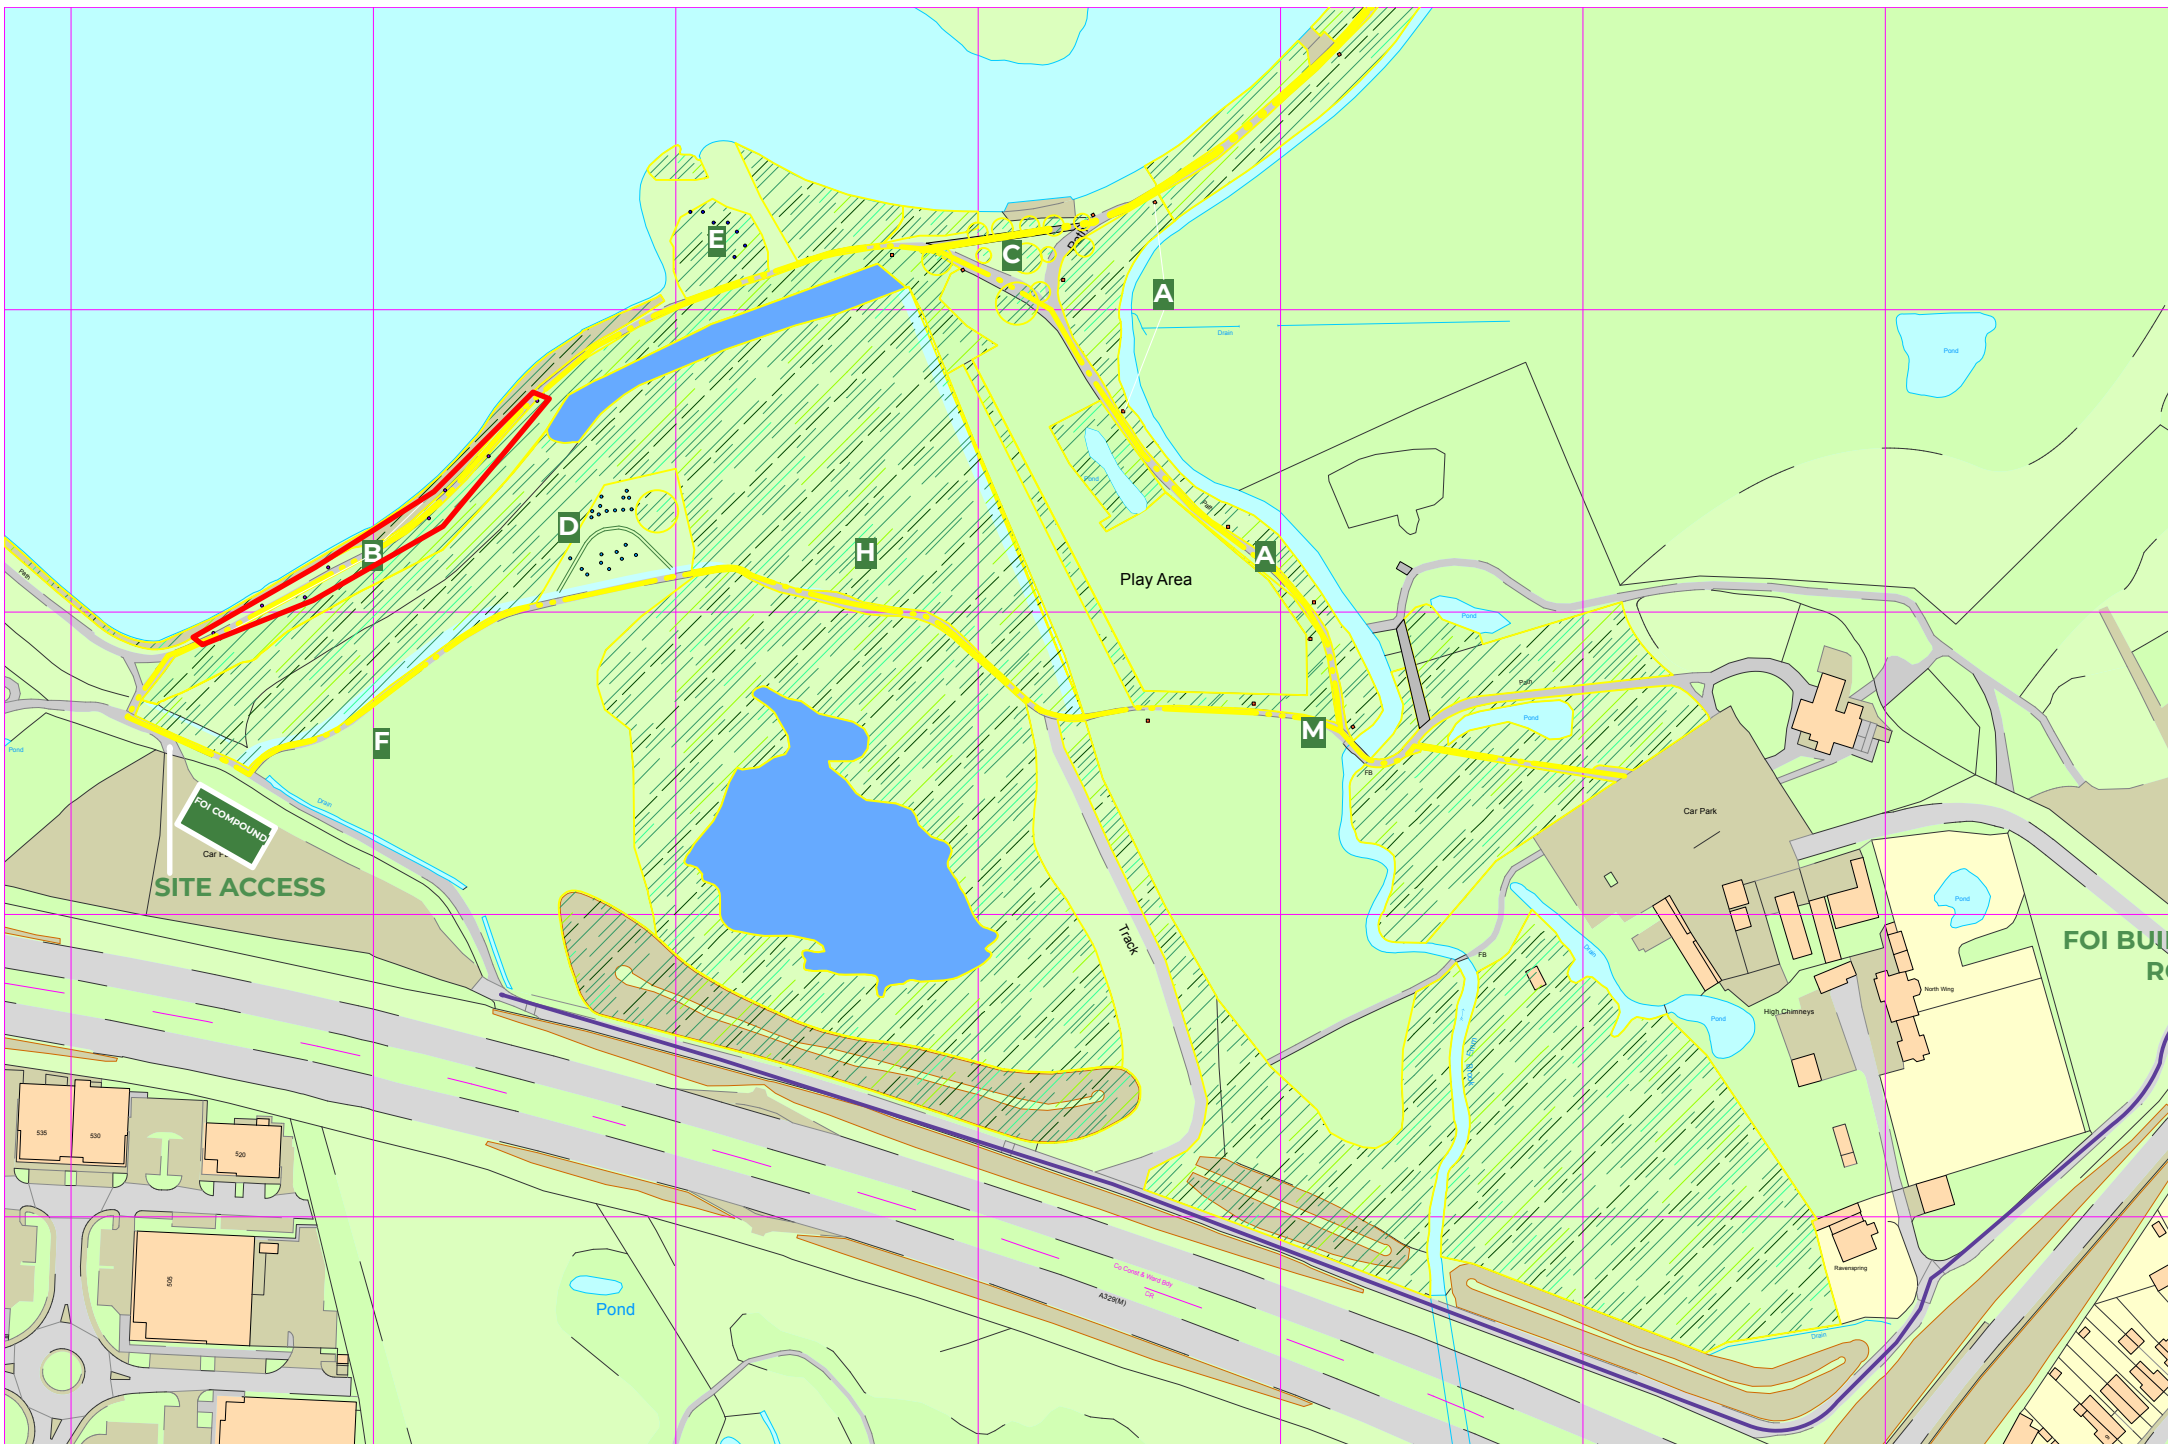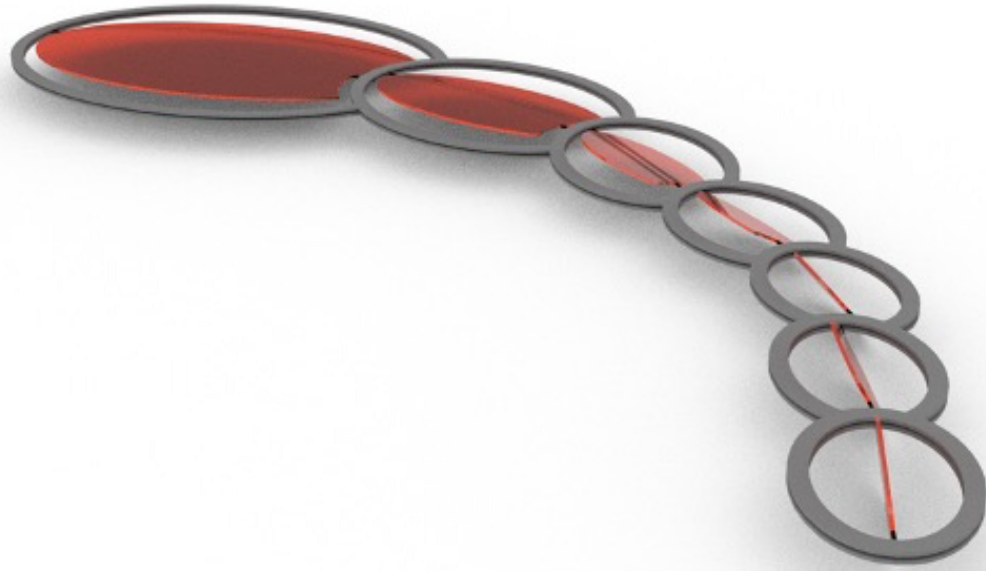

3 SITE LOCATION
Scale: 1:2500

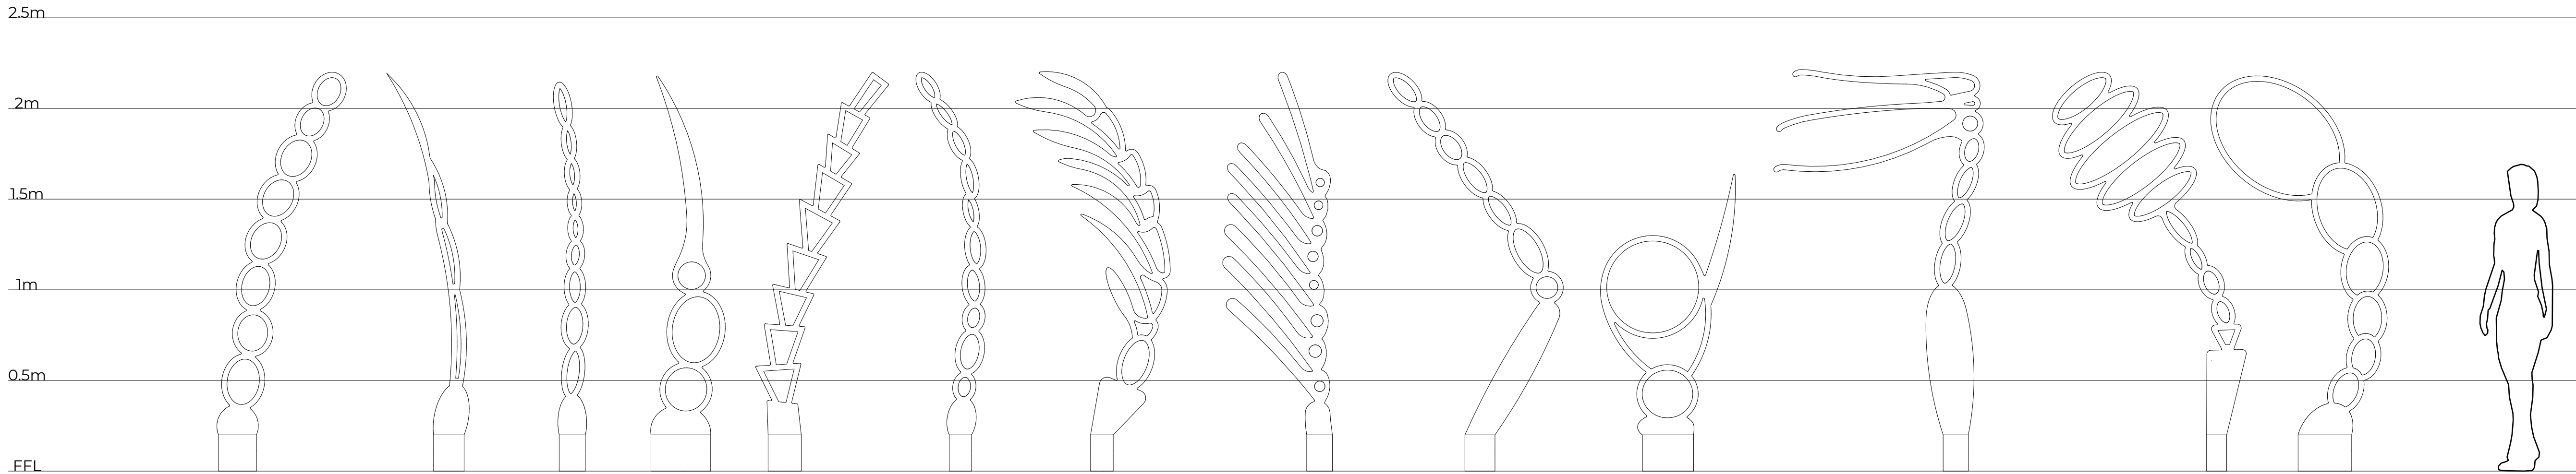



1 Elevations
Scale: 1:20

DRAFT FOR APPROVAL

SHEET DT02 ISO A1	PROJECT/ WOKINGHAM BOROUGH FOREST OF IMAGINATION SHEET TITLE / B.Insect Vision Details	ISSUE / V8	REVISION / 1
		PLOT DATE /13/03/2025	SSL_25_072
		SHEDWORKS.STUDIO	


IT IS IMPERATIVE THAT ALL DIMENSIONS ARE VERIFIED BY SITE MEASUREMENT WHERE THESE HAVE NOT BEEN VERIFIED ON SITE. THIS DRAWING REPRESENTS VISUAL CONCEPTS AND CONSTRUCTION SUGGESTIONS ONLY. SHEDWORKS STUDIO LTD. WILL BE ACCEPTED FOR IMPROPER ENGINEERING, CONSTRUCTION, RIGGING, HANDLING, OR ANY OTHER CAUSE OF DAMAGE OR INJURY. ALL MATERIALS AND CONSTRUCTION METHODS MUST COMPLY WITH THE DRAWING, HOWEVER CAUSED.

Funded by
UK Government
Funded by
Forest of Imagination
T: +44 (0)330 2236340
E: hq@shedworksstudio

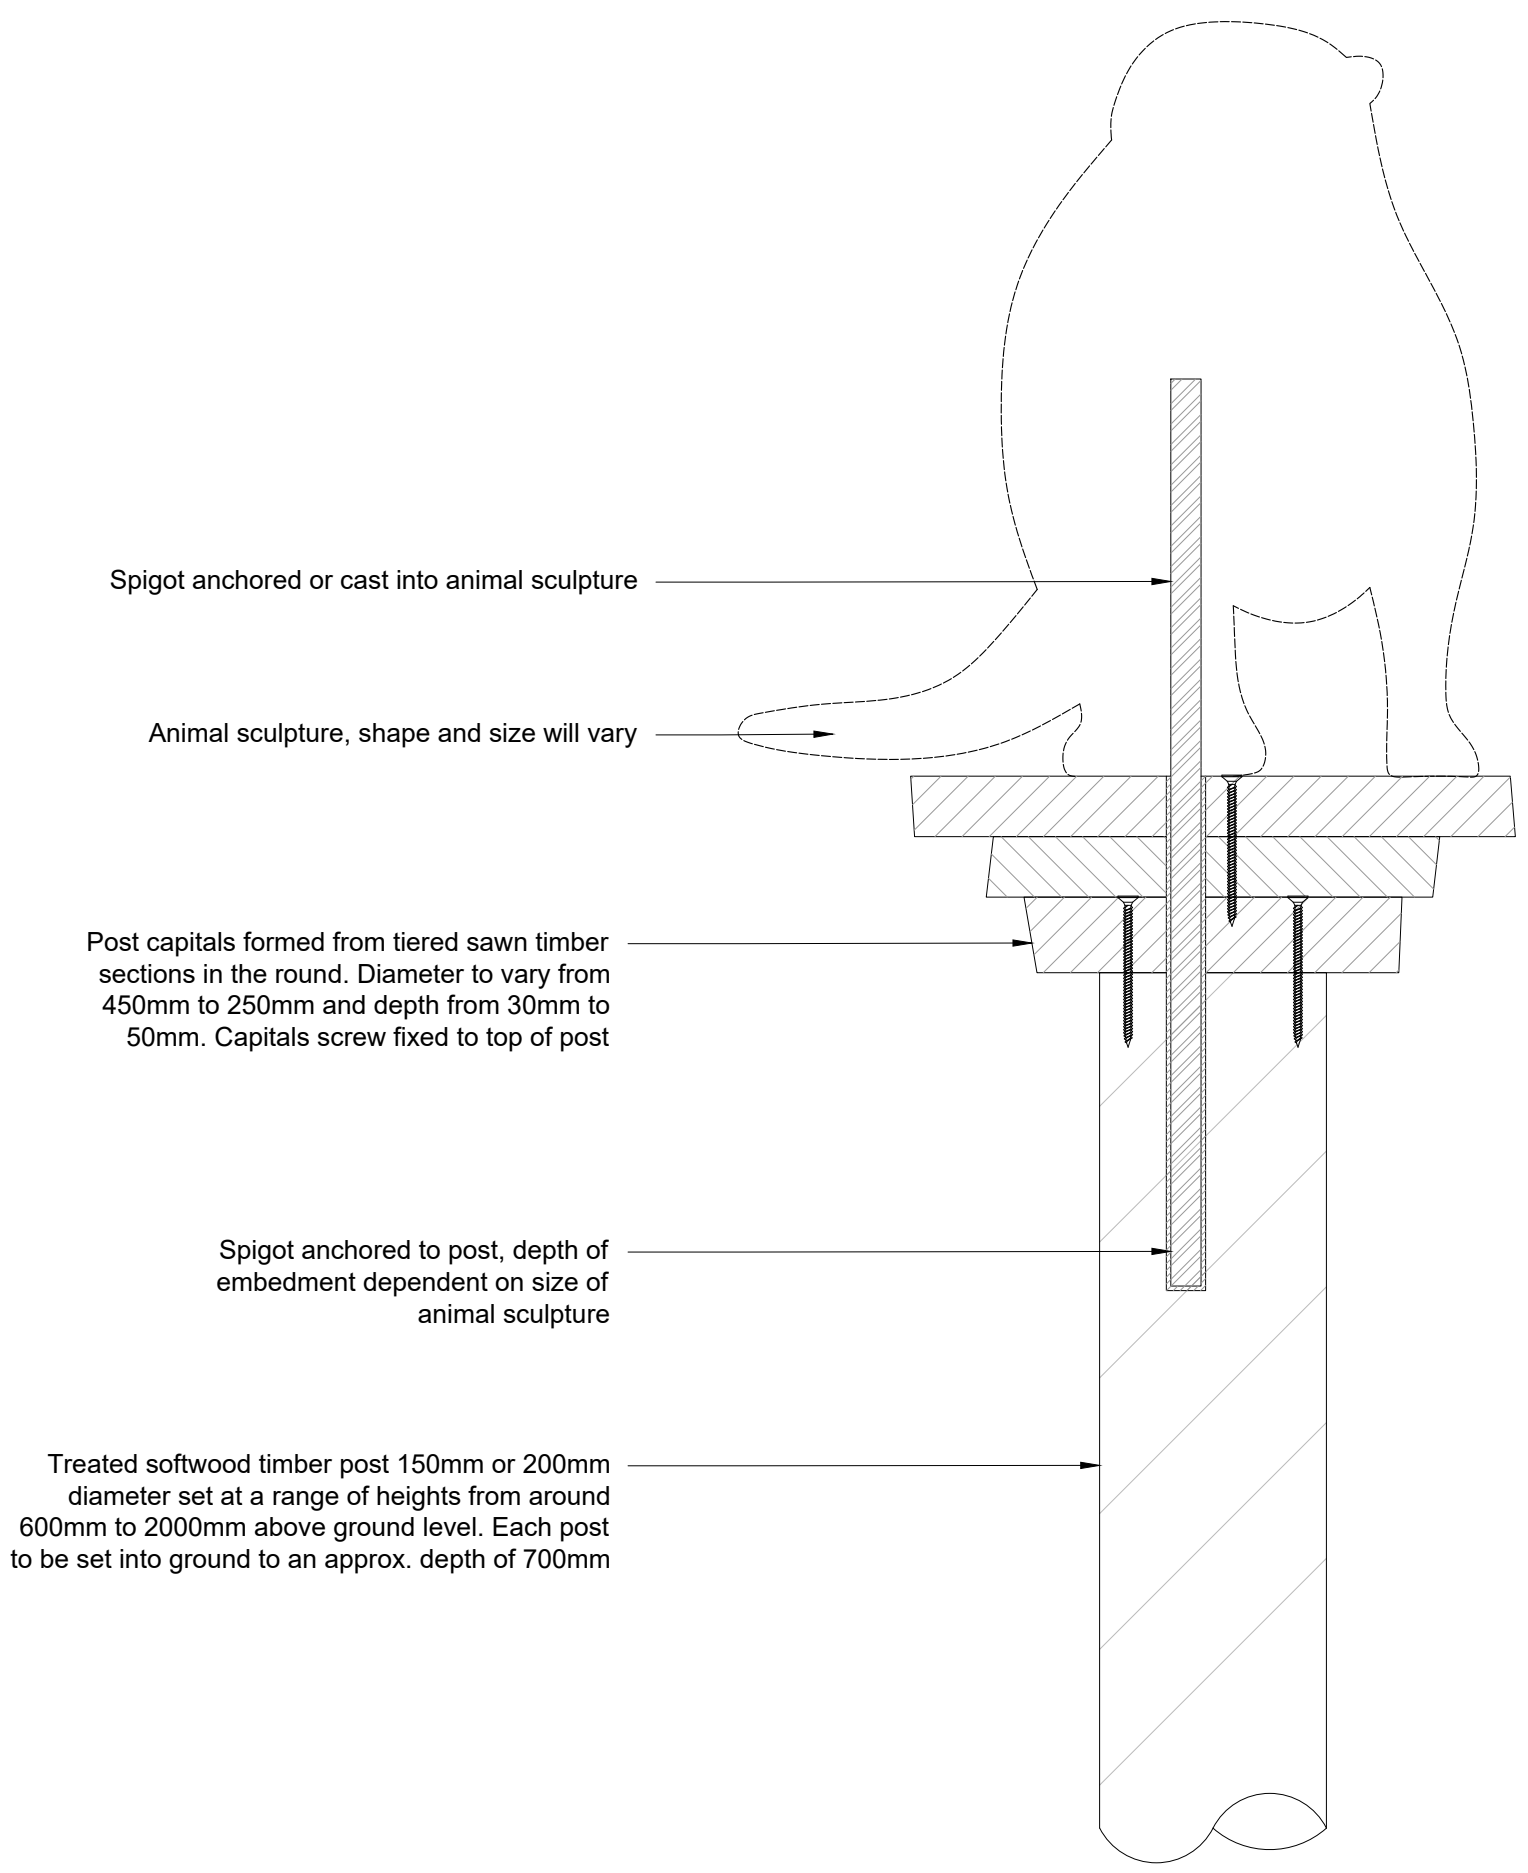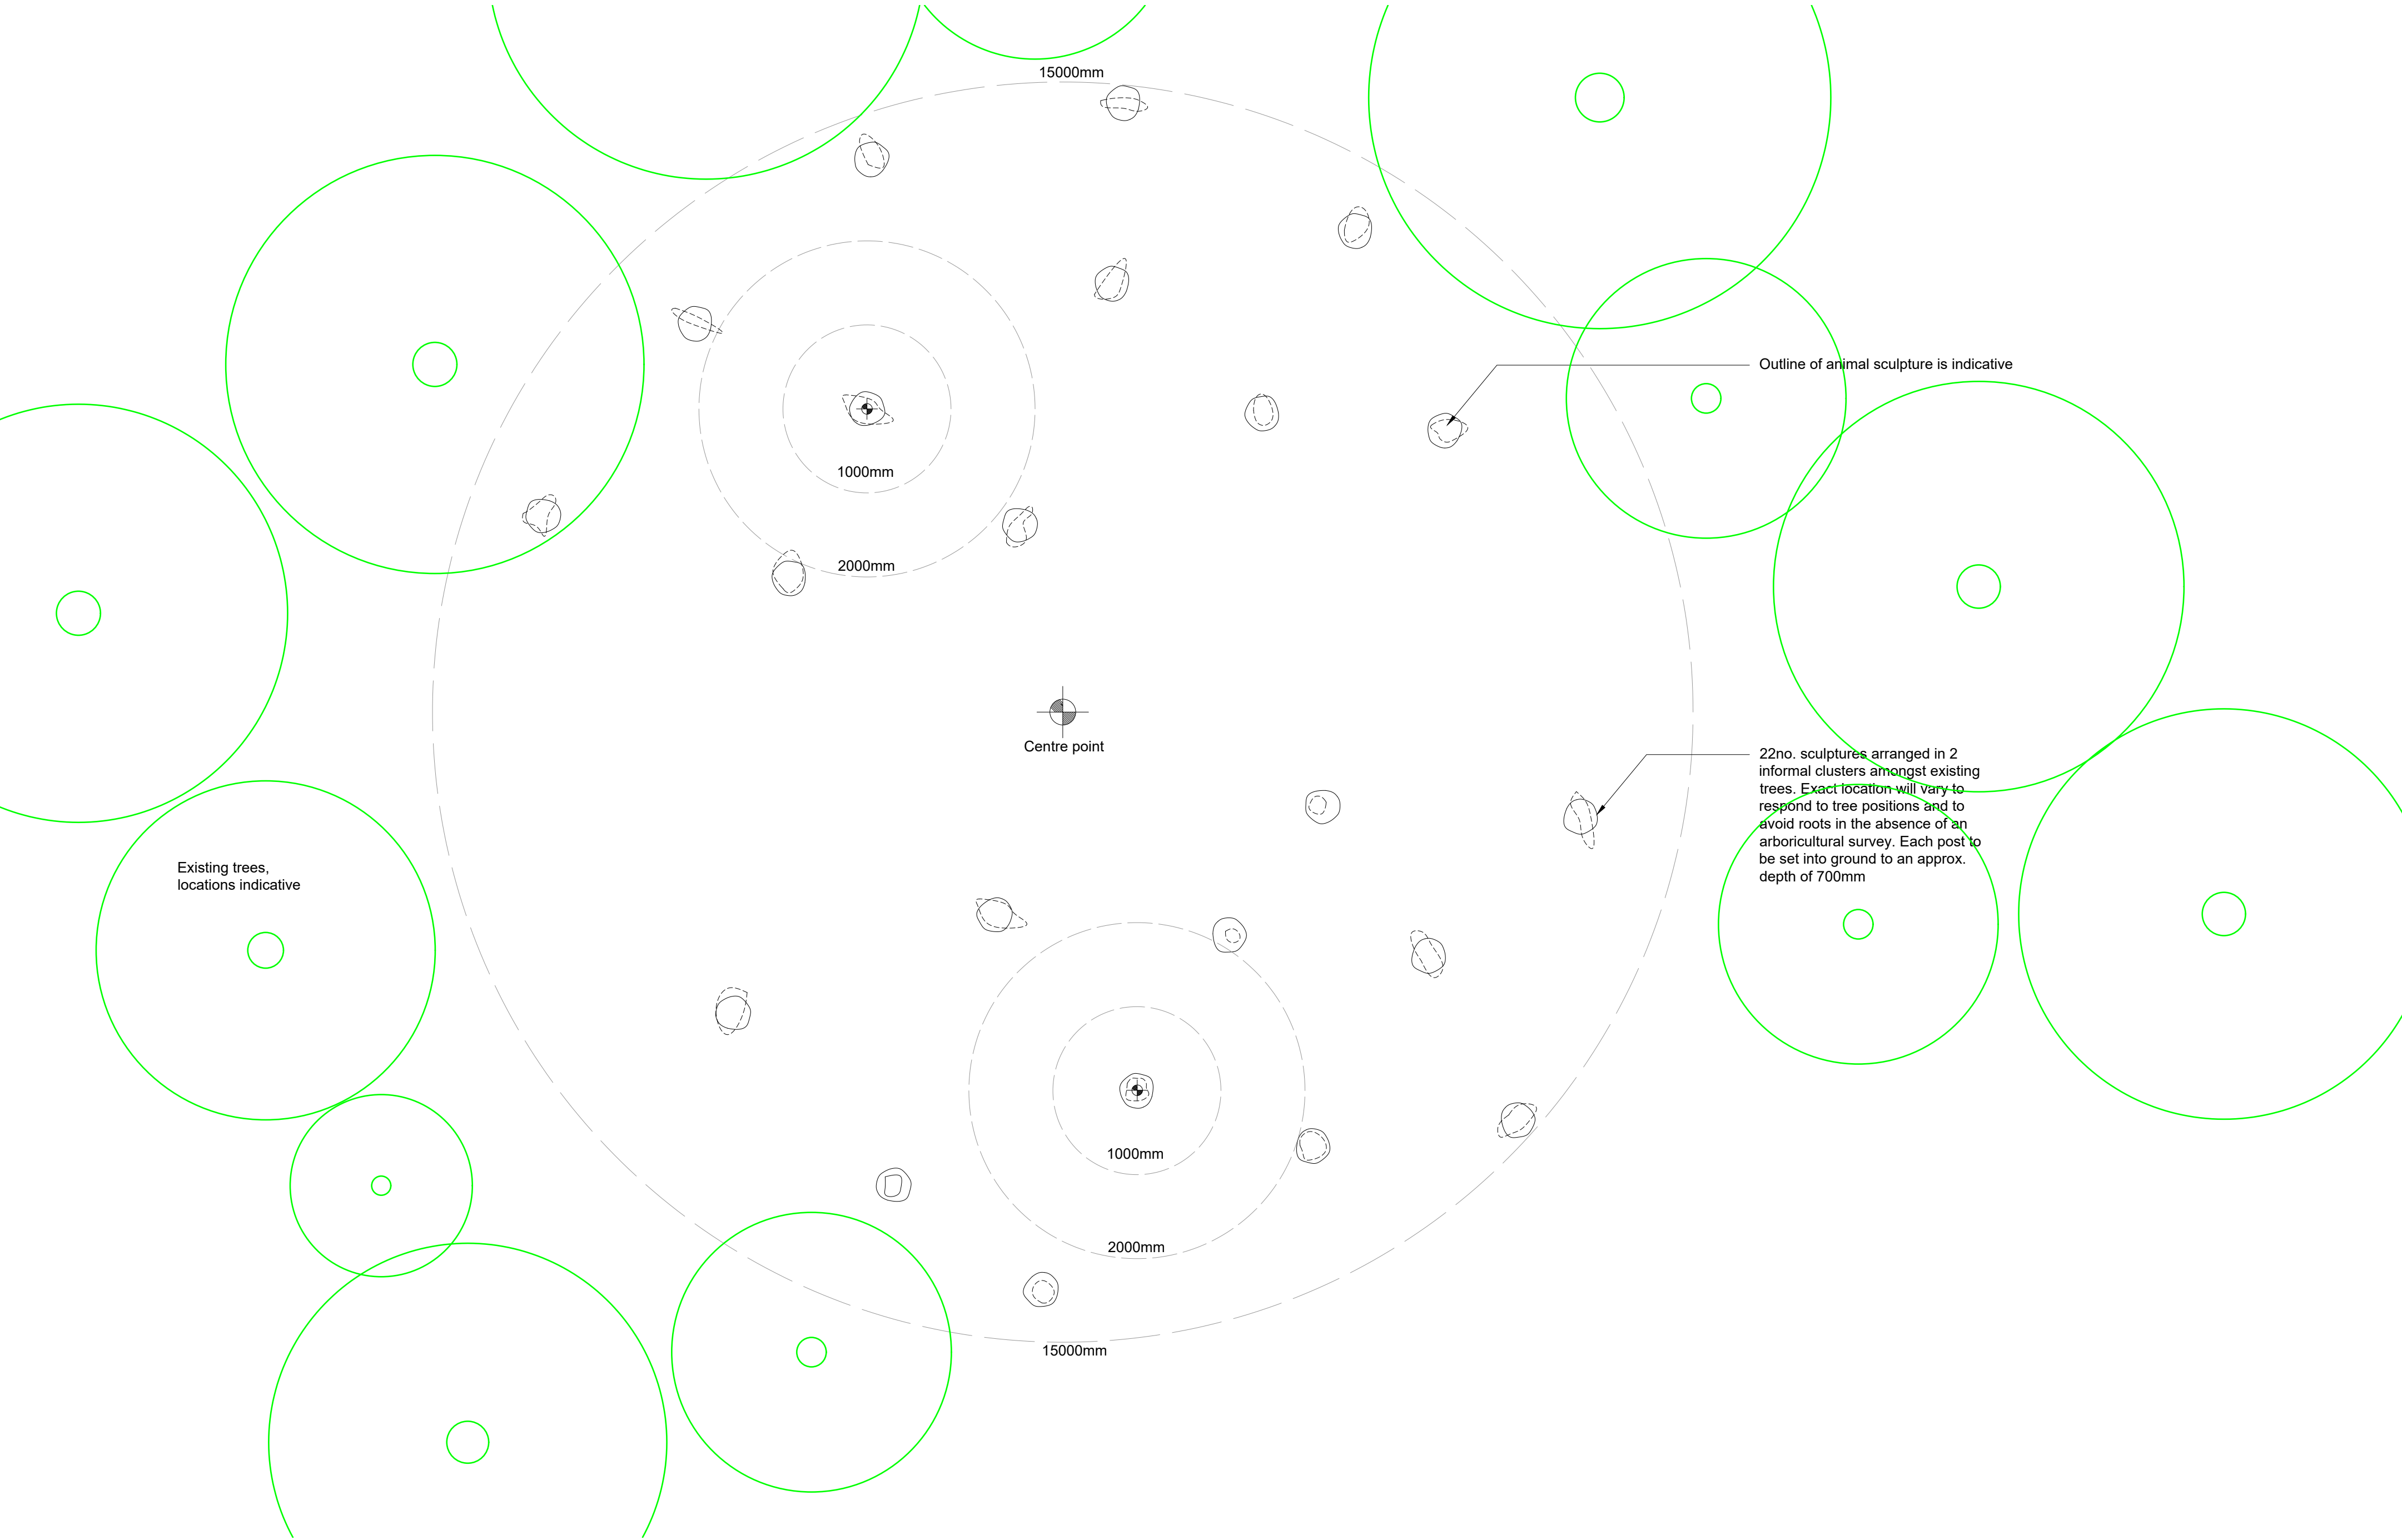

1 General arrangement of sculptures
1:50 @ A1

2 Animal sculpture and post attachment detail
1:5 @ A1

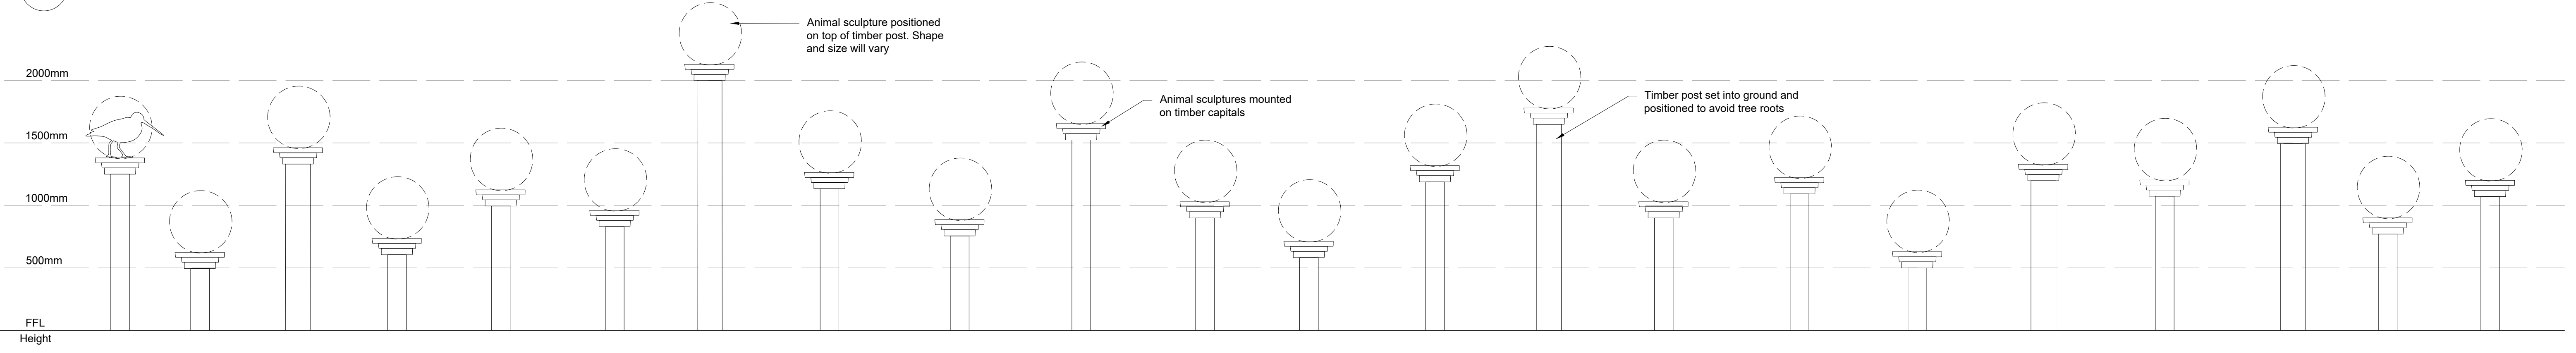

3 Unfolded elevation illustrating sculpture height range
1:25 @ A1

