

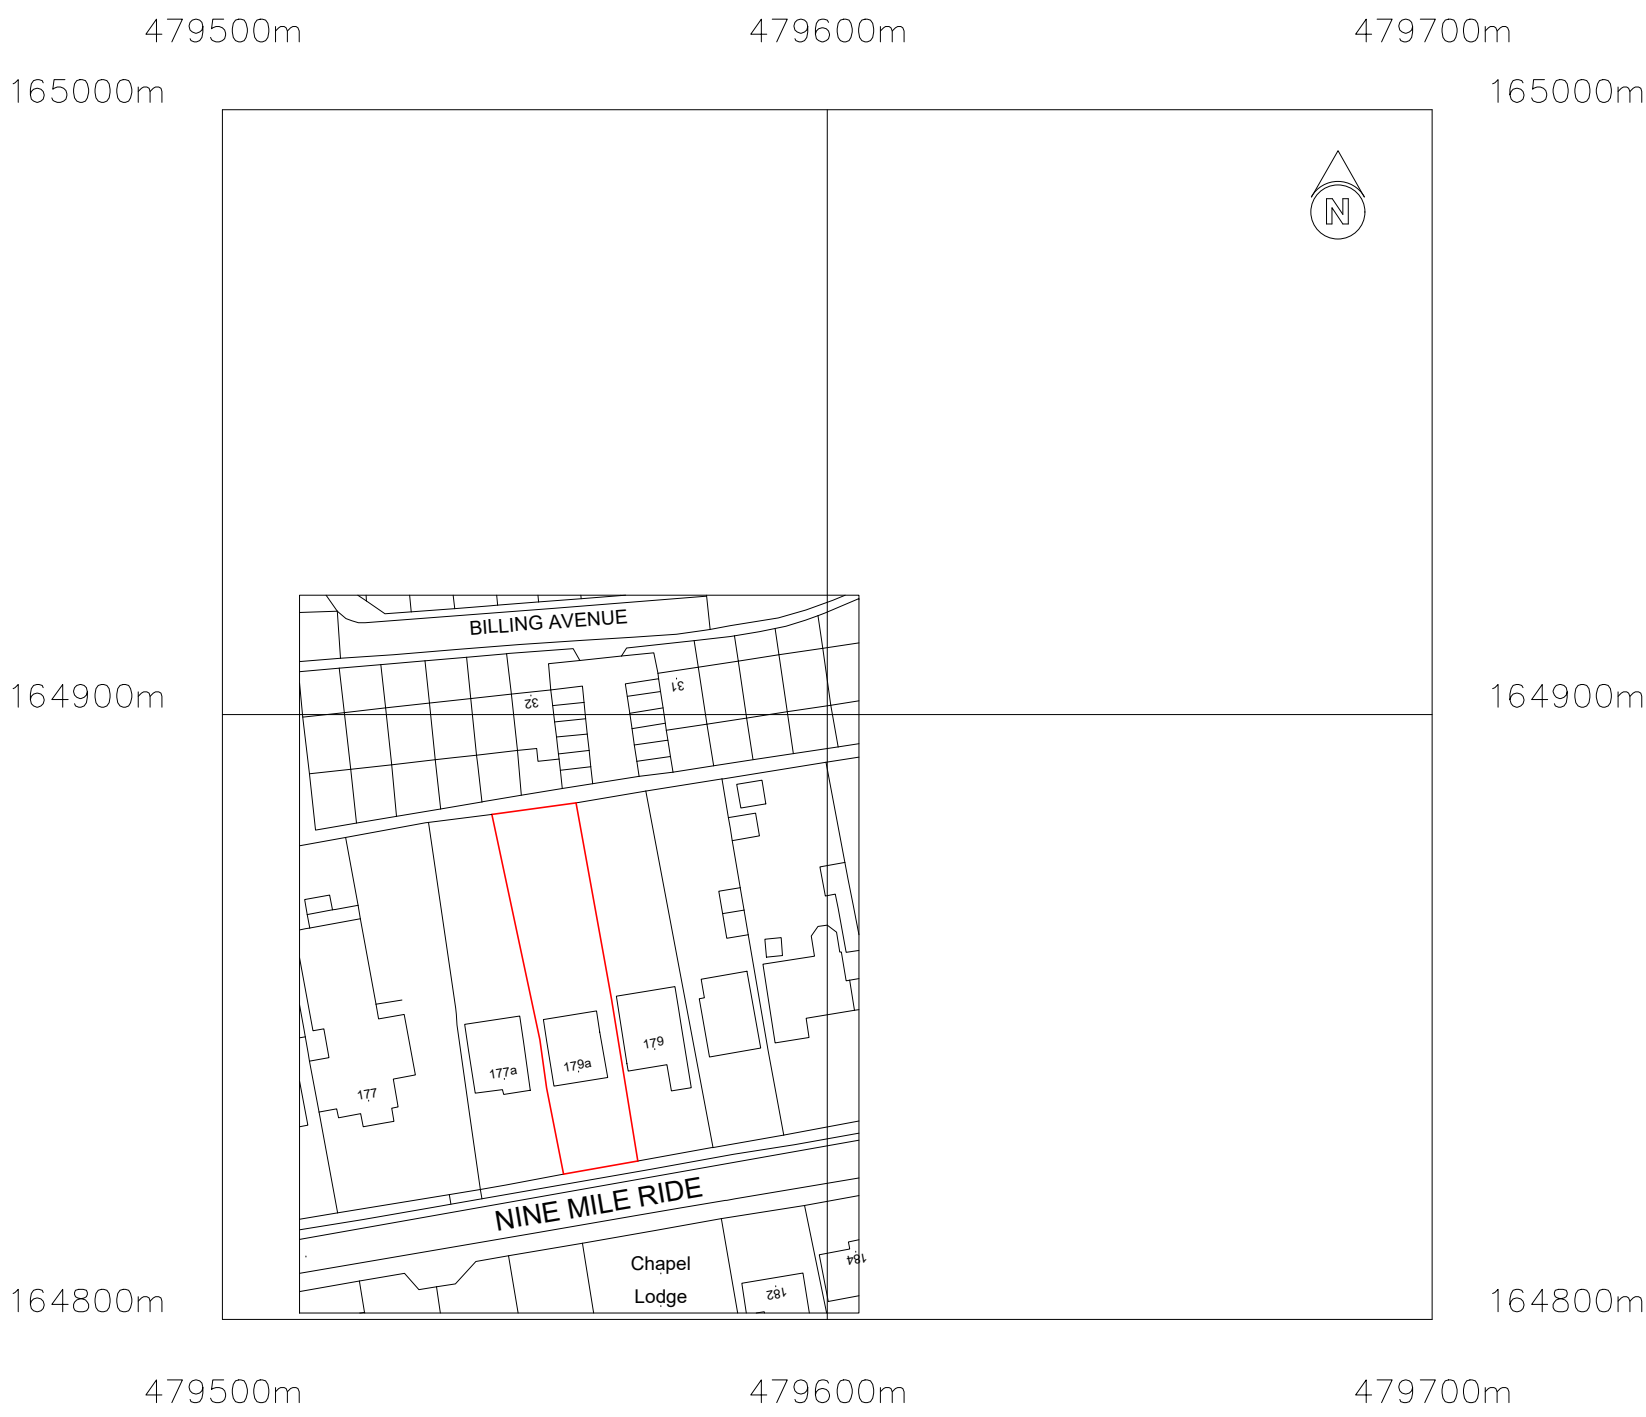


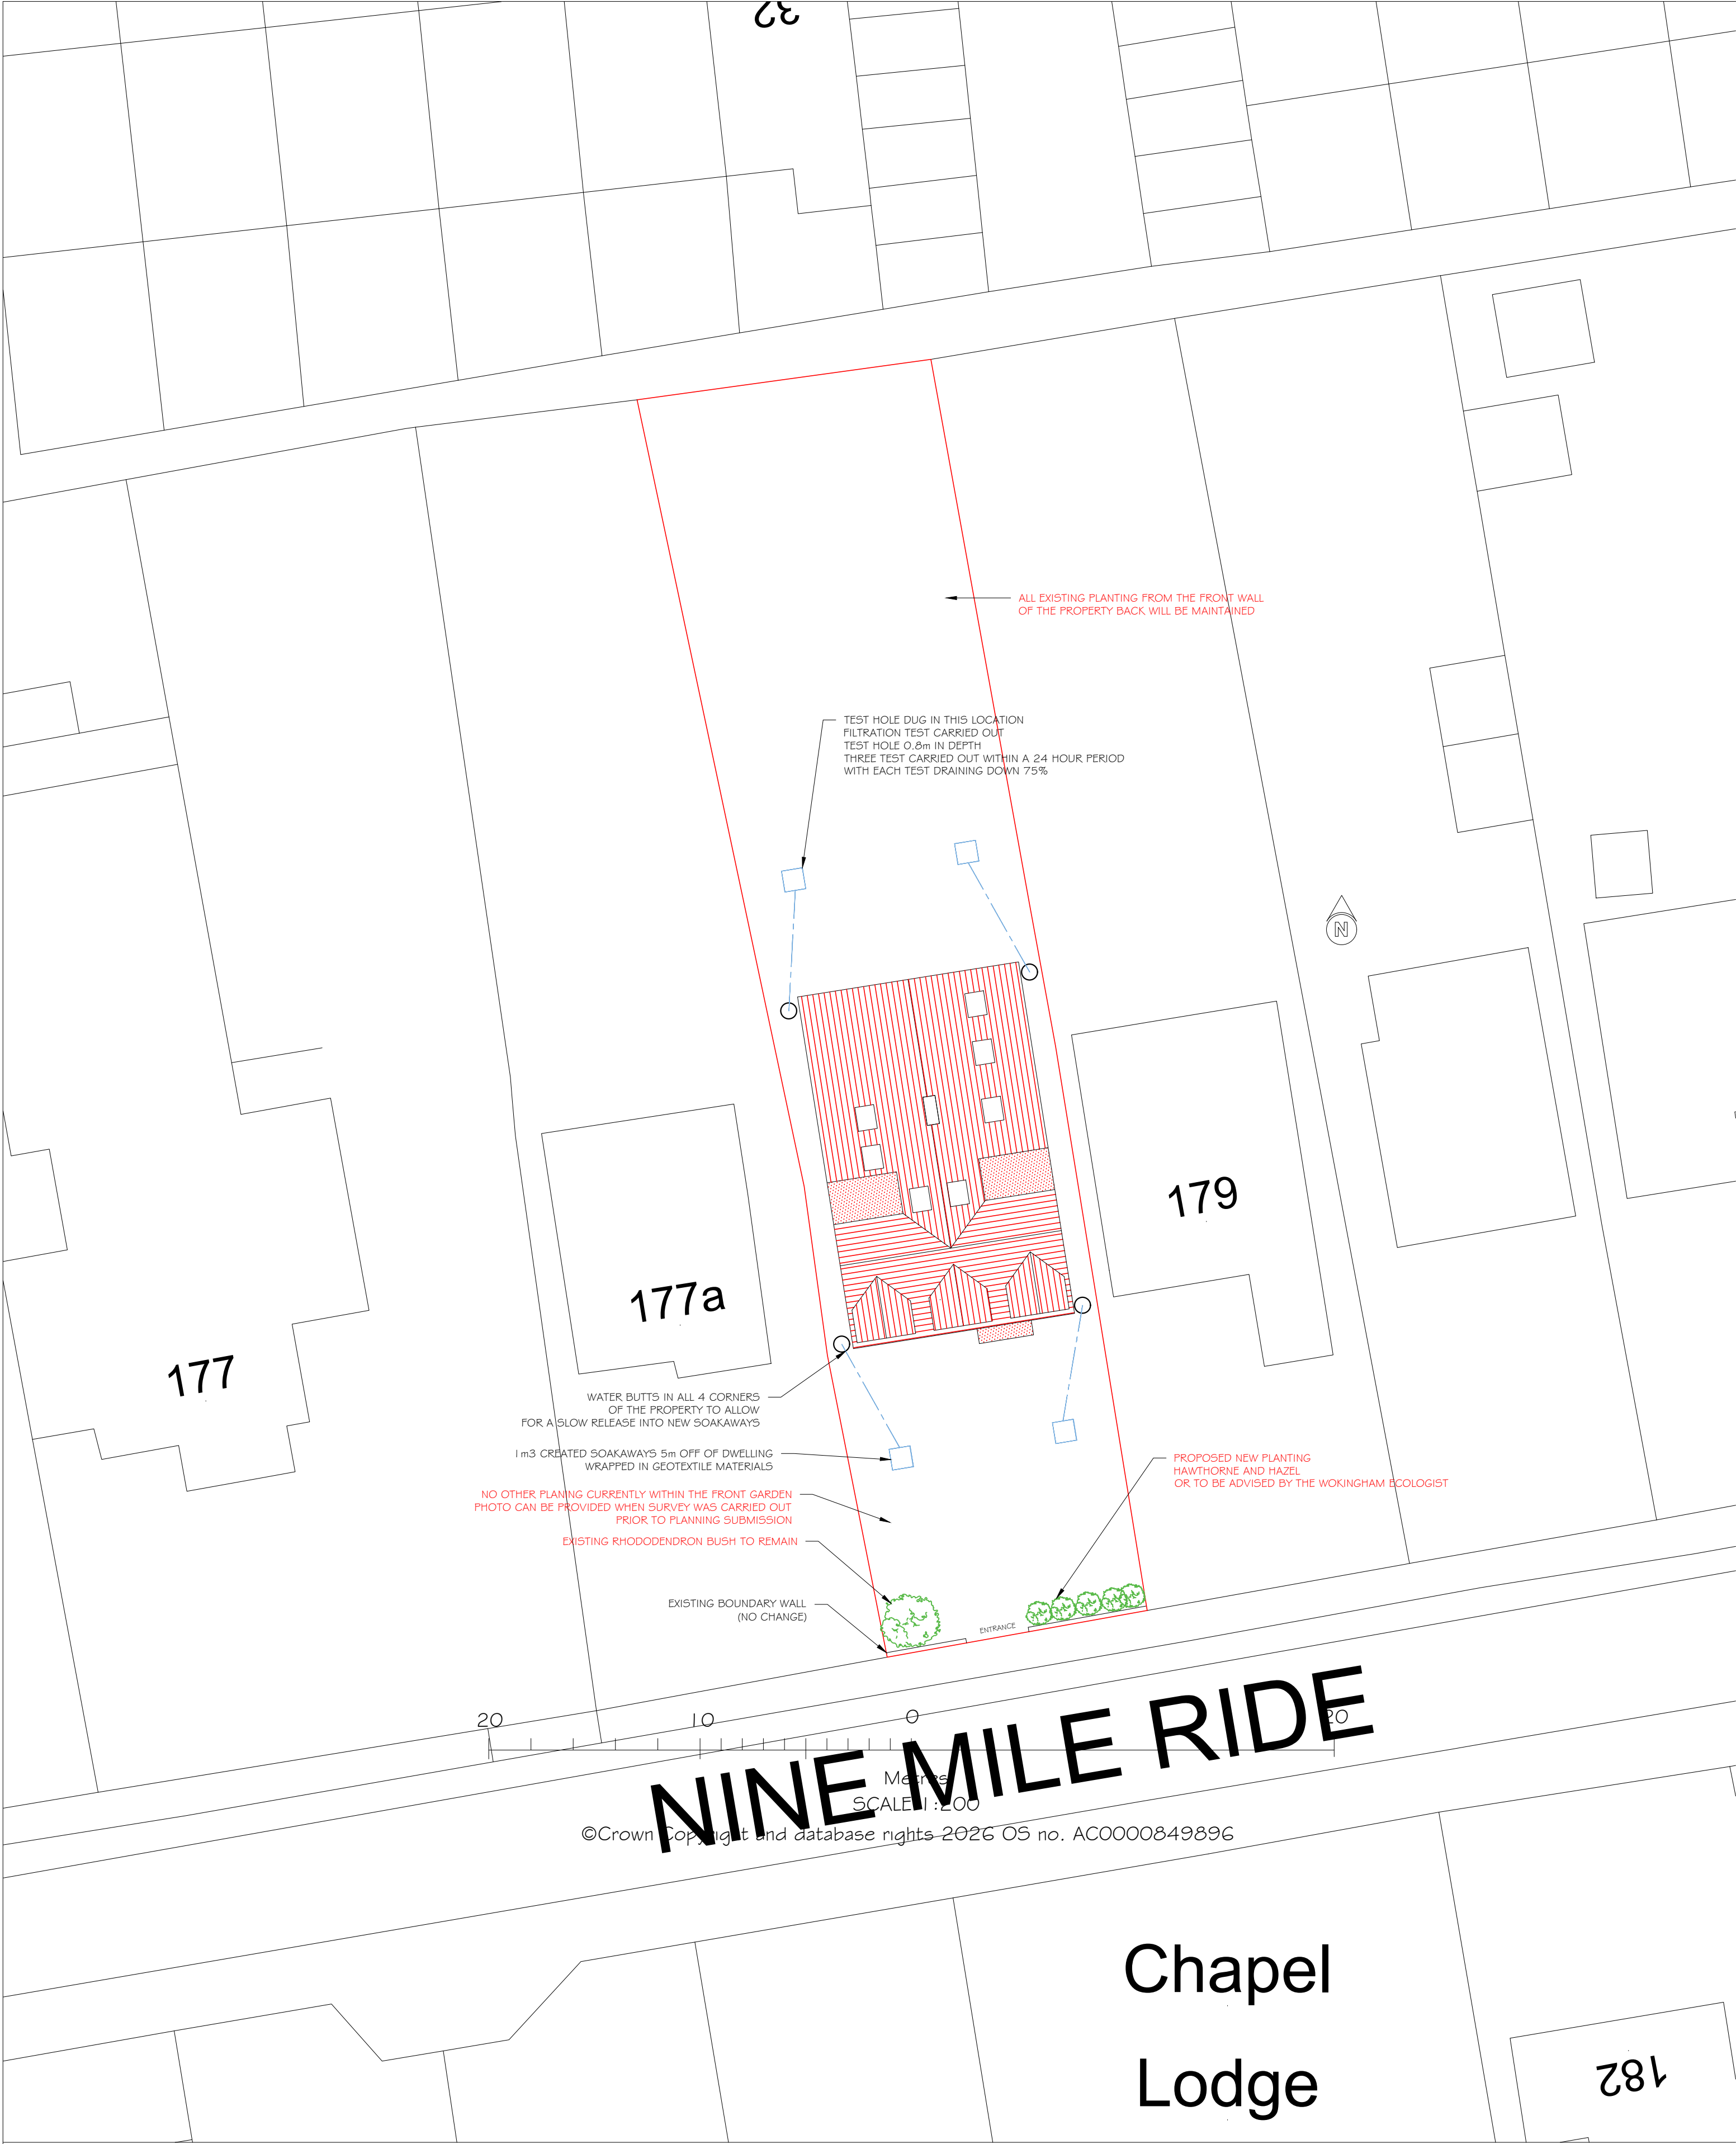

©Crown Copyright and database rights 2026 OS no. AC0000849896

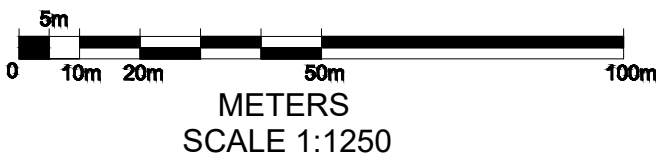

NINE MILE RIDE

Chapel Lodge

These plans must not be acted upon until the appropriate planning and building regulation approvals have been granted. Should the works be undertaken prior to the above approvals being in place it is done so entirely at the clients own risk.

|   |   |
|---|---|
| PROJECT<br>PROPOSED EXTENSION & ROOF REPLACED AND<br>RAISED CREATING HABITABLE ACCOMMODATION<br>AT: 179A NINE MILE RIDE<br>FINCHAMPSTEAD<br>RG40 4JD           |   |
| TITLE<br><br>PLANNING REF 260687<br>CONDITIONS 5 & 6   |   |
|  Cranford Design Ltd<br>Architctural Services,<br>CAD Design & Draughting |   |
| DATE<br>JUNE 2026   | Tel: 01252 872657<br>Mob: 07525 064570<br>E-mail: info@cranforddesign.co.uk<br>Website: www.cranforddesign.co.uk |
| SCALE<br>SEE DRAWING   | Centaur House<br>Ancells Business Park, Ancells Road<br>Fleet GU51 2UJ                                           |
| DRAWING NUMBER<br><br>D3195-10   |   |
| A1 PAPER SIZE   |   |