


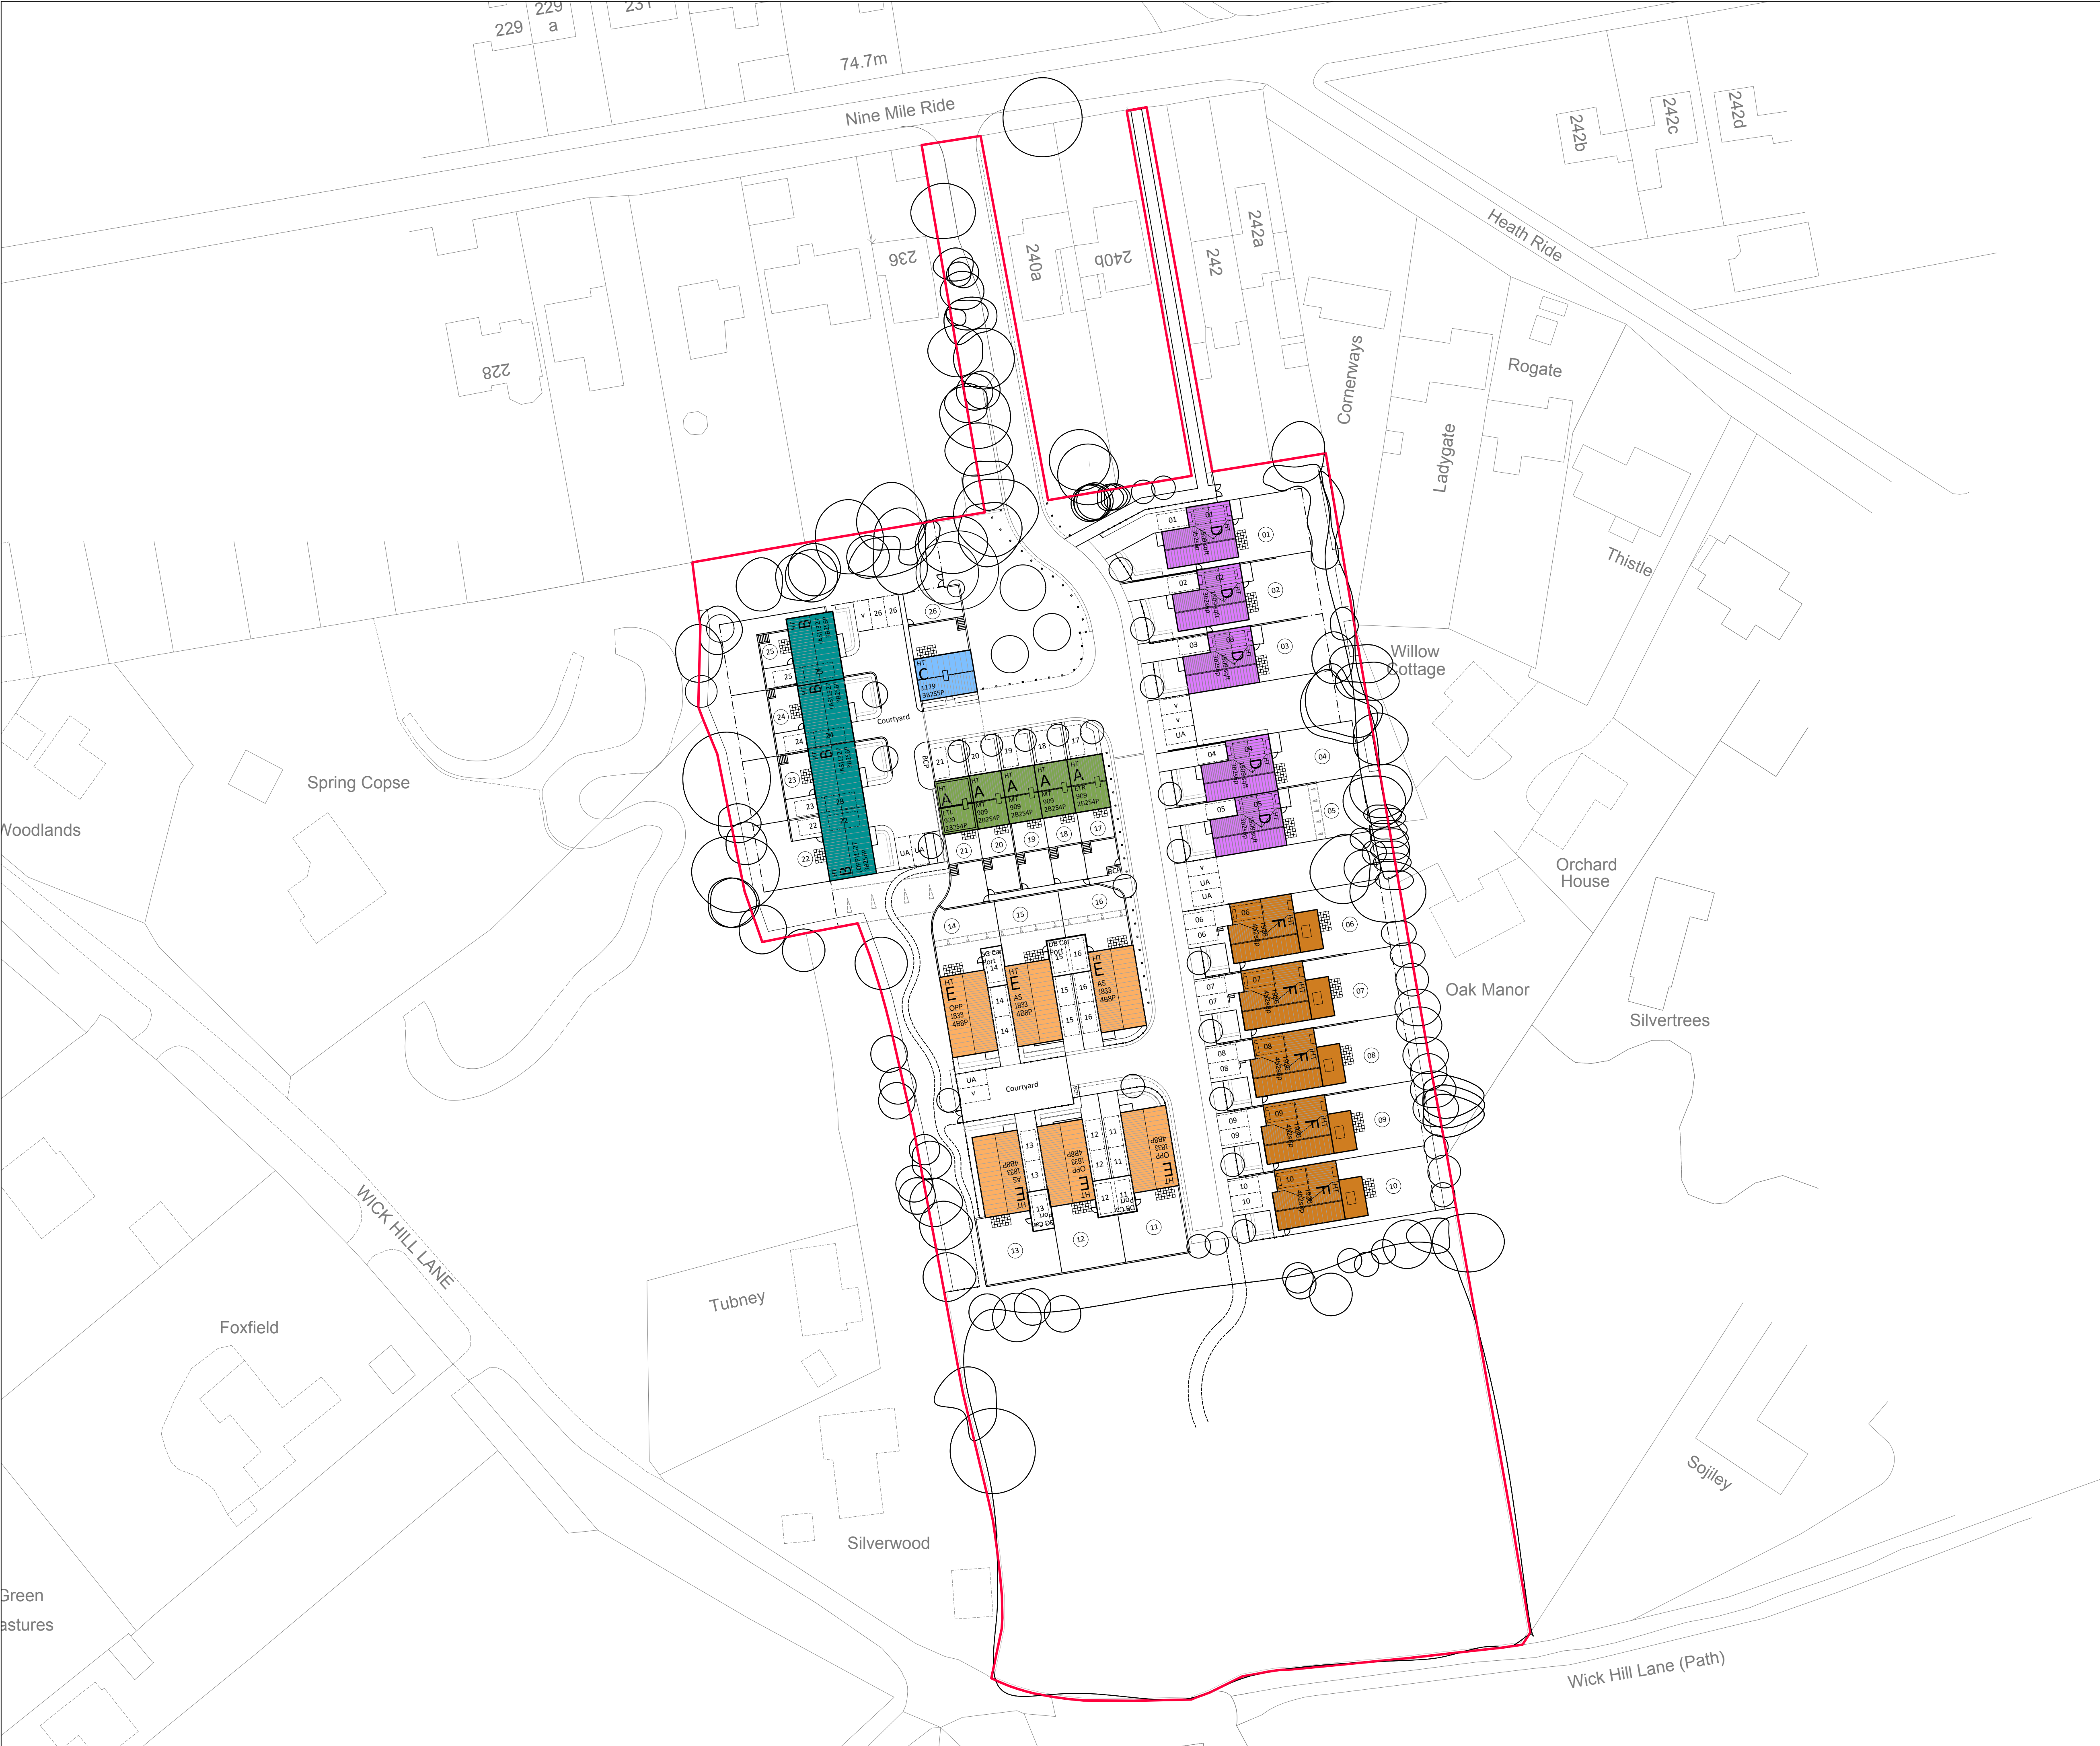

- Application boundary
- HT A
 - HT B
 - HT C
 - HT D
 - HT E
 - HT F

A Proposed closed board timber fence on eastern boundary amended to end on the edge of plot 06. Eastern boundary softworks (plots 06-10) updated to match latest comments. KV/GH 12.05.25

REV	NOTES	AU/CH	DATE
	Nine Mile Ride, Finchampstead House Types Layout	A	
		KV/GF	
230122A L 02 03		1:500 @ A1	March 25

CliftonEmerydesign

Bristol • Exeter • London • Plymouth
www.cliftonemerydesign.co.uk mail@cliftonemerydesign.co.uk

Drawing Status PLANNING

CONTRACTORS MUST CHECK ALL DIMENSIONS ON SITE. ONLY FIGURED DIMENSIONS ARE TO BE WORKED FROM. © THIS DRAWING IS COPYRIGHT.