


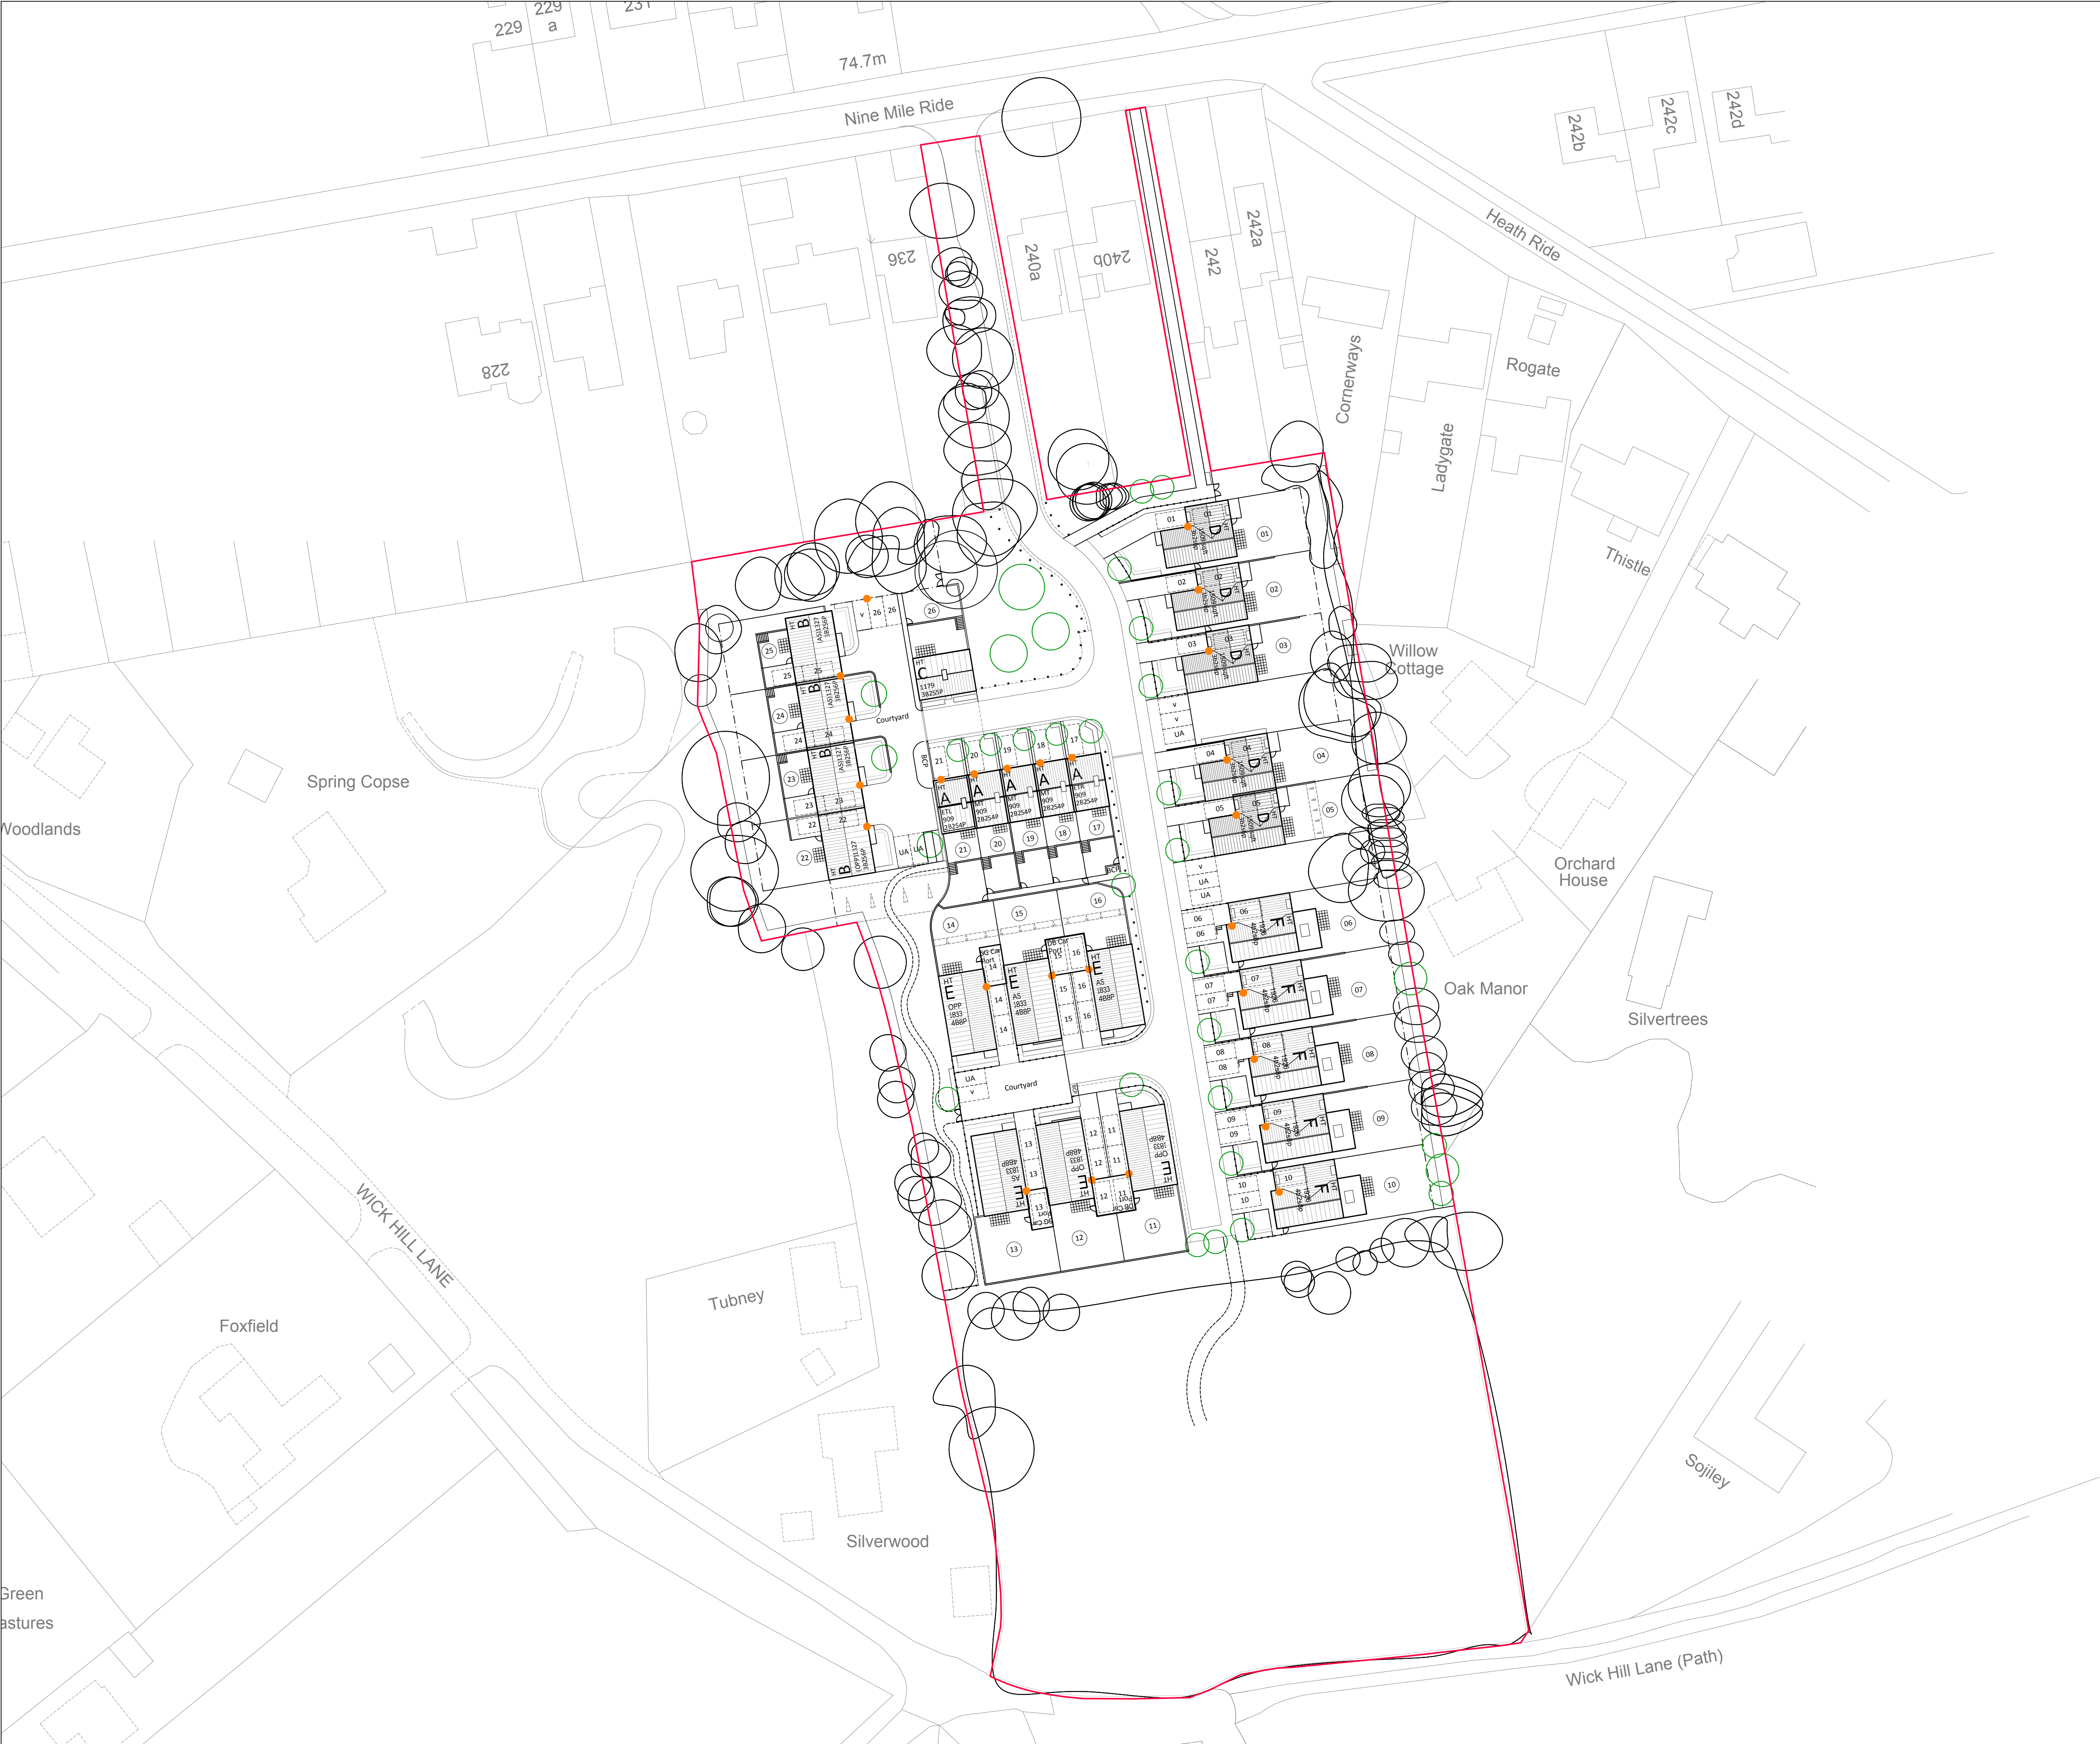

|   |                                 |       |          |
|---|---------------------------------|-------|----------|
| A Proposed closed board timber fence on eastern boundary amended to end on the edge of plot 06. Eastern boundary softworks (plots 06-10) updated to match latest comments. |                                 | KV/GH | 12.05.25 |
| REV   | NOTES                           | AU/CH | DATE     |
|   | Nine Mile Ride, Finchampstead   |       | A        |
|   | Electric Vehicle Charging Point |       | KV/GF    |
| 230122A L 02 06   | 1:500 @ A1                      |       | March 25 |

CliftonEmerydesign