


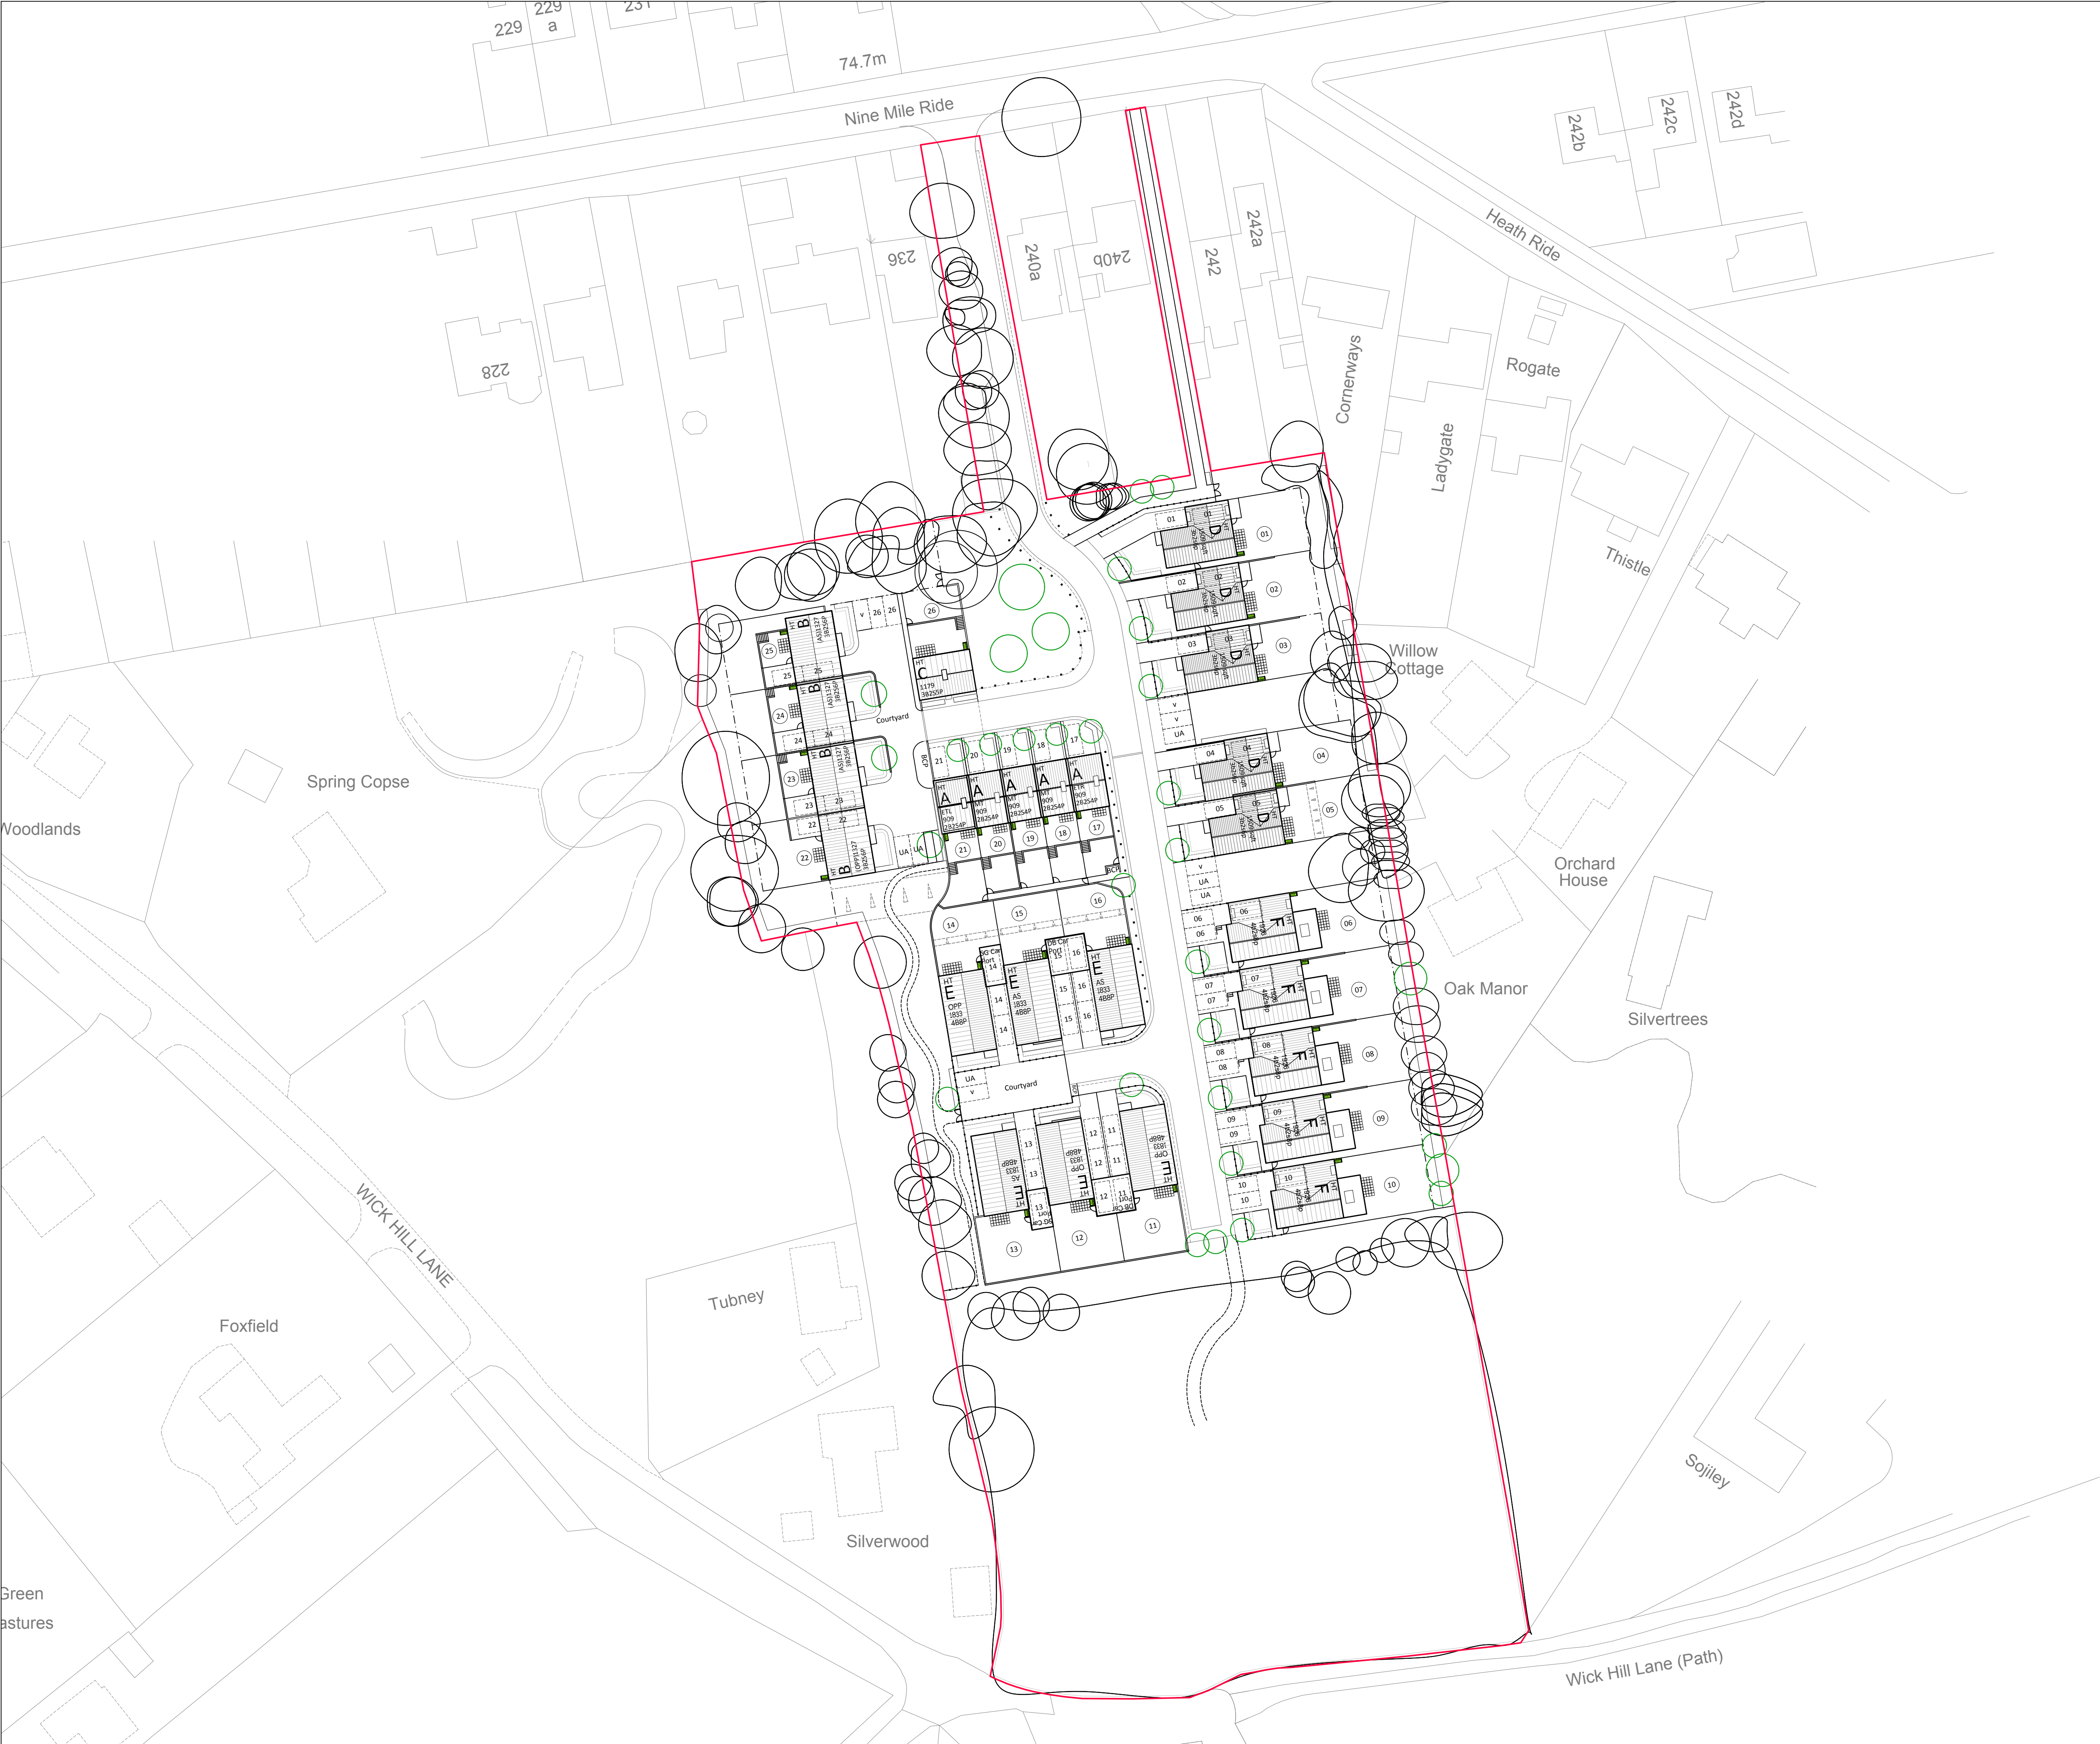

A Proposed closed board timber fence on eastern boundary amended to end on the edge of plot 06. Eastern boundary softworks (plots 06-10) updated to match latest comments.		KV/CH	12.05.25
REV	NOTES	AU/CH	DATE
	Nine Mile Ride, Finchampstead	A	
	Air Source Heat Pump	KV/GF	
230122A L 02 07	1:500 @ A1	March 25	