


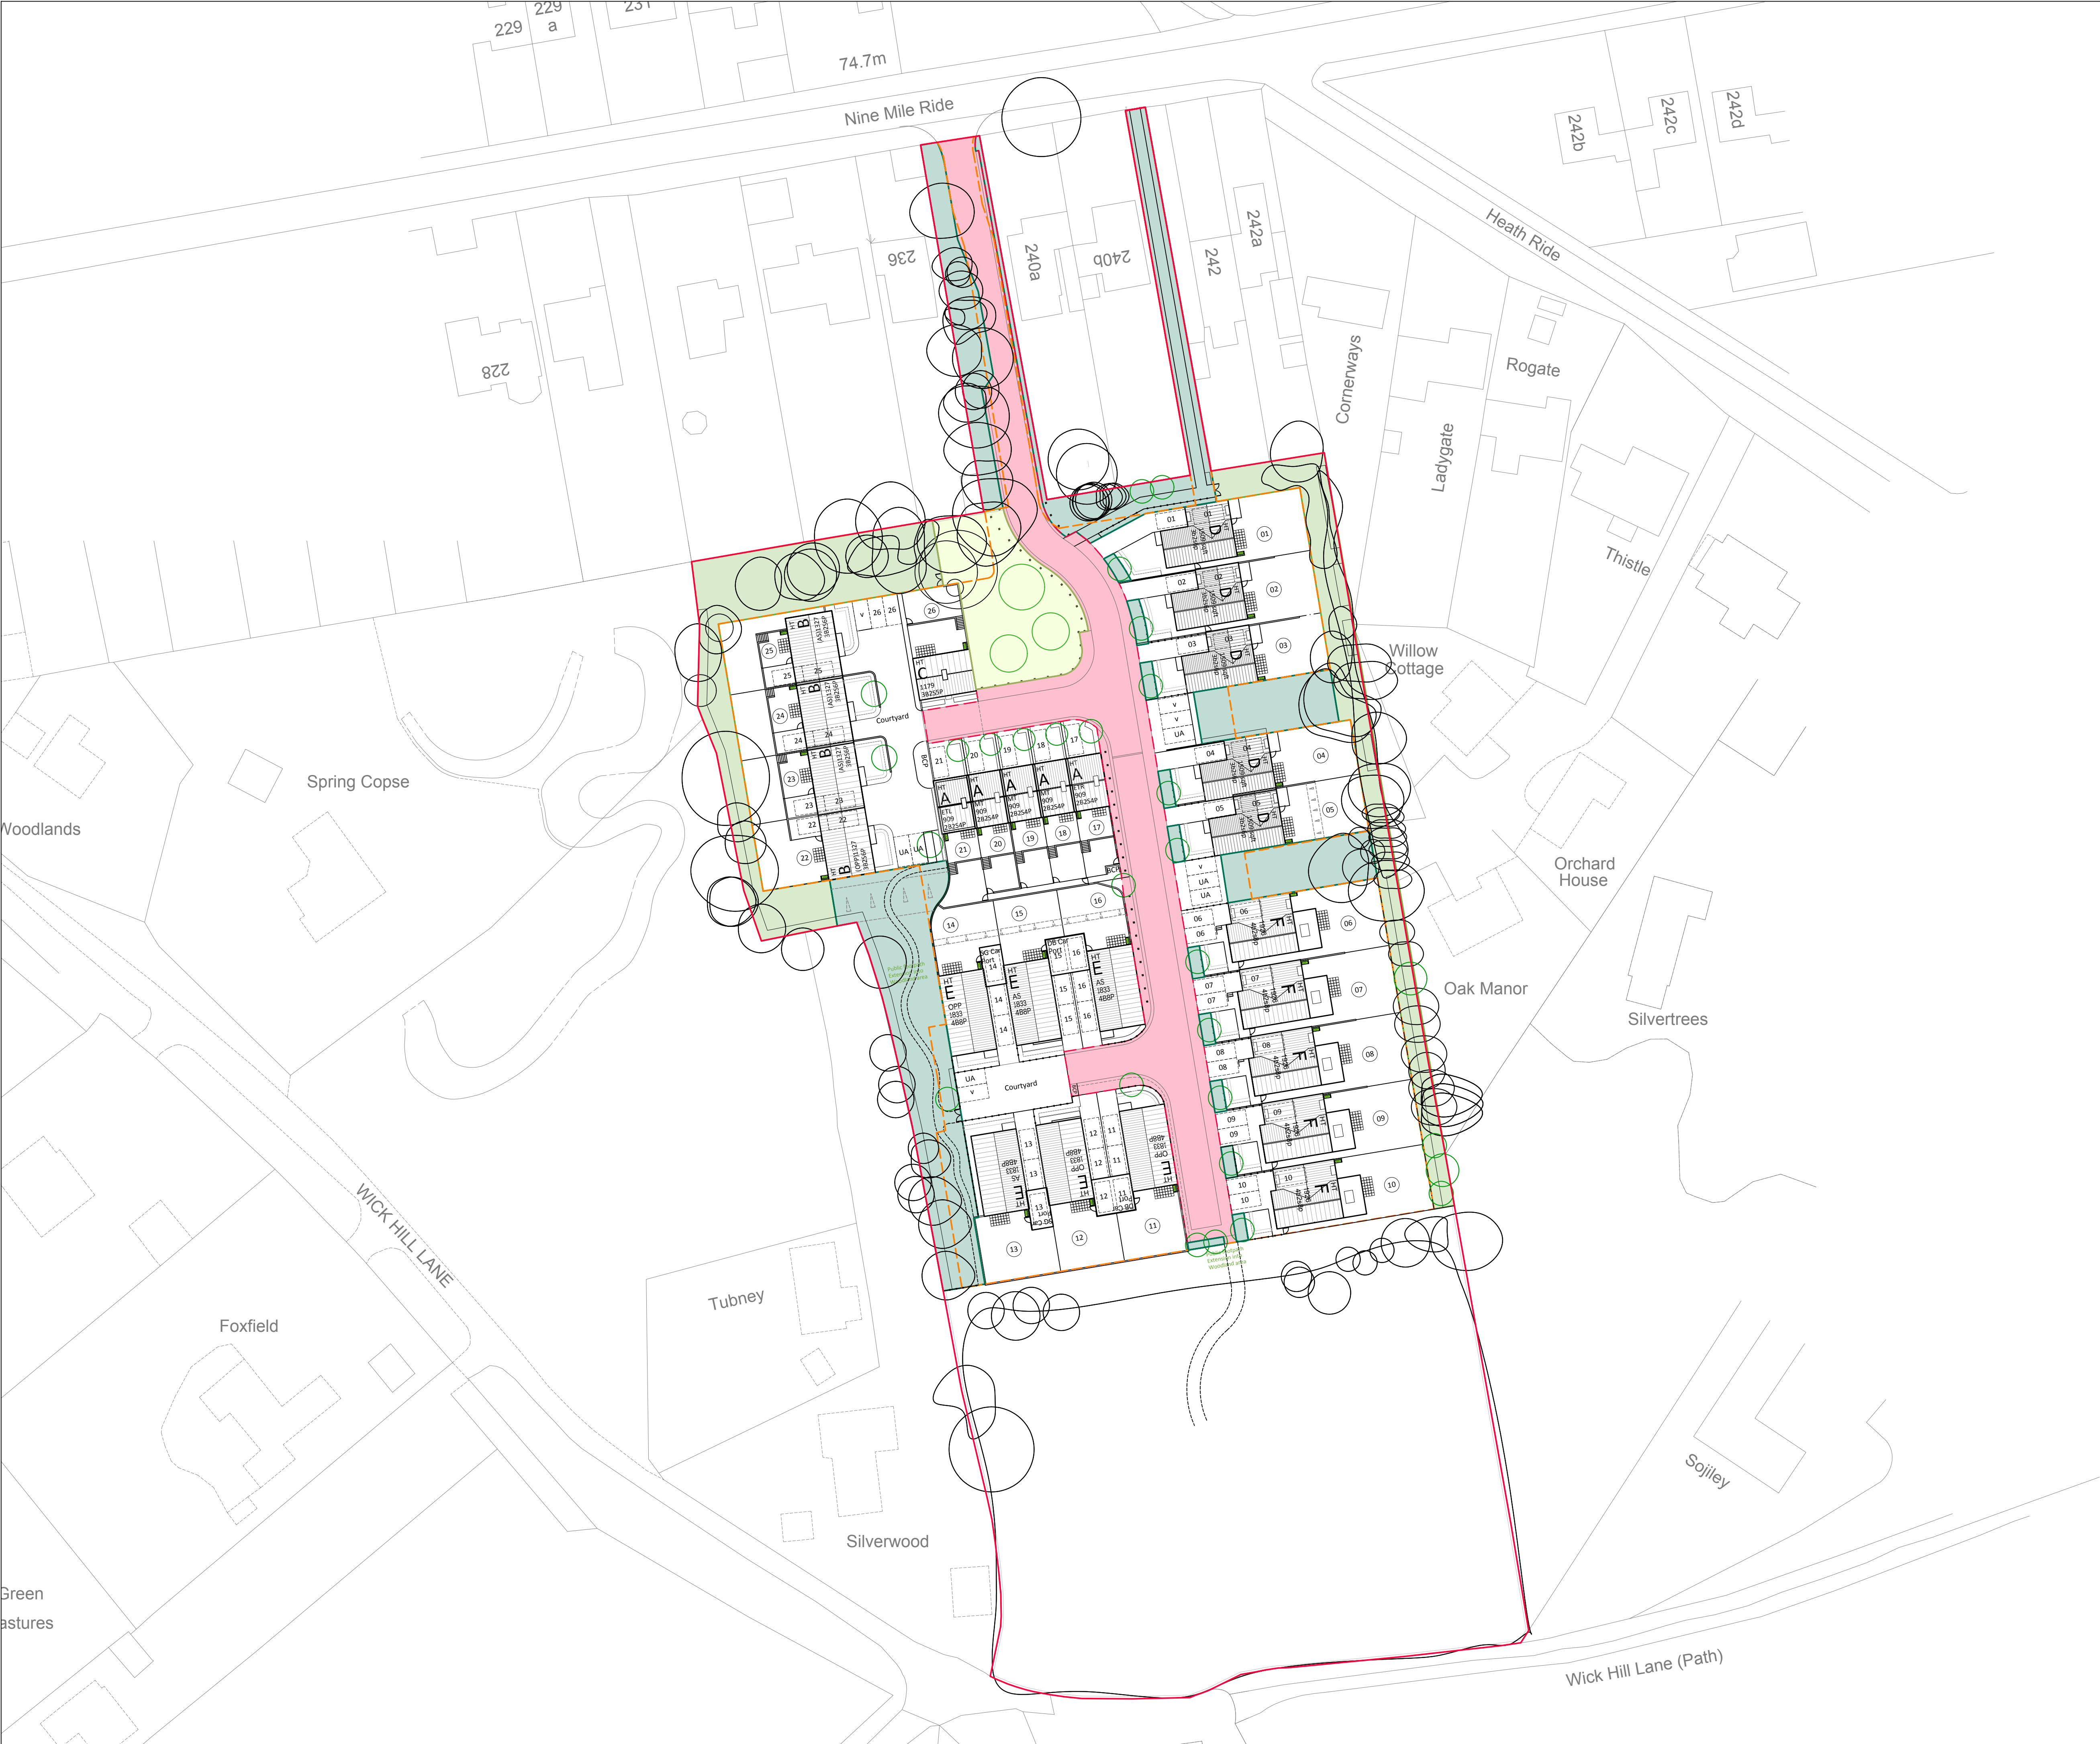

© Crown copyright and database rights 2024 Ordnance Survey 0100031673

010203040m

Application boundary

Approved parameter plan

Trees to be retained

Areas of highway and verge

Areas of secure maintenance buffers

Areas of informal open space

Areas of formal open space

'Further details of 'The Green' such as soft landscaping and furniture to be conditioned'

A Proposed closed board timber fence on eastern boundary amended to end on the edge of plot 06. Eastern boundary softworks (plots 06-10) updated to match latest comments.		KV/GH	12.05.25
REV	NOTES	AU/CH	DATE
Nine Mile Ride, Finchampstead Management Plan and Public Open Space		A	
230122A L 02 08		KV/GF	
		1:500 @ A1	March 25

CliftonEmerydesign

Bristol • Exeter • London • Plymouth
www.cliftonemerydesign.co.uk mail@cliftonemerydesign.co.uk

Drawing Status PLANNING

CONTRACTORS MUST CHECK ALL DIMENSIONS ON SITE. ONLY FIGURED DIMENSIONS ARE TO BE WORKED FROM © THIS DRAWING IS COPYRIGHT.