




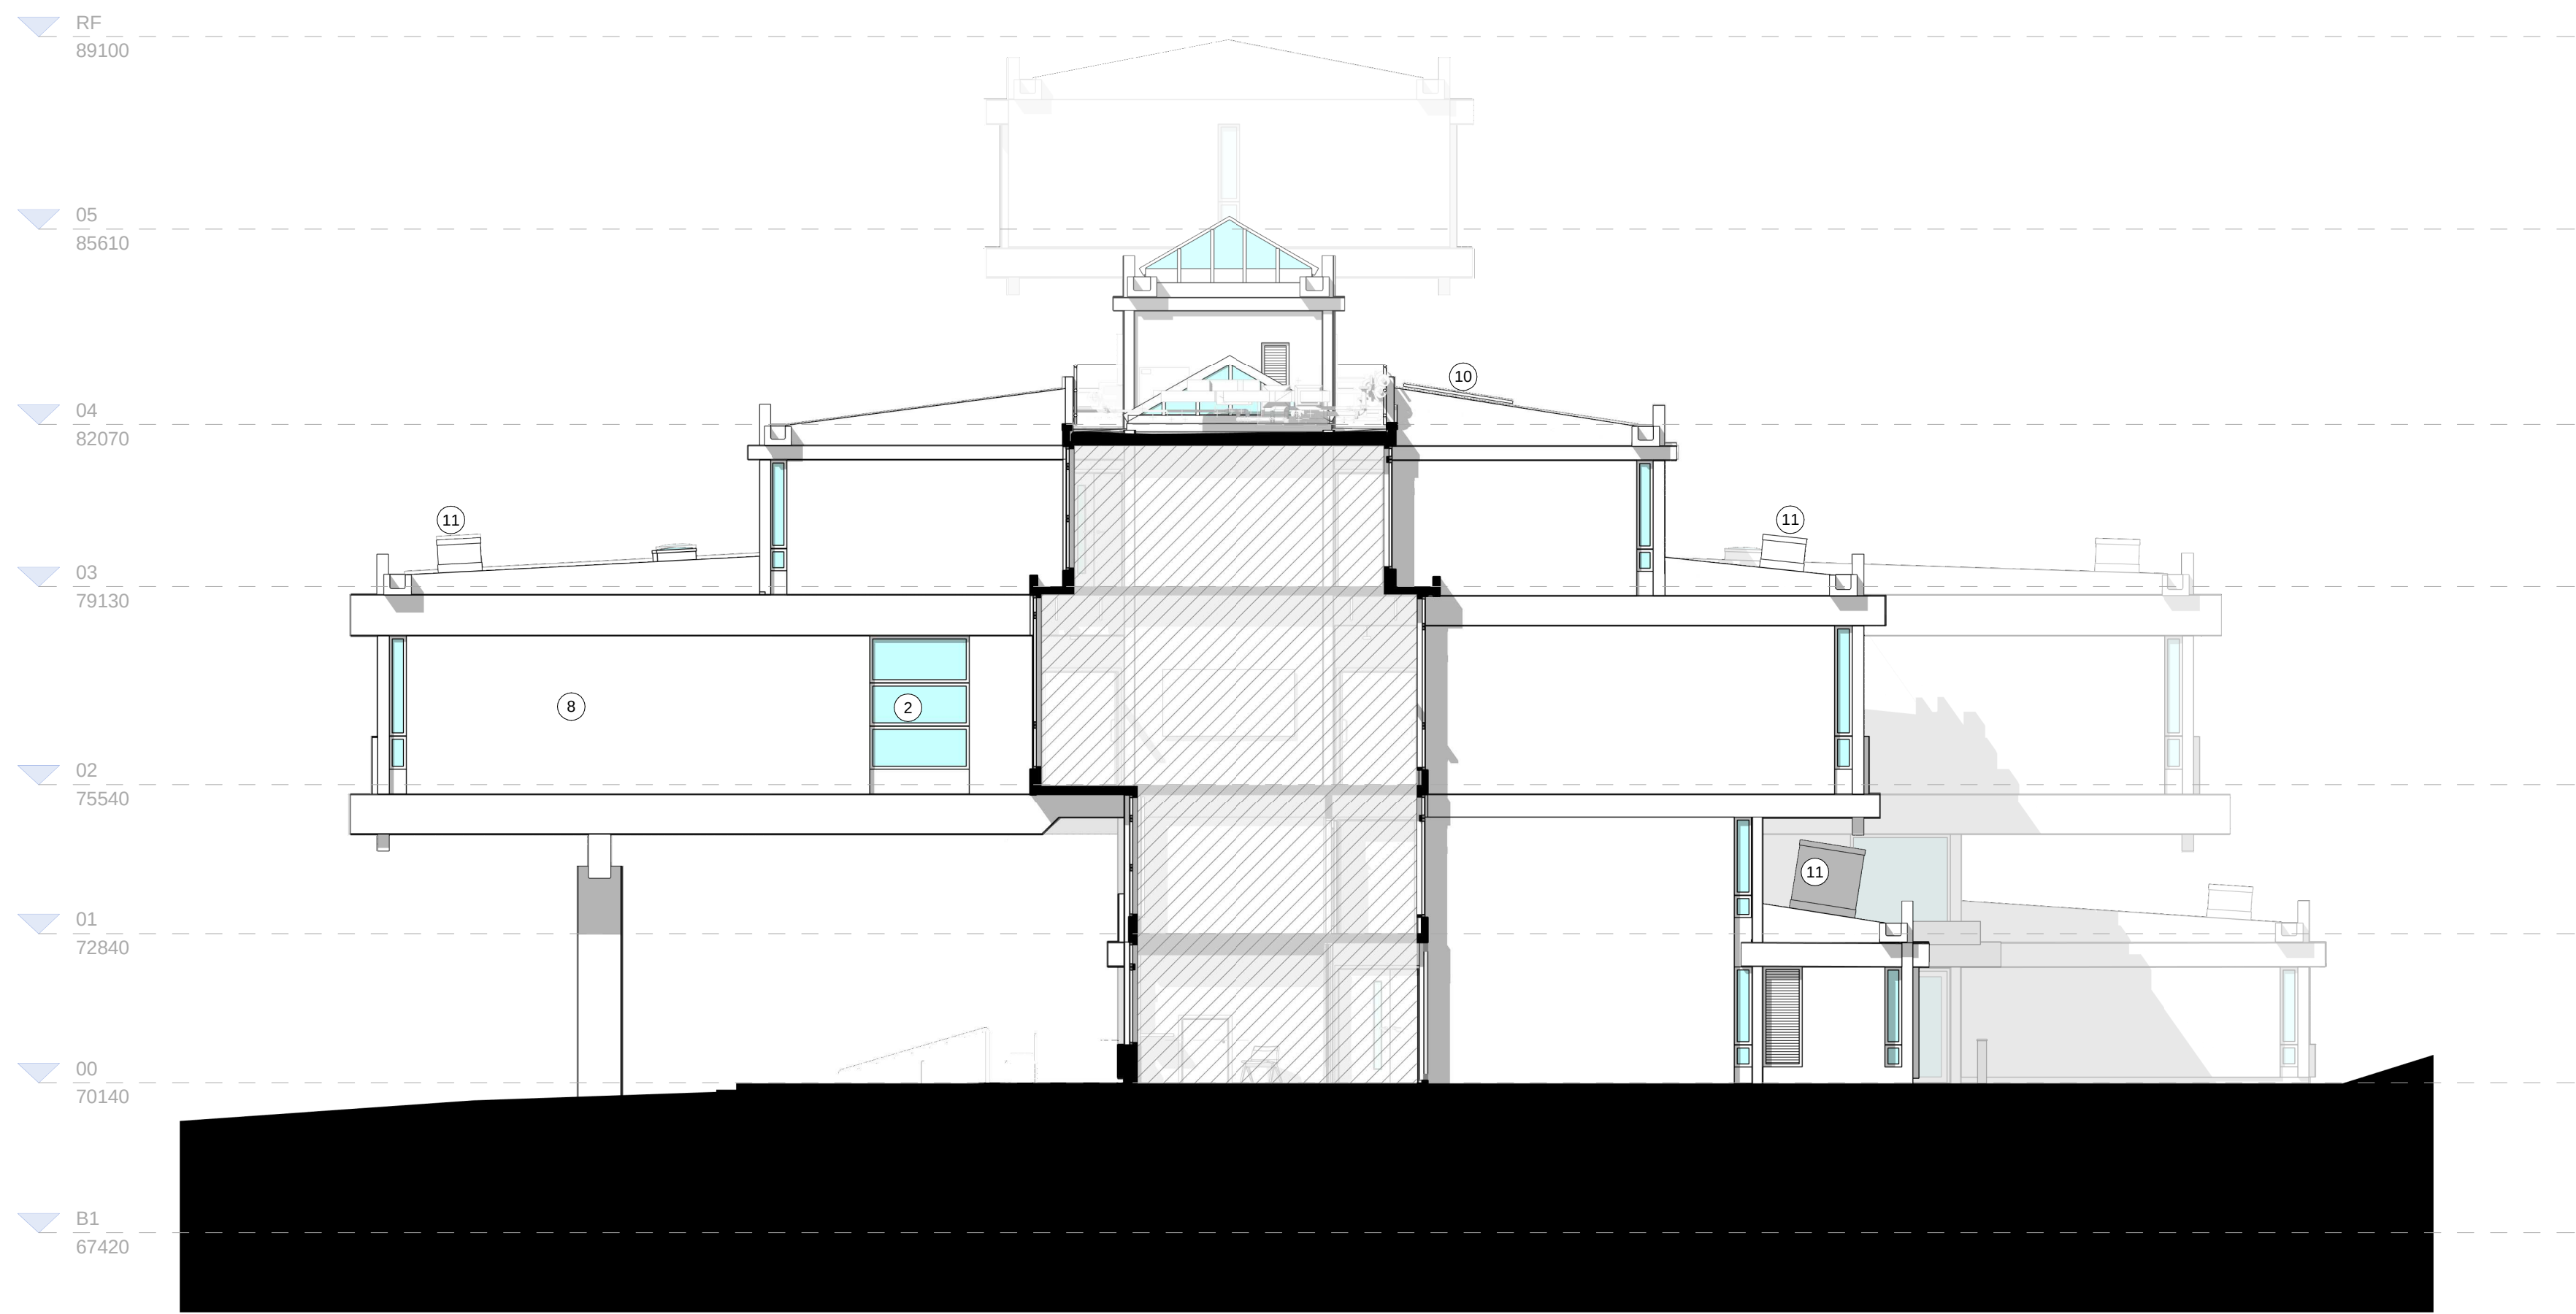

O | 21305-Elevation-Cut-West_OO_Phase3
1:100

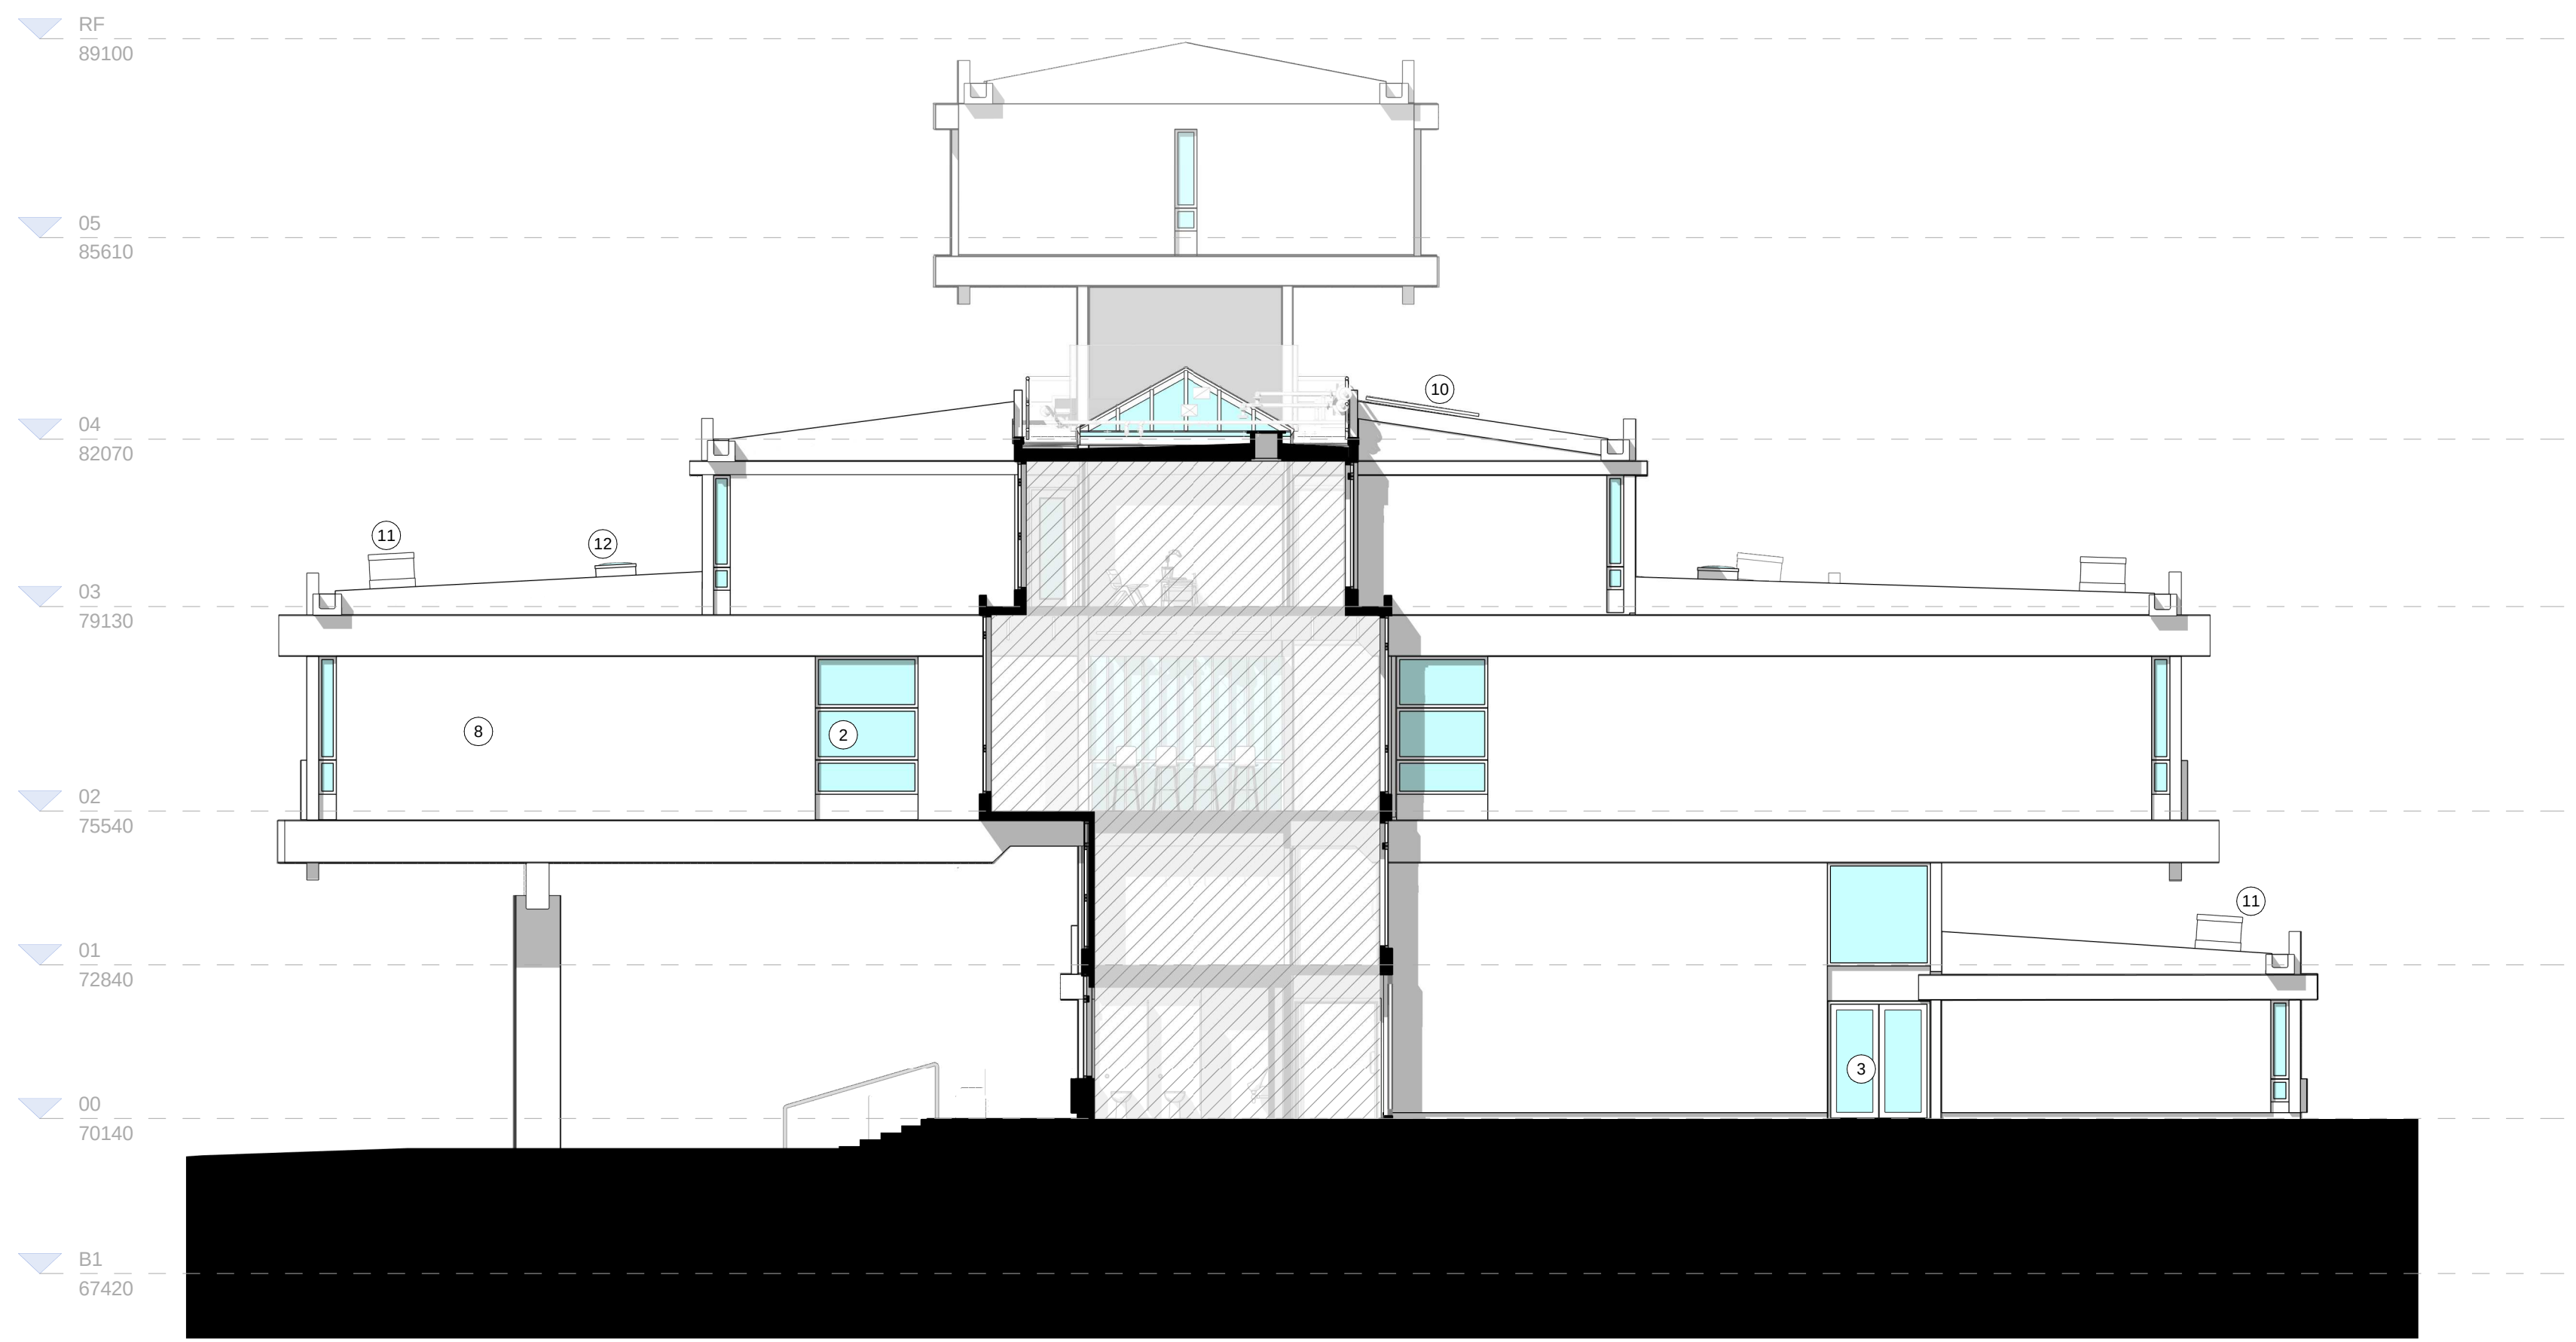

P | 21305-Elevation-Cut-West_PP_Phase3
1:100

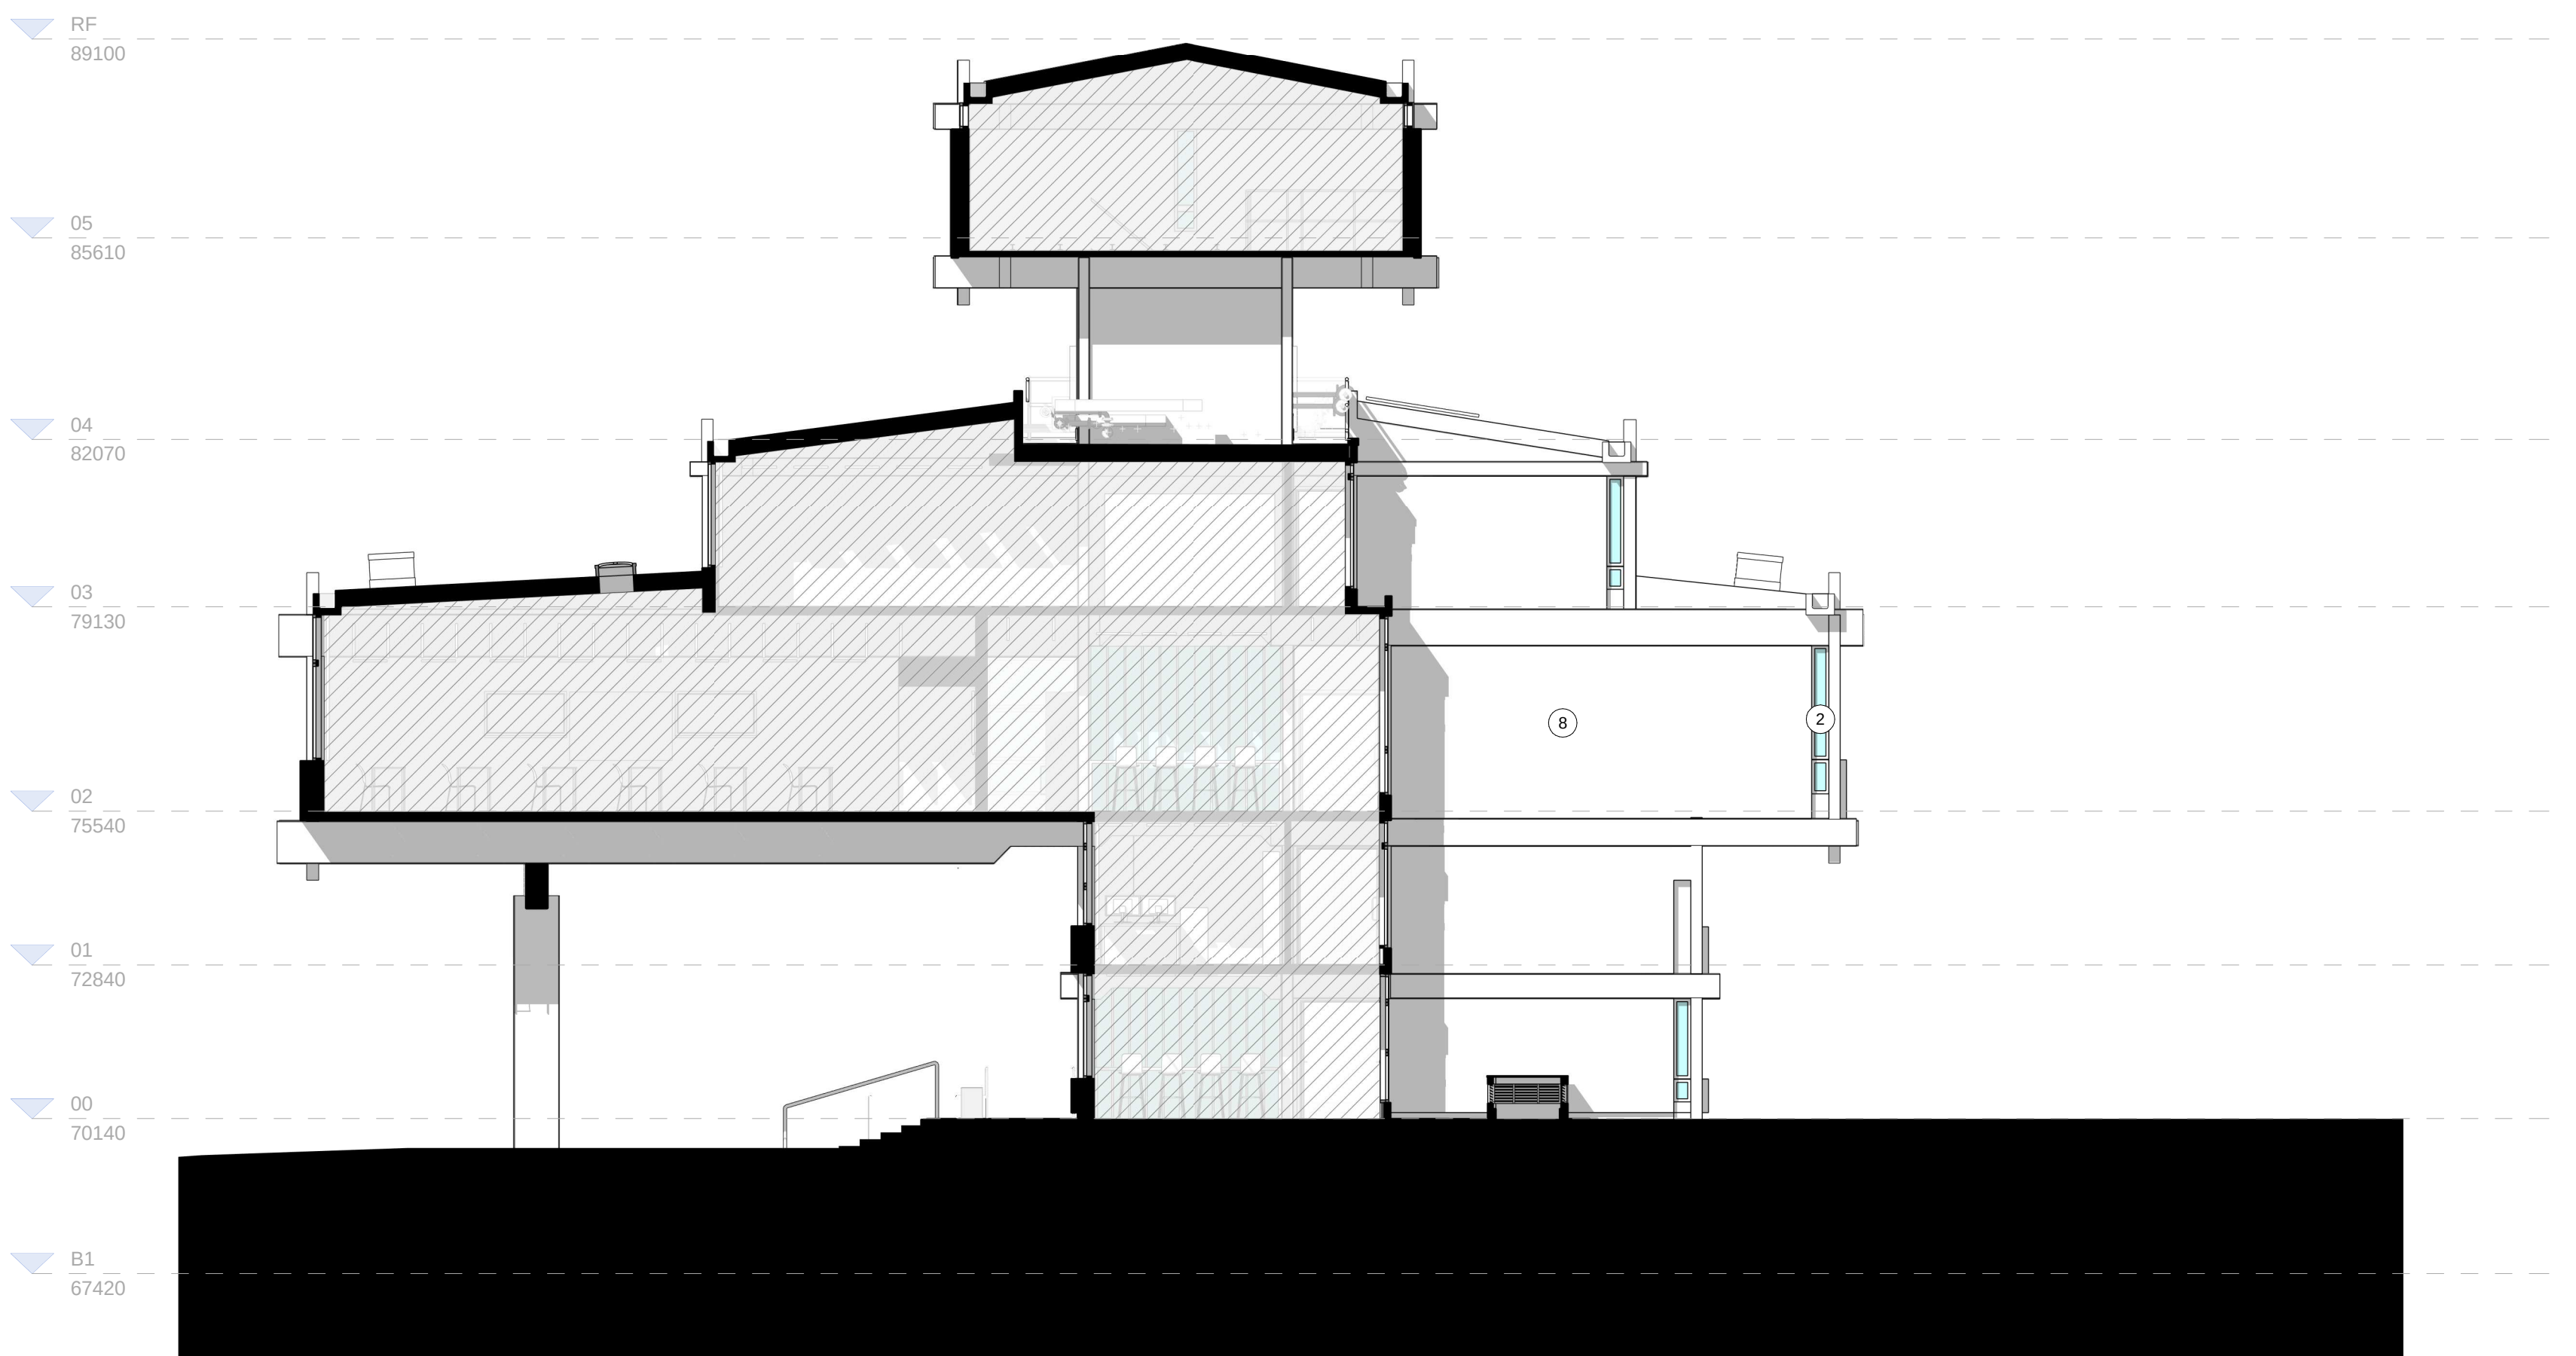

Q | 21305-Elevation-Cut-West_QQ_Phase3
1:100

A0

SCALE
As indicated


@ Copyright
Ayre Chamberlain Gaunt

NOTES:

All dimensions to be checked on site.
Drawing to be read in conjunction with all relevant Architectural, interiors, Structural, M&E, Drainage/ Public Health, Landscape and Civil drawings and specifications. Any discrepancies between consultants' drawings to be reported to the Architect before any work commences.
The Contractor's attention is drawn to the Health & Safety matters identified in the Health & Safety plan as being potentially hazardous.
These items should not be considered as a full and final list.
The Work Package Contractor's normal Health & Safety obligations still apply when undertaking constructional operations both on and off site.
Ayre Chamberlain Gaunt take no responsibility for the location of legal boundaries indicated on this drawing and advise a separate drawing to be completed by specialist surveyors in order to establish exact boundaries.
DWG files provided for information only. Refer to PDF record.
The copyright of this drawing is held by Ayre Chamberlain Gaunt Ltd. Not to be used for any purpose without consent.

Materials Key

- 1 Aluminium Cladding
- 2 Timber Aluminium Composite Window
- 3 Aluminium glazed door
- 4 Louvre
- 5 Quarry tile
- 6 Aluminium standing seam roof
- 7 Signage
- 8 Existing Concrete -refurbished where required
- 9 Existing Aluminium Cladding
- 10 Solar PV
- 11 Ventilation Cowl
- 12 Rooflight
- 13 Obscured Glass

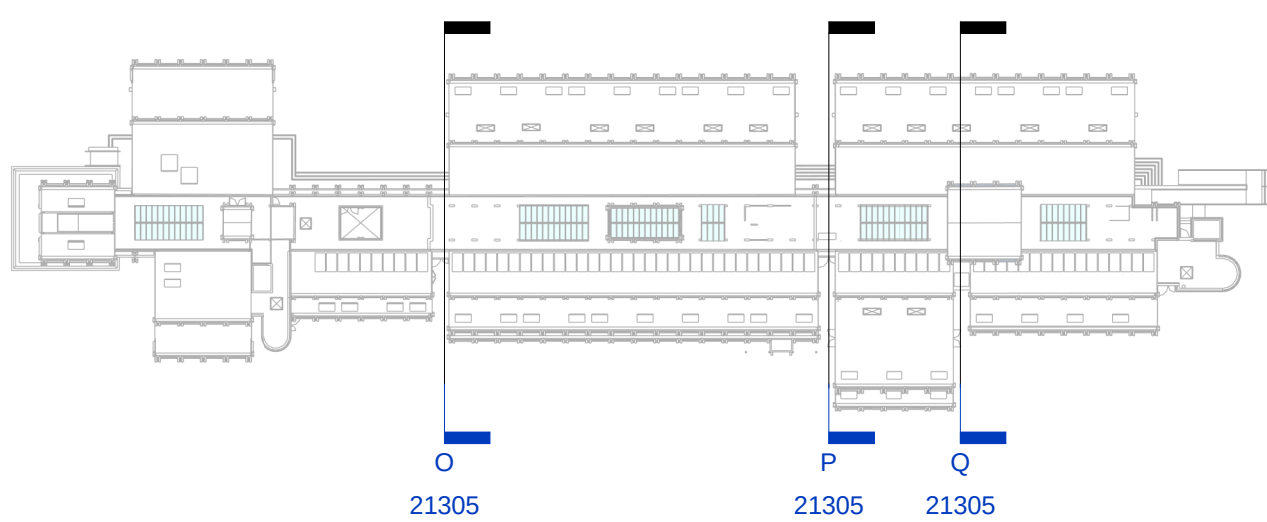

ACGARCHITECTS.CO.UK
Ayre Chamberlain Gaunt
Belvedere House
Basing View
Basingstoke
Hampshire, RG21 4HG
+44 (0)20 3909 5750
mail@acgarchitects.co.uk

AYRE
CHAMBERLAIN
GAUNT

PROJECT
URS Building
University of Reading

DRAWING TITLE
Elev W OO-PP-QQ Ph3

REV.	DATE	DESCRIPTION
P1	24.05.24	DT
P2	31.05.24	DT
P3	19.07.24	Tender Issue
P4	29.07.24	Building Control
P5	02.08.24	Pre-App drft
P6	23.08.24	Pre-App
P7	08.11.24	Draft Planning Issue
P8	29.11.24	Listed Building Consent

DRWN RB
CHKD BY RB
APPD BY DG

DRAWING NO.
2360383-ACG-W033-ZZ-DR-A-21305

STAGE	CODE	SUITABILITY
3	S2	Suitable for information