



FF | 30002-Existing Section FF_ALL
1 : 200

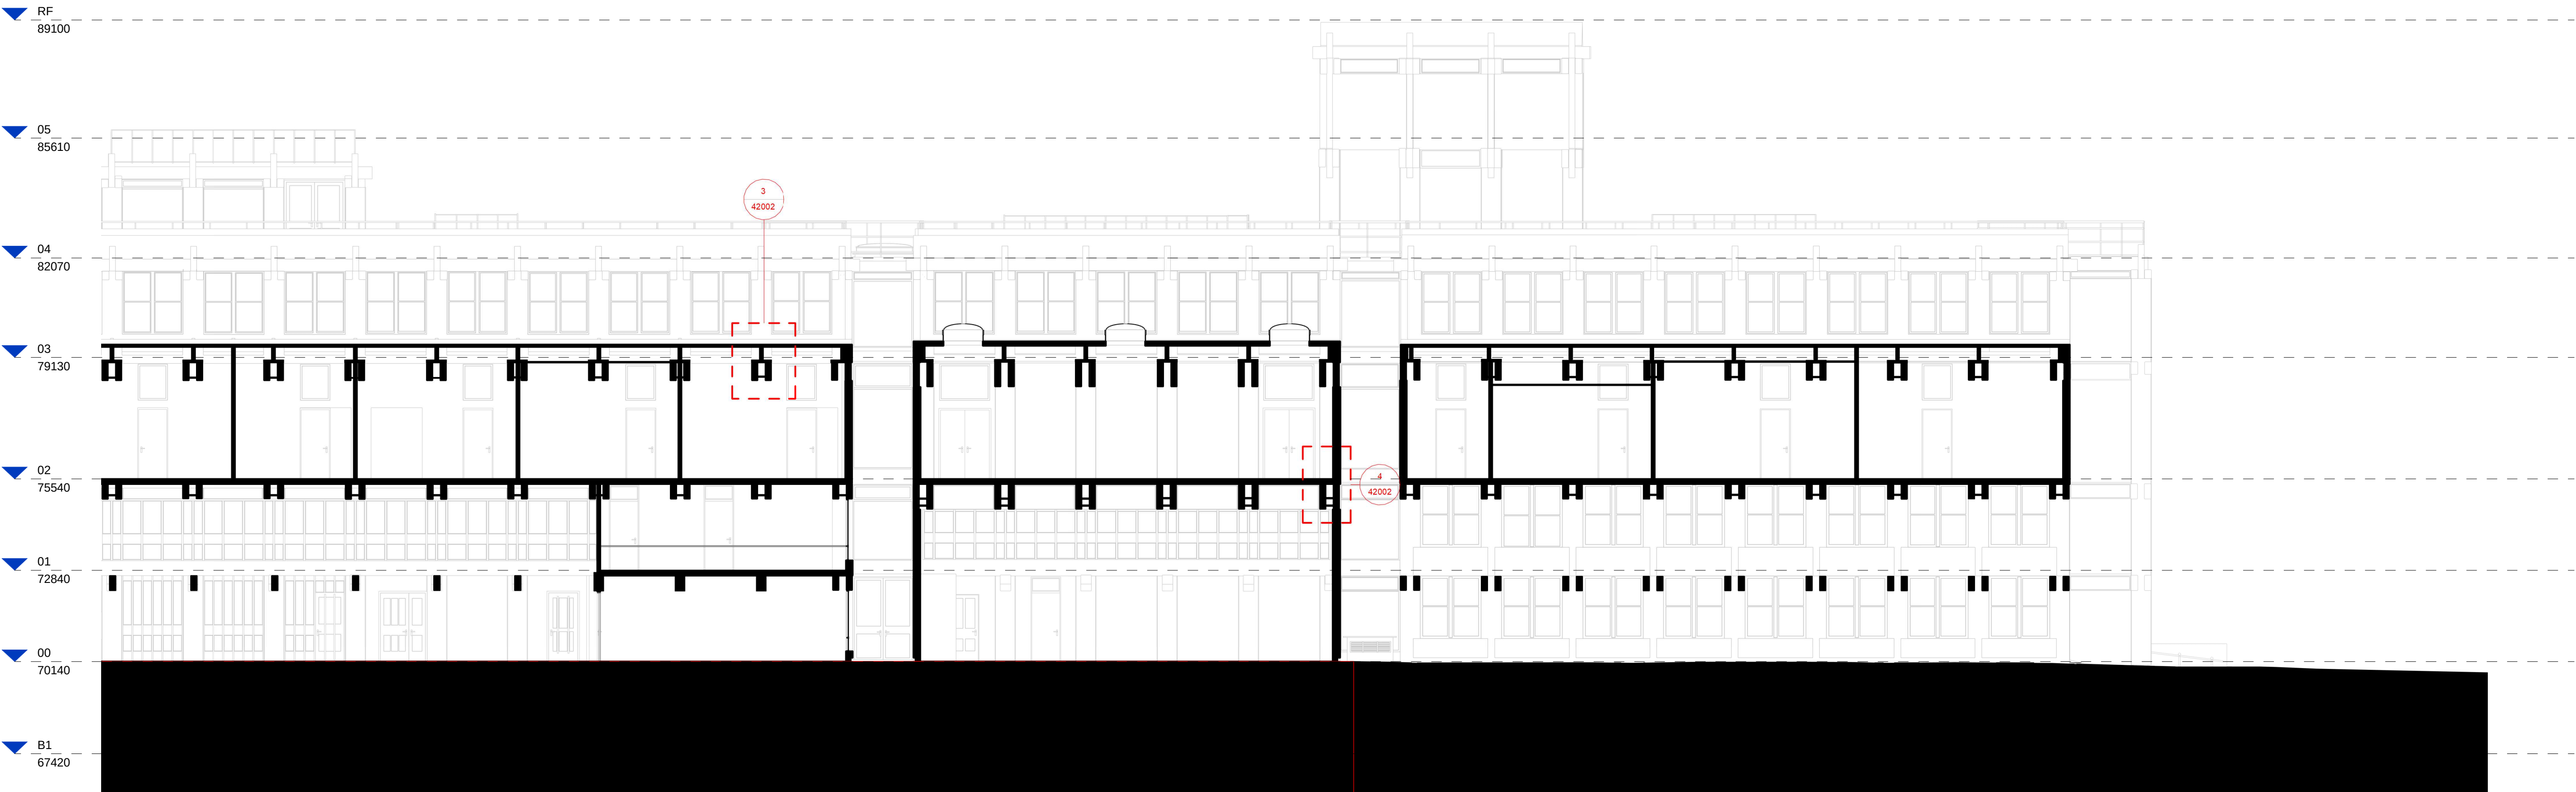

2 | 30002-Existing Section FF_East
1 : 100

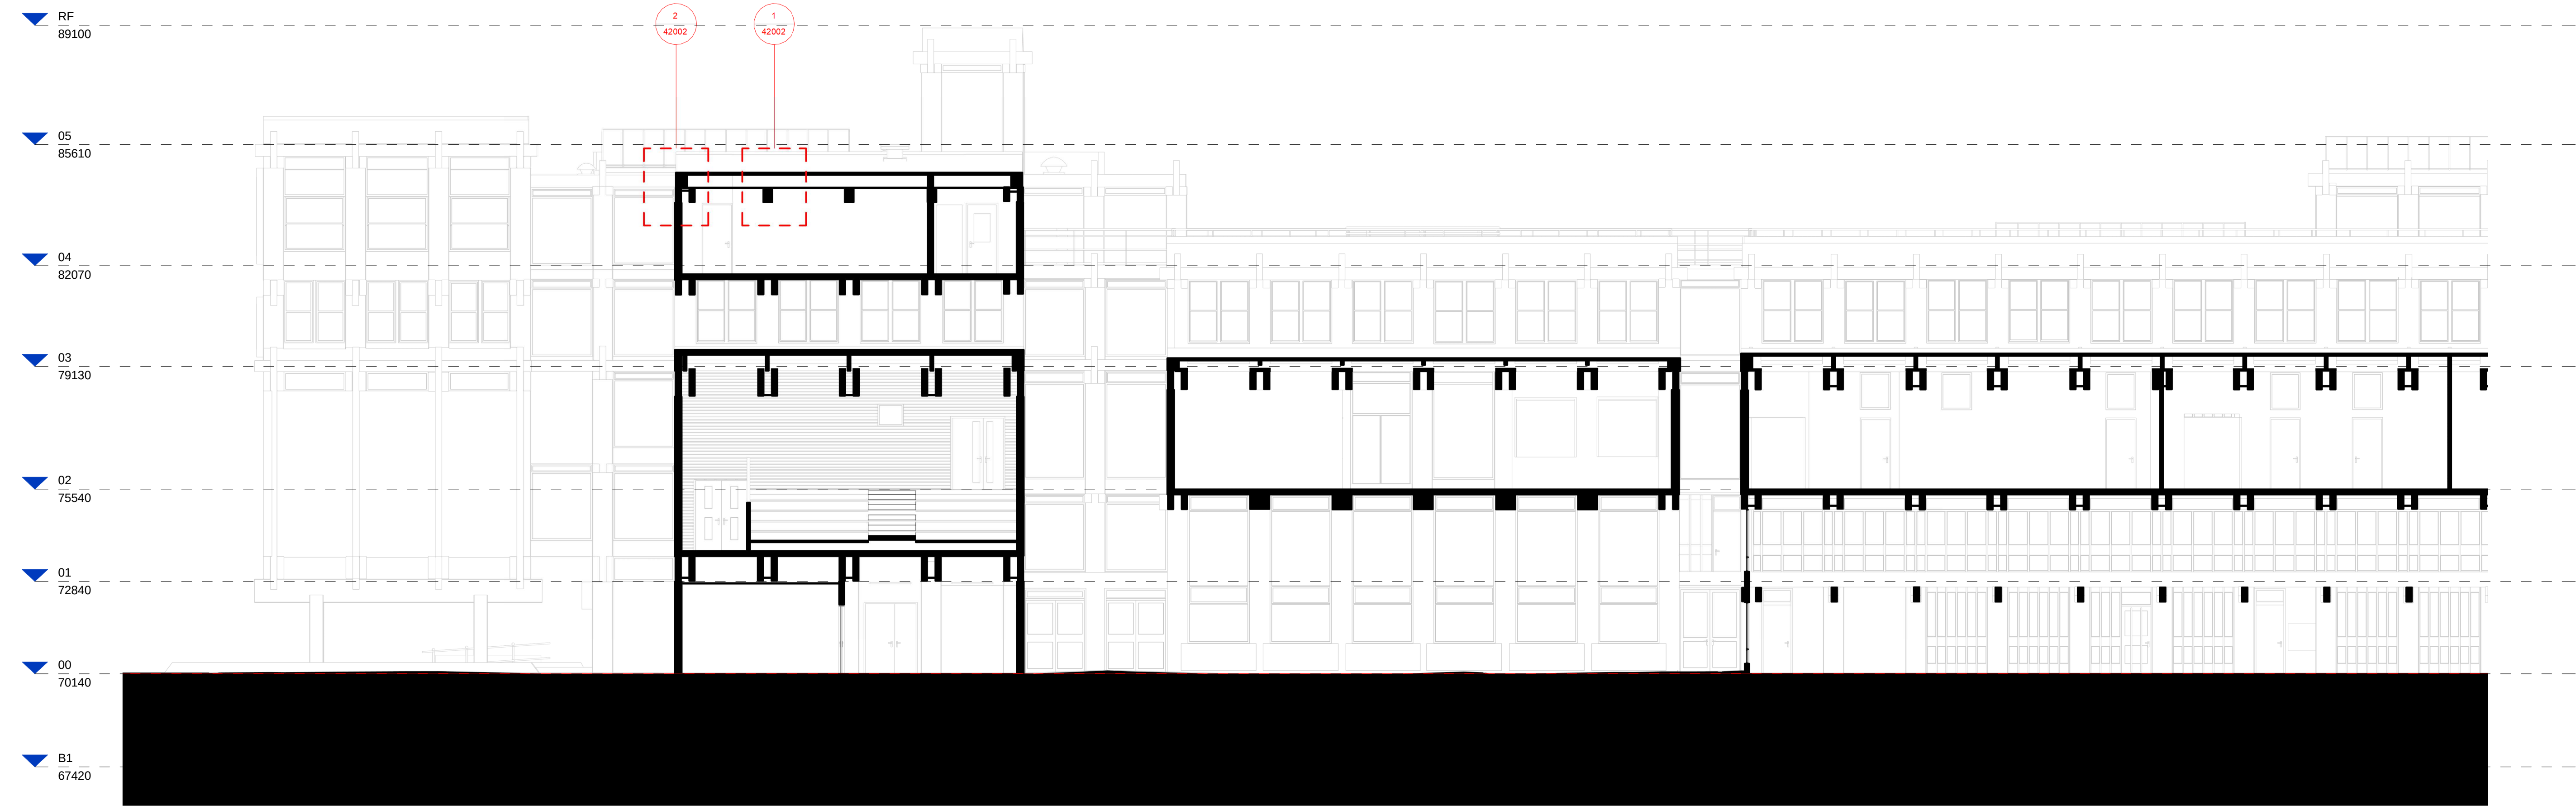

3 | 30002-Existing Section FF_West
1 : 100


A0

SCALE
As indicated

0 0.5 1 2 m
© Copyright
Ayre Chamberlain Gaunt

NOTES:

All dimensions to be checked on site.
Drawing to be read in conjunction with all relevant Architectural, Interiors, Structural, M&E, Drainage/Public Health, Landscape and Civil drawings and specifications. Any discrepancies between consultants' drawings to be reported to the Architect before any work commences.
The Contractor's attention is drawn to the Health & Safety matters identified in the Health & Safety plan as being potentially hazardous.
These items should not be considered as a full and final list.
The Work Package Contractor's normal Health & Safety obligations still apply when undertaking constructional operations both on and off site.
Ayre Chamberlain Gaunt take no responsibility for the location of legal boundaries indicated on this drawing and advise a separate drawing to be completed by specialist surveyor in order to establish exact boundaries.
DWG files provided for information only. Refer to PDF record.
The copyright of this drawing is held by Ayre Chamberlain Gaunt Ltd. Not to be used for any purpose without consent.

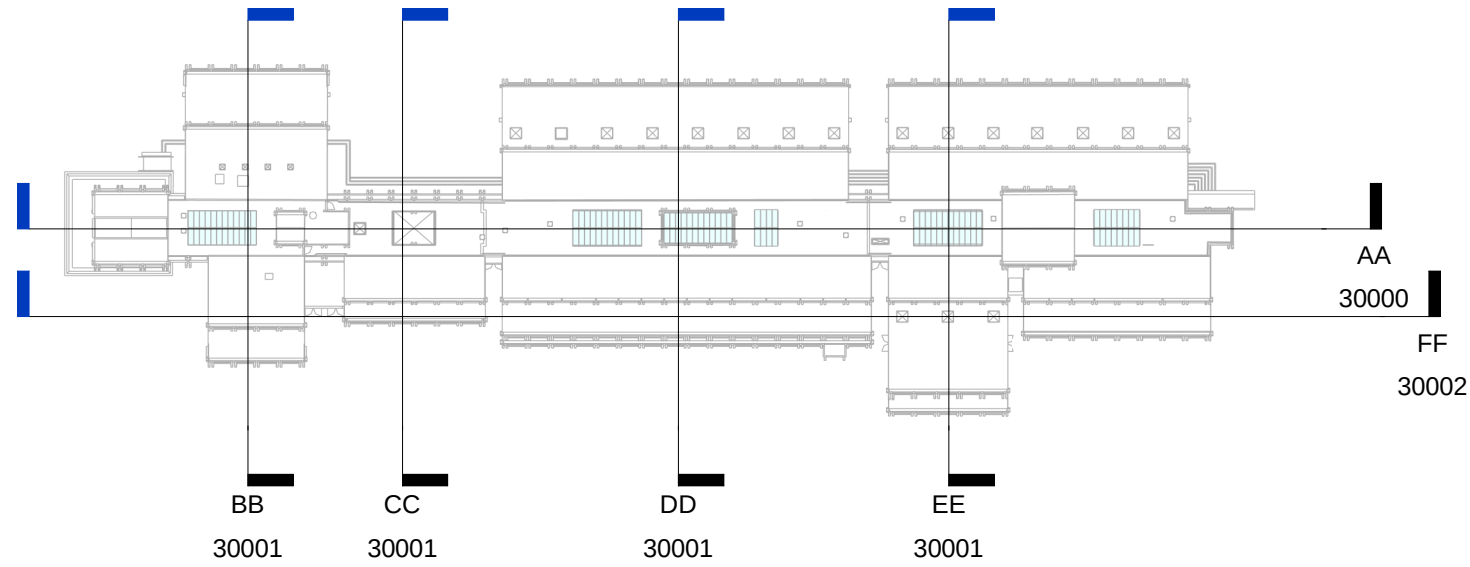

ACGARCHITECTS.CO.UK
Ayre Chamberlain Gaunt
Belvedere House
Basing View
Basingstoke
Hampshire, RG21 4HG
+44 (0)20 3909 5750
mail@acgarchitects.co.uk

AYRE
CHAMBERLAIN
GAUNT

PROJECT
URS Building
Belvedere House
University of Reading

DRAWING TITLE
Existing Section FF

REV.	DATE	DESCRIPTION
P1	24.06.24	Listed Building Consent
P2	03.07.24	Listed Building Consent
P3	19.07.24	Tender Issue
P4	04.10.24	Stage 3 Draft Issue
P5	11.10.24	Stage 3 Draft Issue 2
P6	25.10.24	Stage 3 Draft Issue 3
P7	31.10.24	Stage 3 Issue
P8	08.11.24	Draft Planning Issue
P9	29.11.24	Listed Building Consent

DRWN	CHKD BY	APPD BY
RB	RB	DG

DRAWING NO.
2360383-ACG-W033-ZZ-DR-A-30002

STAGE	COD	SUITABILITY
3	S2	Suitable for Information