



FF | 30302-Section FF_ALL
1 : 200

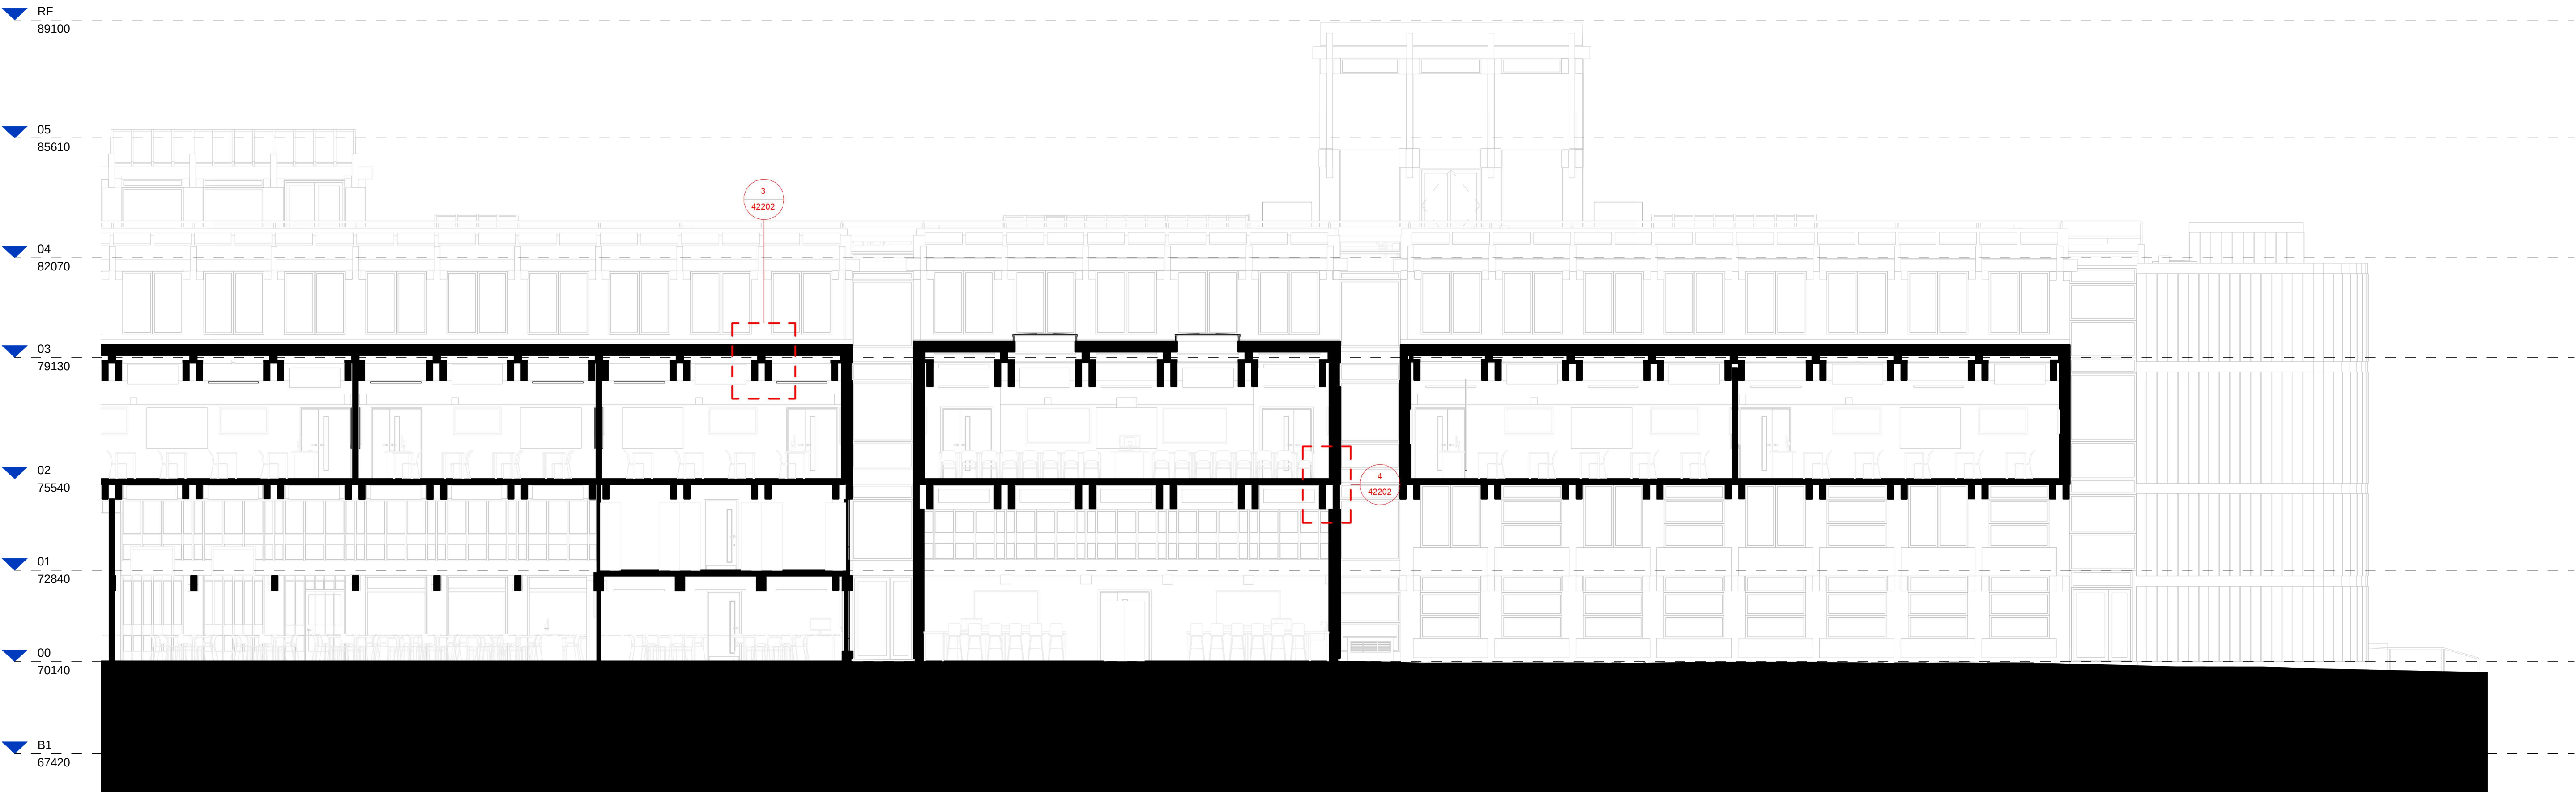

2 | 30302-Section FF_East
1 : 100

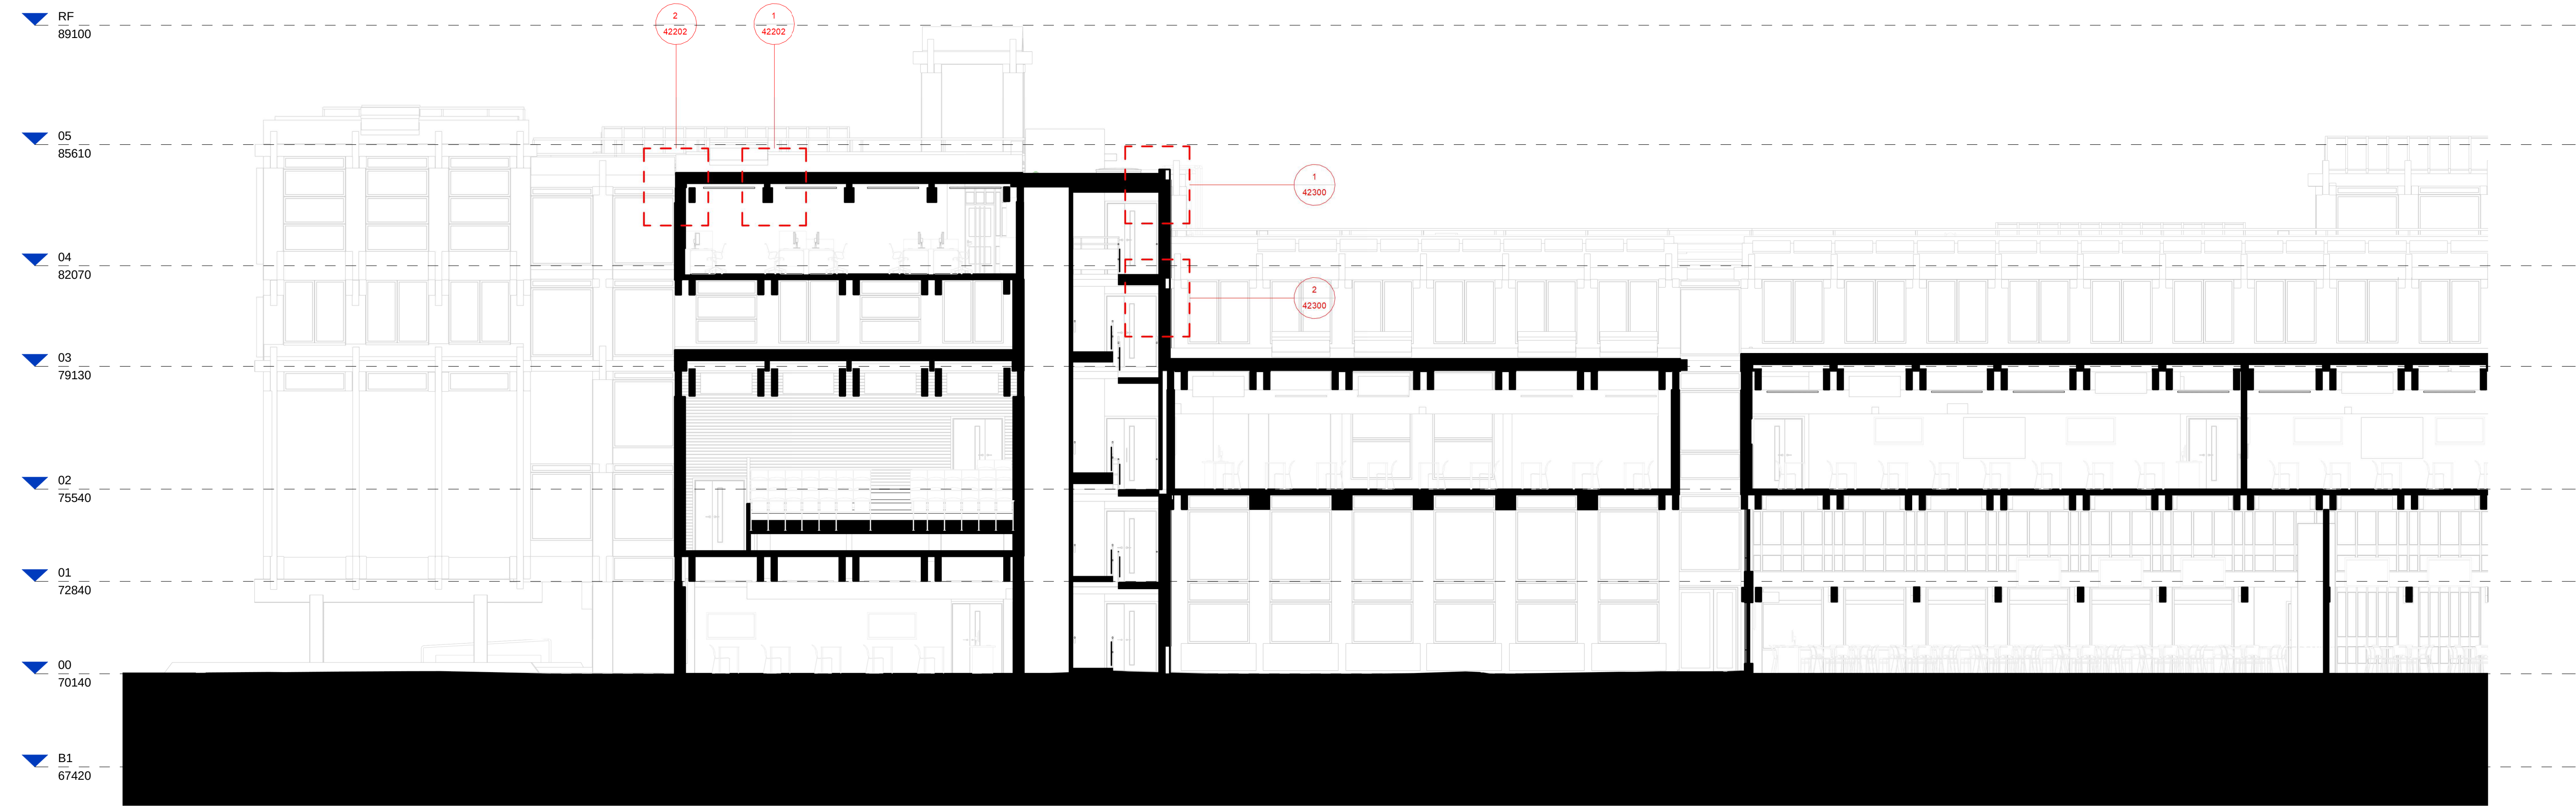

3 | 30302-Section FF_West
1 : 100


A0

SCALE
As indicated

© Copyright
Ayre Chamberlain Gaunt

NOTES:

All dimensions to be checked on site.
Drawing to be read in conjunction with all relevant Architectural, Interiors, Structural, M&E, Drainage/Public Health, Landscape and Civil drawings and specifications. Any discrepancies between consultants' drawings to be reported to the Architect before any work commences.
The Contractor's attention is drawn to the Health & Safety matters identified in the Health & Safety plan as being potentially hazardous.
These items should not be considered as a full and final list.
The Work Package Contractor's normal Health & Safety obligations still apply when undertaking constructional operations both on and off site.
Ayre Chamberlain Gaunt take no responsibility for the location of legal boundaries indicated on this drawing and advise a separate drawing to be completed by specialist surveyor in order to establish exact boundaries.
DWG file provided for information only. Refer to PDF record.
The copyright of this drawing is held by Ayre Chamberlain Gaunt Ltd. Not to be used for any purpose without consent.

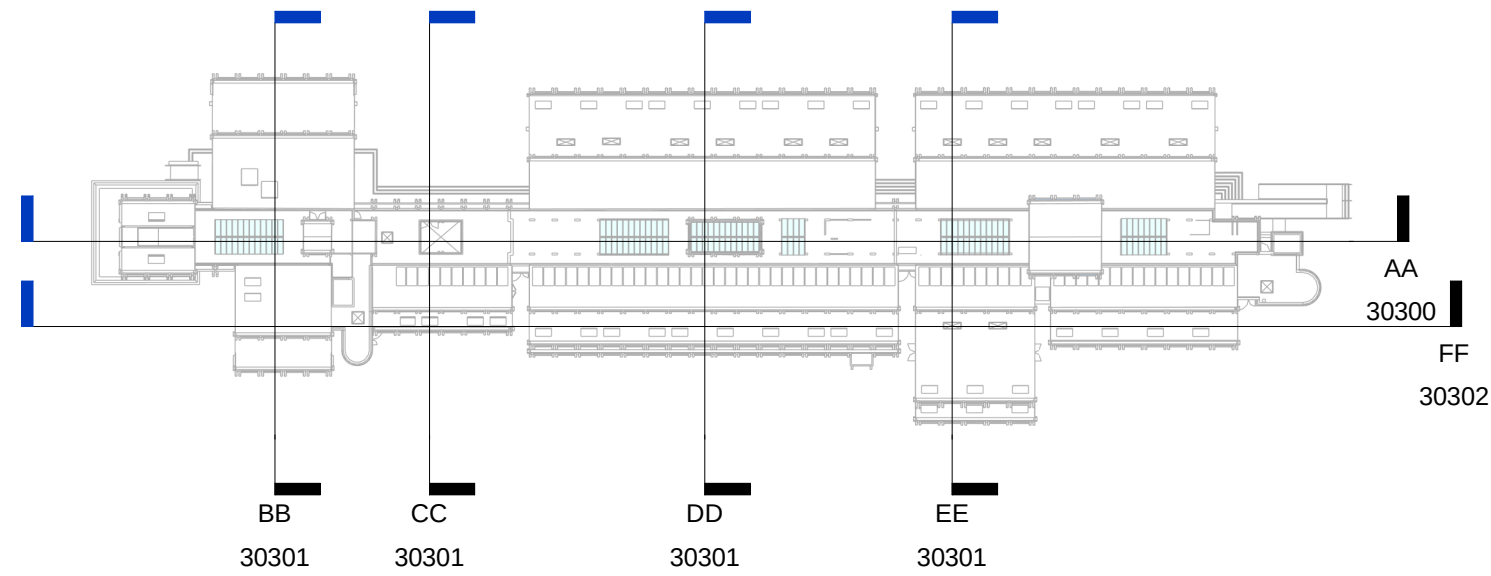

ACGARCHITECTS.CO.UK

Ayre Chamberlain Gaunt
URS Building
Belvedere House
Basing View
Basingstoke
Hampshire, RG21 4HG

+44 (0)20 3909 5750
mail@acgarchitects.co.uk

**AYRE
CHAMBERLAIN
GAUNT**

PROJECT
URS Building
Belvedere House
University of Reading

DRAWING TITLE
Section FF Ph3

REV.	DATE	DESCRIPTION
P1	19.07.24	Tender issue
P2	29.07.24	Building Control
P3	02.08.24	Pre-App draft
P4	23.08.24	Pre-App
P5	23.08.24	Tender amendment
P6	04.10.24	Stage 3 Draft Issue
P7	11.10.24	Stage 3 Draft Issue 2
P8	25.10.24	Stage 3 Draft Issue 3
P9	31.10.24	Stage 3 Issue
P10	08.11.24	Draft Planning Issue
P11	29.11.24	Listed Building Consent

DRWN	CHKD BY	APPD BY
RB	RB	DG

DRAWING NO.
project code: acg-urs-belvedere-house-pp3-006-number
2360383-ACG-W033-ZZ-DR-A-30302

STAGE	CODE	SUITABILITY
3	S2	Suitable for information