

NOTES:

All dimensions to be checked on site.
Drawing to be read with all relevant Architectural, Interiors, Structural, M&E, Drainage/Public Health, Landscape, Civils and Interiors drawings and specifications. Any discrepancies between consultant's drawings to be reported to the Architect before any work commences. The Contractor's attention is drawn to the Health & Safety matters identified in the Health & Safety plan as being potentially hazardous.
These items should not be considered as a full and final list.
The Work Package Contractor's normal Health & Safety obligations still apply when undertaking constructional operations both on and off site.
Ayre Chamberlain Gaunt take no responsibility for the location of legal boundaries indicated on this drawing and advise a separate drawing be completed by a specialist surveyor in order to establish exact boundaries.
DWG files provided for information only. Refer to PDF record.
The copyright of this drawing is held by Ayre Chamberlain Gaunt Ltd. Not to be used for any purpose without consent.

NOTES:

Information/ proposals for design intent only.

Existing building details based on original drawings and site observation only.

Contractor to allow for opening up works prior to confirmation of details.

Refer to Outline Specification
2360383-ACG-W033-ZZ-SP-A-97000 for further product and buildup information.

ACGARCHITECTS.CO.UK

Ayre Chamberlain Gaunt
Belvedere House
Basing View
Basingstoke
Hampshire, RG21 4HG

+44 (0)20 3909 5790
mail@acgarchitects.co.uk

**AYRE
CHAMBERLAIN
GAUNT**

PROJECT

University of Reading
URS Building

DRAWING TITLE


Proposed Plan Details

REV	DATE	DESCRIPTION	
7	31/10/2024	Stage 3 Issue	RB
8	08/11/2024	Draft Planning Issue	RB
9	29/11/2024	Listed Building Consent Application	RB

REV.	VER.	APPROVED BY
P 9	.00	RB/DG

DRAWING NO.
project code - originator - volume - level - type - role - number
2360383-ACG-W033-ZZ-DR-A-41201

SUITABILITY
code description
S2 SUITABLE FOR INFORMATION

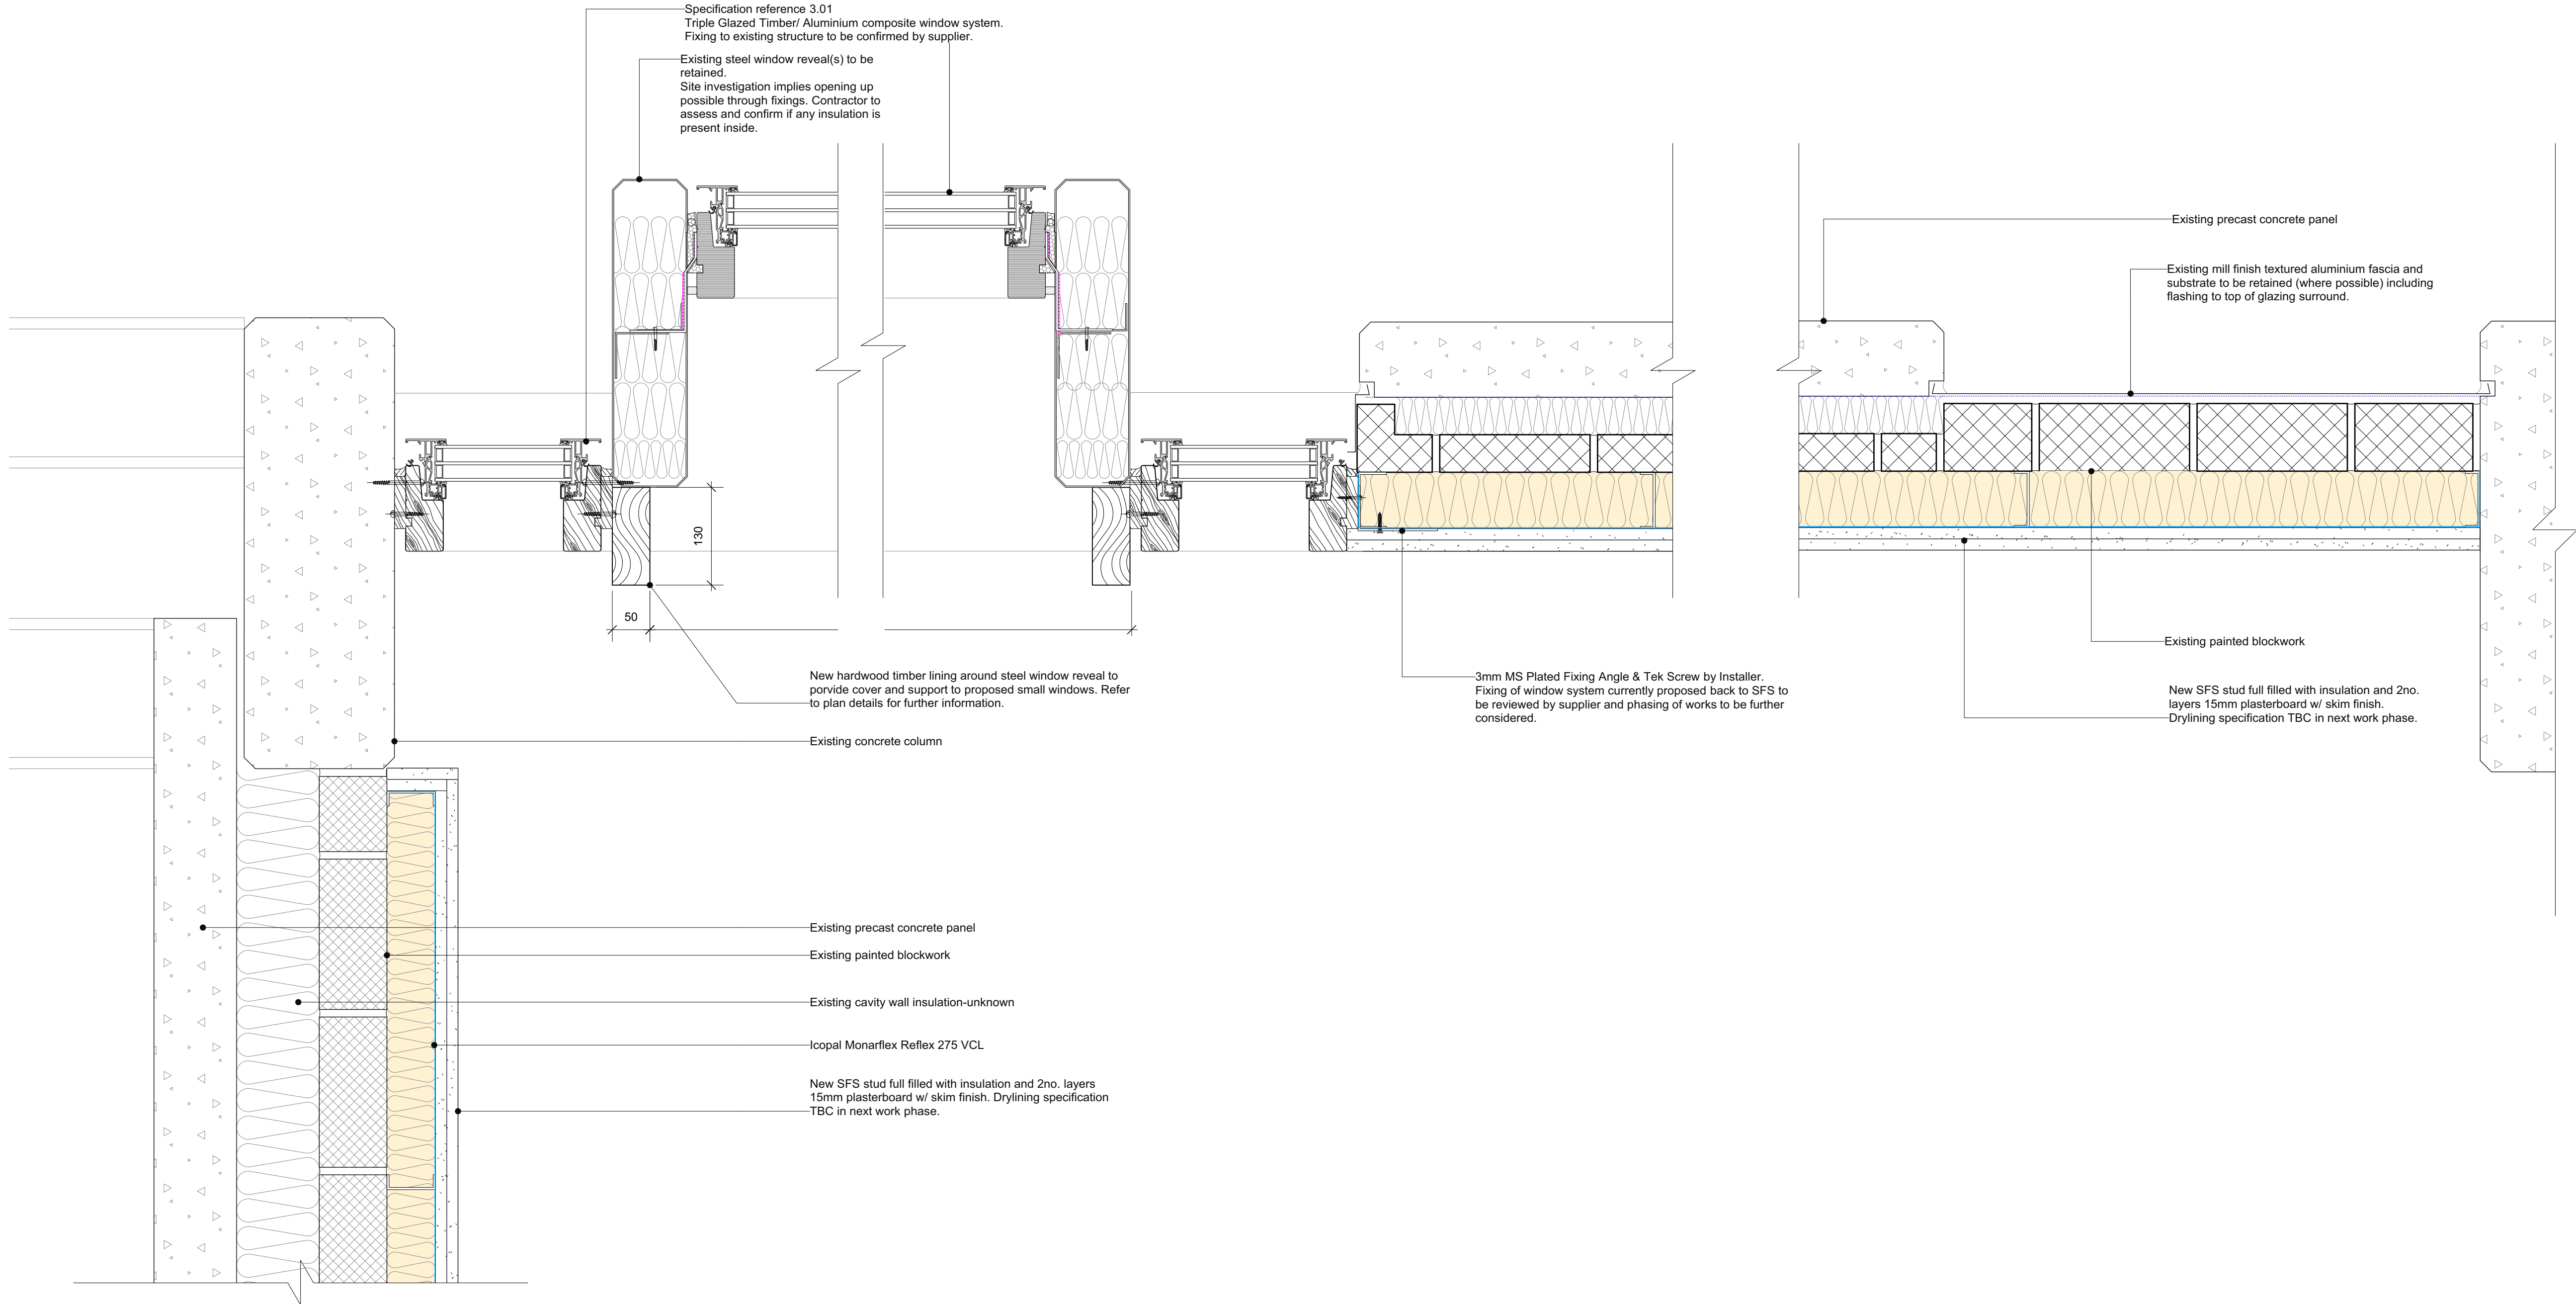

1 Oriel Window Plan Detail - Proposed
Scale: 1:5

2 Aluminium Panel Plan Detail - Proposed
Scale: 1:5