

NOTES:

Information/ proposals for design intent only.


Existing building details based on original drawings and site observation only.

Contractor to allow for opening up works prior to confirmation of details.

Refer to Outline Specification
2360383-ACG-W033-ZZ-SP-A-97000 for
further product and buildup information.

Ayre Chamberlain Gaunt
Belvedere House
Basing View
Basingstoke
Hampshire, RG21 4HG

020 3909 5790
mail@acgarchitects.co.uk

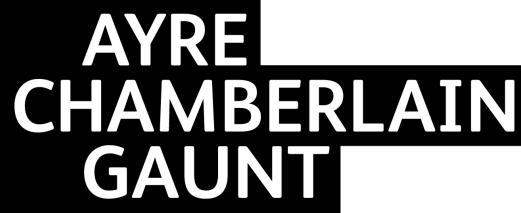

PROJECT
University of Reading
URS Building


DRAWING TITLE
Proposed Section Details

EV	DATE	DESCRIPTION
5	31/10/2024	Stage 3 issue
6	08/11/2024	Draft Planning Issue
7	29/11/2024	Listed Building Consent Application

REV. VER.	APPROVED BY
P7 .00	RB/DG

DRAWING NO.
project code - originator - volume - level - type - role - number
360383-ACG-W033-ZZ-DR-A-42206

SUITABILITY	
code	description
S2	SUITABLE FOR INFORMATION

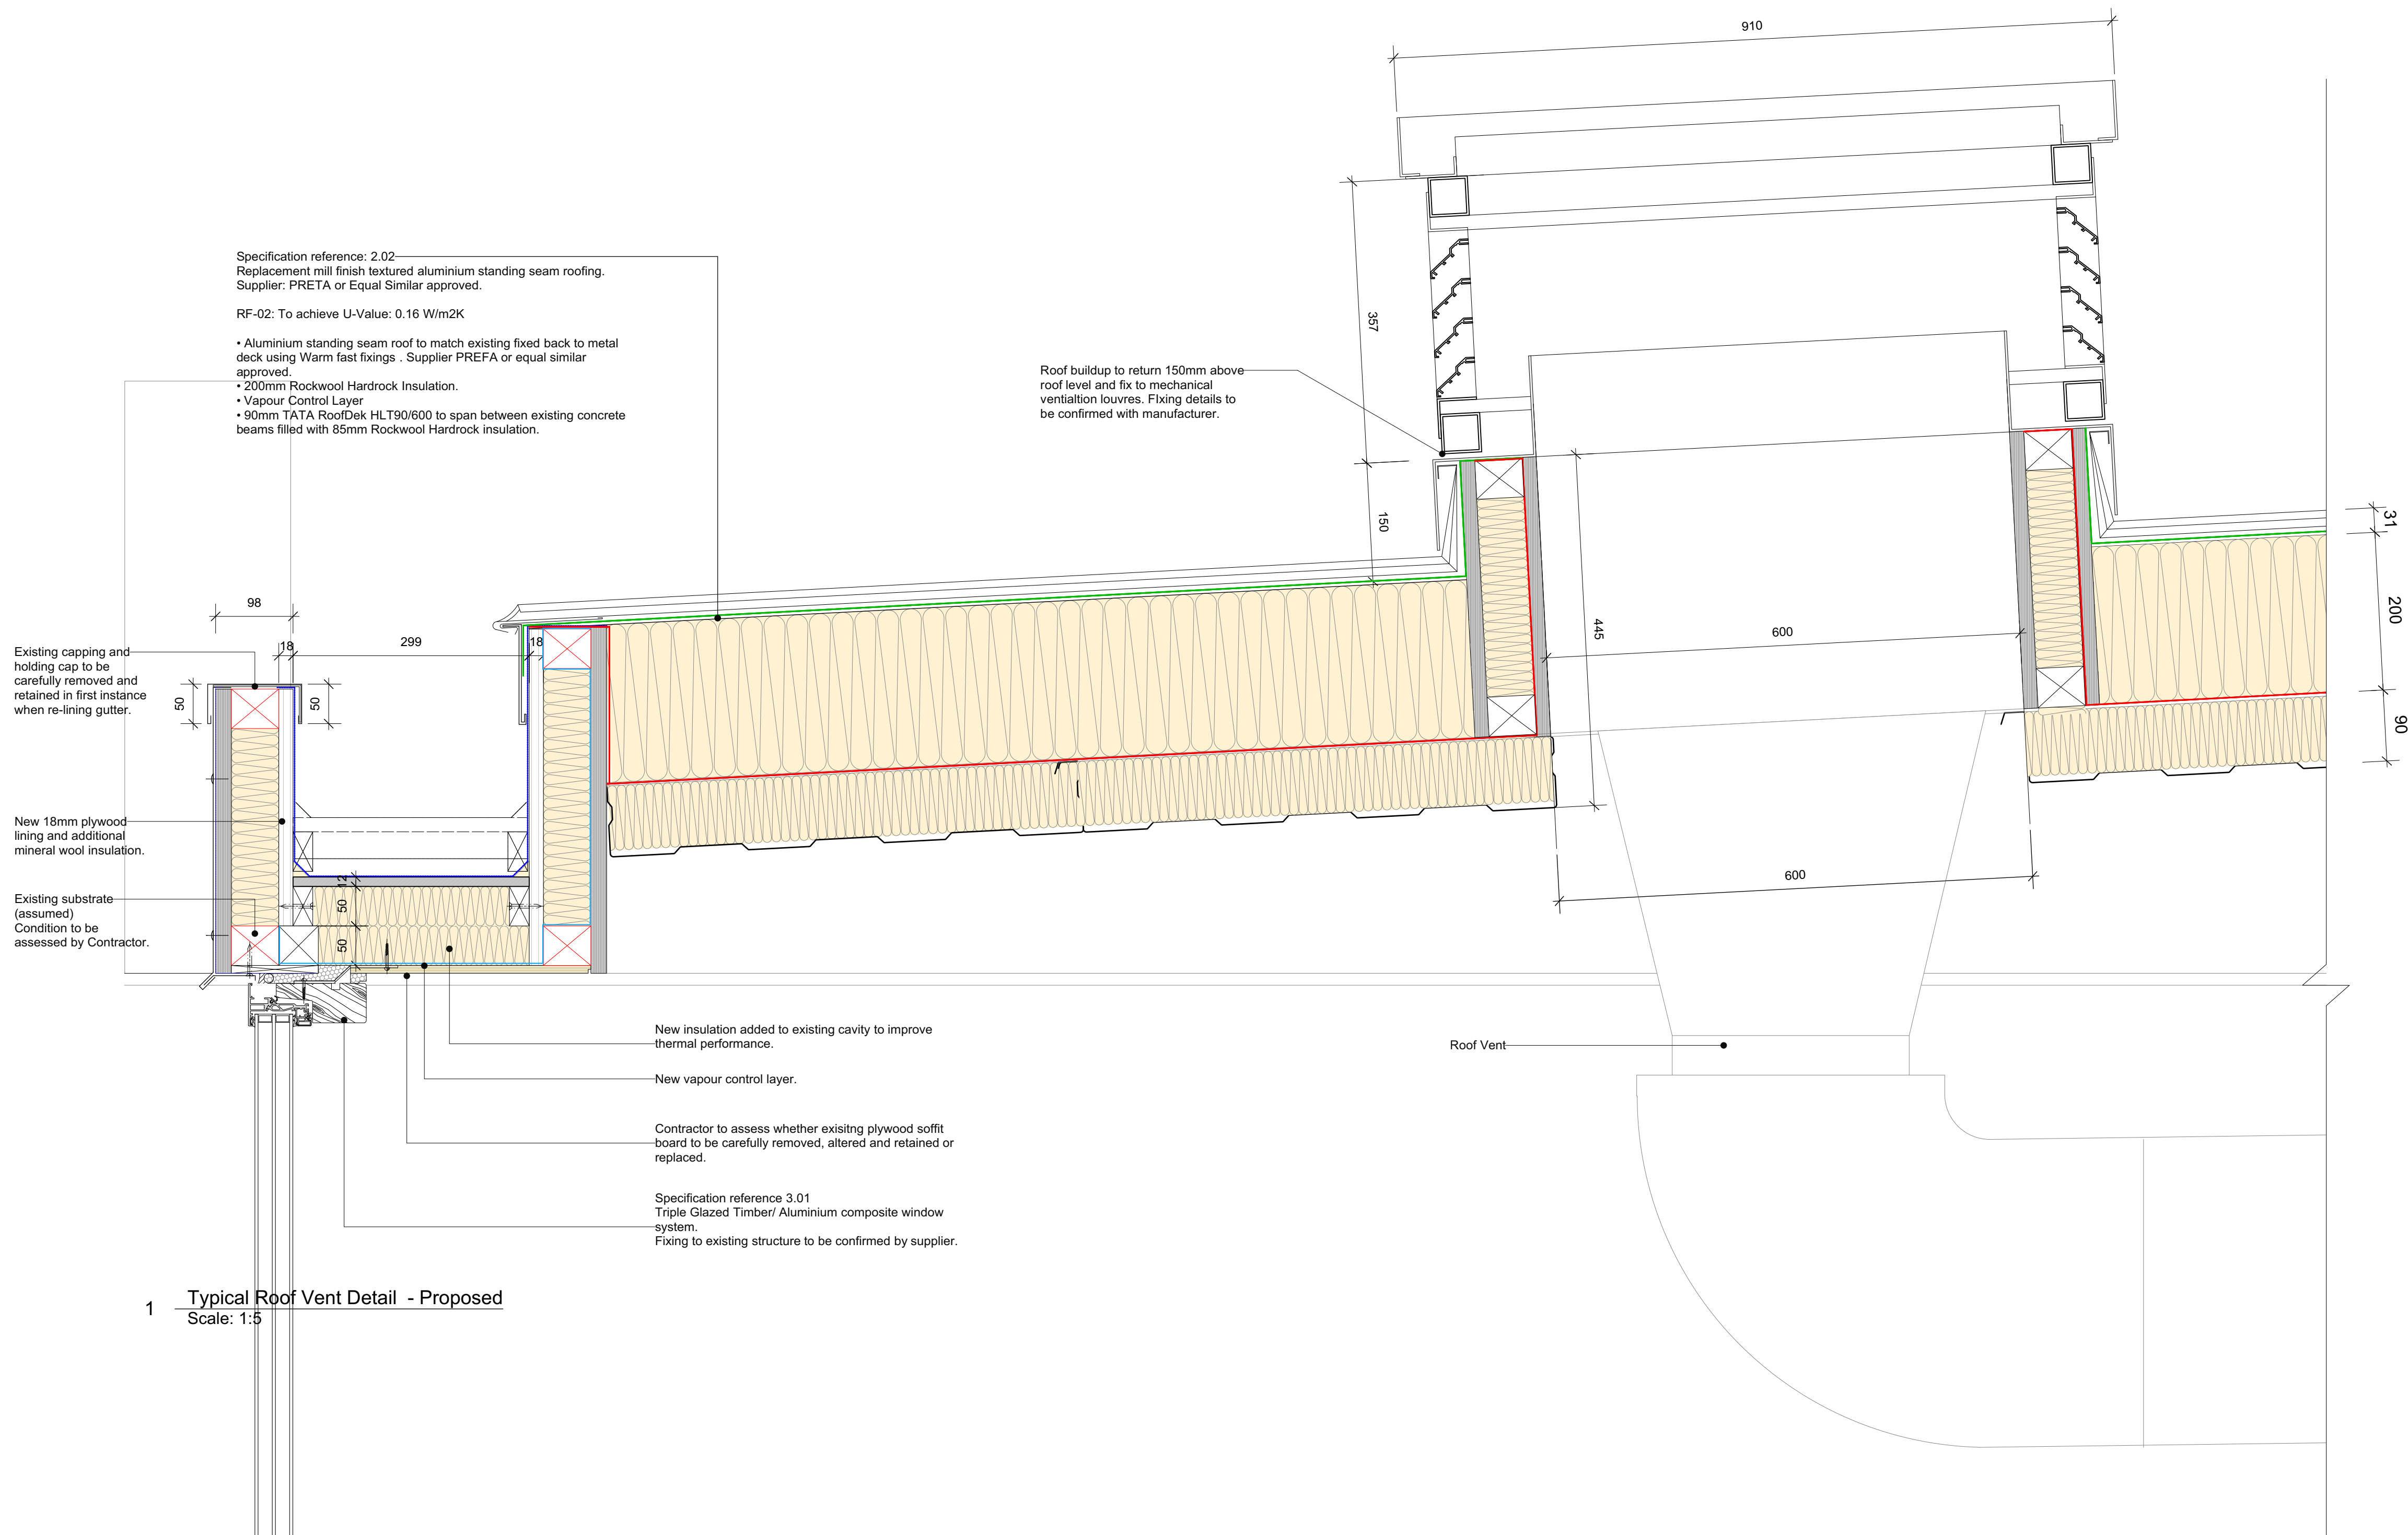

1 Typical Roof Vent Detail - Proposed
Scale: 1:5