



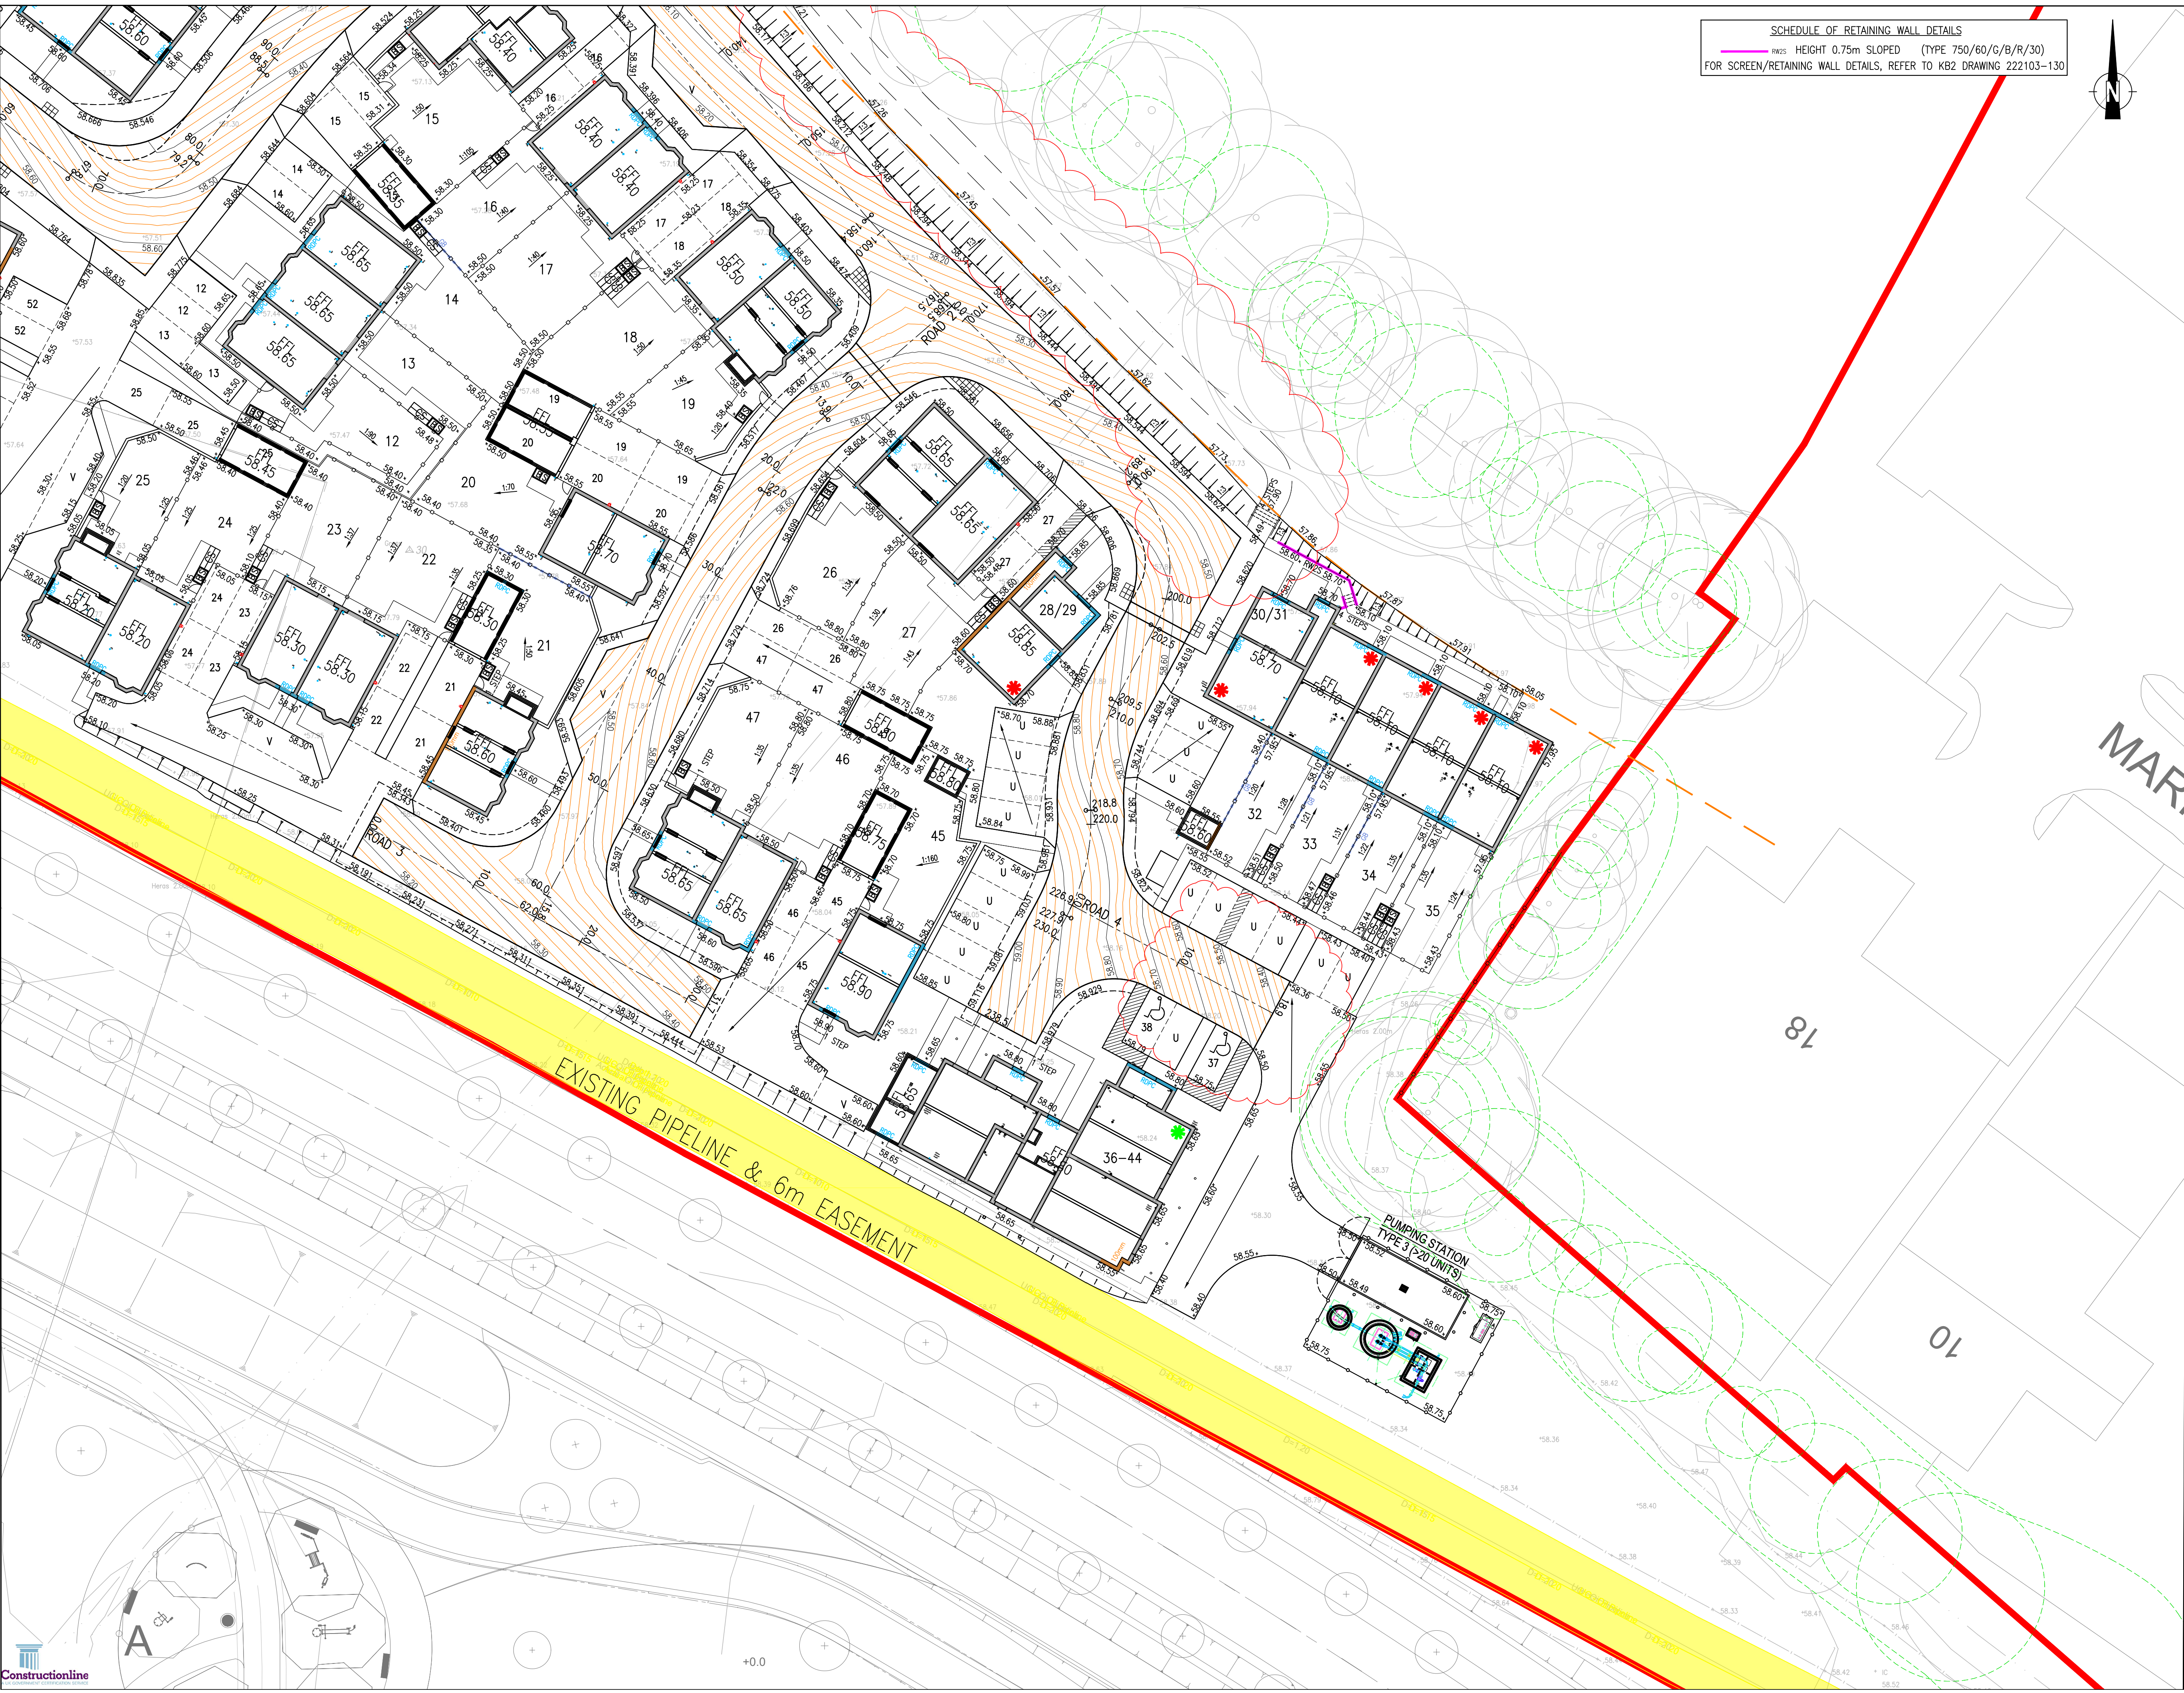


SCHEDULE OF RETAINING WALL DETAILS
RW25 HEIGHT 0.75m SLOPED (TYPE 750/60/G/B/R/30)
FOR SCREEN/RETAINING WALL DETAILS, REFER TO KB2 DRAWING 222103-130

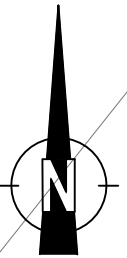

- NOTES:
- DO NOT SCALE FROM THIS DRAWING.
 - ALL DIMENSIONS ARE IN METRES, UNLESS STATED OTHERWISE.
 - BASED ON INCOMING LAYOUT 'PLN-8-9-1001-PLANNING LAYOUTS - REV A' PRODUCED BY BRIMSTONE DESIGN LTD.
 - THIS DRAWING IS TO BE READ IN CONJUNCTION WITH ALL RELEVANT SCHEME DRAWINGS AND SPECIFICATIONS.
 - PRIOR TO COMMENCING ANY WORKS OR SETTING OUT FOR THE WORKS, THE CONTRACTOR SHALL ESTABLISH CONTROL STATIONS BASED ON THE TOPOGRAPHICAL SURVEY SUPPLIED AND CONFIRM ORIENTATION OF THE SITE GRID.
 - ALL EXISTING LEVELS TO BE CONFIRMED ON SITE PRIOR TO COMMENCEMENT OF ANY WORKS.
 - ANY DISCREPANCIES WITH THE ORIGINAL SITE SURVEY MUST BE IMMEDIATELY REPORTED TO THE EMPLOYER.
 - ALL WORKS WITHIN THE ADOPTED HIGHWAY TO BE CARRIED OUT IN ACCORDANCE WITH THE LATEST SPECIFICATION FOR HIGHWAY WORKS AND TO THE REQUIREMENTS OF THE LOCAL AUTHORITY

- KEY:
- PRIMARY CONTOUR
 - SECONDARY CONTOUR
 - PROPOSED LEVEL
 - FINISHED FLOOR LEVEL
 - EXPOSED BRICKWORK
 - RAISED DAMP PROOF COURSE
 - GRAVEL BOARD
 - TANKING
 - CARRIAGEWAY CENTRELINE AND CHAINAGE
 - SITE BOUNDARY
 - M4(3) UNITS
 - M4(2) UNITS
 - TREE ROOT PROTECTION AREA
 - EXISTING OIL PIPELINE & EASEMENT
 - ANCIENT WOODLAND OFFSET

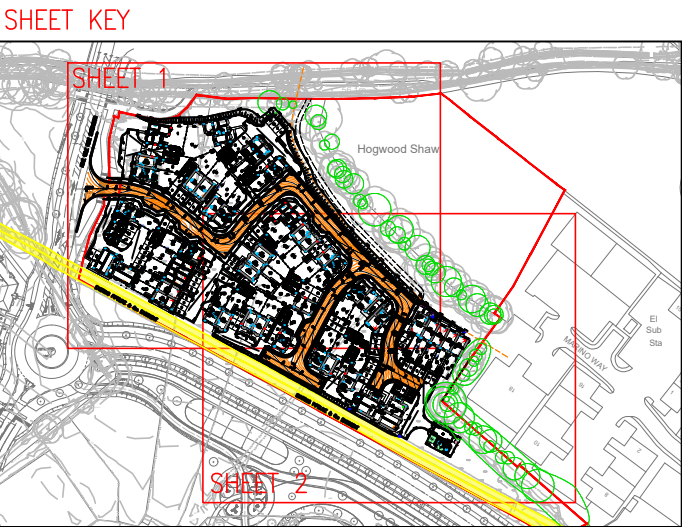

CO2	MOWN PATH LINETYPE REVISED AND ADDED TO KEY. HANDRAIL ADDED ALONGSIDE STEPS DOWN TO MOWN PATH. EXTENT OF ROAD 4 ADOPTION INCREASED.	TV	TA	28.11.24
CO1	UPDATED TO SUIT CLIENT COMMENTS	TV	TA	11.11.24
Rev	Description	Dm	Chk	Date
REVISIONS				
Preliminary Issue	✓	Submitted for S104		
Planning Issue		Issued for Tender	✓	
Submitted for S38		Issued for Construction		
Submitted for S278		As Built		
DRAWING STATUS				

STUART MICHAEL ASSOCIATES
CONSULTING ENGINEERS

Stuart Michael Associates Ltd
Coombe House, Coombe Square, Thatcham, Berkshire RG19 4JF
T: 01635 867 711 E: mail@stuartmichael.co.uk
F: 01635 861 715 W: www.stuartmichael.co.uk

DAVID WILSON HOMES
WHERE QUALITY LIVES

BARRATT HOMES

FINCHWOOD PARK
PARCEL 9

PROPOSED LEVELS
SHEET 2 OF 2