


- NOTES:
- DO NOT SCALE FROM THIS DRAWING.
 - ALL DIMENSIONS ARE IN METRES, UNLESS STATED OTHERWISE.
 - BASED ON INCOMING LAYOUT
'PLN-8-9-1001-PLANNING LAYOUTS - REV A'
PRODUCED BY BRIMSTONE DESIGN LTD.
 - THIS DRAWING IS TO BE READ IN CONJUNCTION WITH ALL RELEVANT SCHEME DRAWINGS AND SPECIFICATIONS.
 - PRIOR TO COMMENCING ANY WORKS OR SETTING OUT FOR THE WORKS, THE CONTRACTOR SHALL ESTABLISH CONTROL STATIONS BASED ON THE TOPOGRAPHICAL SURVEY SUPPLIED AND CONFIRM ORIENTATION OF THE SITE GRID.
 - ALL EXISTING LEVELS TO BE CONFIRMED ON SITE PRIOR TO COMMENCEMENT OF ANY WORKS.
 - ANY DISCREPANCIES WITH THE ORIGINAL SITE SURVEY MUST BE IMMEDIATELY REPORTED TO THE EMPLOYER.
 - ALL WORKS WITHIN THE ADOPTED HIGHWAY TO BE CARRIED OUT IN ACCORDANCE WITH THE LATEST SPECIFICATION FOR HIGHWAY WORKS AND TO THE REQUIREMENTS OF THE LOCAL AUTHORITY

KEY	
	PROPOSED GROUND LINE
	EXISTING GROUND LINE

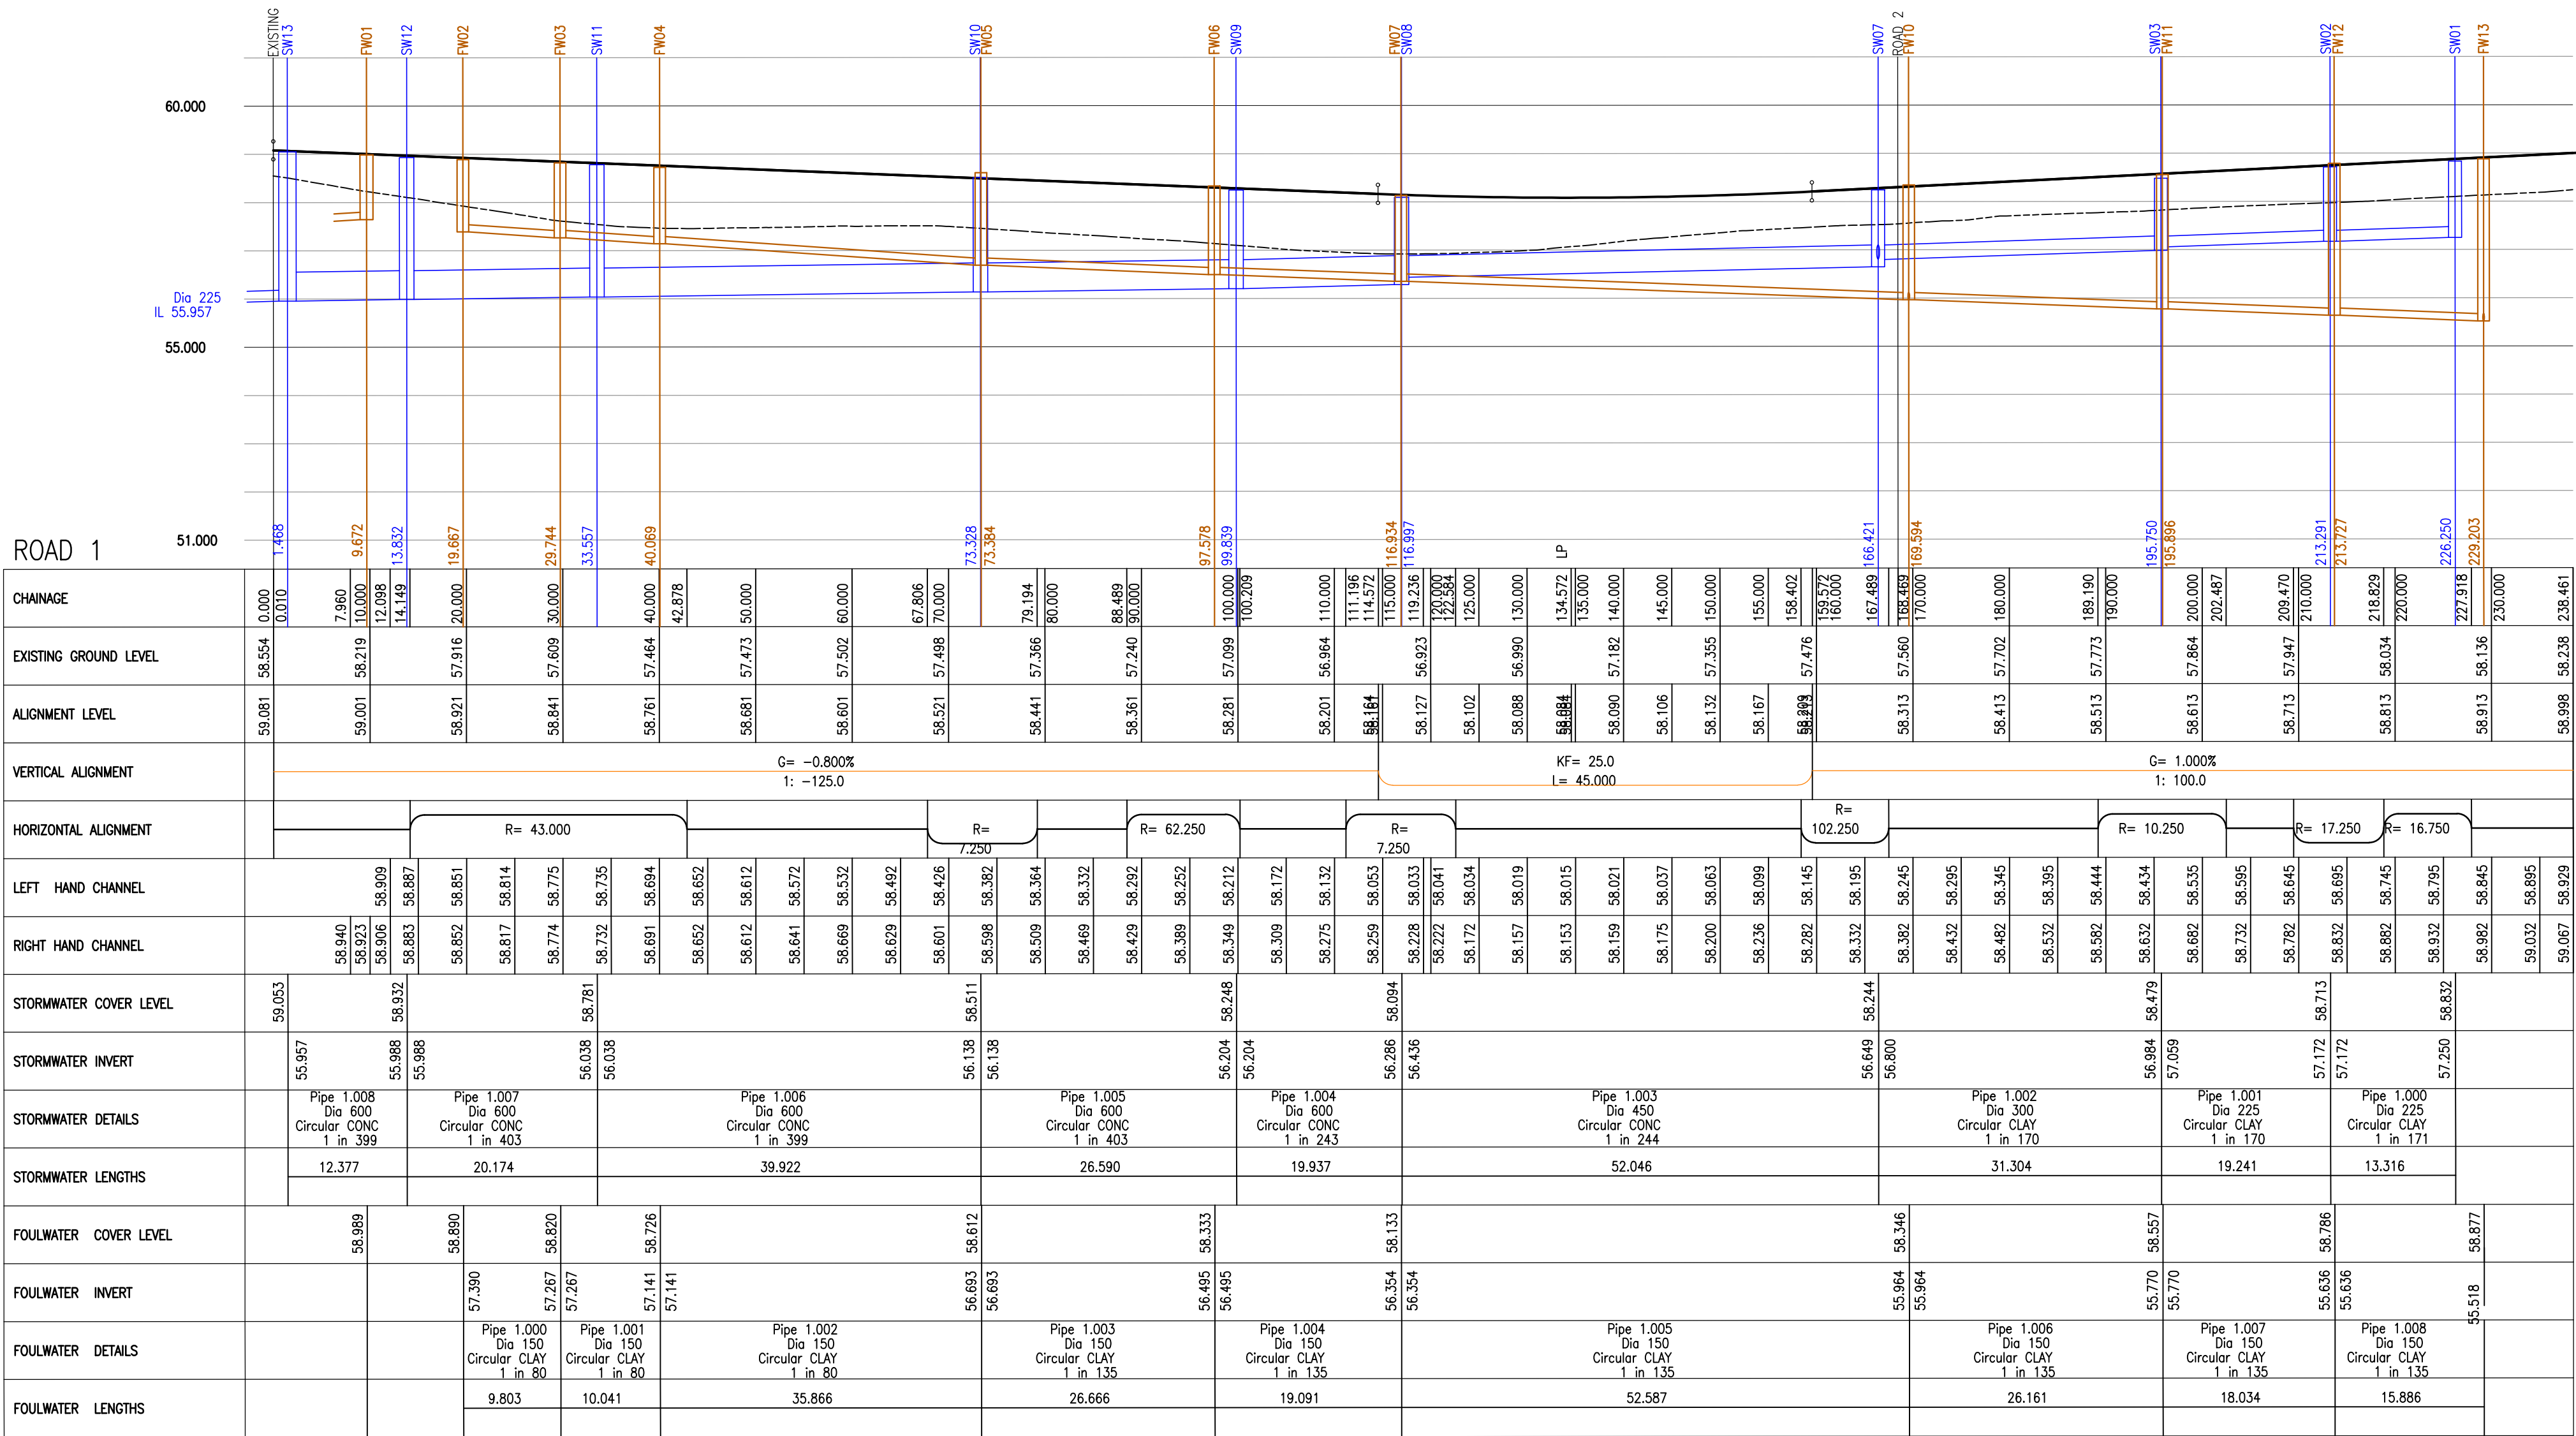

Rev	Description	Drn	Chk	Date
REVISIONS				
Preliminary Issue	✓	Submitted for S104		
Planning Issue		Issued for Tender	✓	
Submitted for S38		Issued for Construction		
Submitted for S278		As Built		
DRAWING STATUS				

STUART MICHAEL ASSOCIATES
CONSULTING ENGINEERS

Stuart Michael Associates Ltd
Coombe House, Coombe Square, Thatcham, Berkshire RG19 4JF

T: 01635 867 711
F: 01635 861 715

e: mail@stuartmichael.co.uk
w: www.stuartmichael.co.uk

DAVID WILSON HOMES
WHERE QUALITY LIVES

BARRATT HOMES

JOB TITLE

FINCHWOOD PARK
PARCEL 9

DRAWING TITLE

LONGITUDINAL SECTIONS
SHEET 1 OF 2