




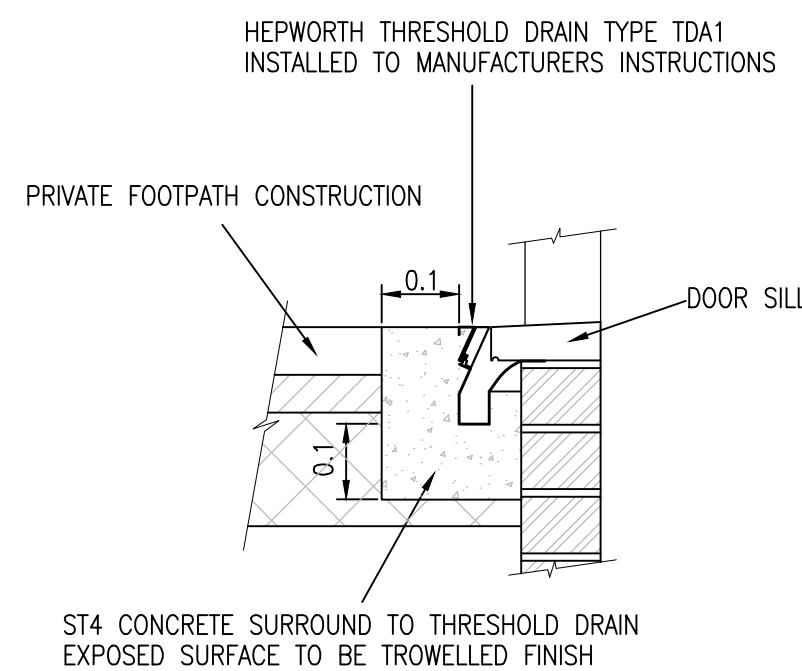



THRESHOLD DRAIN DETAIL (TD)
OR SIMILAR APPROVED

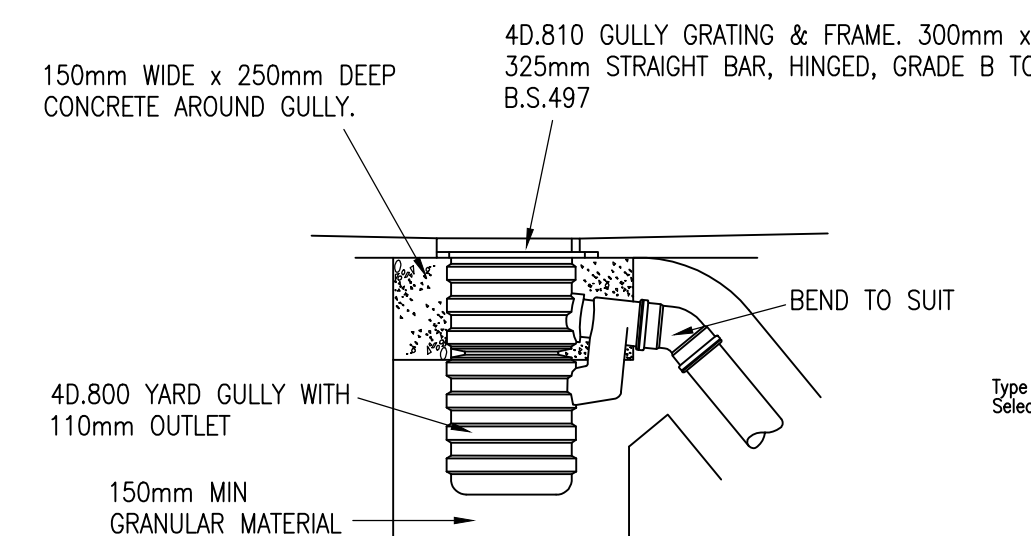

SECTION
TYPICAL PROTECTION SLAB DETAIL

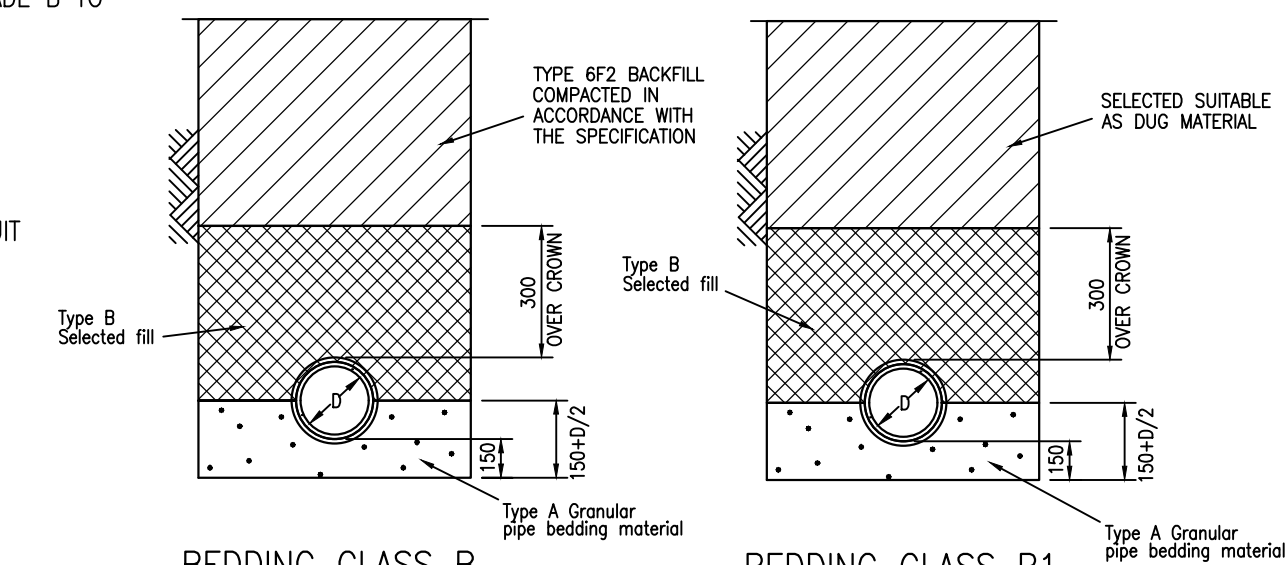

BEDDING CLASS S1
FOR DRAINAGE UNDER SOFT AREAS

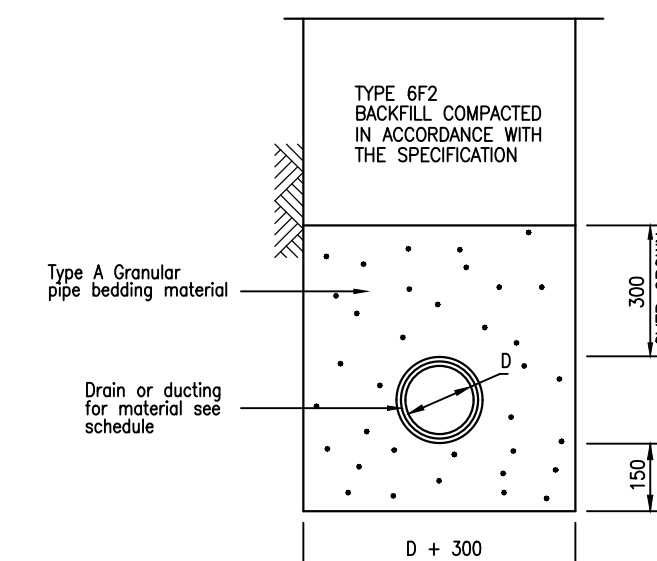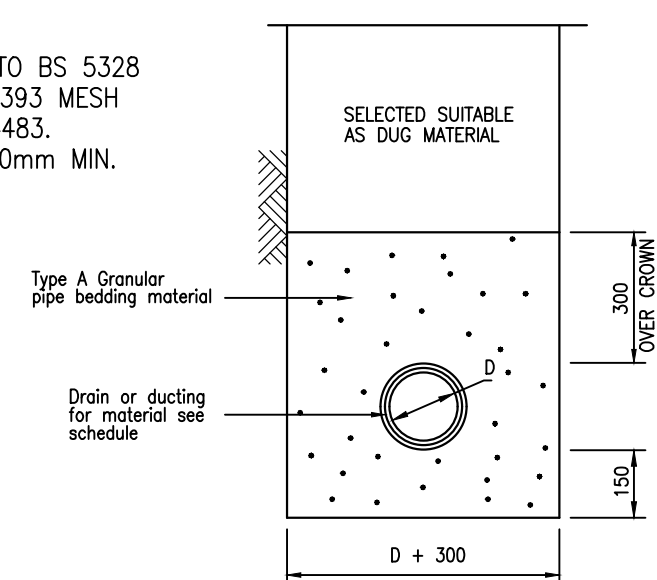


BEDDING CLASS S

NOTES:


1. DO NOT SCALE FROM THIS DRAWING.
2. ALL DIMENSIONS ARE IN METRES, UNLESS STATED OTHERWISE.
3. THIS DRAWING IS TO BE READ IN CONJUNCTION WITH ALL RELEVANT SCHEME DRAWINGS AND SPECIFICATIONS.




TYPICAL SVP DETAILS

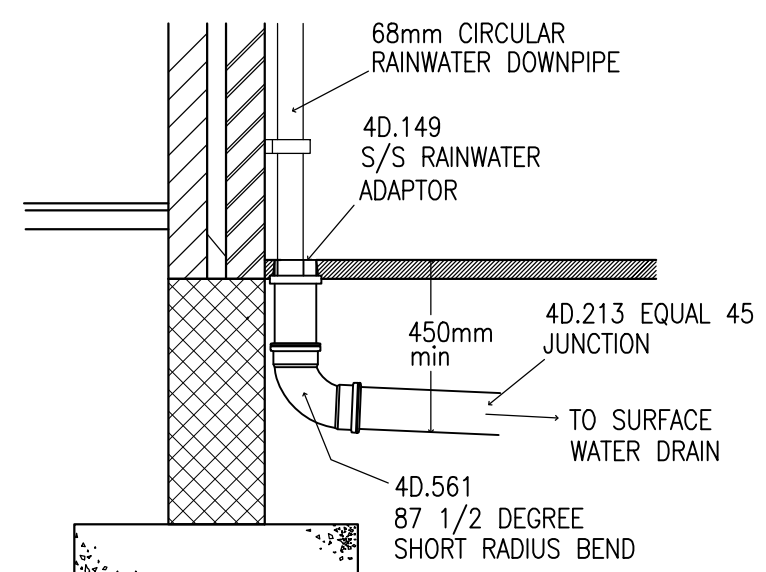

EXTERNAL RWP OUTLET

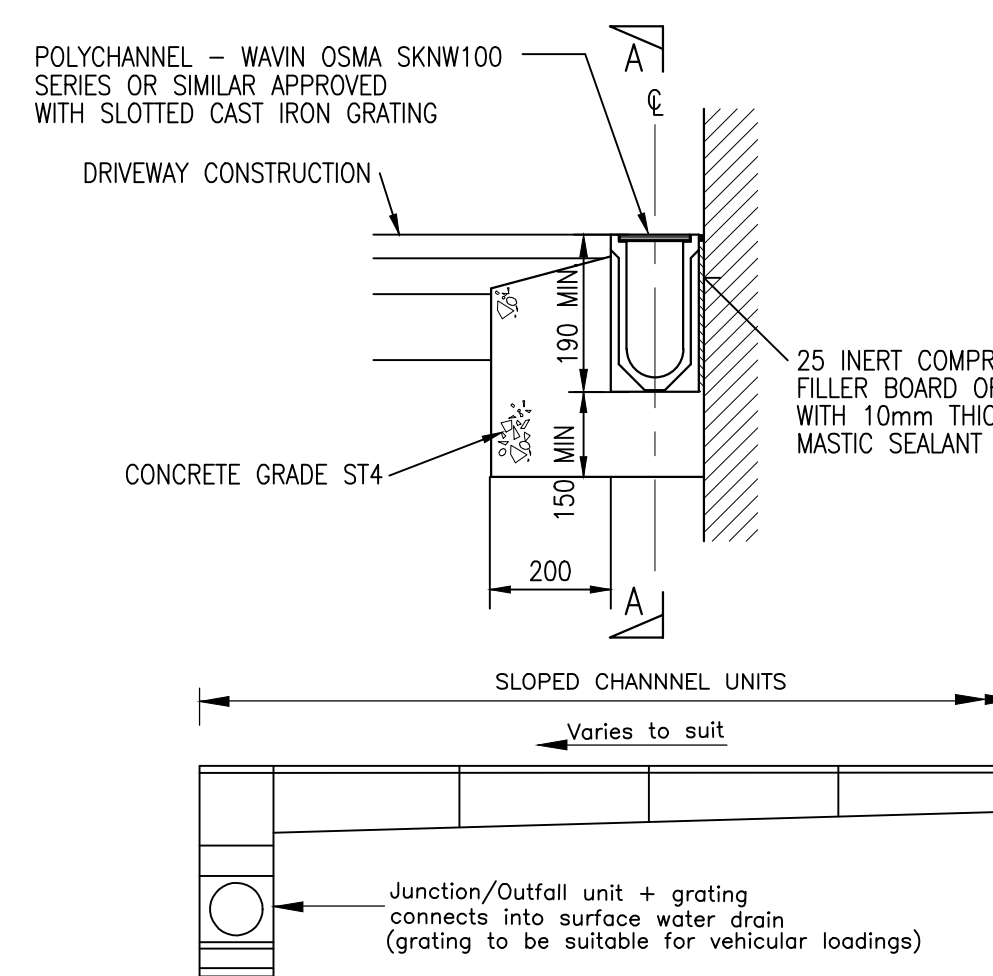


LINEAR DRAIN DETAIL (LD)
ADJACENT TO FRONT OF GARAGES

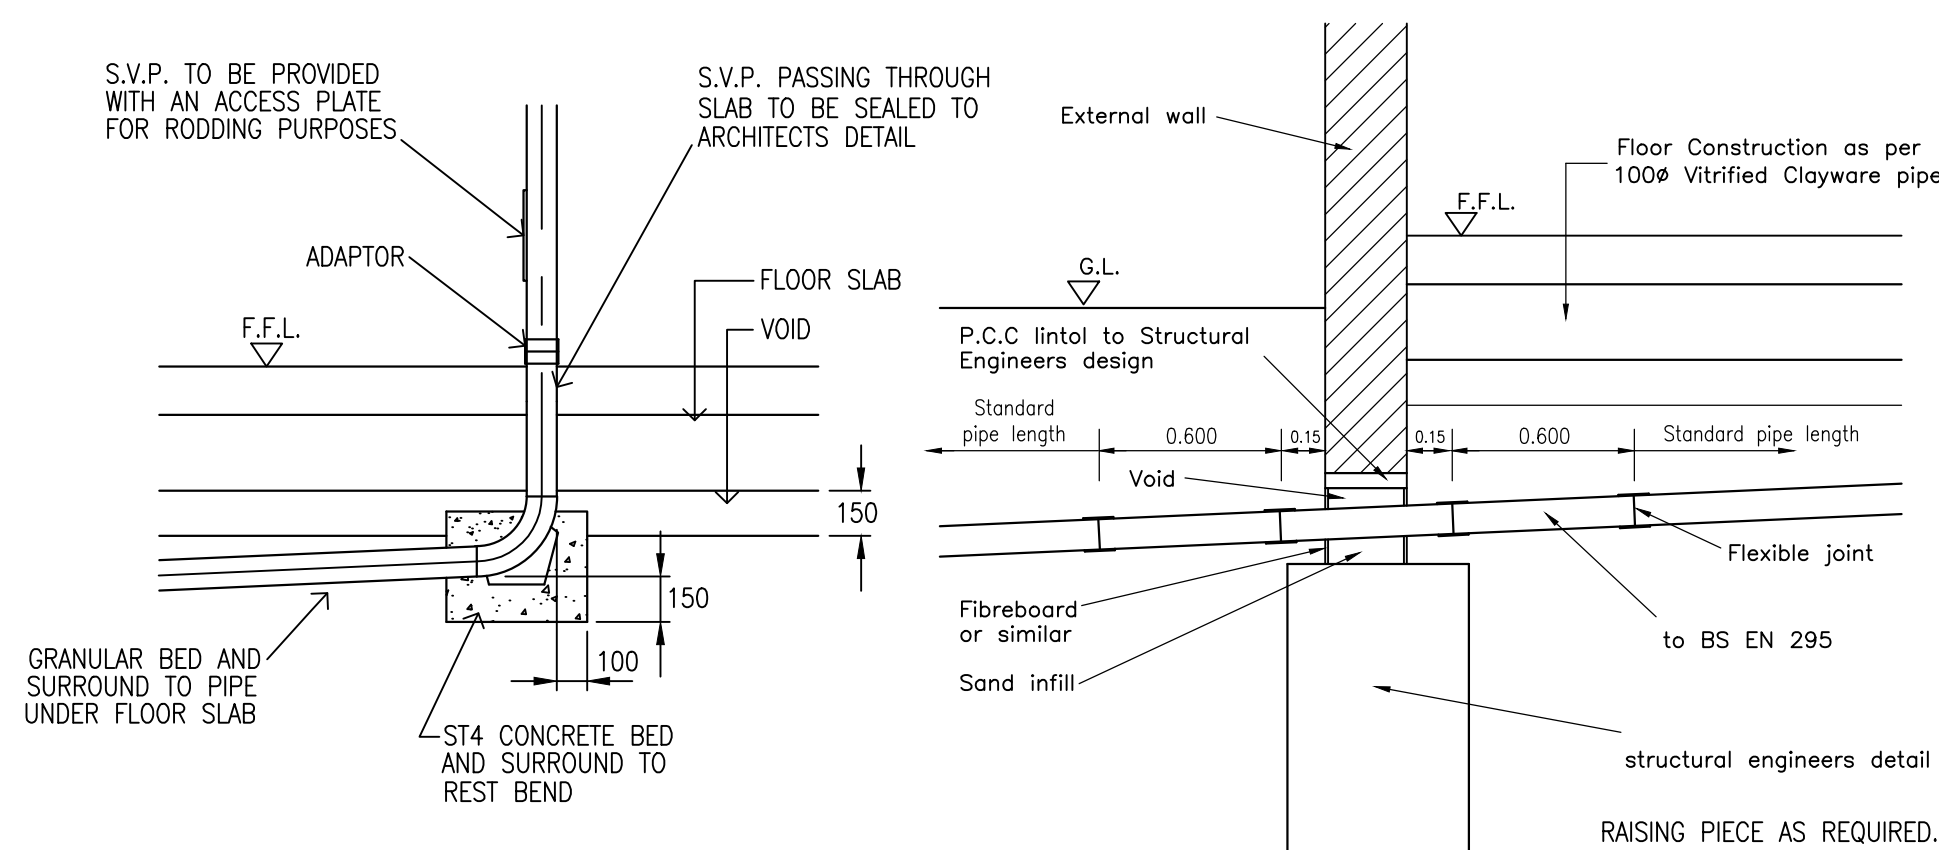


SVP PASSING THROUGH
FLOOR SLAB


SVP PASSING THROUGH
EXTERNAL WALL

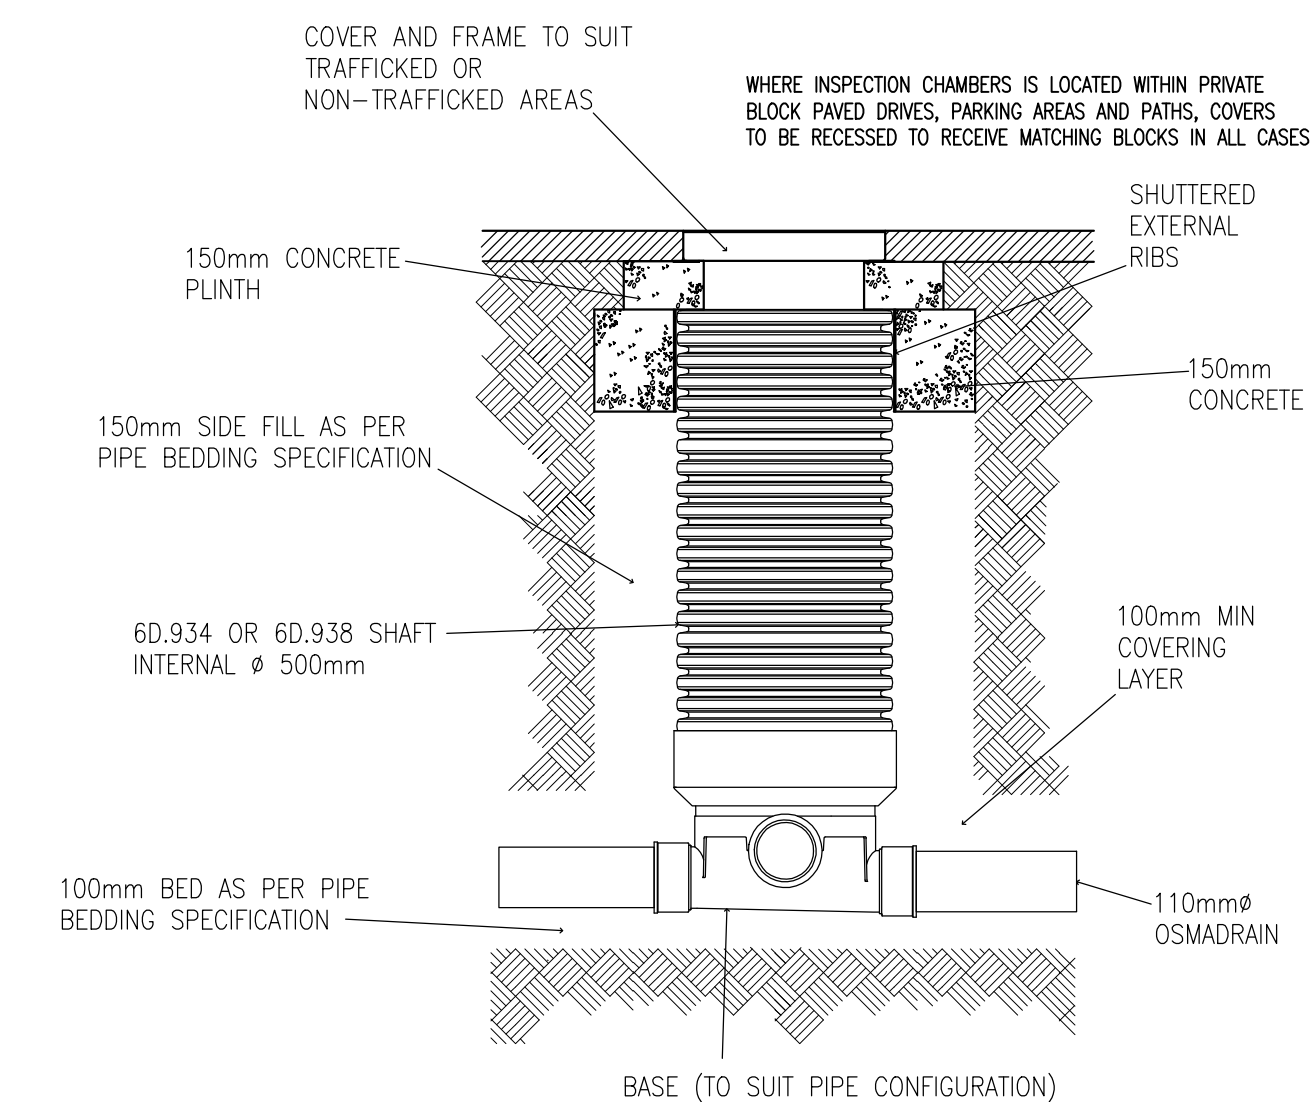


MAXIMUM DEPTH 3.0m
TO BE INSTALLED TO MANUFACTURERS
INSTALLATION GUIDE

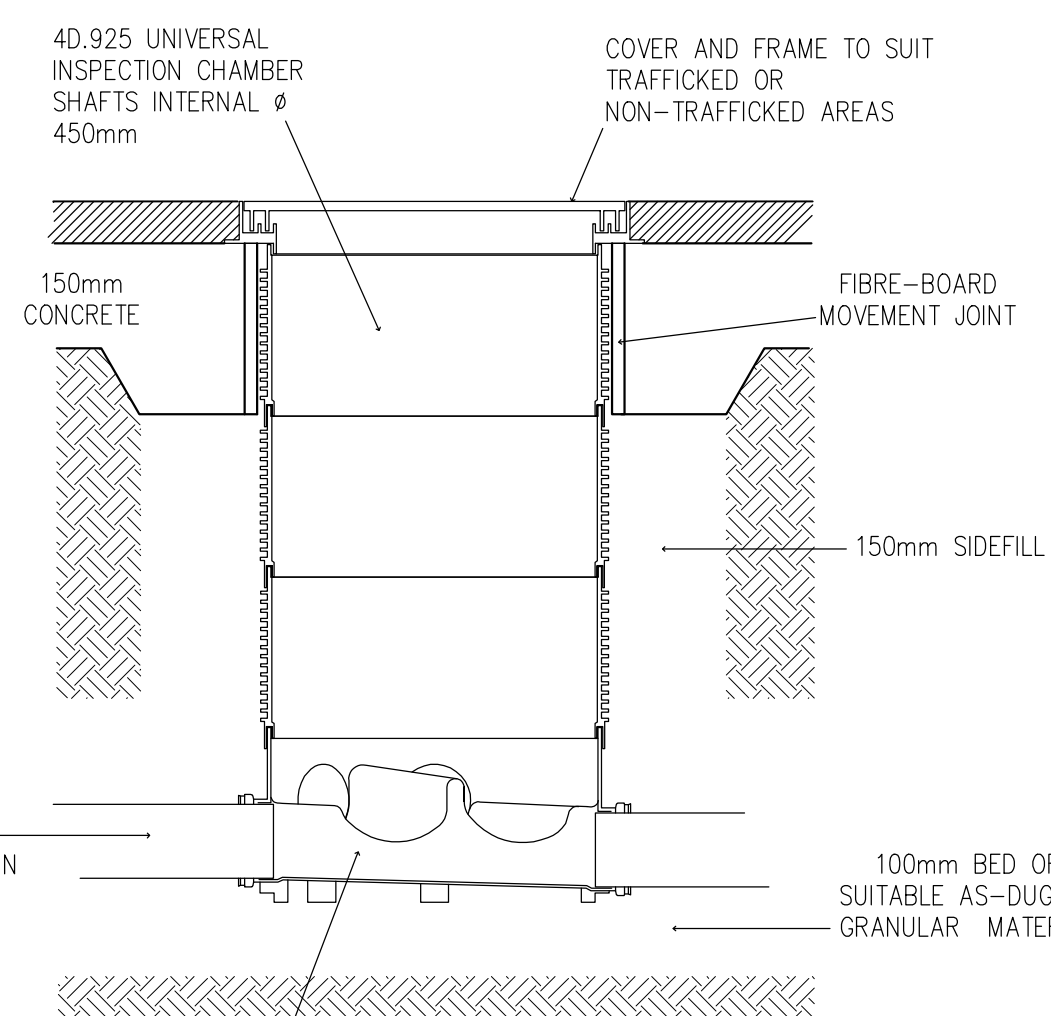


MAXIMUM DEPTH 1.2m
TO BE INSTALLED TO MANUFACTURERS INSTALLATION GUIDE

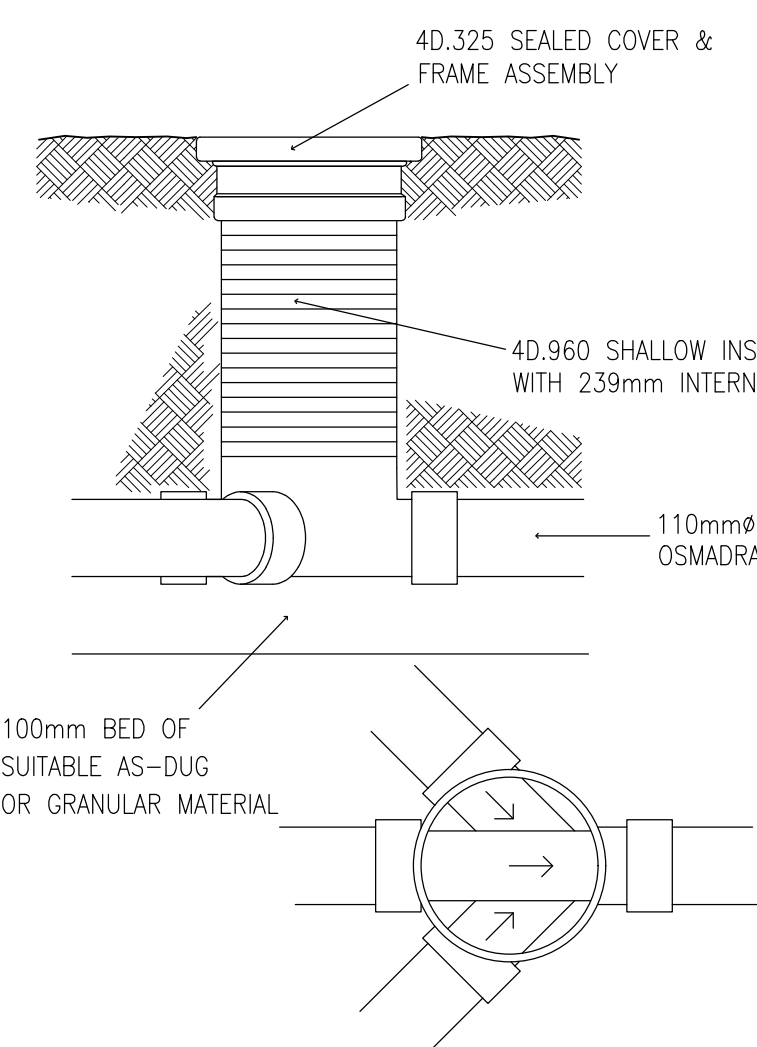

MAXIMUM DEPTH 0.6m
TO BE INSTALLED TO MANUFACTURERS
INSTALLATION GUIDE

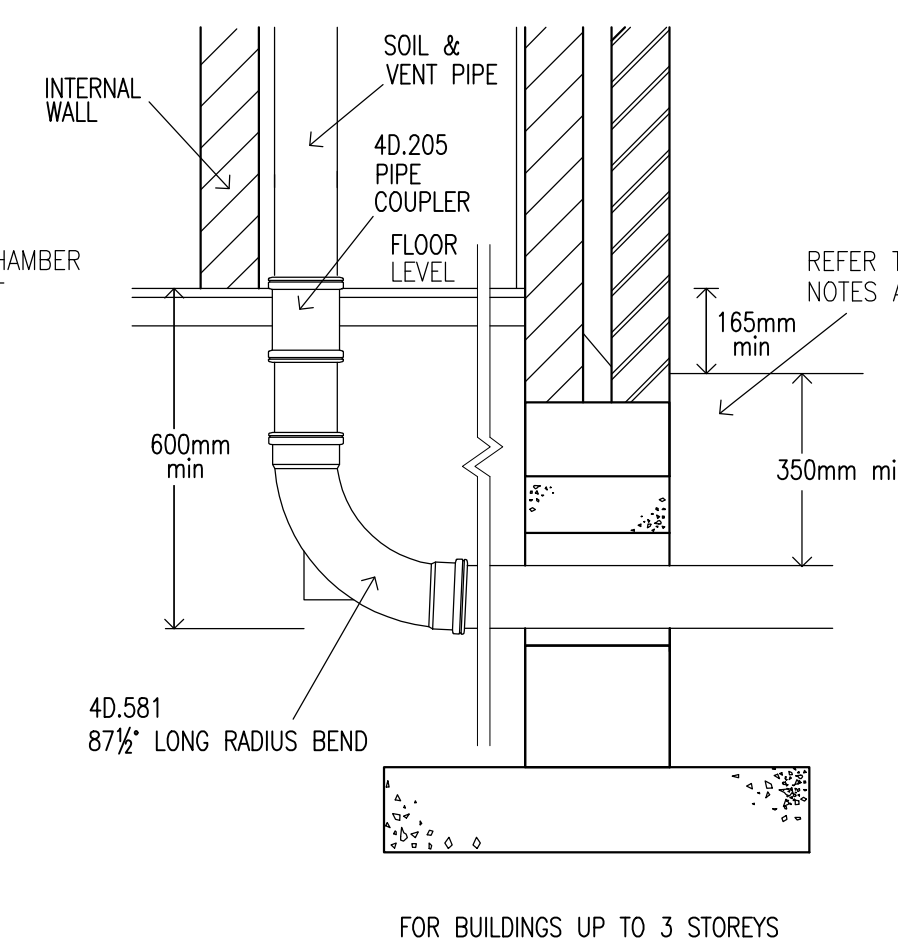

FOR BUILDINGS UP TO 3 STOREYS

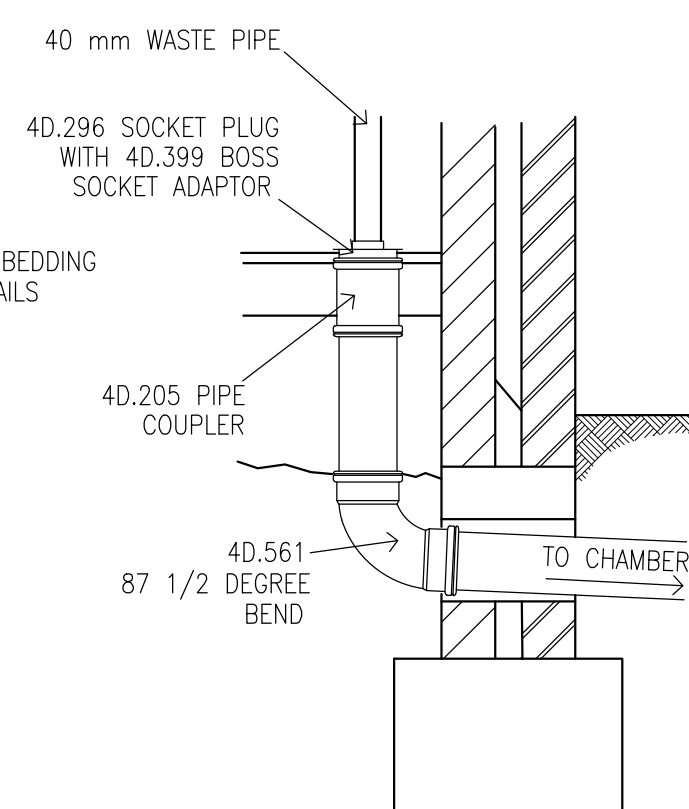

STUB STACK CONNECTION

C01	DRAWING STATUS REVISED	TV	TA	11.11.24
Rev	Description	Drn	Chk	Date
REVISIONS				
Preliminary Issue	✓	Submitted for S104		
Planning Issue		Issued for Tender	✓	
Submitted for S38		Issued for Construction		
Submitted for S278		As Built		
DRAWING STATUS				



STUART MICHAEL
ASSOCIATES
CONSULTING ENGINEERS

Stuart Michael Associates Ltd
Coombe House, Coombe Square, Thatcham, Berkshire RG19 4JF

T: 01635 867 711 **e:** mail@stuartmichael.co.uk
F: 01635 861 715 **w:** www.stuartmichael.co.uk



DAVID WILSON HOMES
WHERE QUALITY LIVES



BARRATT
HOMES

FINCHWOOD PARK
PARCEL 9

DRAINAGE CONSTRUCTION
DETAILS
SHEET 2 OF 3

DATE	DRAWN	CHECKED	SCALE	
SEP' 2024	TV	TA	NTS	@A1
DRAWING NO.	REV	SMA PROJECT NO.		
H8686-SMA-XX-XX-DR-CE-300171	C01	6860		
© This drawing is the copyright of Stuart Michael Associates Limited. It may not be				