



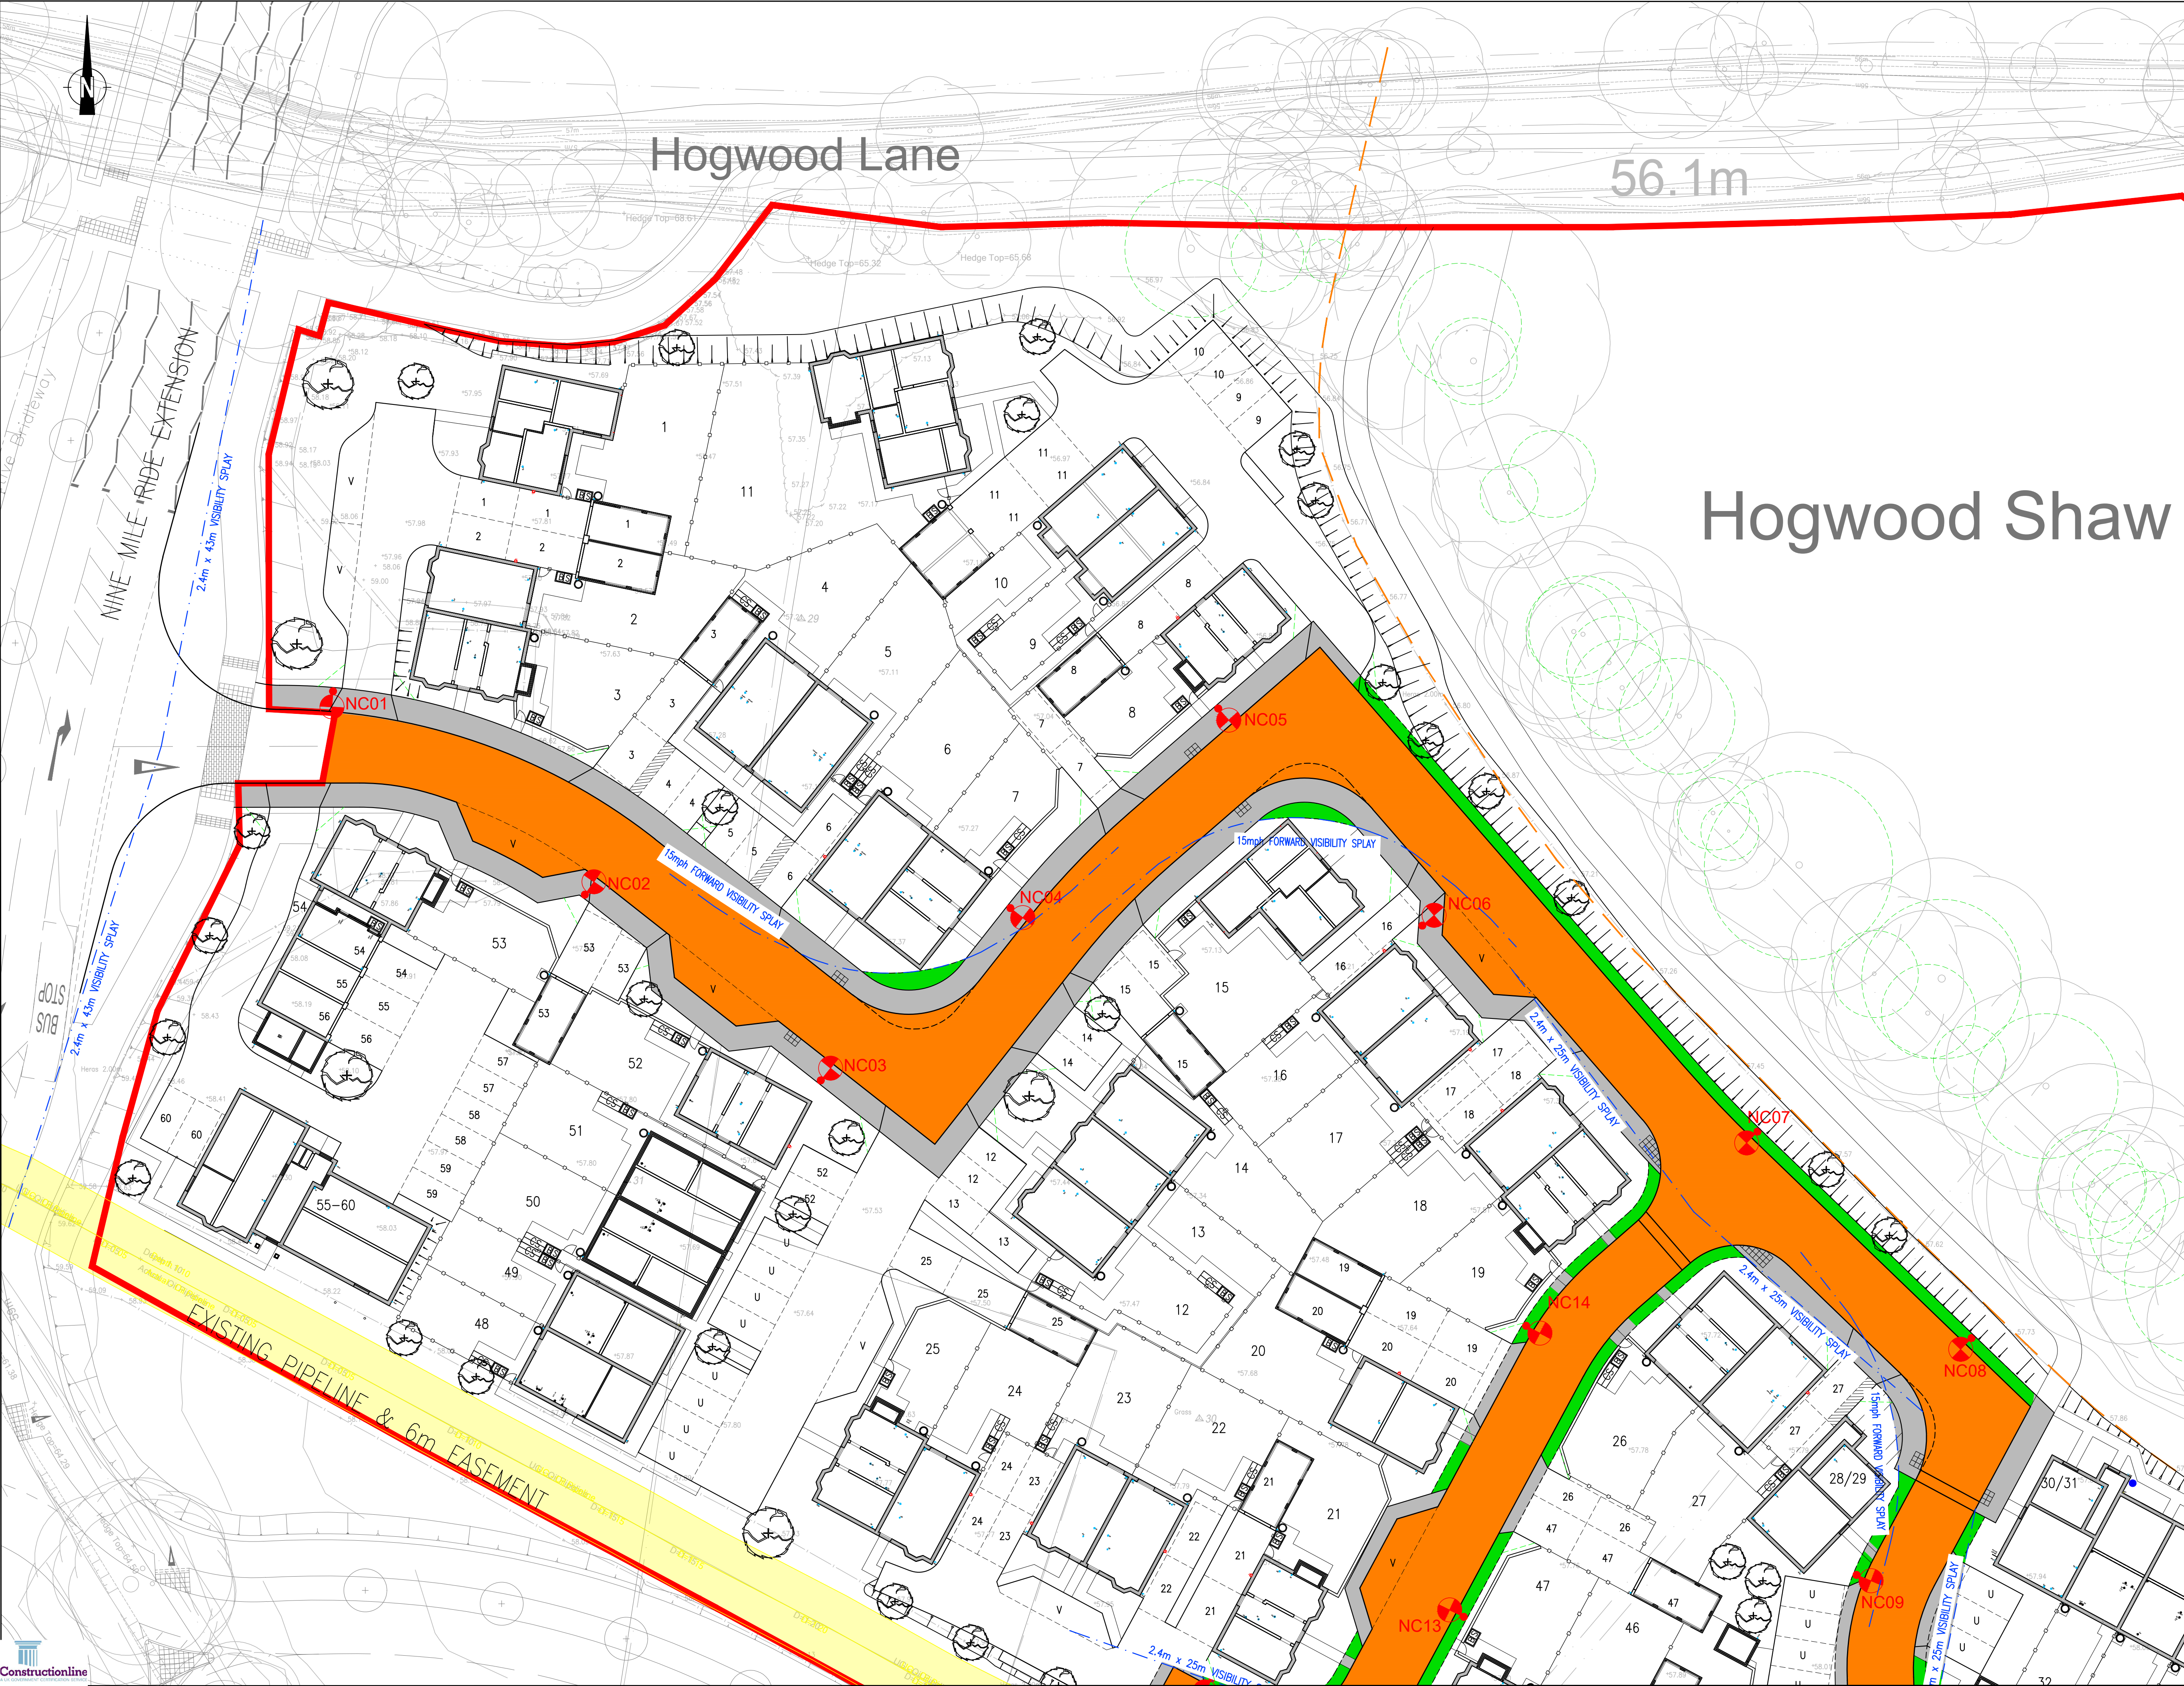

- NOTES:
- DO NOT SCALE FROM THIS DRAWING.
 - ALL DIMENSIONS ARE IN METRES, UNLESS STATED OTHERWISE.
 - BASED ON INCOMING LAYOUT
"PLN-8-9-1001-PLANNING LAYOUTS - REV A"
PRODUCED BY BRIMSTONE DESIGN LTD.
 - THIS DRAWING IS TO BE READ IN CONJUNCTION WITH ALL RELEVANT SCHEME DRAWINGS AND SPECIFICATIONS.
 - PRIOR TO COMMENCING ANY WORKS OR SETTING OUT FOR THE WORKS, THE CONTRACTOR SHALL ESTABLISH CONTROL STATIONS BASED ON THE TOPOGRAPHICAL SURVEY SUPPLIED AND CONFIRM ORIENTATION OF THE SITE GRID.
 - ALL EXISTING LEVELS TO BE CONFIRMED ON SITE PRIOR TO COMMENCEMENT OF ANY WORKS.
 - ANY DISCREPANCIES WITH THE ORIGINAL SITE SURVEY MUST BE IMMEDIATELY REPORTED TO THE EMPLOYER.
 - ALL WORKS WITHIN THE ADOPTED HIGHWAY TO BE CARRIED OUT IN ACCORDANCE WITH THE LATEST SPECIFICATION FOR HIGHWAY WORKS AND TO THE REQUIREMENTS OF THE LOCAL AUTHORITY

- KEY
- CARRIAGEWAY TO BE ADOPTED
 - FOOTWAY TO BE ADOPTED
 - VERGE TO BE ADOPTED
 - SITE BOUNDARY
 - ADOPTABLE STREET LIGHTING
 - JUNCTION/FORWARD VISIBILITY SPLAY
 - 2m X 2m DRIVEWAY VISIBILITY SPLAY
 - TREE ROOT PROTECTION AREA
 - EXISTING OIL PIPELINE & EASEMENT
 - ANCIENT WOODLAND OFFSET

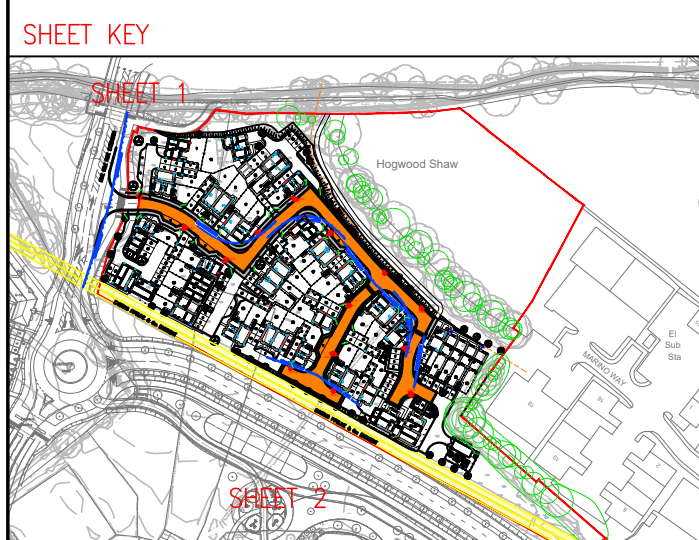

CO1	UPDATED TO SUIT CLIENT COMMENTS	TV	TA	11.11.24
Rev	Description	Dm	Chk	Date
REVISIONS				
Preliminary Issue	✓	Submitted for S104		
Planning Issue		Issued for Tender	✓	
Submitted for S38		Issued for Construction		
Submitted for S278		As Built		
DRAWING STATUS				

STUART MICHAEL ASSOCIATES
CONSULTING ENGINEERS

Stuart Michael Associates Ltd
Coombe House, Coombe Square, Thatcham, Berkshire RG19 4JF
T: 01635 867 711 e: mail@stuartmichael.co.uk
F: 01635 861 715 w: www.stuartmichael.co.uk

DAVID WILSON HOMES
WHERE QUALITY LIVES

BARRATT HOMES

JOB TITLE: FINCHWOOD PARK PARCEL 9

DRAWING TITLE: S38 PLAN SHEET 1 OF 2